


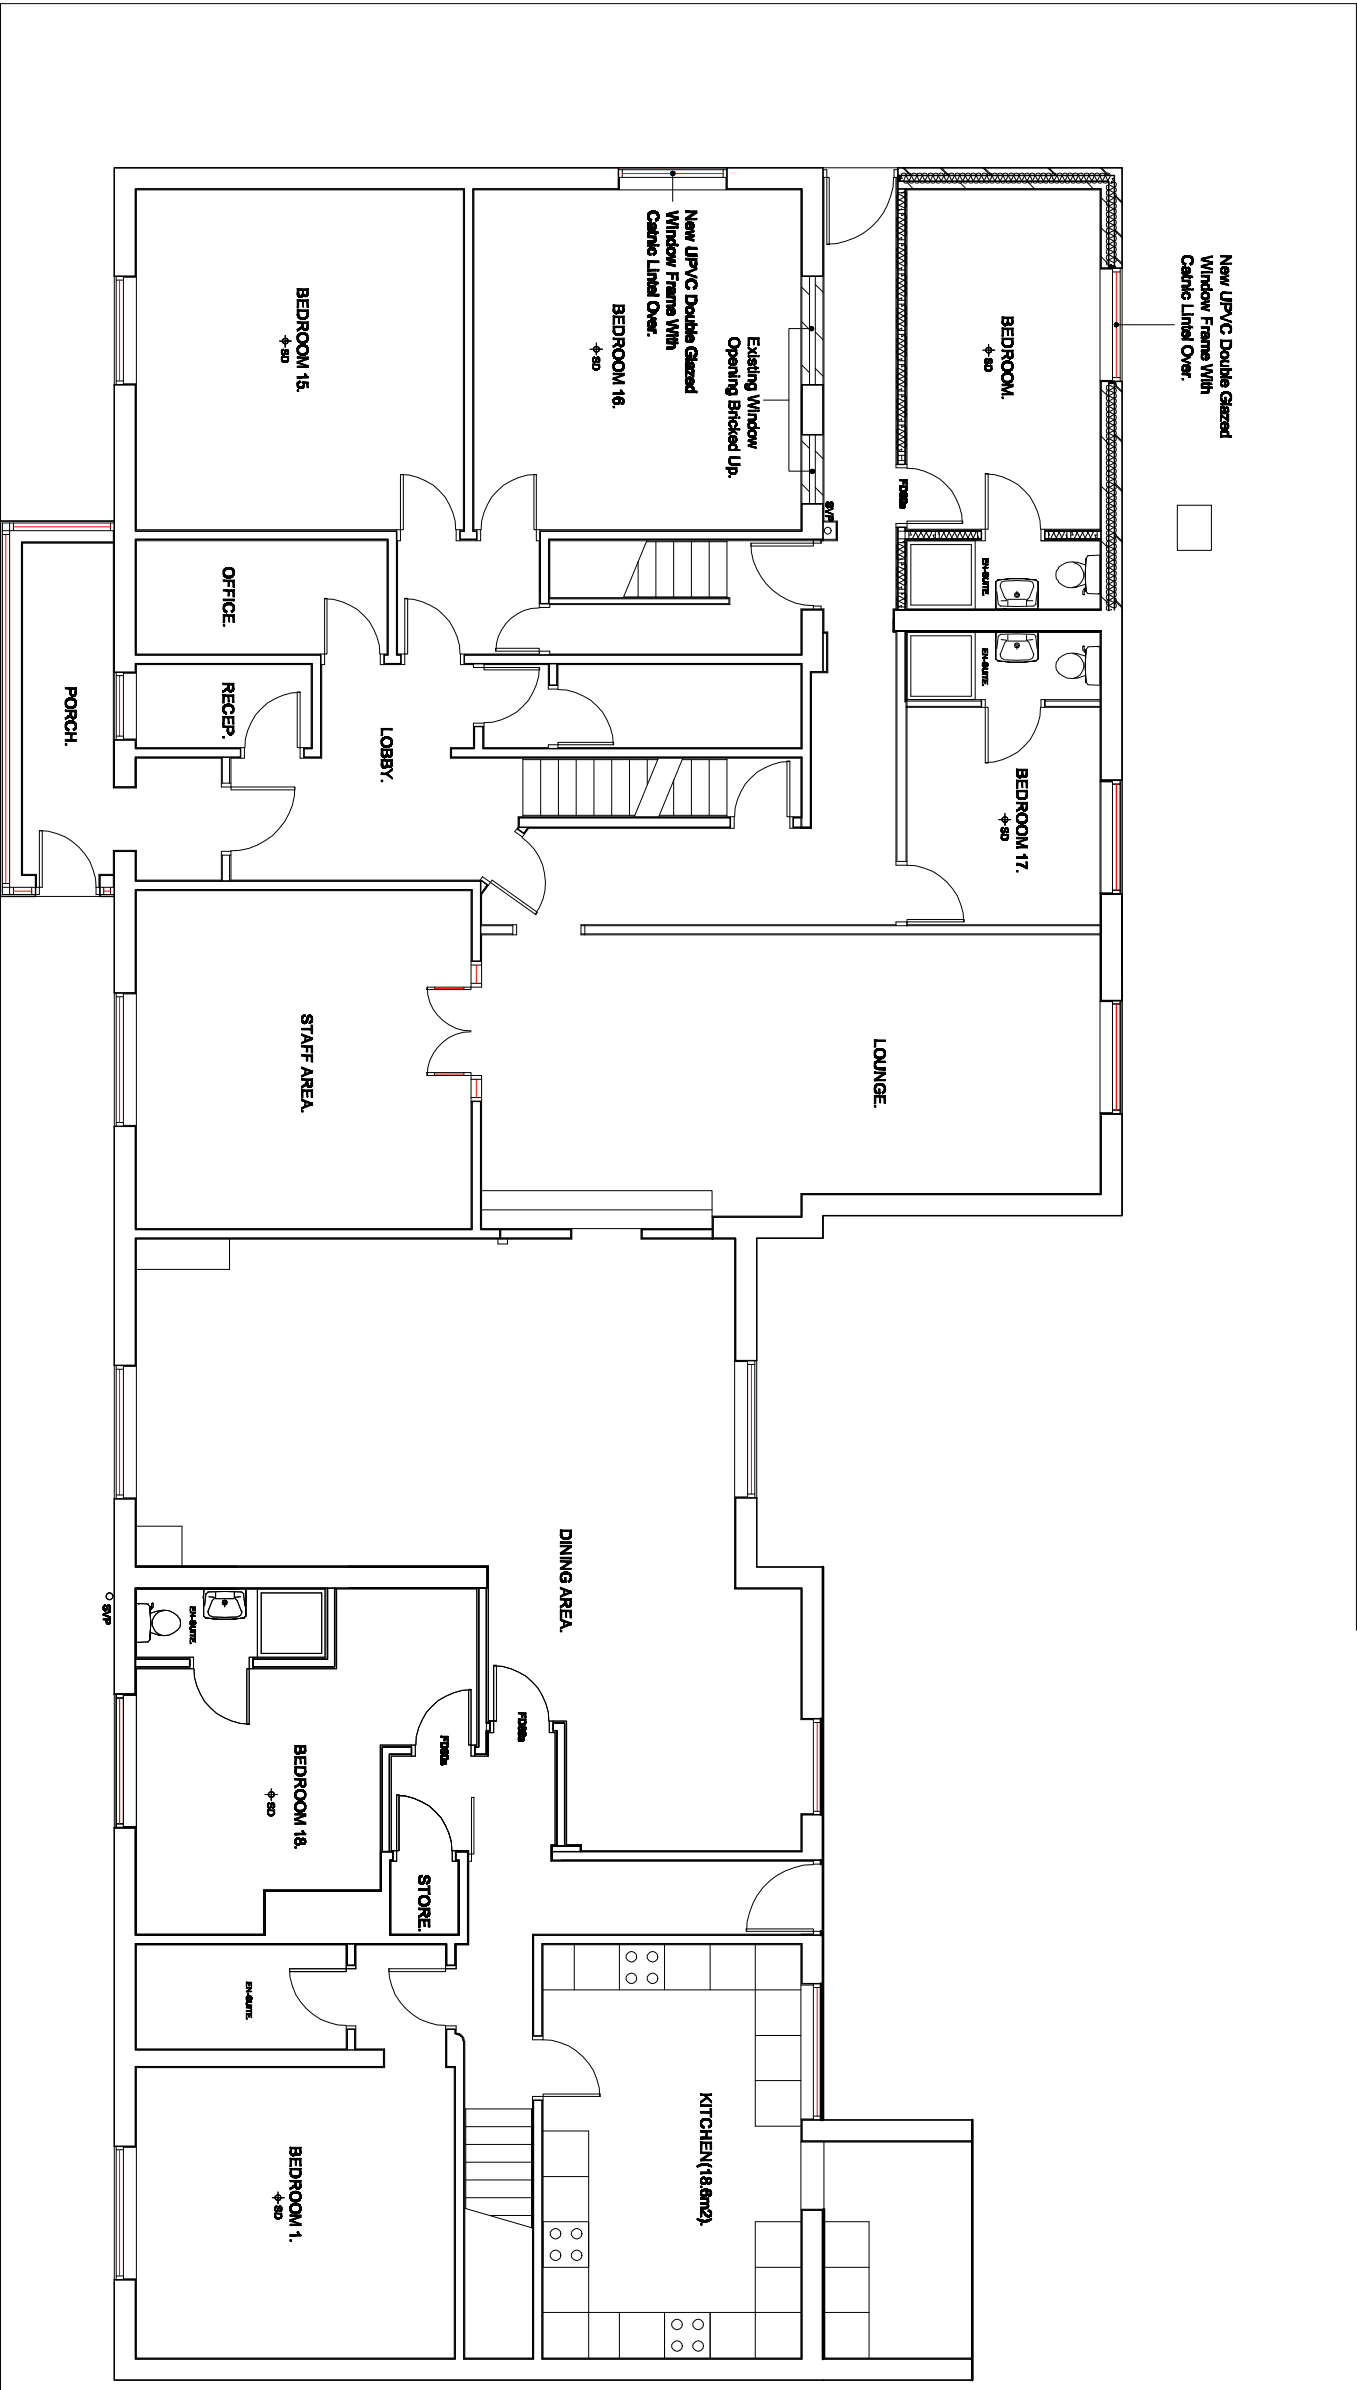

PROPOSED GROUND FLOOR PLAN.

Revision	Title :	Project :	MTC Designs
	CHANGE OF USE FROM HOTEL TO HMO AND SINGLE STOREY REAR EXTENSION.	HAWTHORN HOTEL, 137-143, STAND LANE, RADCLIFFE, NANCHESTER. M26 1JR	21 Exford Drive Bolton BL2 6TB T: 01204 416714 M: 07700280714 Email: info@mtcdesigns.co.uk
			Scale 1:100 @ A3 Date: July 2023.
			Drawing No: P03