



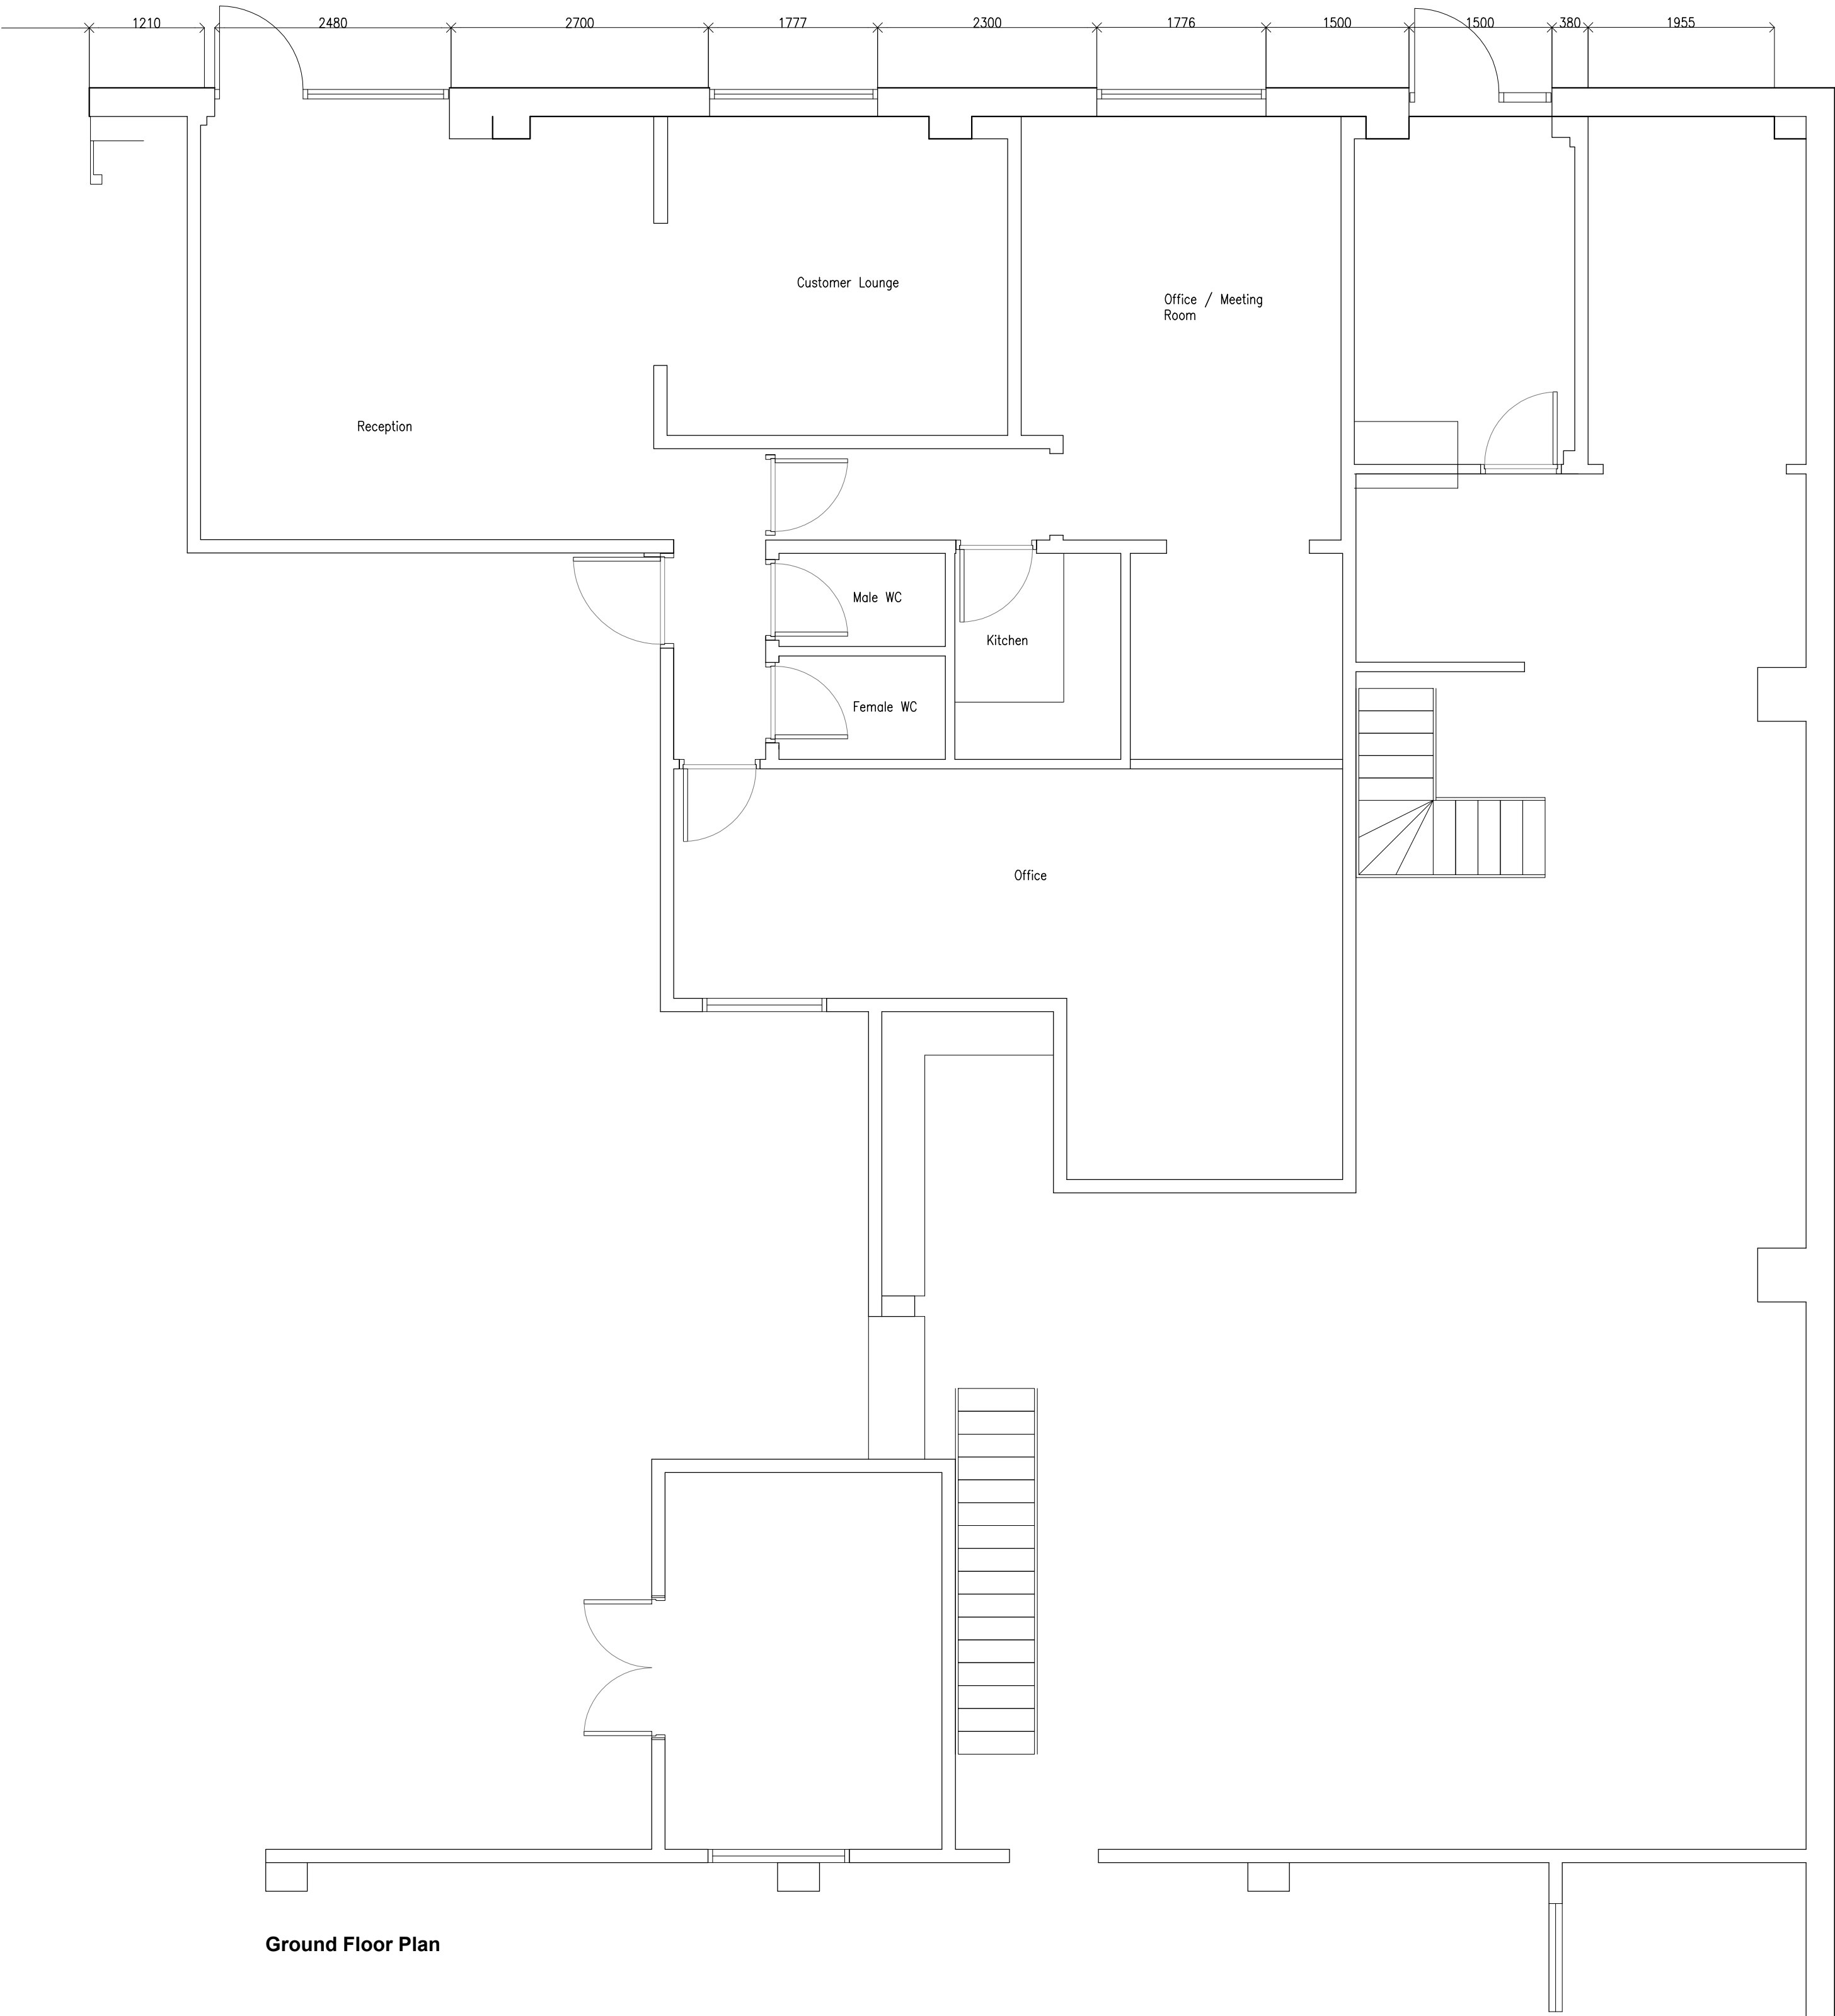

Ground Floor Plan

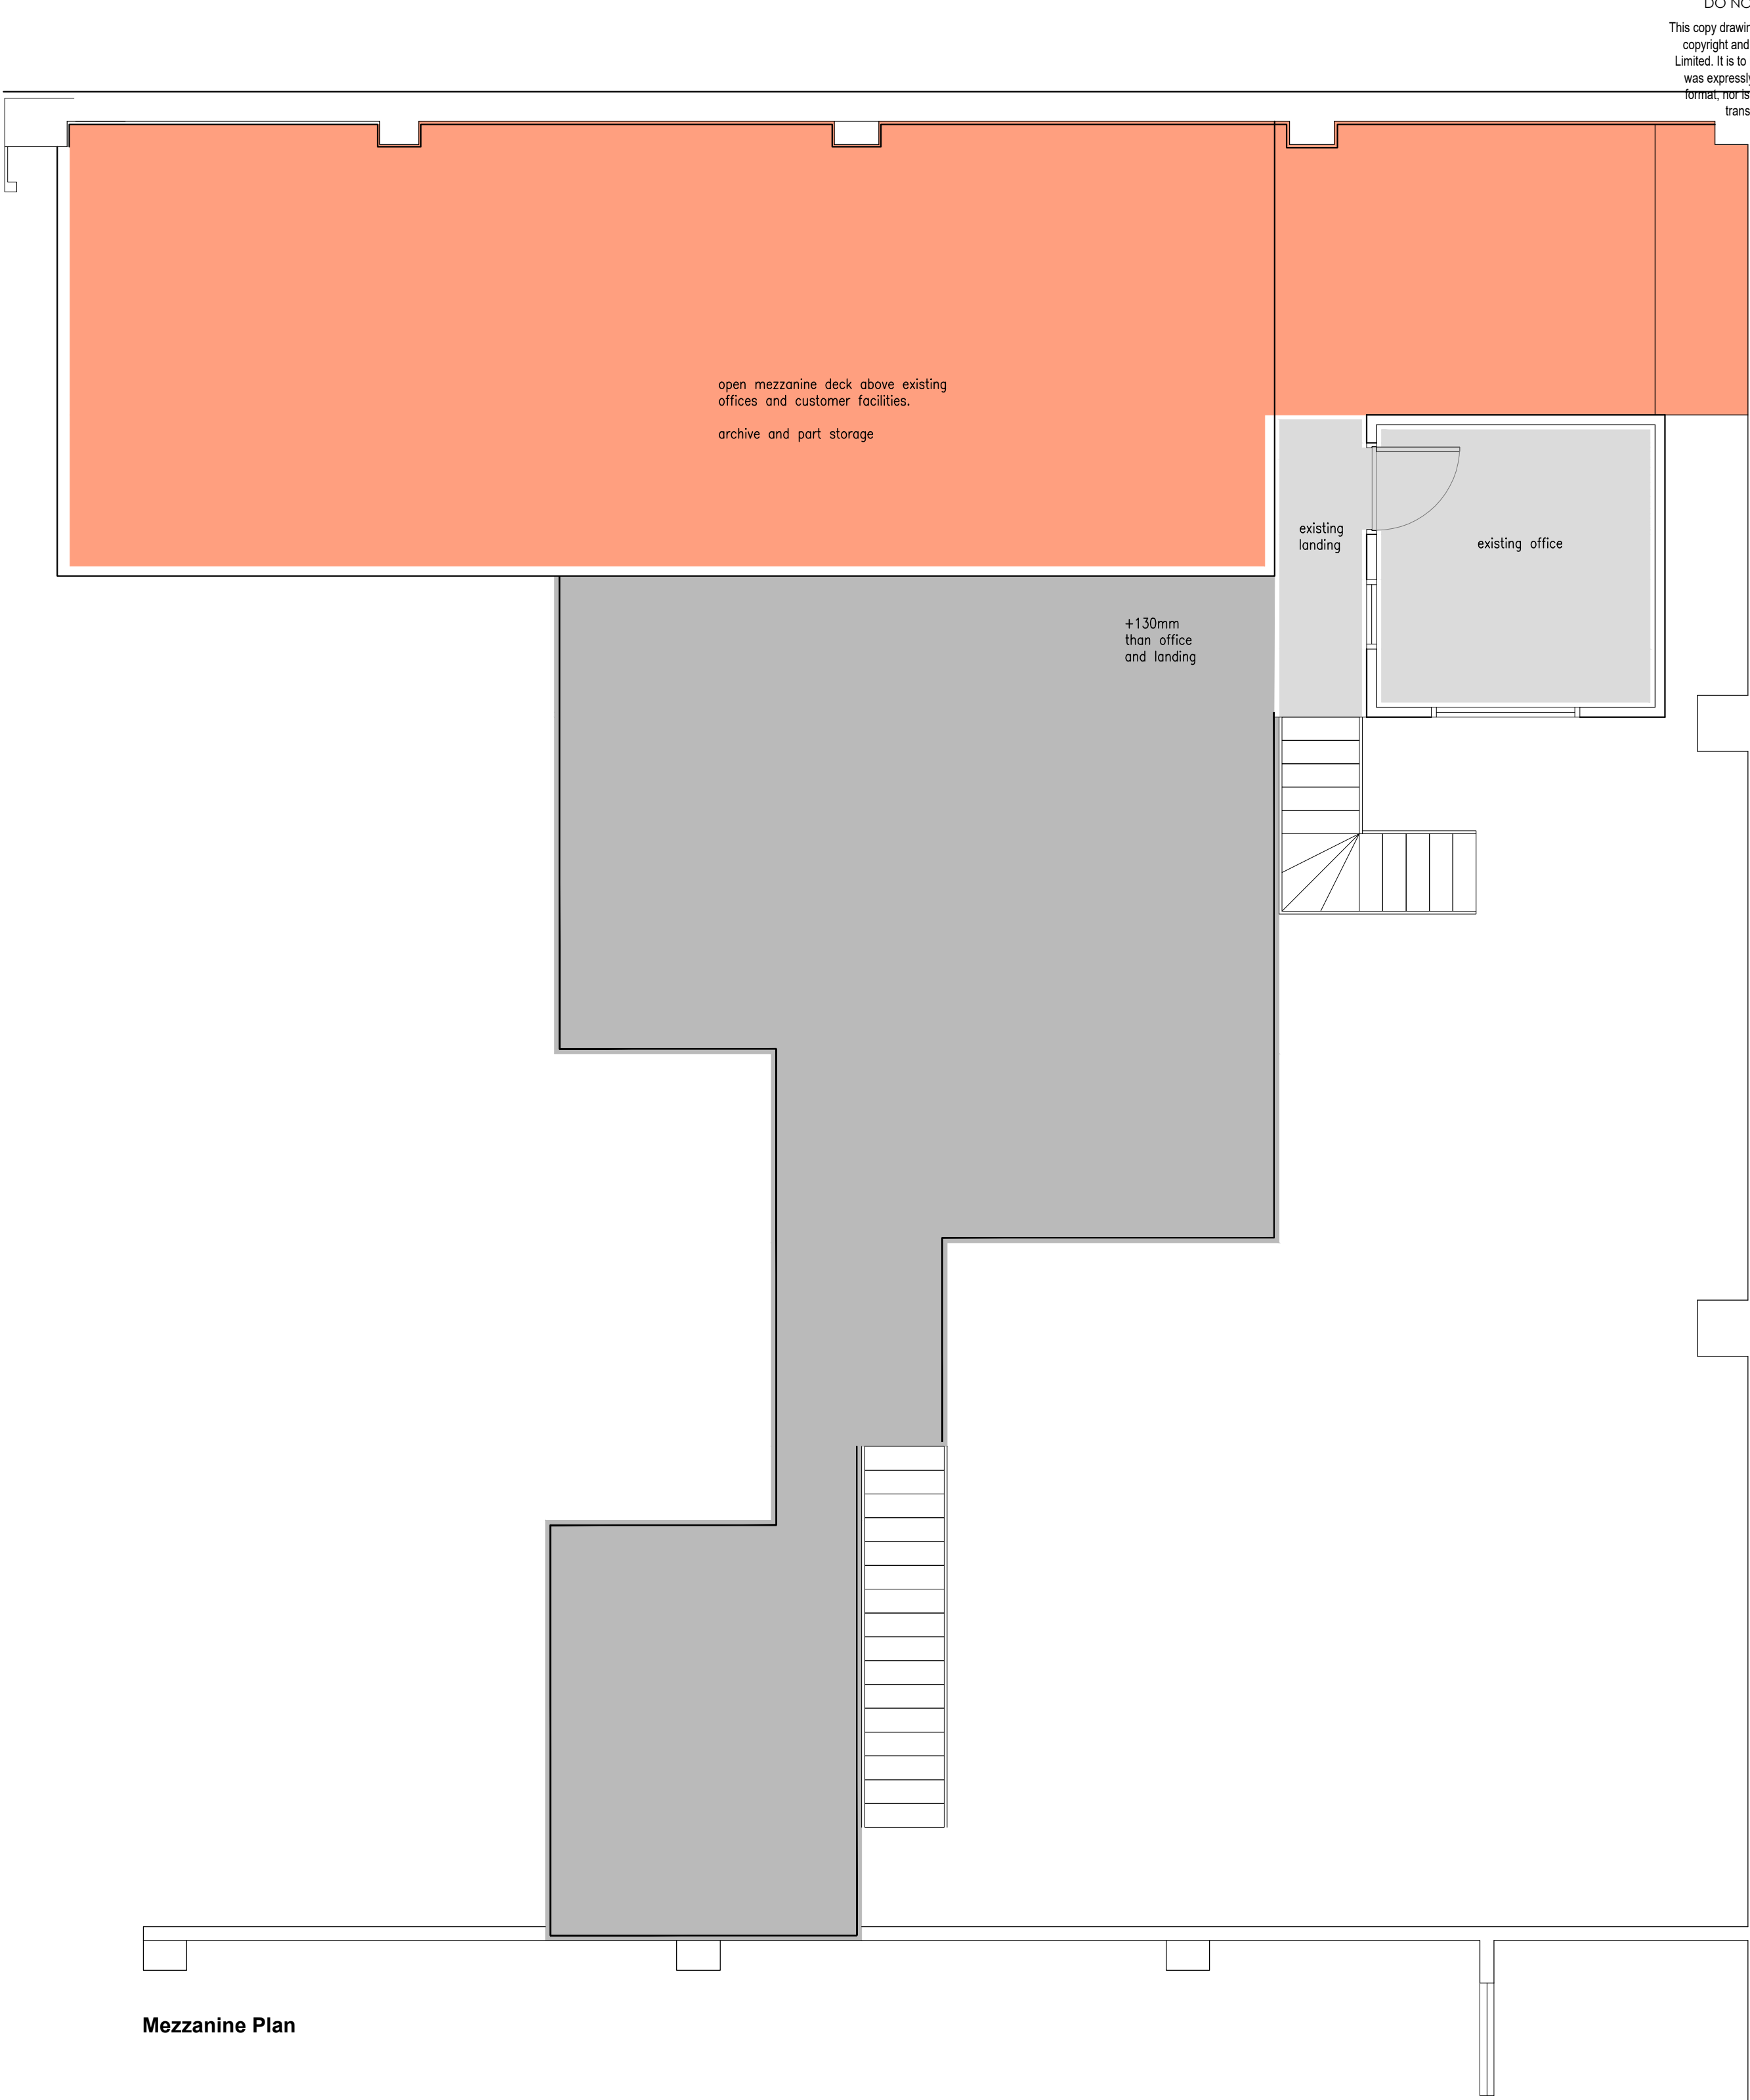


Mezzanine Plan

DO NOT SCALE THIS DRAWING

This copy drawing and any design thereon is protected by copyright and is the property of Pulmann Associates Limited. It is to be used only for the purpose for which it was expressly loaned and is not to be copied in any format, nor is any information taken therefrom to be transmitted or passed on to others.

Rev	Description	Date
-----	-------------	------

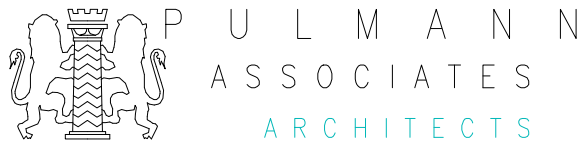

www.pulmann.co.uk
t: 01706 651012 f: 0161 427 9111 e: mail@pulmann.com
Bridge House 18A Bridge Street Milnrow Lancashire OL16 3ND

Tender Issue

Project:	Office Reconfiguration
Client:	RRG Group
Site:	RRG Kia Bury Service Centre Wellington Street Bury BL8 2AX.
Drawing:	Existing Plans
Drg No:	M18-47-EX
Rev:	--
Scale:	1:50
Paper:	A1
Date:	Apr 2022