



ALL DIMENSIONS ARE FOR REFERENCE
PURPOSES ONLY DISCRPENCIES ARE TO BE
REPORTED TO THE DRAWINGS AUTHOR. DO NOT
SCALE FROM DRAWING.

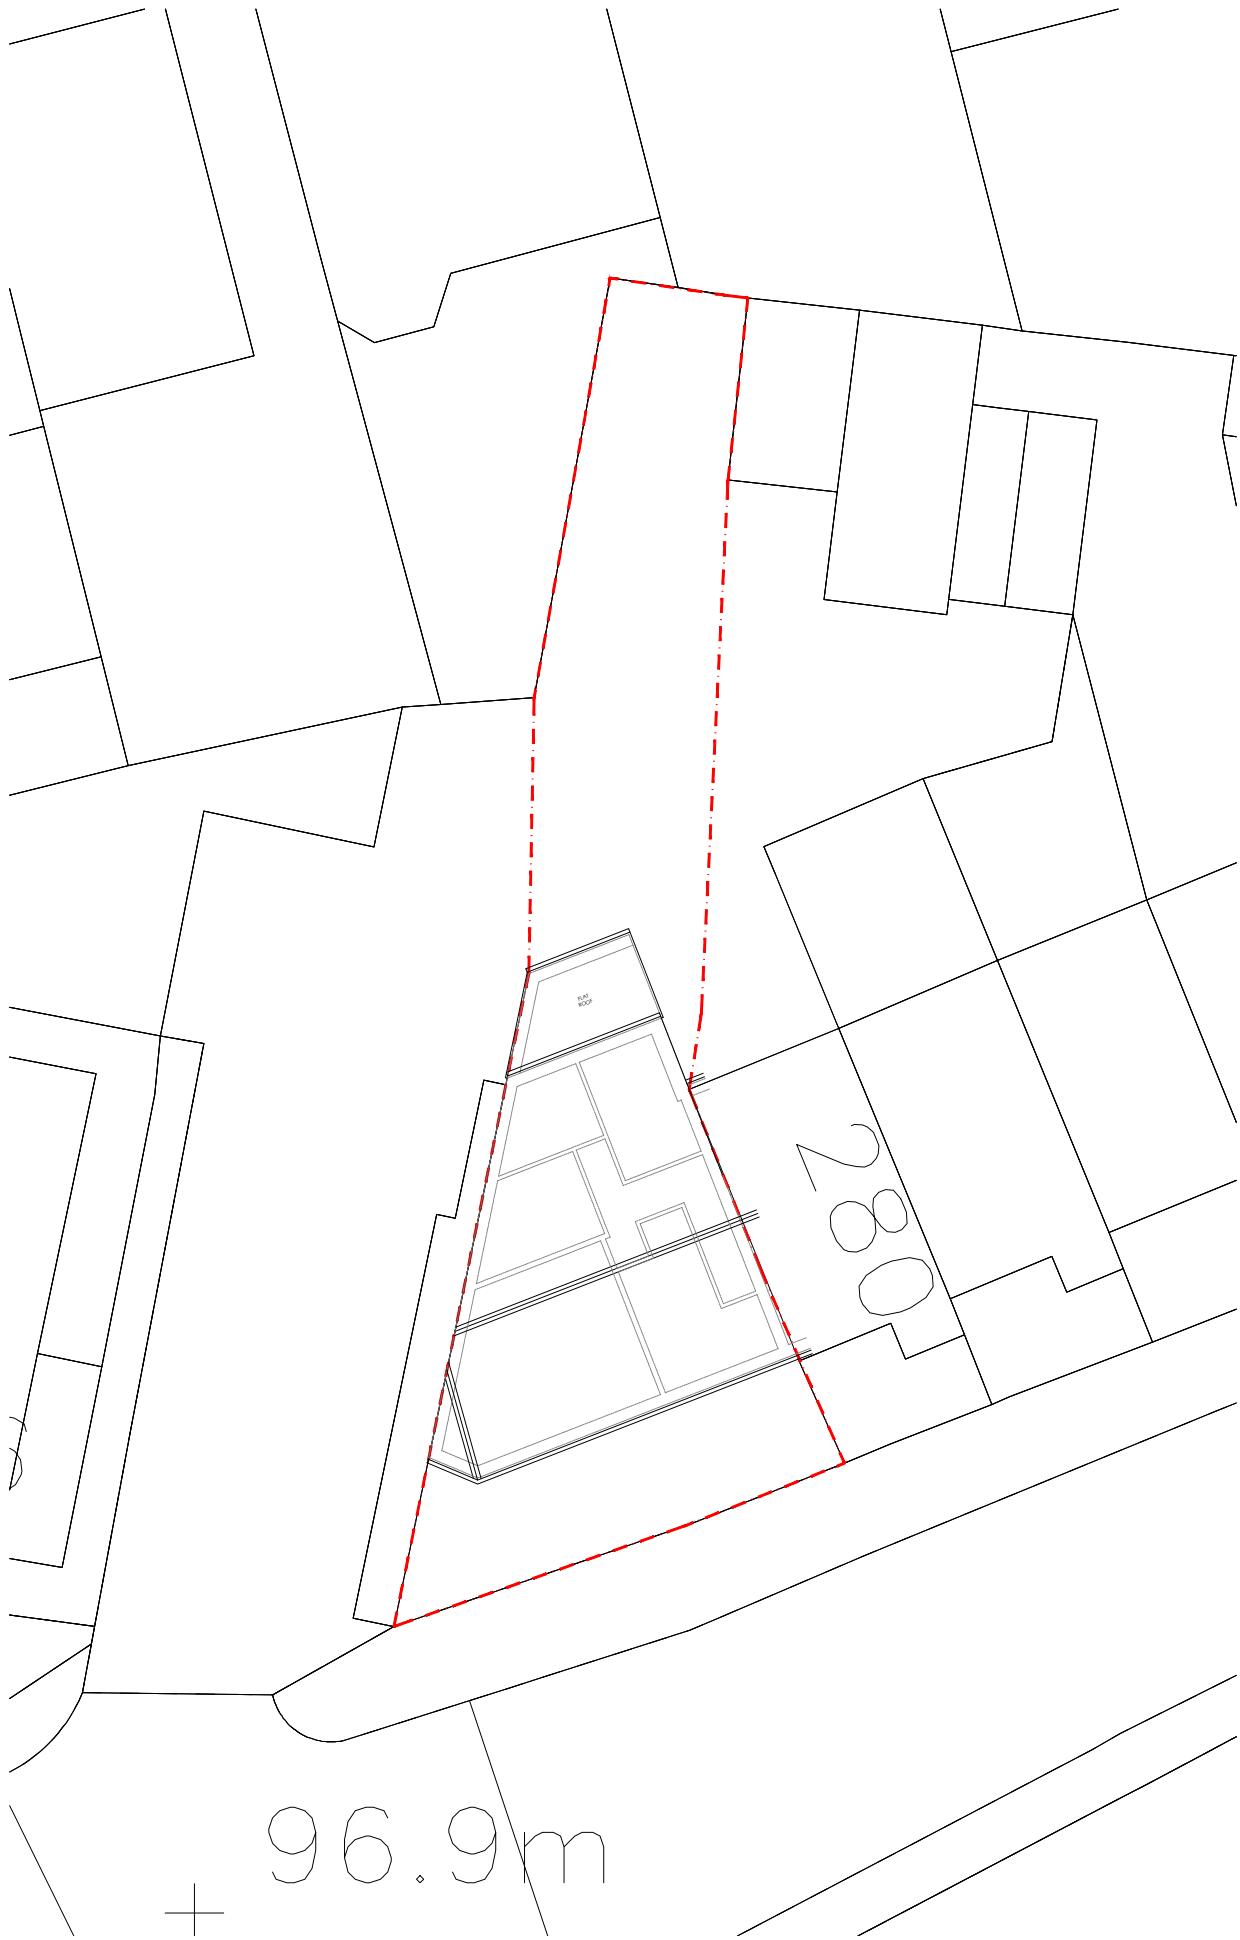

EXISTING SITE PLAN
1:200

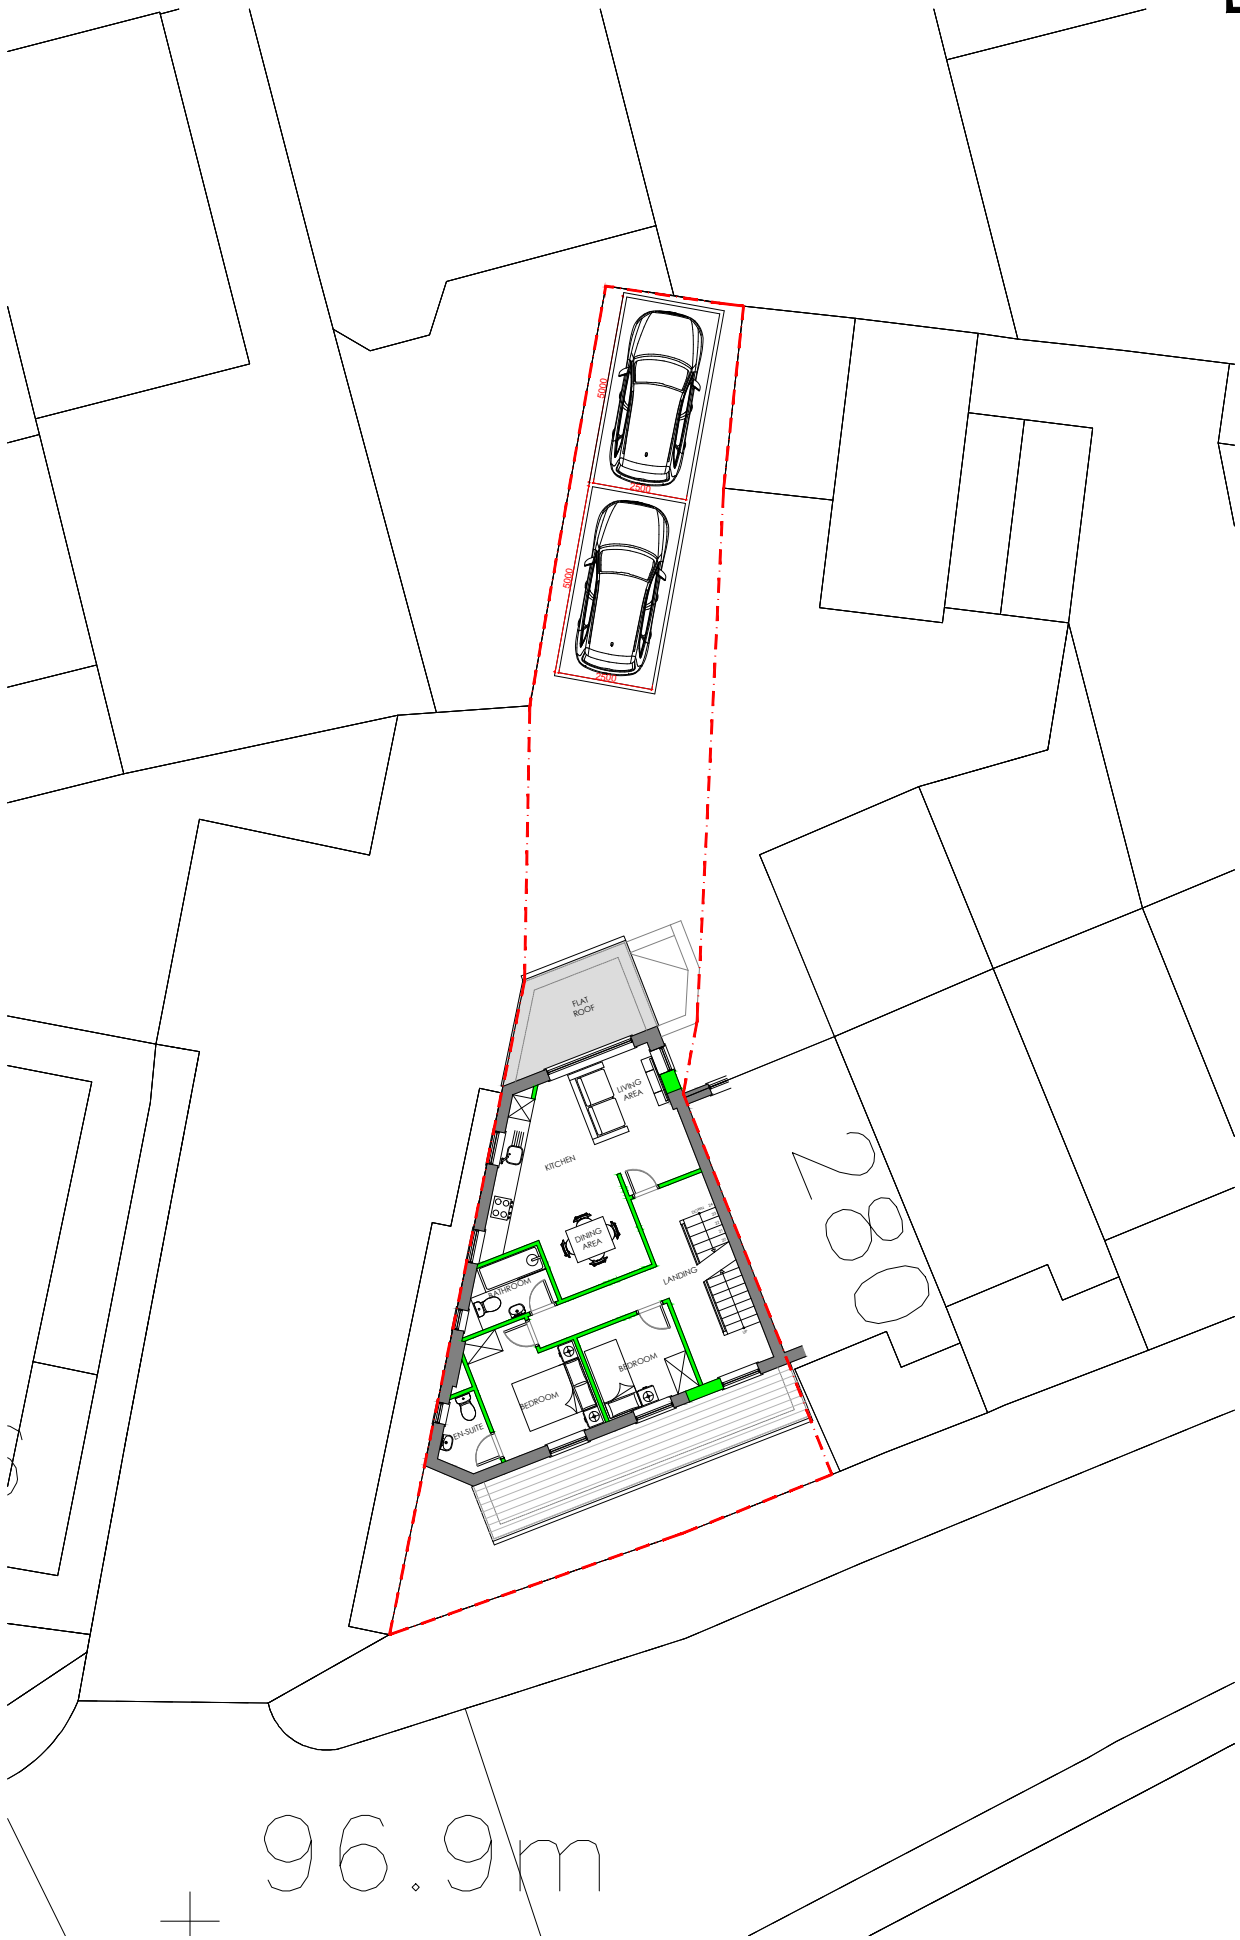

PROPOSED SITE PLAN
1:200

B	08/02/22	Proposed front extension reduced in size, first floor balcony removed. External stairs to rear of bakery reconfigured. Roller shutter to be dropped. Additional window added to landing. Additional window added to rear of living area. Existing window in living area reduced in width, to be obscured glazing.	SFW	JSM
A	28/09/21	2No. Dedicated Parking Spaces Shown To Rear Of Property.	SFW	JSM

Rev	Date	Description			Rev By	Chk'd By
Project Title	SHOP FRONT EXTENSION INC. REMODEL FIRST FLOOR REMODEL INC. DORMER HOLLINS BAKERY 282 - 284 HOLLINS LANE BURY BL9 8AY					
Client	MR. LEE REYNOLDS					
Status	PLANNING					
Scale	1:200		Drawing Size		A3	
Drawn By	SFW	Checked By	JSM	Date	09/21	
Drawing Title	EXISTING & PROPOSED SITE PLAN					
Job-Dwg No	450BUR - 101B					
ABODE MANCHESTER 0161 711 0858 No.1 Spinningfields, WeWork (Abode) Quay Street, Manchester, M3 3JE LONDON 020 3053 8255 1 Knightsbridge Green, 7th Floor, Office 7.02 London, SW1X 7NE info@abode-architecture.co.uk www.abode-architecture.co.uk						