

Notes


This drawing is the property of The Intelligent Design Centre Ltd and copyright is reserved by them. This drawing is not to be copied or disclosed by or to any unauthorised persons without the prior written consent of The Intelligent Design Centre Ltd.

Do not scale from this drawing.

All dimensions are to be checked on site prior to construction, manufacture of any components and ordering of materials and equipment.

Any discrepancies are to be reported to the architect for clarification.

All materials and workmanship to be in accordance with the current British Standards and codes of practice.

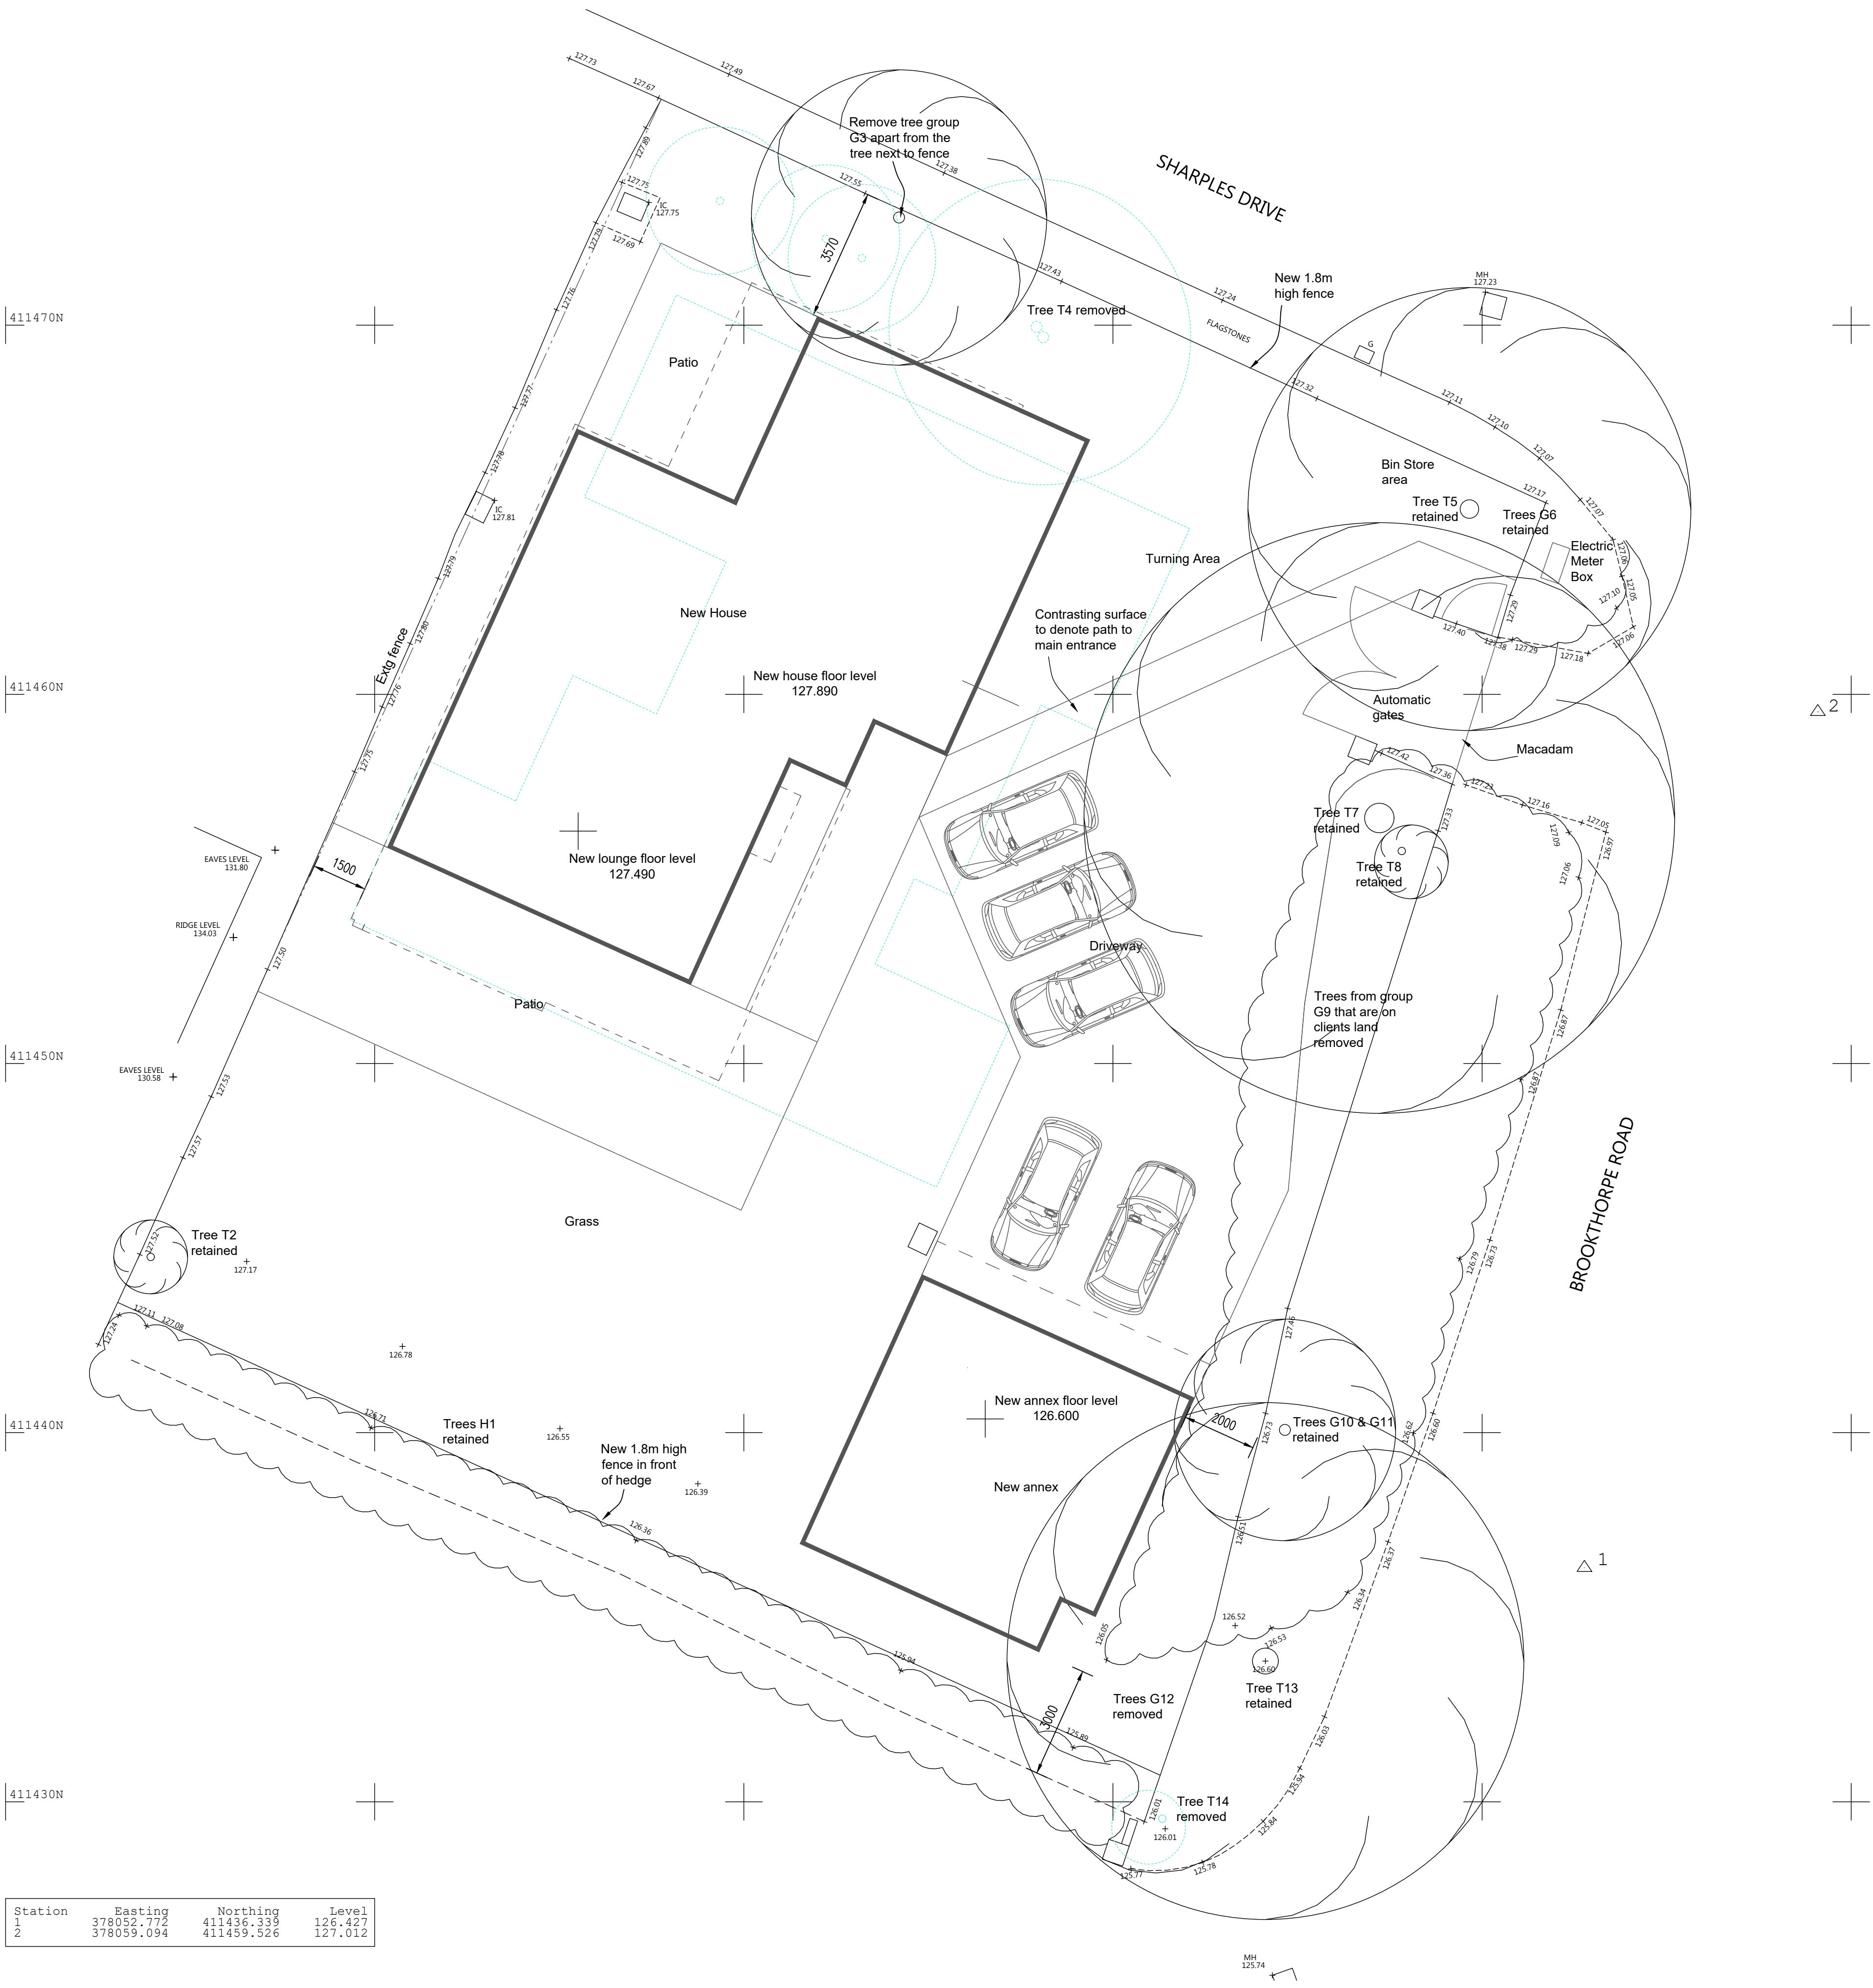

B 21.03.2023 TWICSB Building moved away from boundary and tree works updated
Rev Date Drawn by Comments

Client
Mr & Mrs Smith

Project
**Proposed replacement of dwelling
Brookthorpe Road, Bury**

Drawing
Proposed Site Plan

Date November 2022 Drawn by Craig Buck Scales 1:100 @ A1

Job No - Dwg No - Rev
22018 - 64 - B