




Sign A - 1:50
One fascia sign with illuminated logo and led trough lights. Panel to be complete with 3mm upstand and trough lights to be complete with vertical twist brackets. 55mm returns
17000 x 570mm, G/Cl - 2775mm, depth 55mm

Logo - 1579 x 490mm


Span - 17000mm

 


Sign B - 1:25
One PETG unit complete with display to match window frame.
G/Cl - 145mm, depth 28mm.




Sign C - 1:25
One Di-bond panel with applied graphics.
G/Cl - 480mm, depth 3mm.

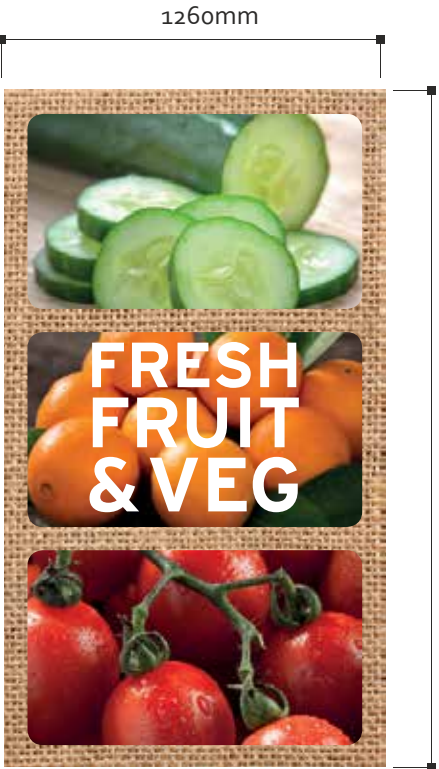


Sign D - 1:25
One Di-bond panel with applied graphics.
G/Cl - 480mm, depth 3mm.

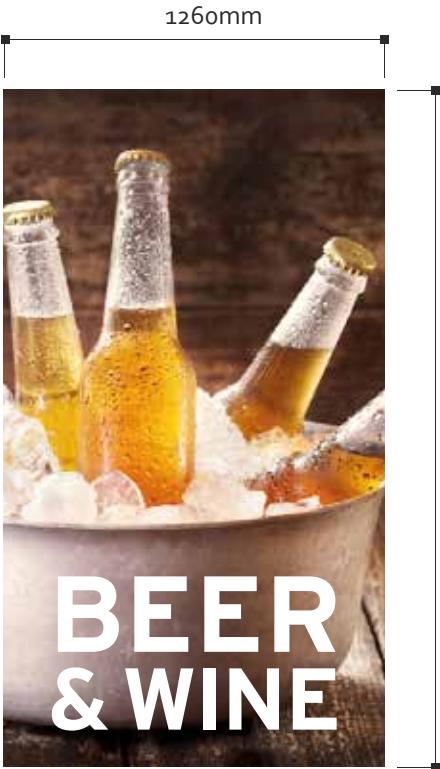

Sign E - 1:25
One Di-bond panel with applied graphics.
G/Cl - 480mm, depth 3mm.

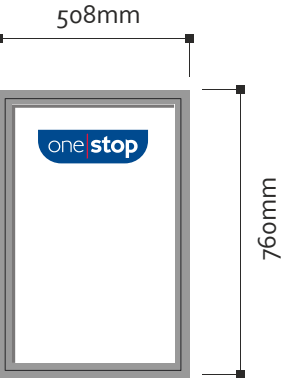

Sign F - 1:20
Two poster cases.
G/Cl - 685mm, depth 40mm.

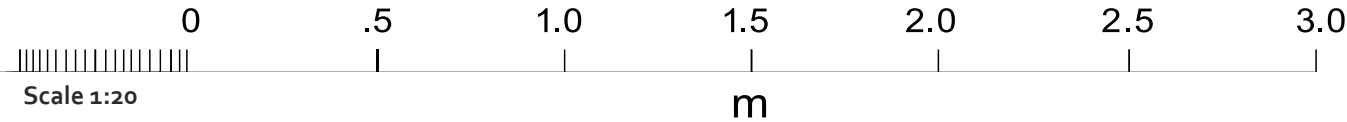

STORE 0000

PLANNING
SITE DETAILS

W0009853

ONE STOP

BURY

01 10 20 dr

COLOURS

BLUE - 100, 71, 0 18
LOGO

RAL 3020 - 0, 100, 75, 4
PANELS

RAL 9003 WHITE
VINYL

NB: PLEASE ALWAYS REFER TO ACTUAL PAINT REFERENCES FOR AN ACCURATE COLOUR MATCH.

NEW BUILD
PILOT MILL



THIS DOCUMENT IS THE PROPERTY OF INSIGNIA SIGNS & SERVICES LTD AND MUST NOT BE COPIED OR REPRODUCED WITH OUT EXPRESS CONSENT.

0113 243 8533
WWW.INSIGNIASIGNS.BIZ



STORE 0000

PLANNING
SITE DETAILS

W0009853


ONE STOP

BURY

01 10 20 dr



Front Elevation - Scale 1:50

 

NEW BUILD
PILOT MILL




INSIGNIA
SIGNS & SERVICES


STAND OUT FROM THE CROWD

THIS DOCUMENT IS THE PROPERTY OF
INSIGNIA SIGNS & SERVICES LTD AND
MUST NOT BE COPIED OR REPRODUCED
WITH OUT EXPRESS CONSENT.

0113 243 8533
WWW.INSIGNIASIGNS.BIZ

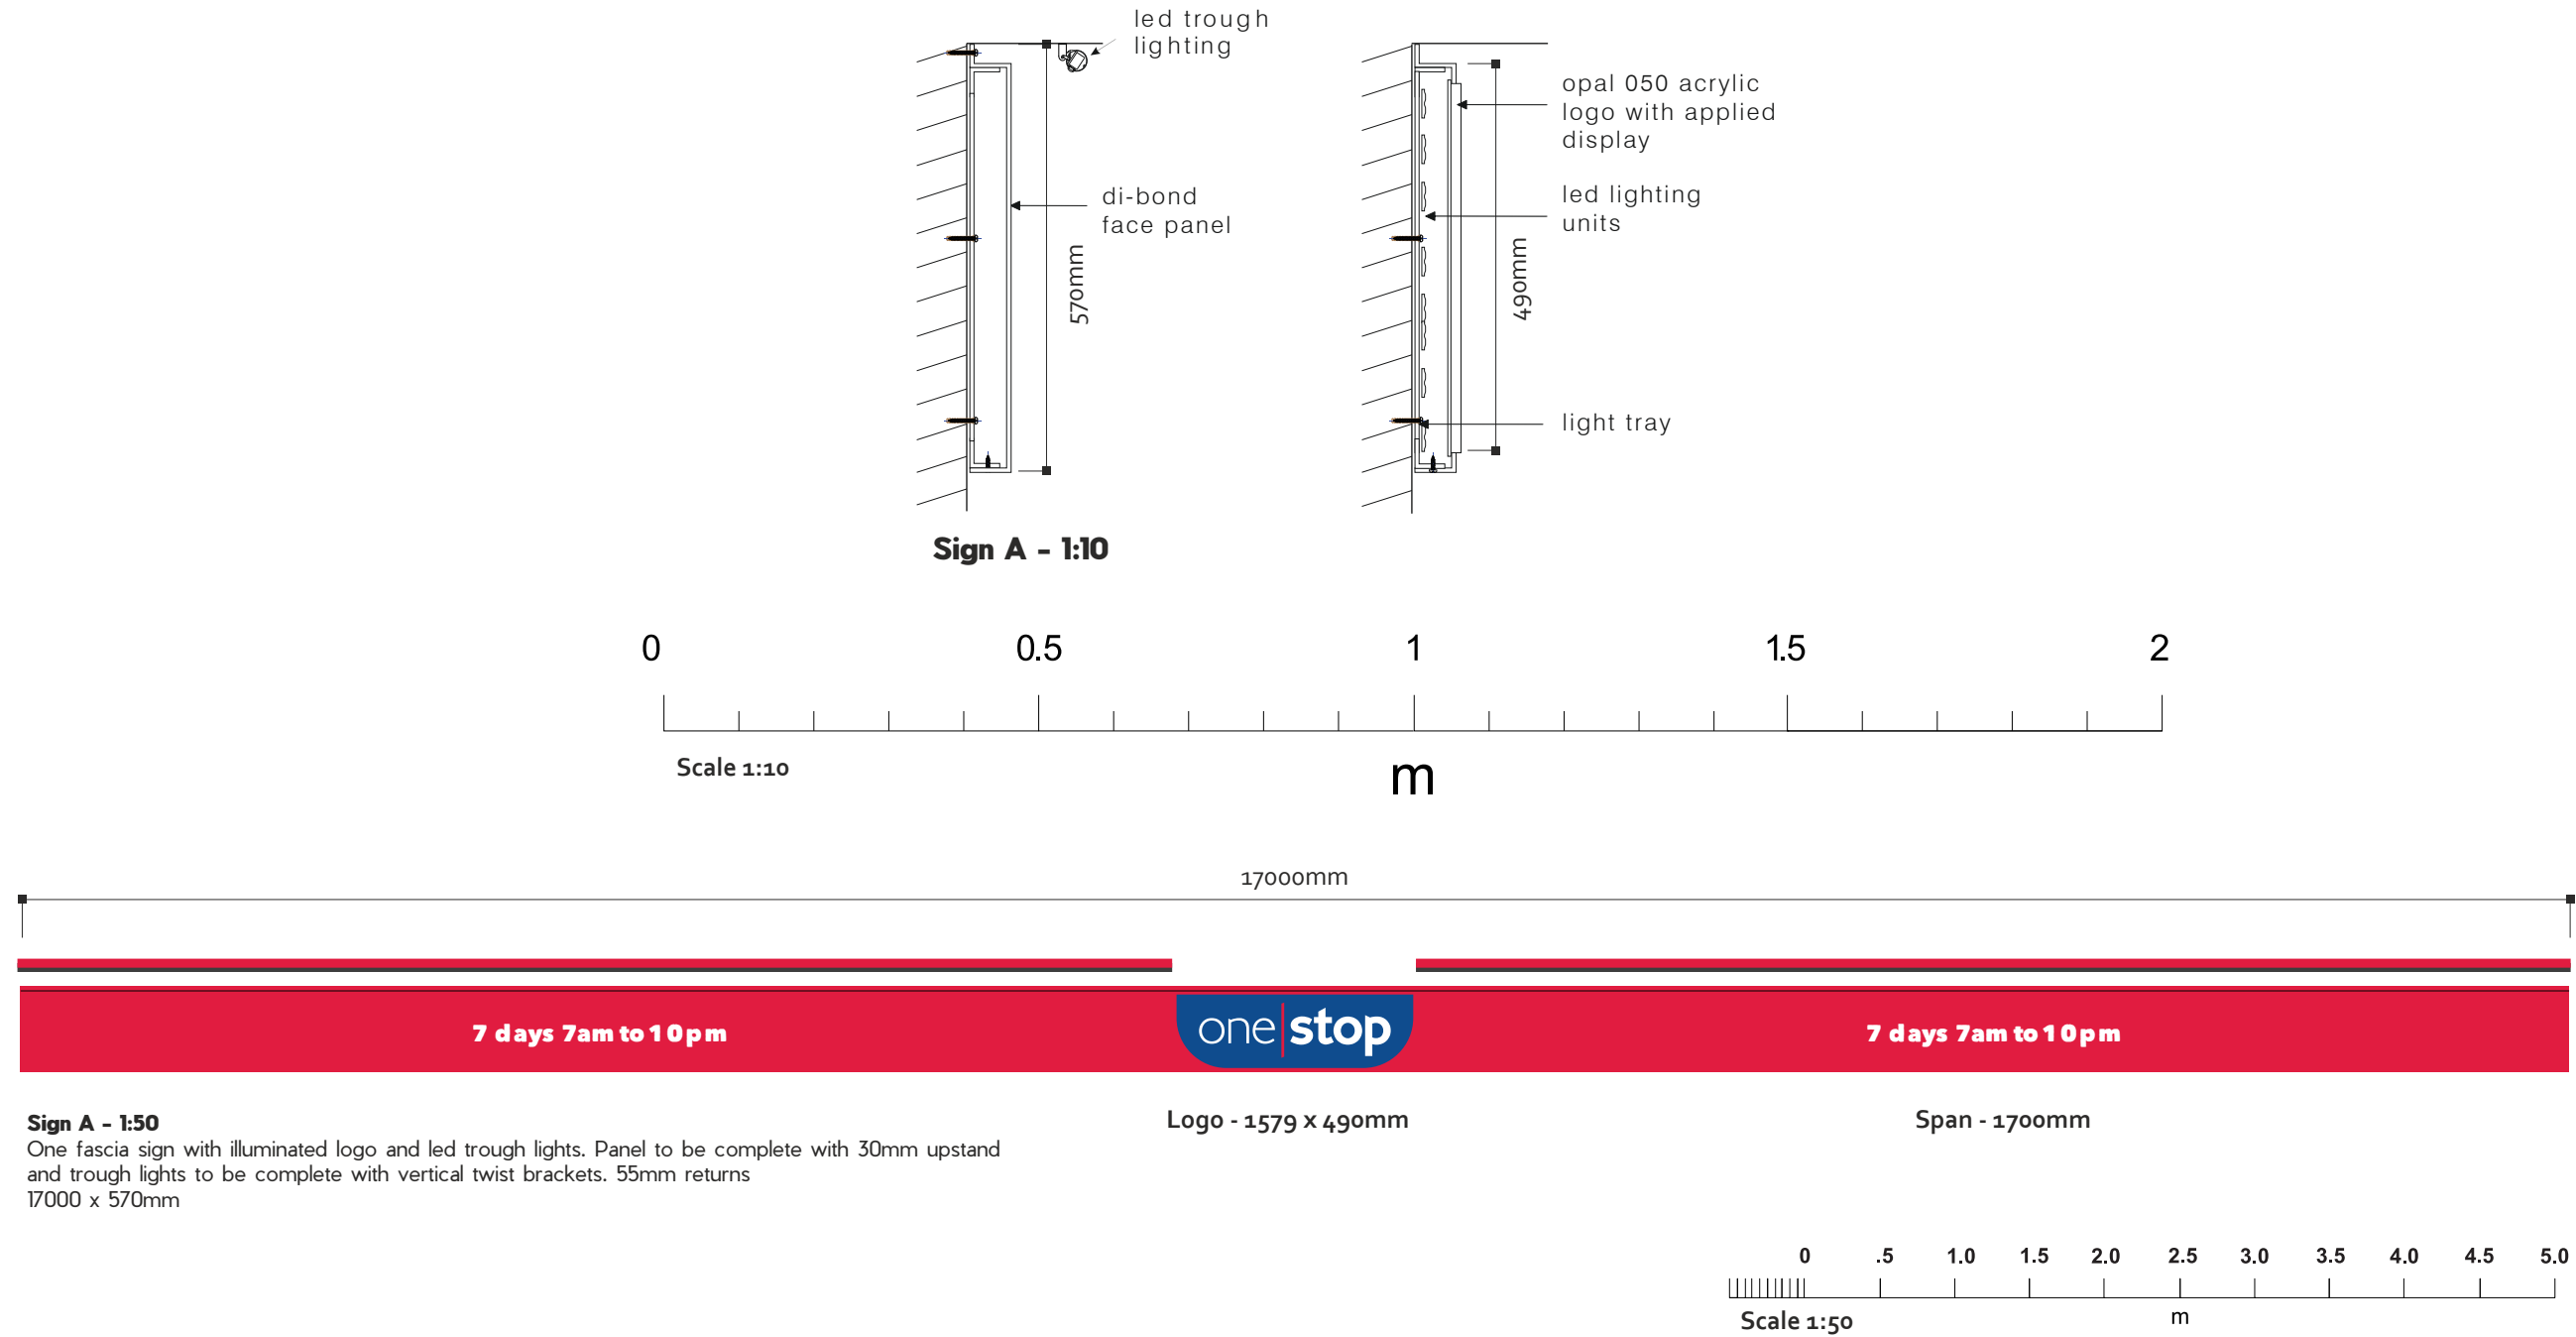

Sign A - 1:50
One fascia sign with illuminated logo and led trough lights. Panel to be complete with 30mm upstand and trough lights to be complete with vertical twist brackets. 55mm returns
17000 x 570mm

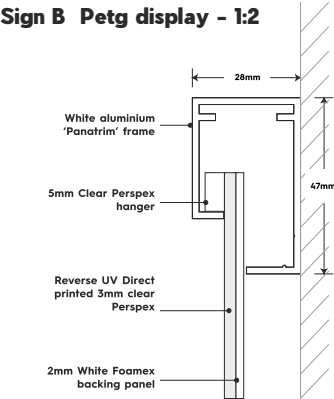

Sign B Petg display - 1:2



STORE 0000

PLANNING
SITE DETAILS

W0009853

ONE STOP

BURY

01 10 20 dr

COLOURS

BLUE - 100, 71, 0 18
LOGO

RAL 3020 - 0, 100, 75, 4
PANELS

RAL 9003 WHITE
VINYL

NB: PLEASE ALWAYS REFER TO
ACTUAL PAINT REFERENCES FOR
AN ACCURATE COLOUR MATCH.

NEW BUILD
PILOT MILL





THIS DOCUMENT IS THE PROPERTY OF
INSIGNIA SIGNS & SERVICES LTD AND
MUST NOT BE COPIED OR REPRODUCED
WITH OUT EXPRESS CONSENT.

0113 243 8533
WWW.INSIGNIASIGNS.BIZ



Scale 1:1250

 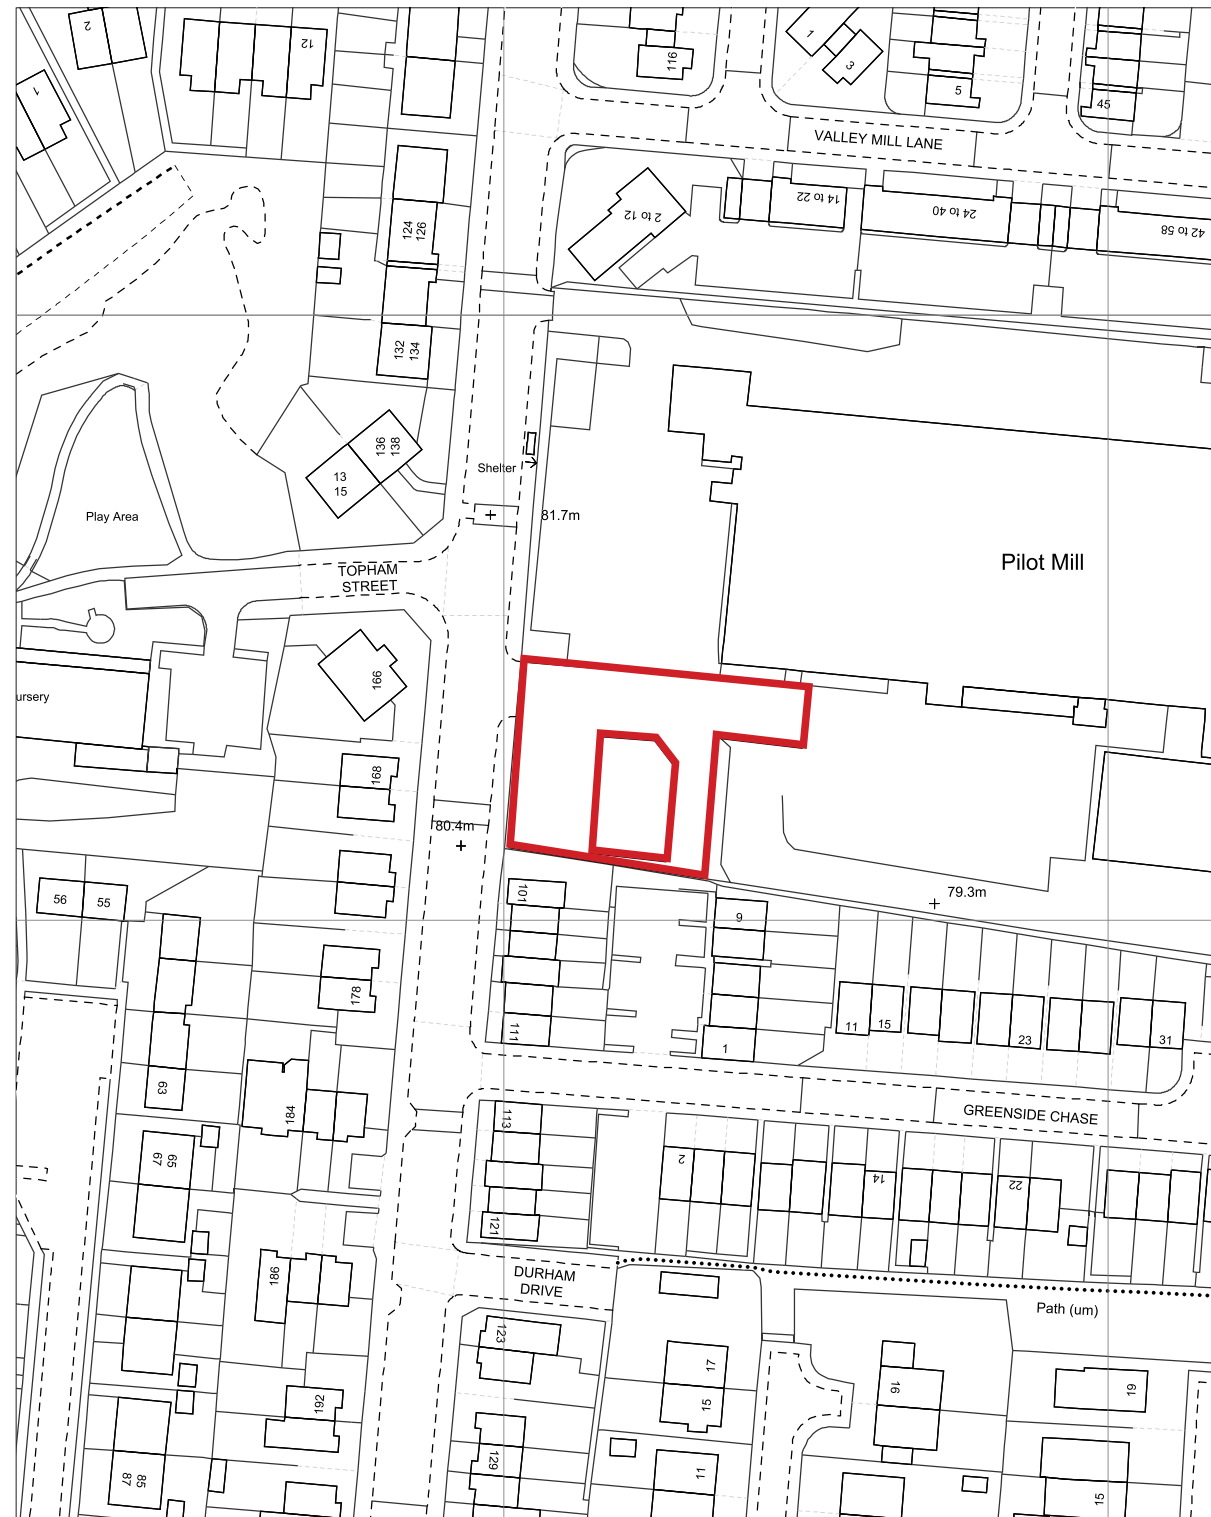

STORE 0000

PLANNING

SITE DETAILS

W0009853

ONE STOP

BURY

01 10 20 dr



INSIGNIA
SIGNS & SERVICES


STAND OUT FROM THE CROWD

THIS DOCUMENT IS THE PROPERTY OF
INSIGNIA SIGNS & SERVICES LTD AND
MUST NOT BE COPIED OR REPRODUCED
WITHOUT EXPRESS CONSENT.

0113 243 8533
WWW.INSIGNIASIGNS.BIZ



Scale 1:500

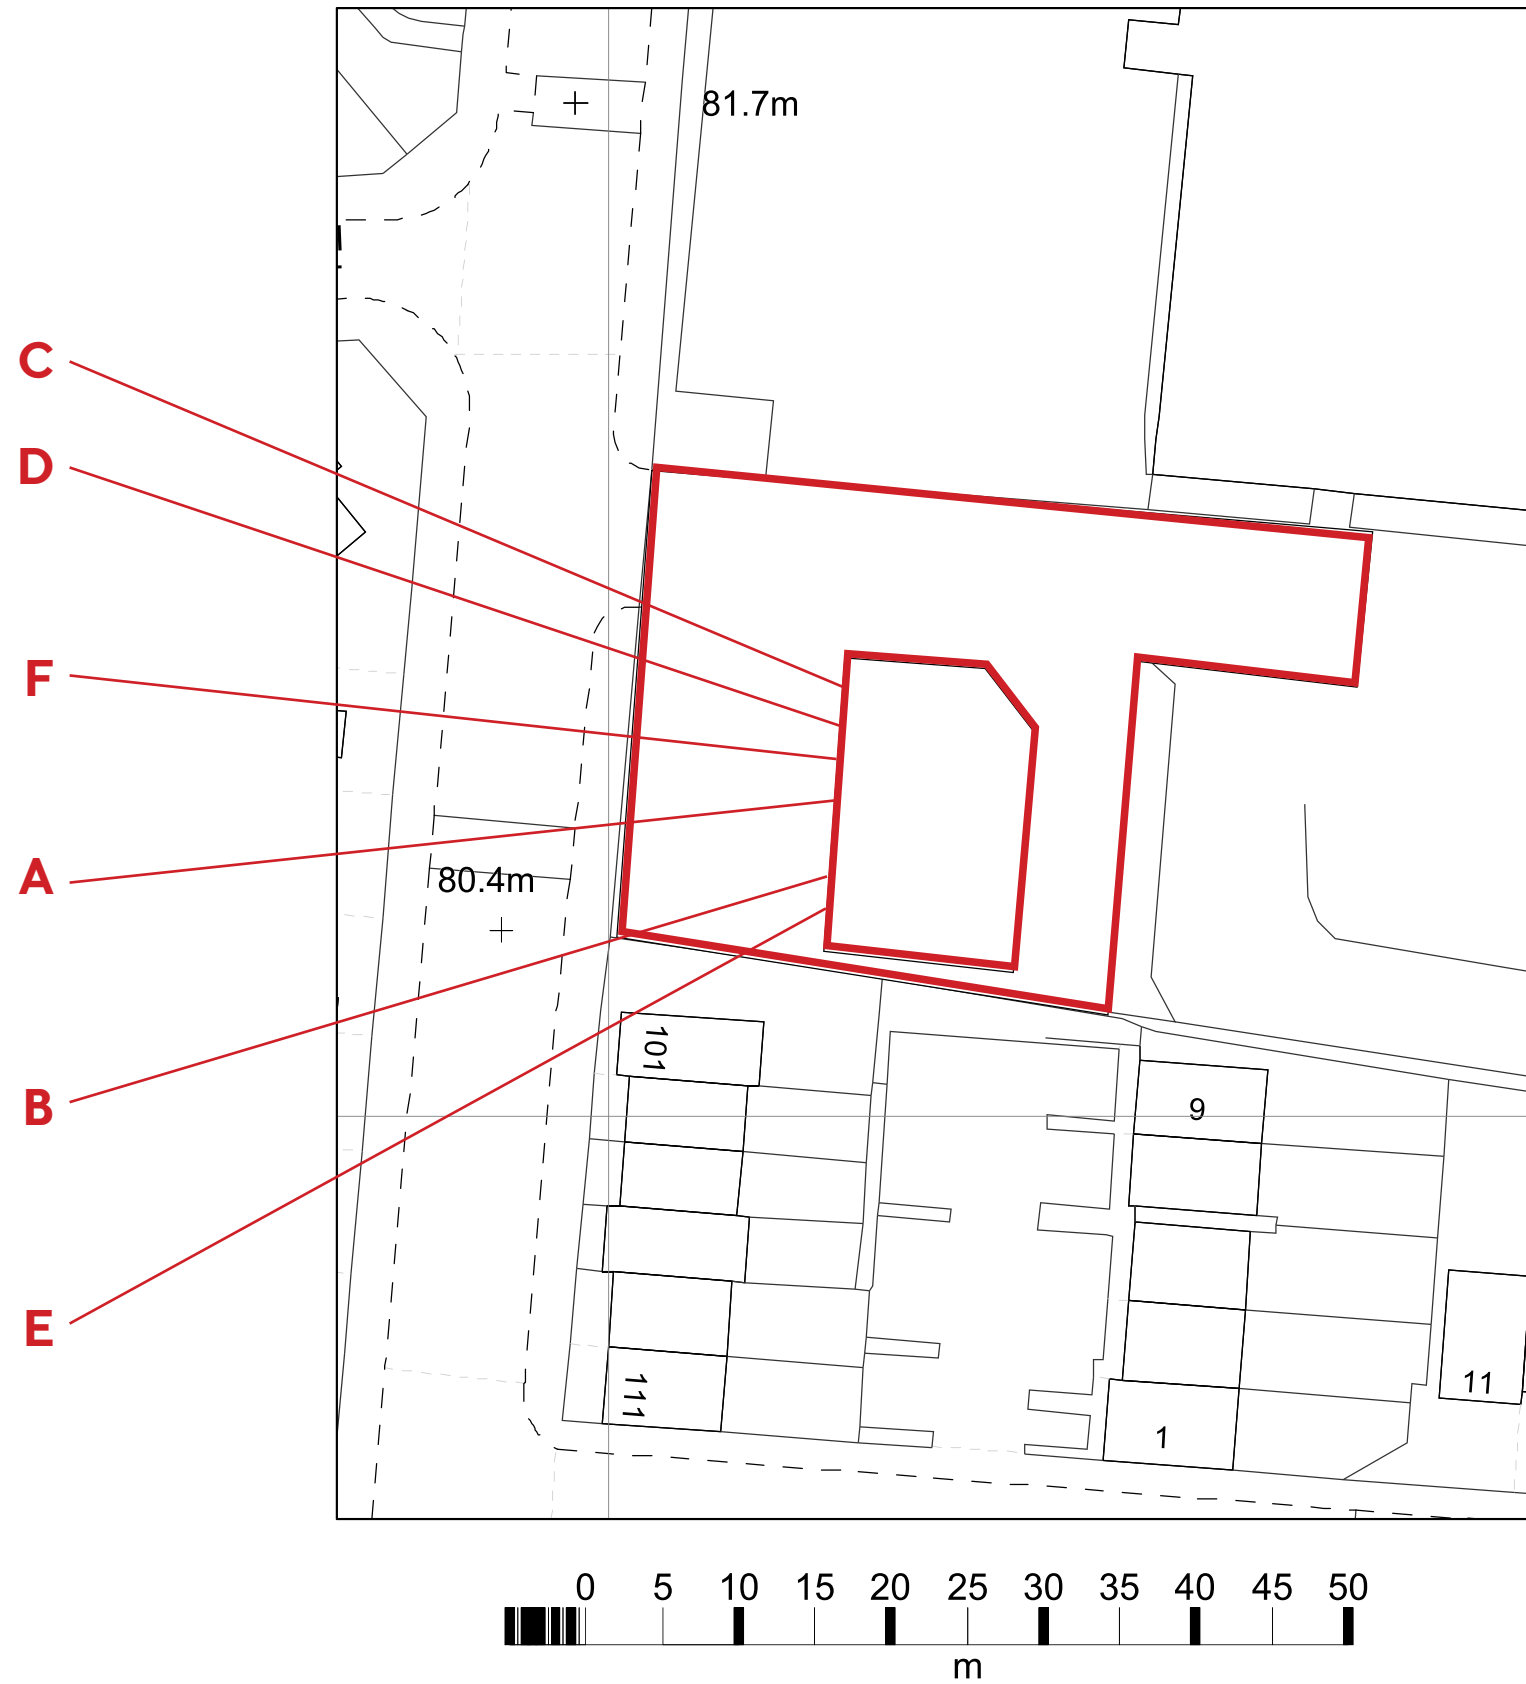

STORE 0000

PLANNING

SITE DETAILS

W0009853

ONE STOP

BURY

01 10 20 dr



INSIGNIA

SIGNS & SERVICES

STAND **OUT** FROM THE CROWD

THIS DOCUMENT IS THE PROPERTY OF
INSIGNIA SIGNS & SERVICES LTD AND
MUST NOT BE COPIED OR REPRODUCED
WITHOUT EXPRESS CONSENT.

0113 243 8533

WWW.INSIGNIASIGNS.BIZ