


Existing brick boundary wall with brick pier and caps

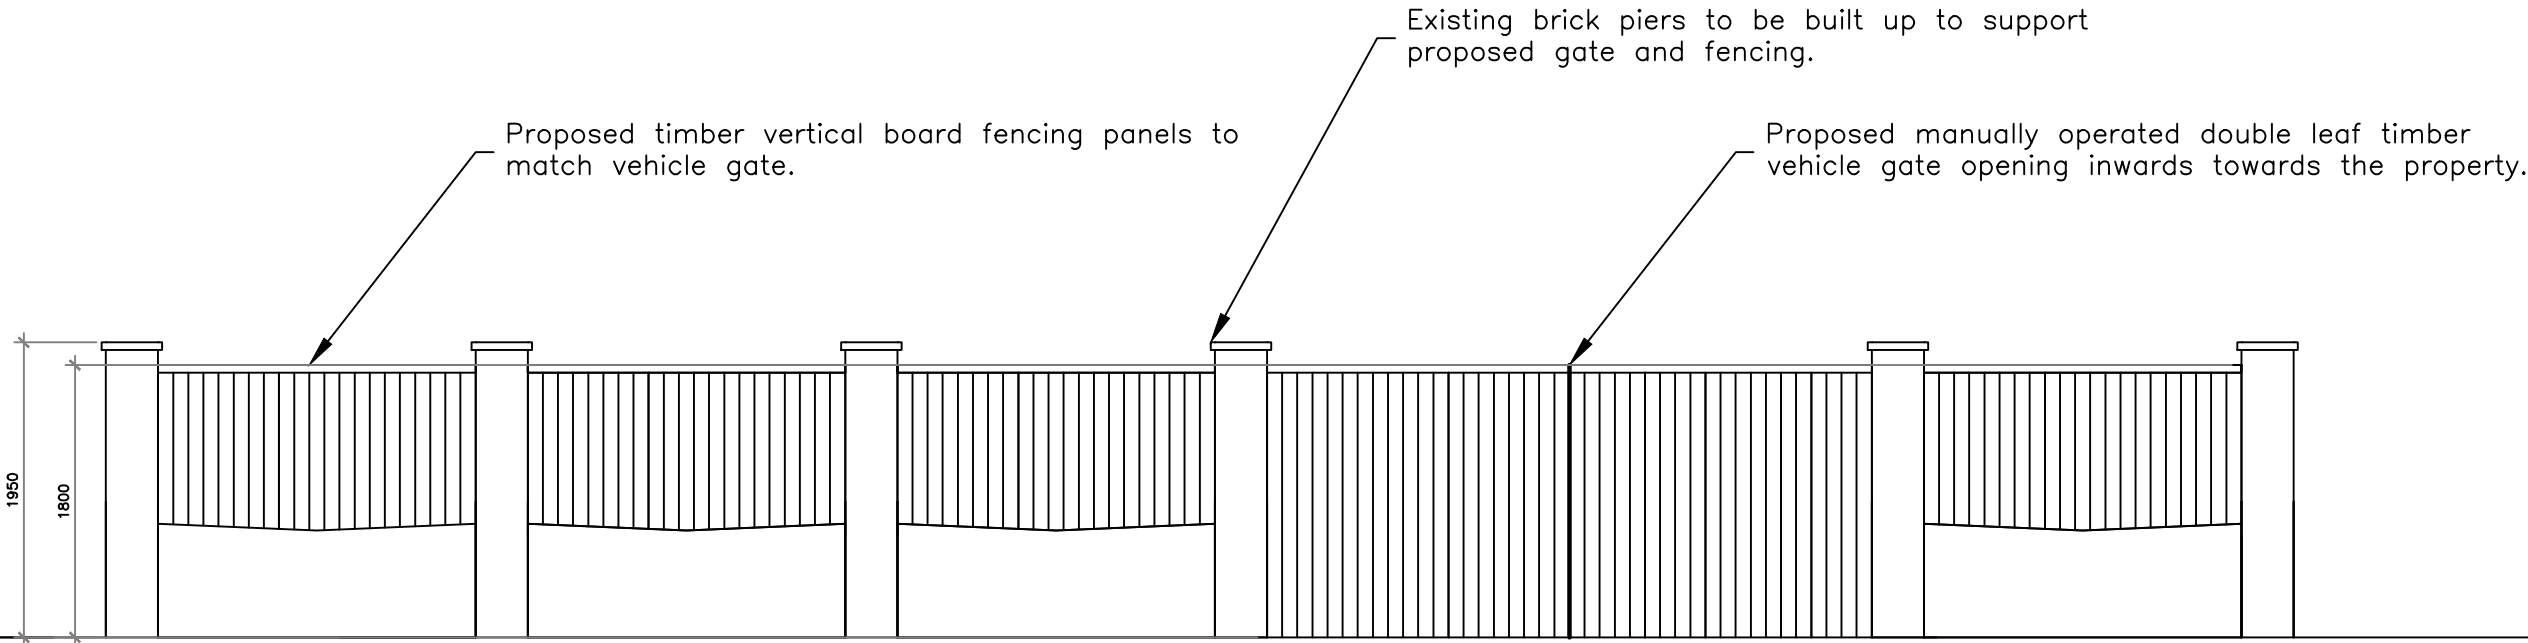

Proposed brick boundary wall with fencing and vehicle gate

Watts. Watts Group Limited 6th Floor, Suite 6.1 55 Pall Mall, King Street Manchester M2 4LQ T: 0161 831 6180 watts.co.uk  Belfast Bristol Cardiff Glasgow Leeds London Manchester	Client: Progress Housing Association Ltd		Title: Existing & Proposed Gate and Fencing - Front Elevation	Amendments:	No dimensions are to be scaled from this drawing. All dimensions are to be checked on site, where discrepancy occurs between specification and drawings the supervising officer must be notified.		
	Project: 15 Radcliffe Moor Road, Radcliffe				Scale: 1:50 ©A3 Date: 03/03/2026		
			Drawing type: Planning		Drawn: NRL Checked: NL		
					Drg.no: 202509/12	Rev: A	