




Proposed Elevation_South
1 : 50

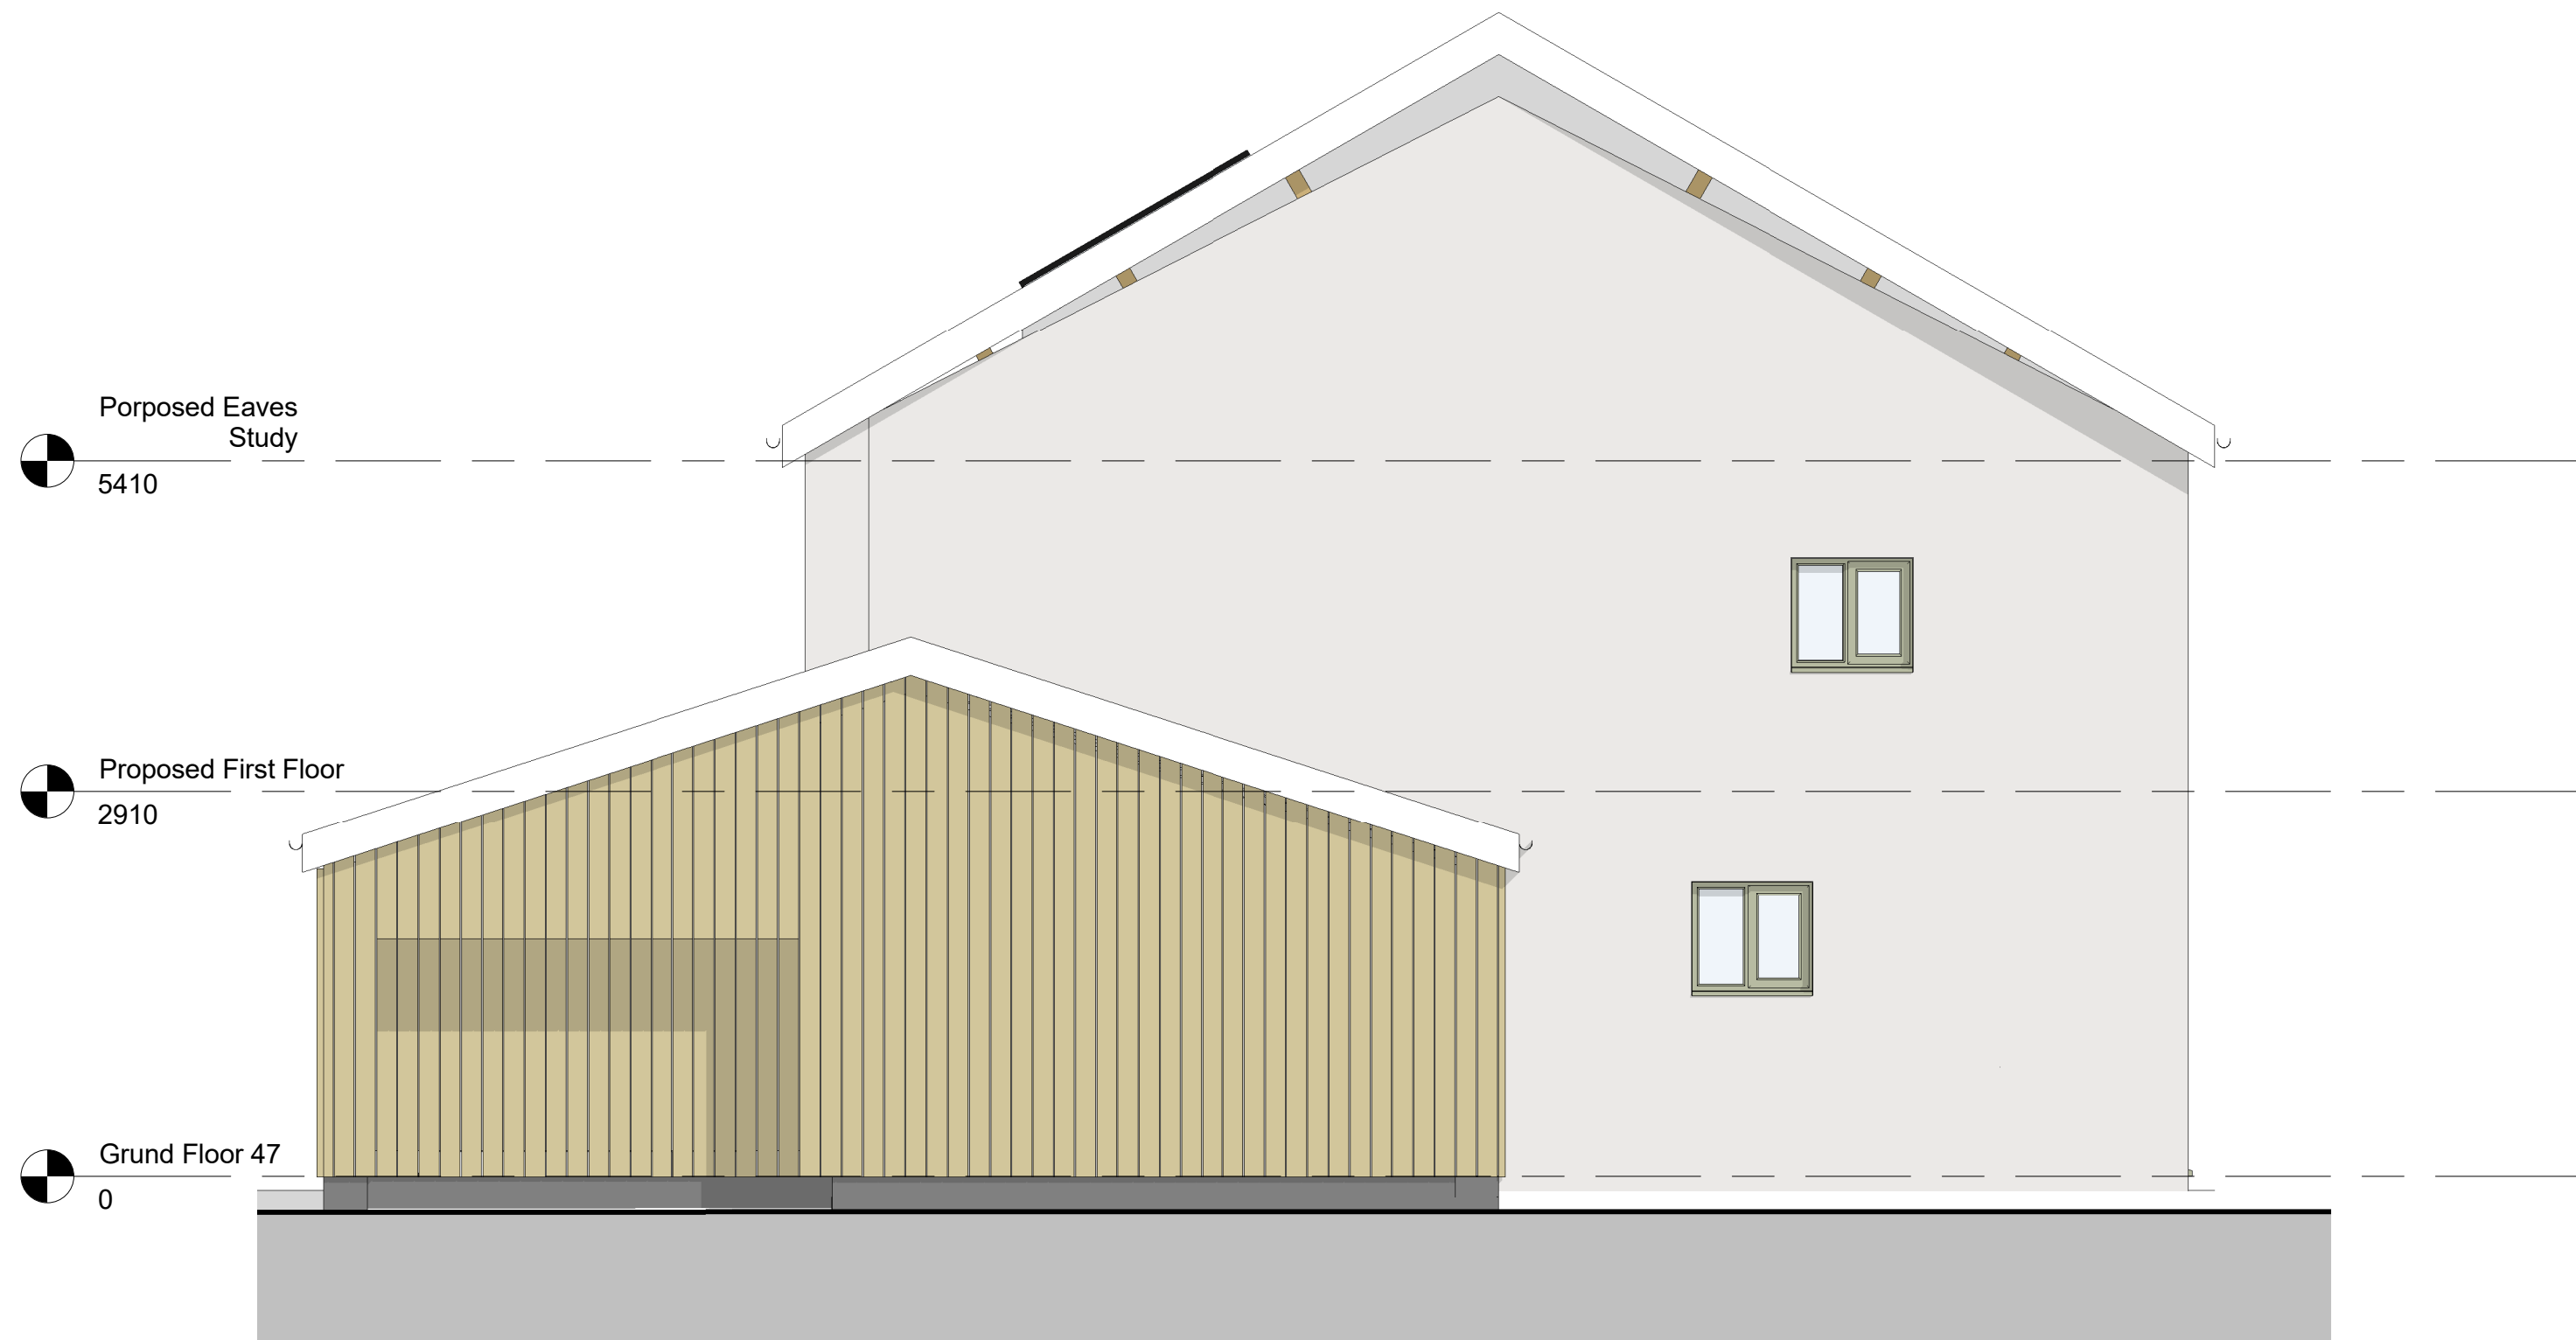

Proposed Elevation_West
1 : 50

Rev B New layout and elevational materials added 08.07.2020
Rev A South Elevation updated to show utility/office 24.06.2019

Lee Wood MCAT Telephone 07760321574
Email mleeewood@hotmail.com

CLIENT Mr G Cross

PROJECT 47 Rowlands Road, Bury, BL9 5NF

DRAWING Proposed Elevations 1

JOB NO.	DRAWING NO.	REVISION	DATE DRAWN	DRAWN BY	SCALE
BL95	010B		05/07/20	Author	1 : 50

BL95-010B