




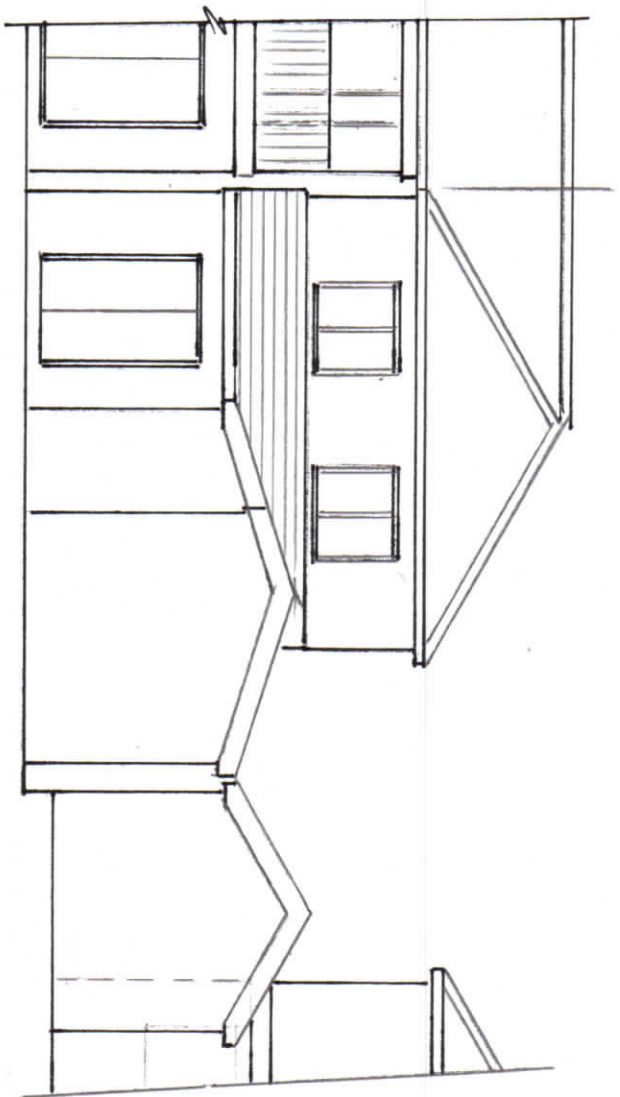


PROPOSED REAR ELEVATION

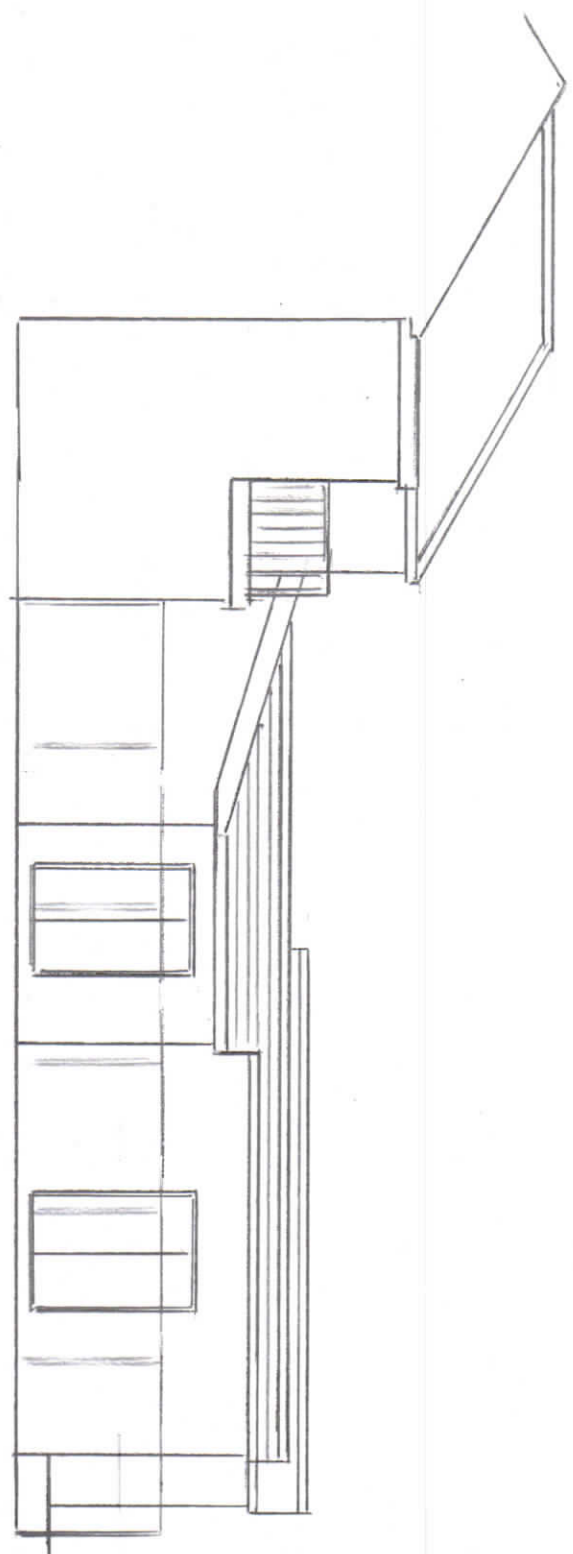

PROPOSED SIDE ELEVATION

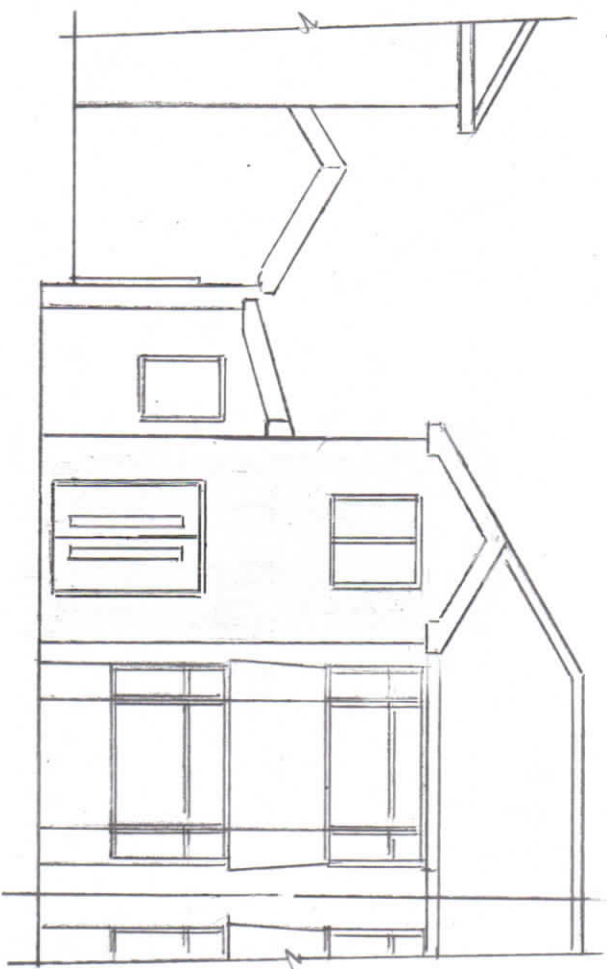




PROPOSED FRONT ELEVATION

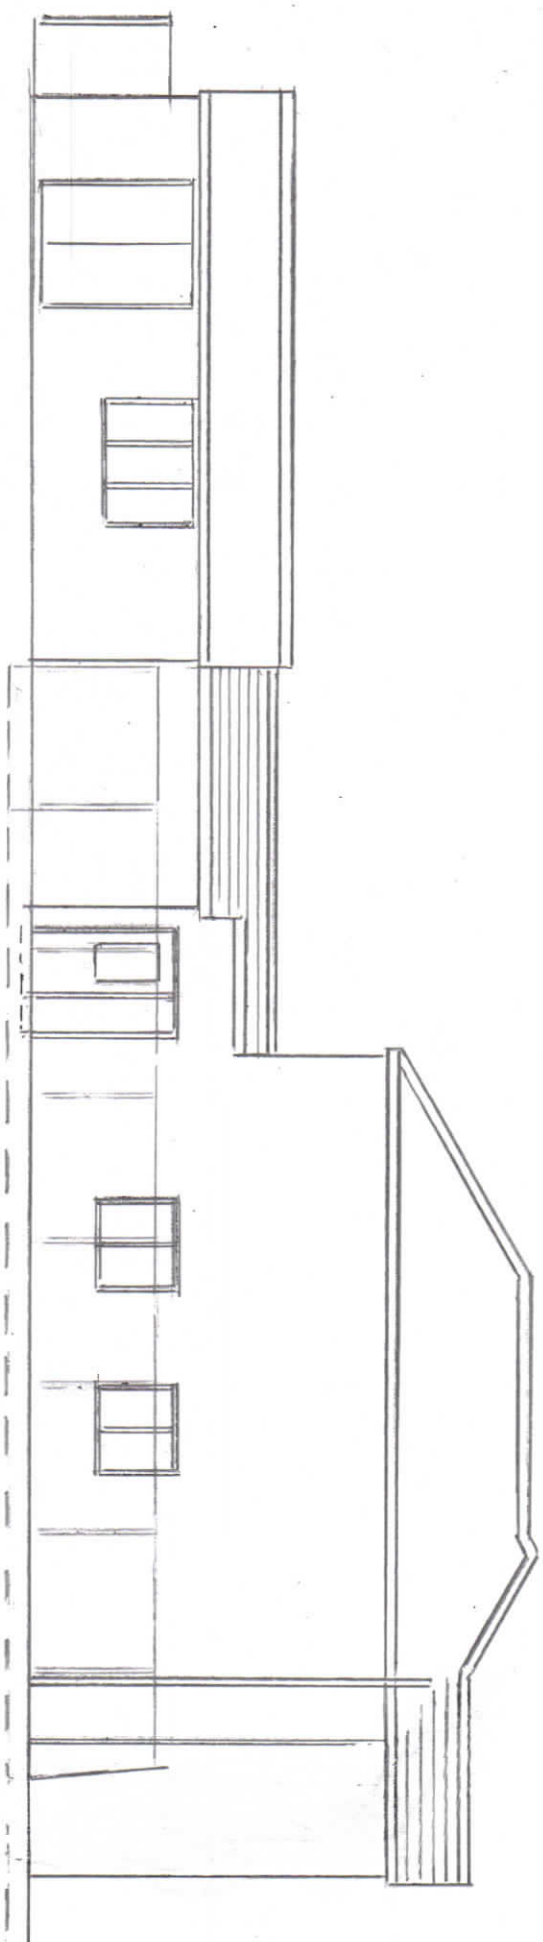

PROPOSED SIDE ELEVATION

Rev 1

Thompson Designs Tel 0161 705 1458 Mob 07884 318634	Sheet 3 Proposed Elevations 134 Parkhills Road Bury BL9 9AW Scale 1:100 @ A3 Date March 2023
---	---

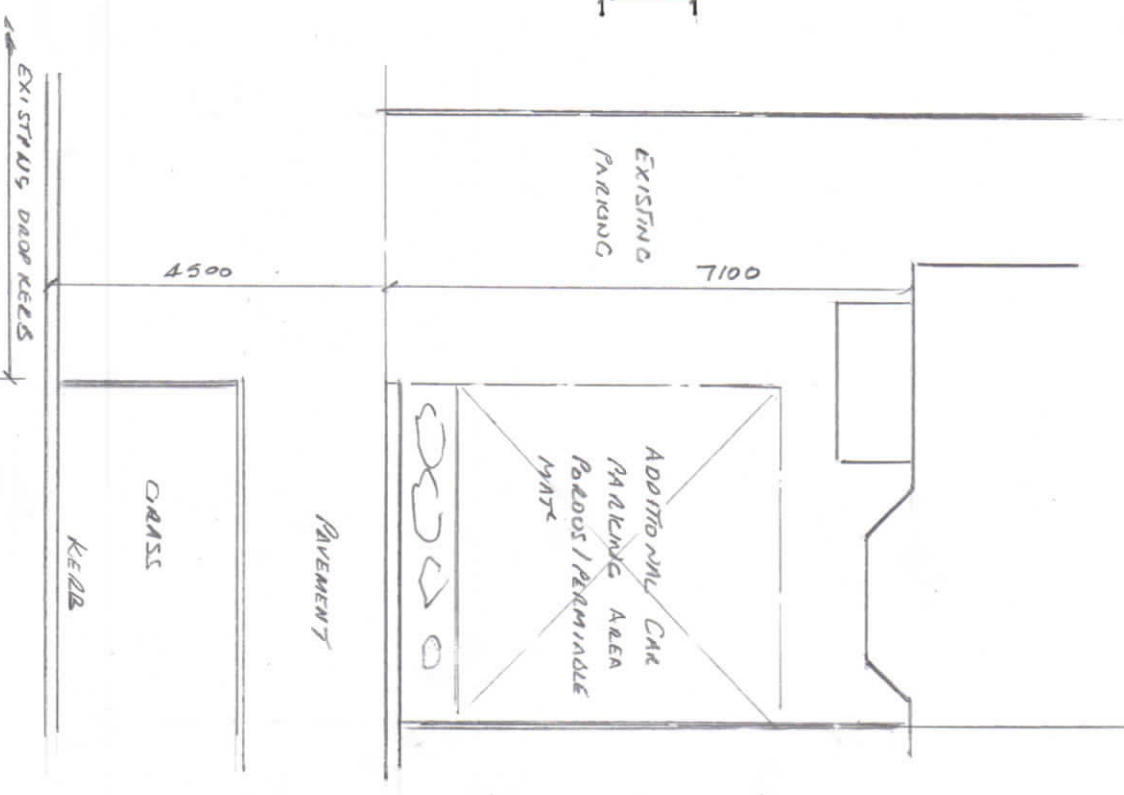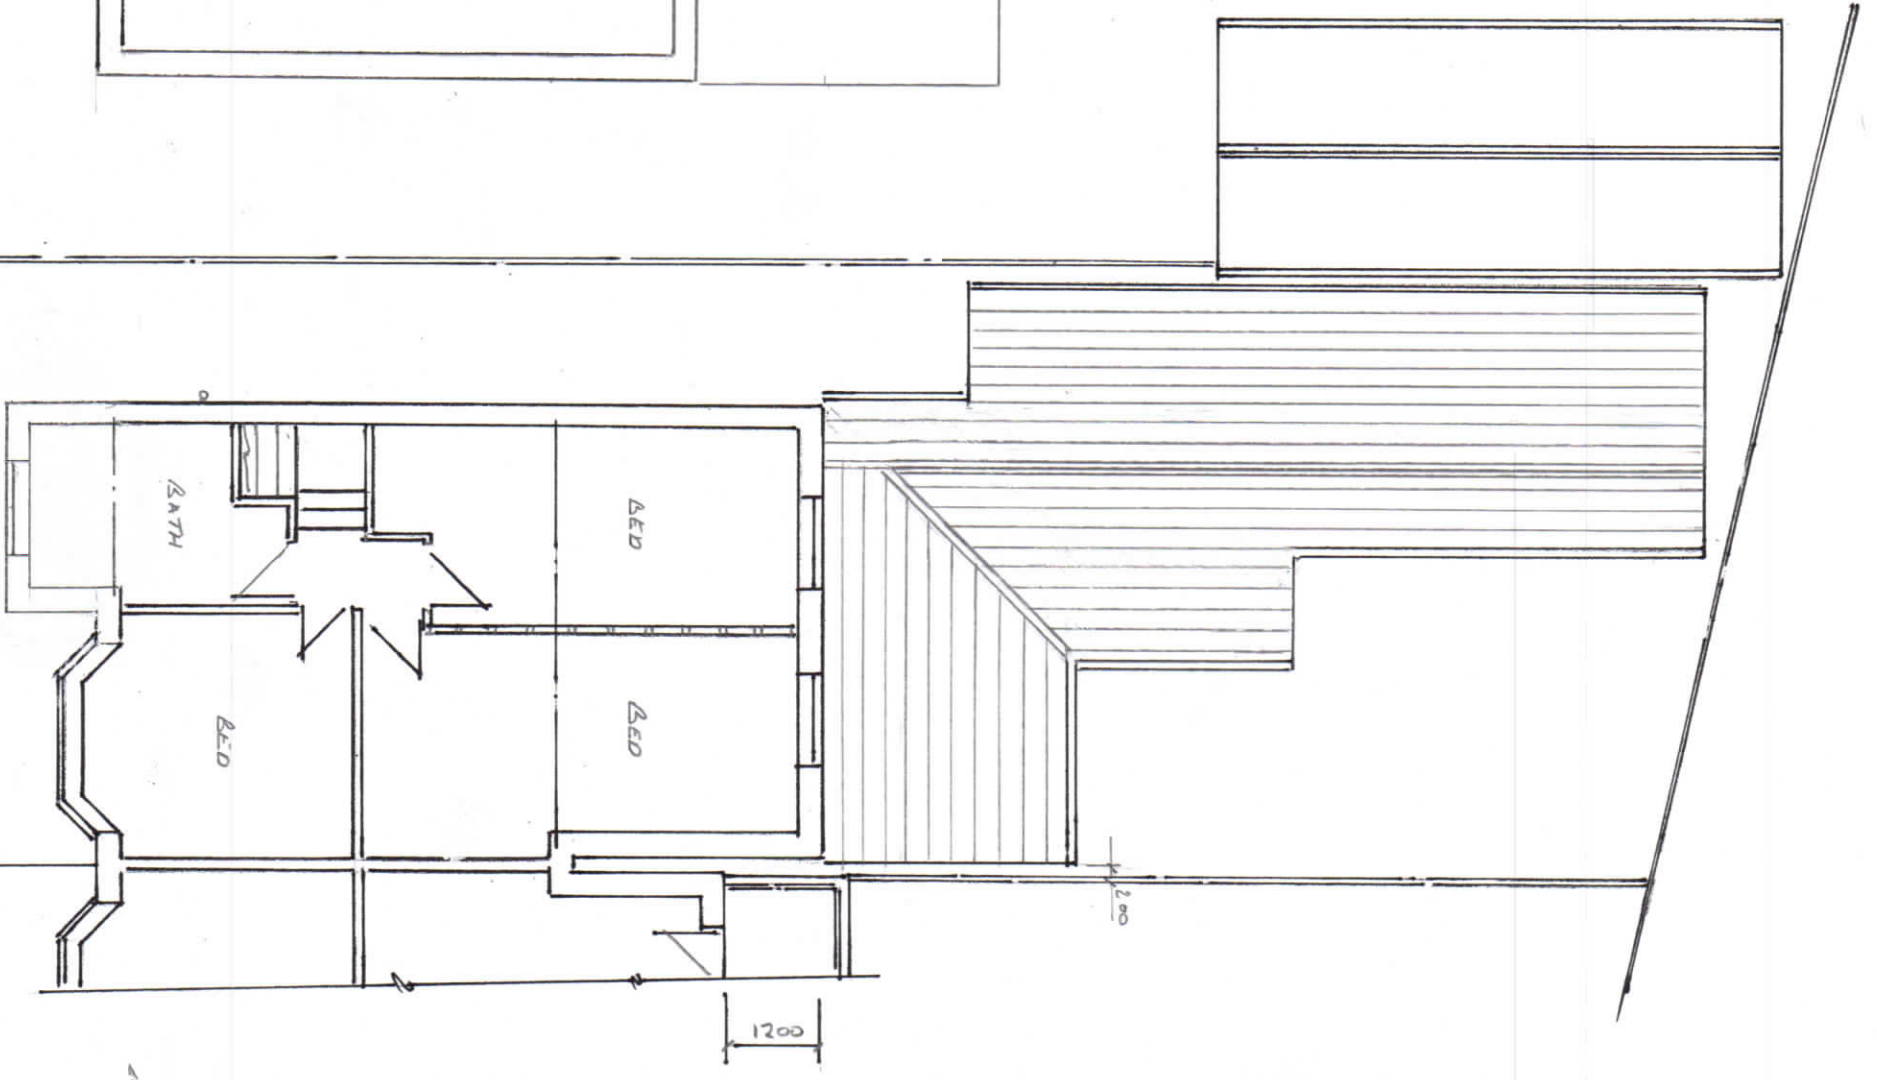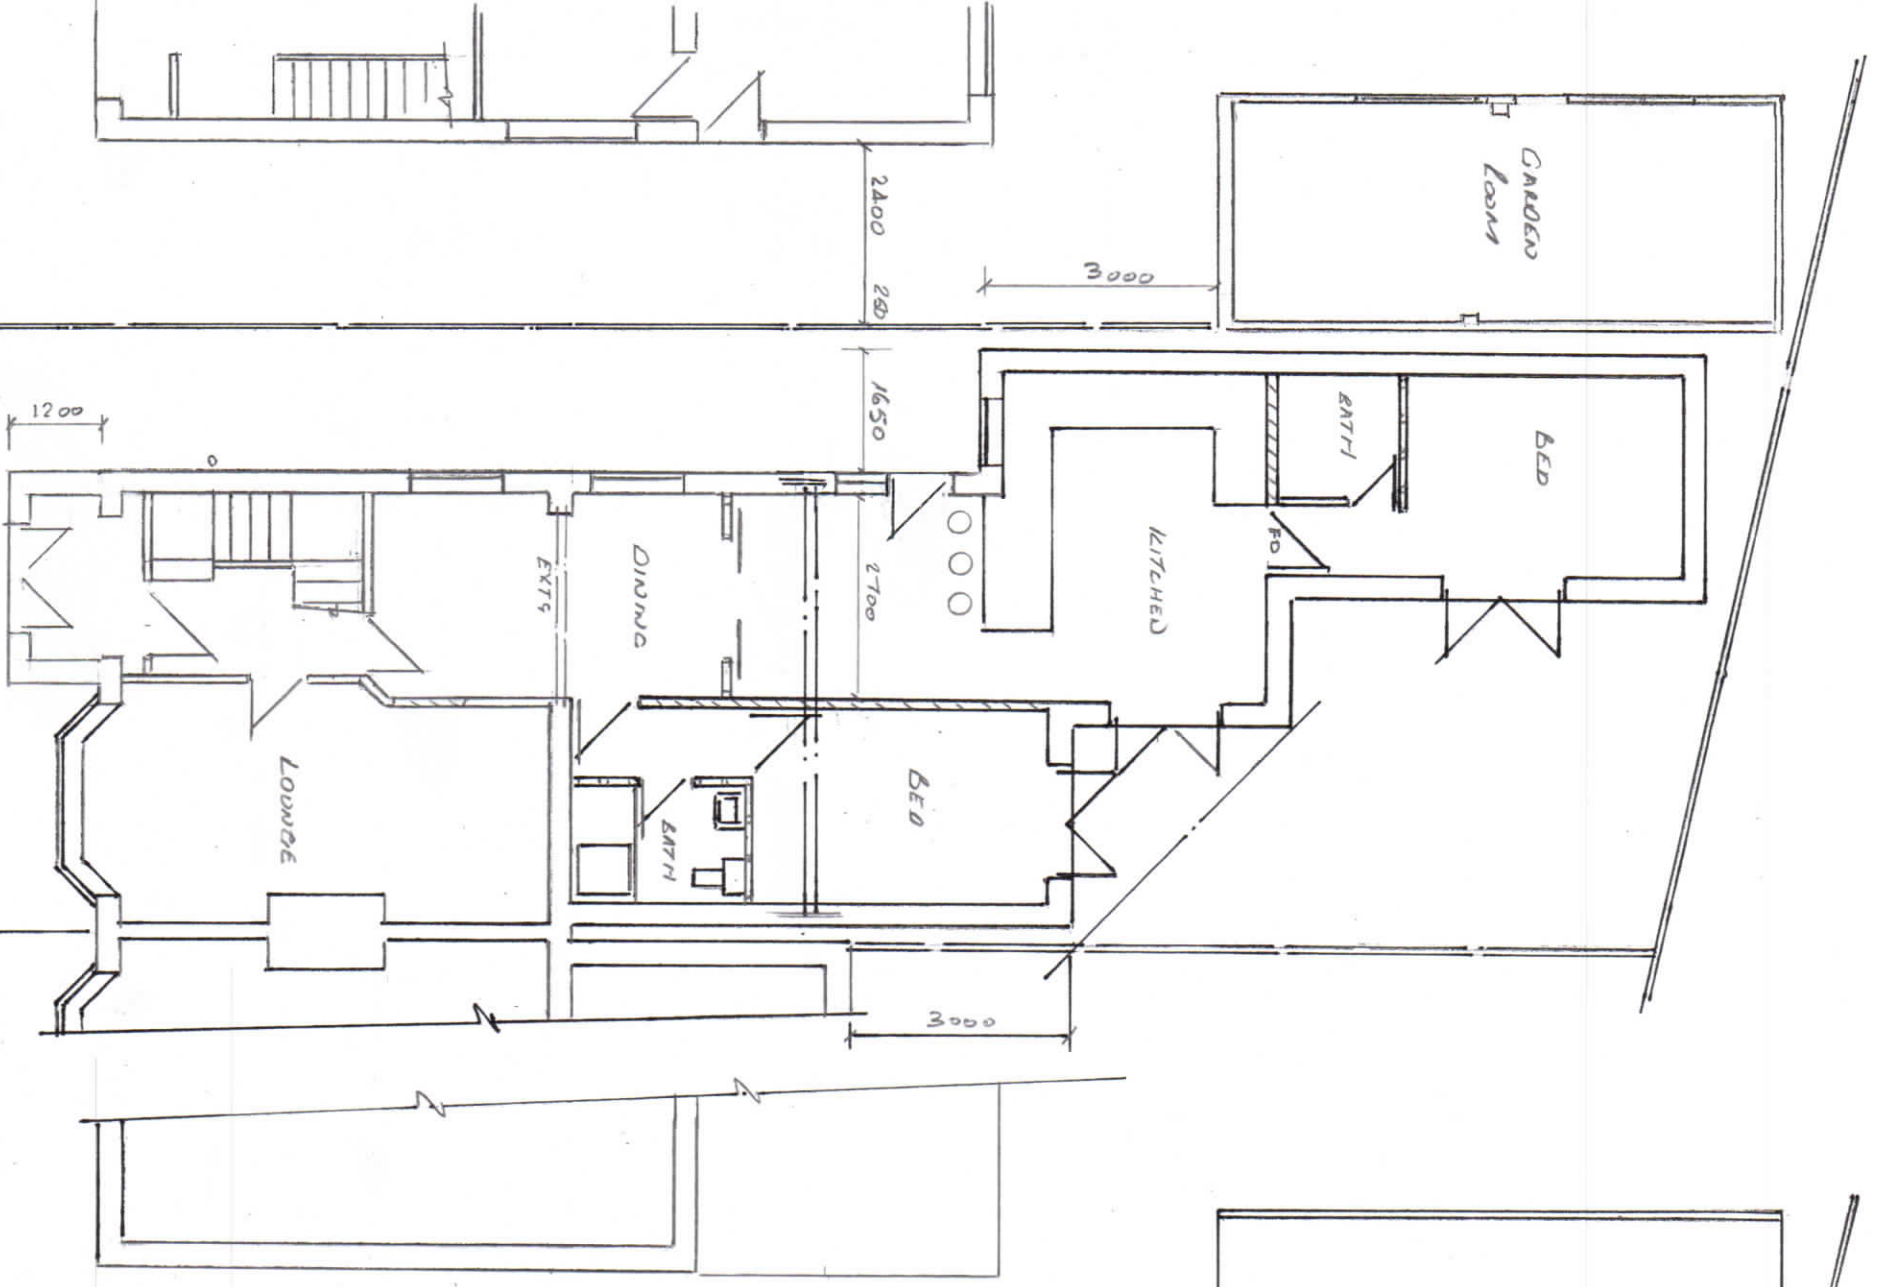

Thompson Designs
 Tel 0161 705 1458 Mob 07884 318634

Sheet 4
 Proposed Plans
 134 Parkhills Road
 Bury BL9 9AV
 Scale 1:100 @ A3 Date March 2023

Rev 1