



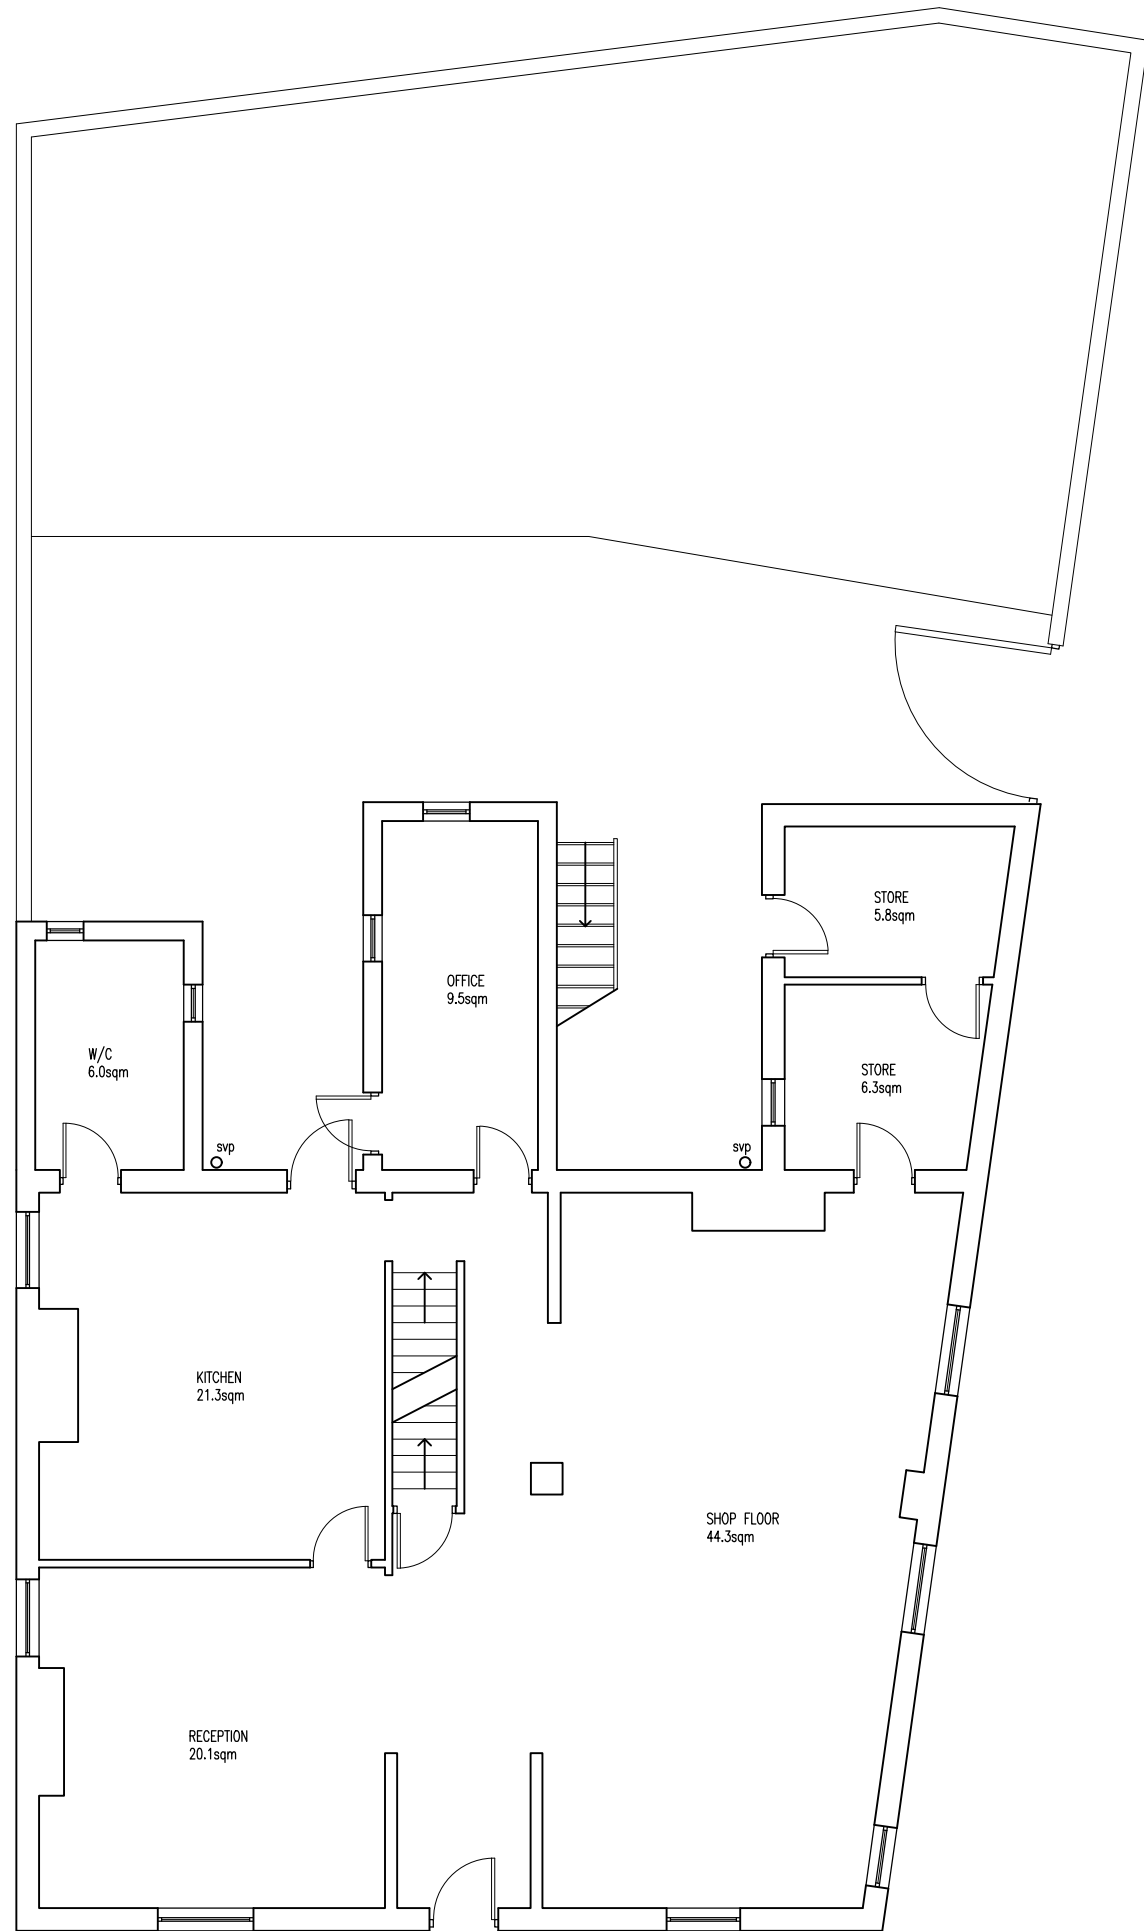

EXISTING GROUND FLOOR PLAN
1:100 @ A3

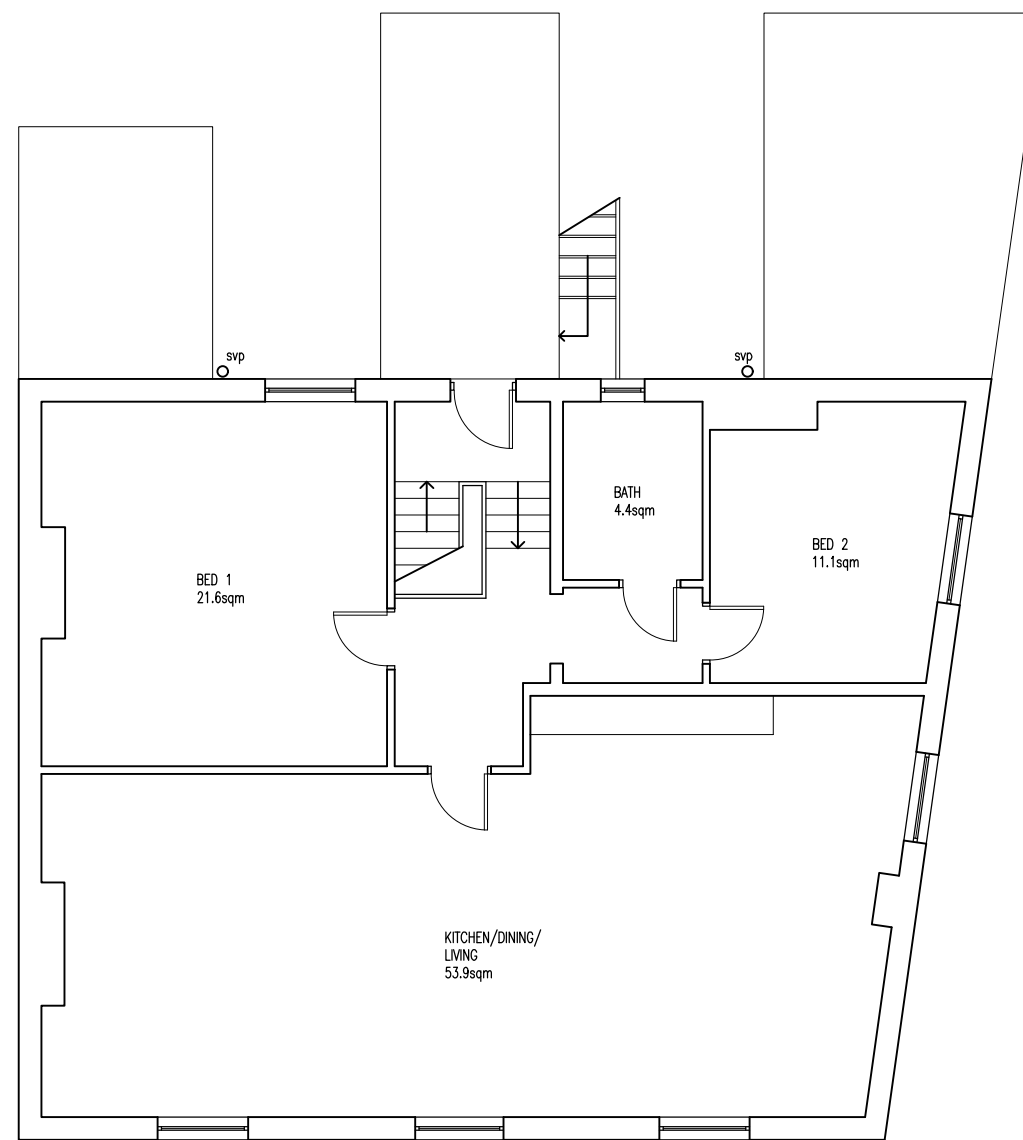

EXISTING FIRST FLOOR PLAN
1:100 @ A3

P1		Ground floor rooms annotated	23.10.23	MG
Rev	Amendments		Date	Ints

Project

21 CHURCH STREET EAST
RADCLIFFE, M26 2PG

Drawing Title

EXISTING PLAN LAYOUTS

Drawn	TW	Checked	—
Date	JULY 2023	Scale	A3 1 : 100
Drawing No.	21STE/201/PL		Rev. P1