




LOCATION PLAN (1:1250)
© Crown copyright and database rights 2020
Ordnance Survey 0100031673

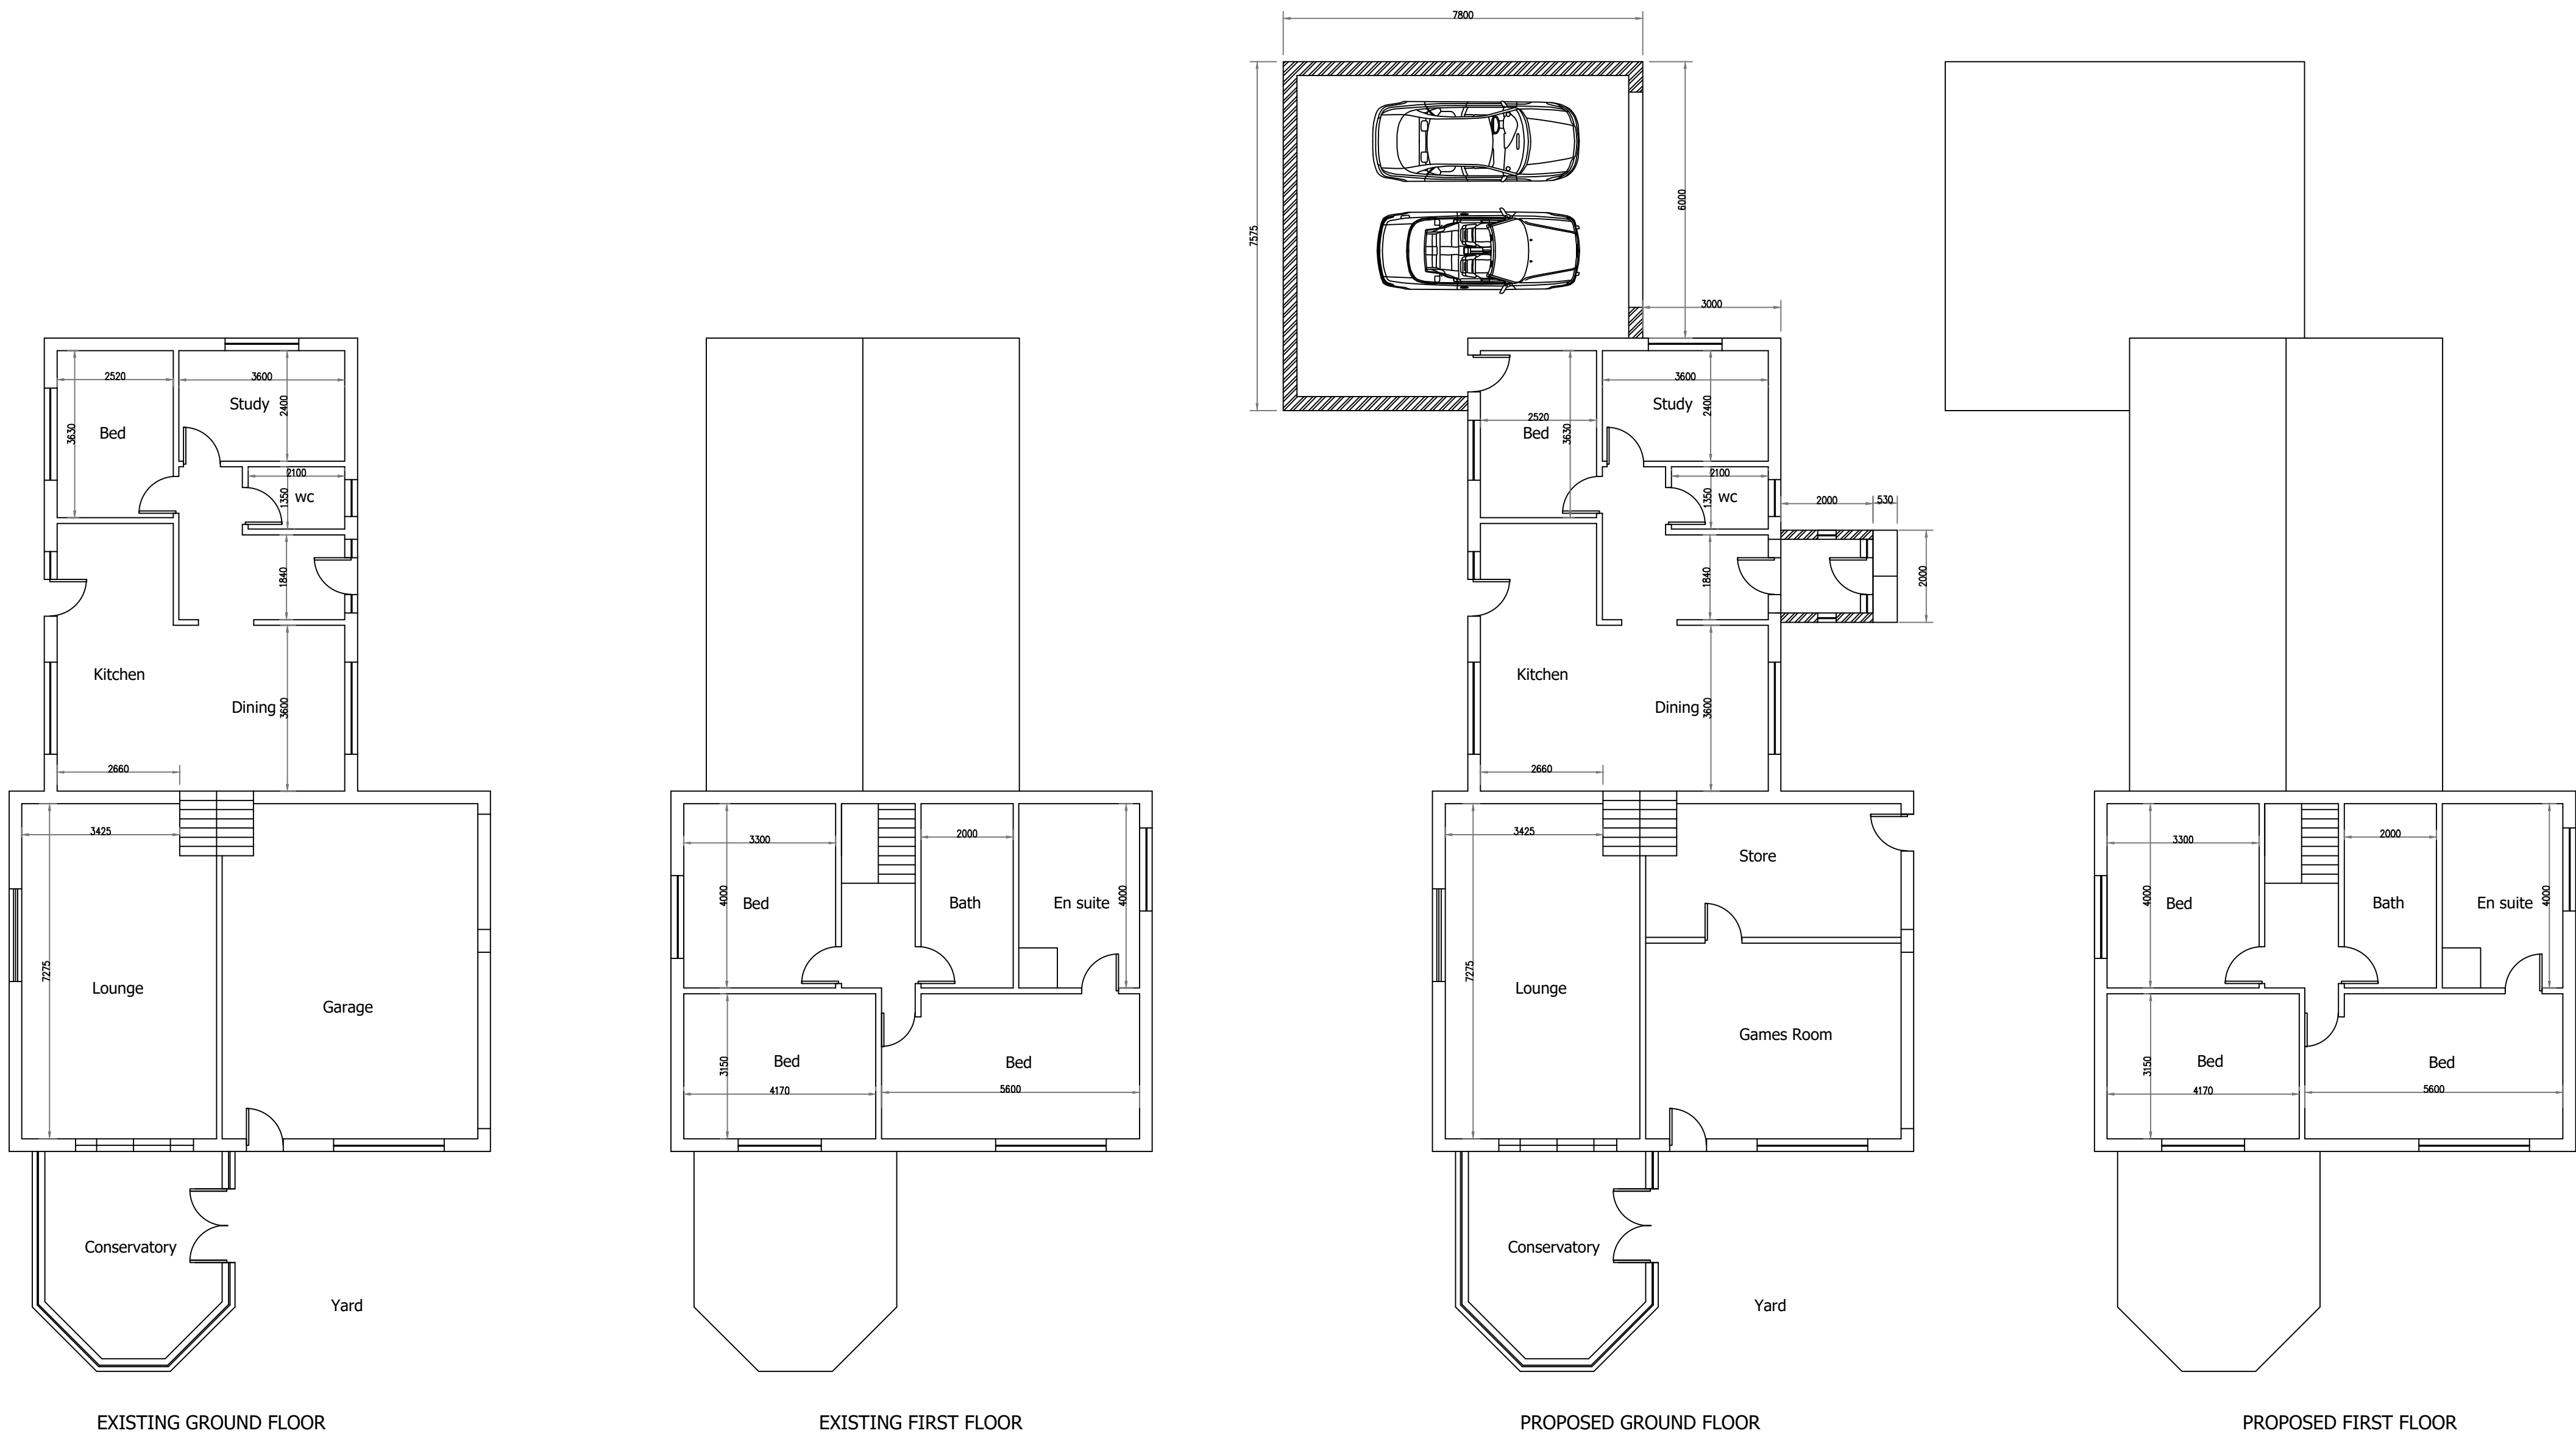

Date	Rev.		Initials	
23/2/22	A.	Garage labelled	RA	
23/3/22	B.	First floor removed	RA	

This drawing is subject to copyright and is not to be reproduced in part or whole without approval.
Figured dimensions take precedence over scaled measurements from the drawing. All dimensions and drawings to be checked by Client and Contractor and discrepancies clarified with the Client prior to commencement.
The whole of the works to comply with Planning Approval & Conditions and current Building Regulations. No work to commence without Planning & Building Regulations approval.
The client must ensure the project complies with the Construction Design and Management Regulations 2015.
The Client should ensure consent from any landowner or interested party is obtained, as well as compliance with Party Wall Act 1996

Notes

RAD

The White House,
42-44 Chorley New Road,
Bolton
BL1 4AP

Tel : 01204 322196
Fax : 01204 214110
Mob: 07790 361104
Email: info@radesignprojects.co.uk

Project	12 OWLERBARROW ROAD BURY BL8 1RD		Client	
			Drawn	RA
			Date	DECEMBER 2021
			Scale	1:100 @ A1 / 1:200 @ A3
Title	PROPOSED FLOOR PLANS		Drawing Number	RAD/2559/21/3/RevB