



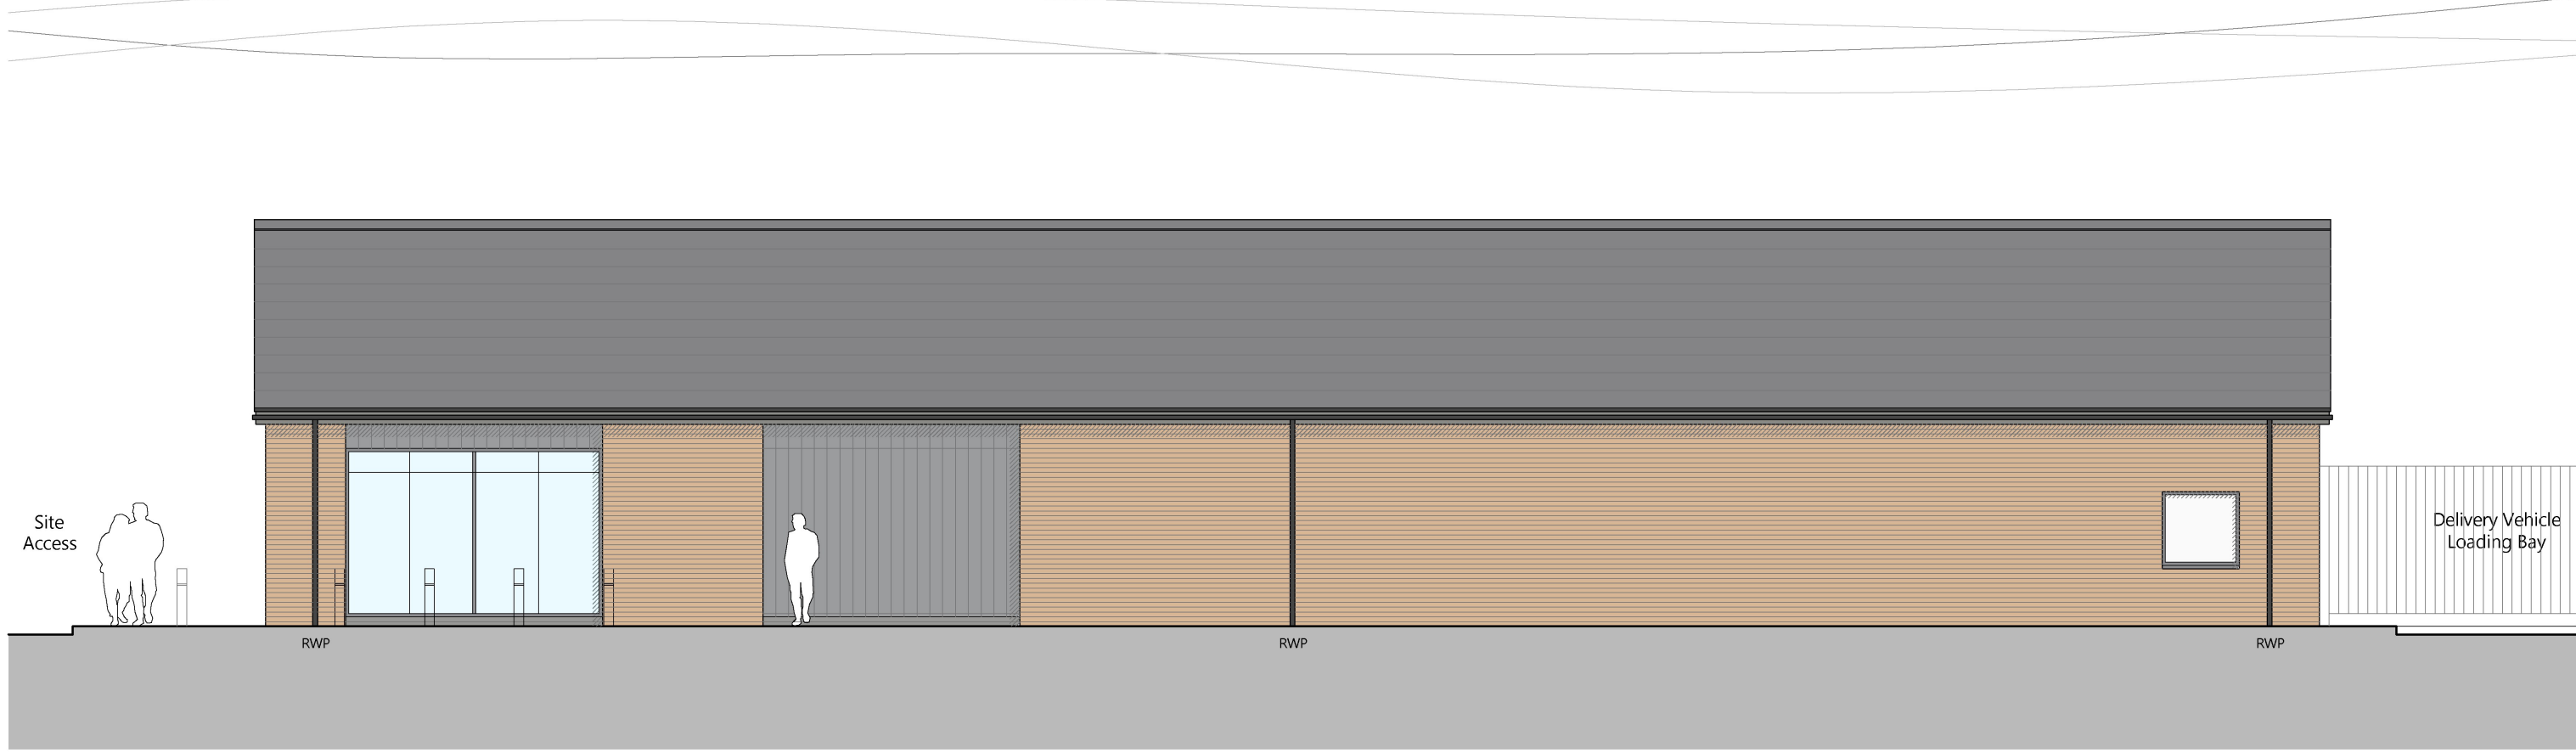


PROPOSED WEST ELEVATION TO ACCESS AND MANCHESTER ROAD
1:100




PROPOSED SOUTH ELEVATION TO CAR PARK & DRIVE THRU UNIT
1:100

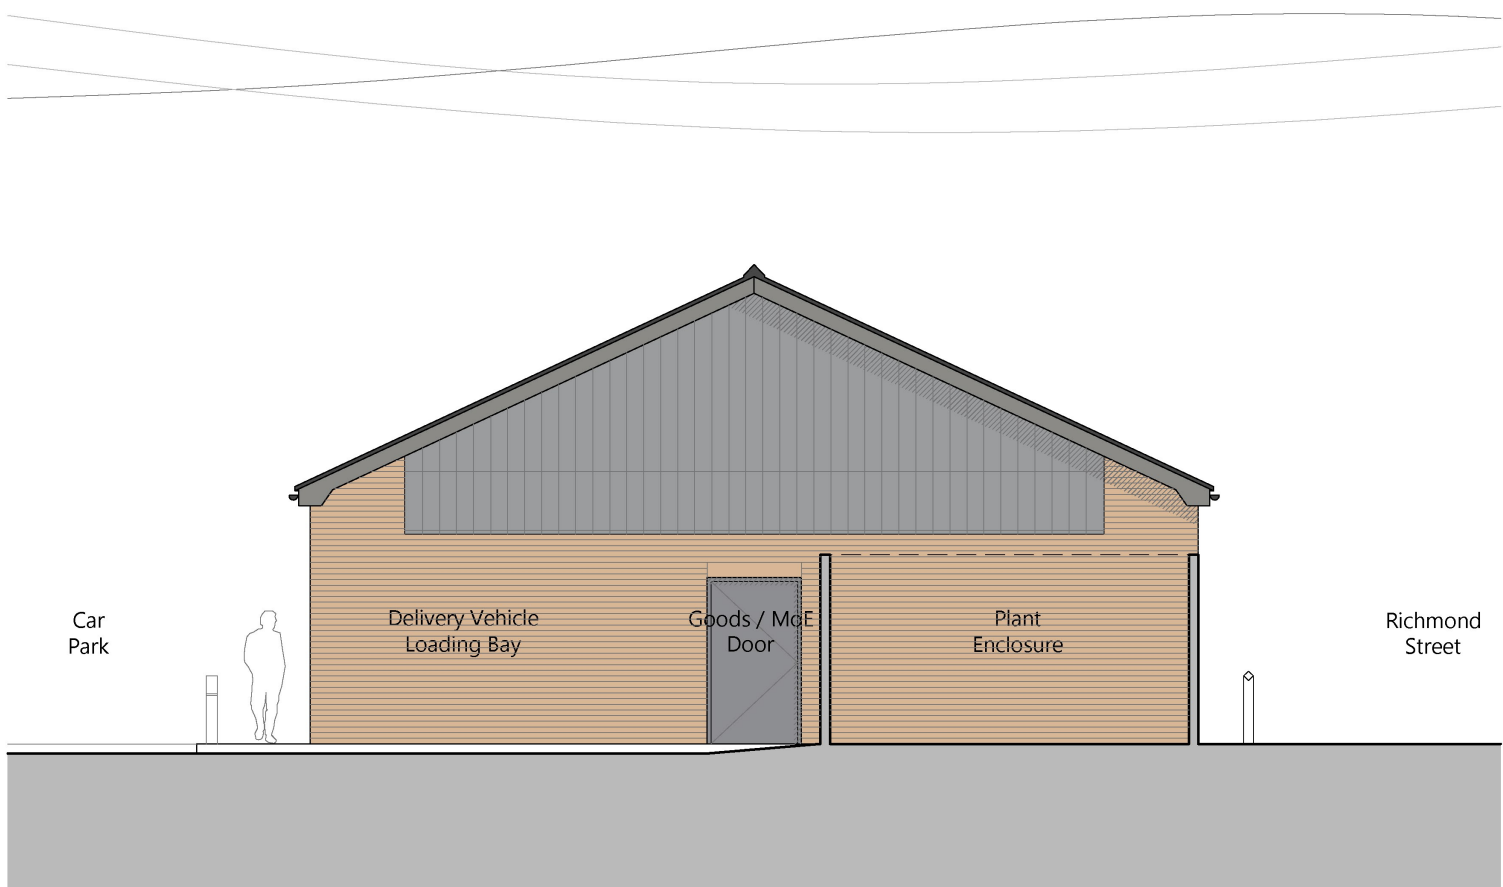

PROPOSED EAST ELEVATION TO WALKER STREET
1:100

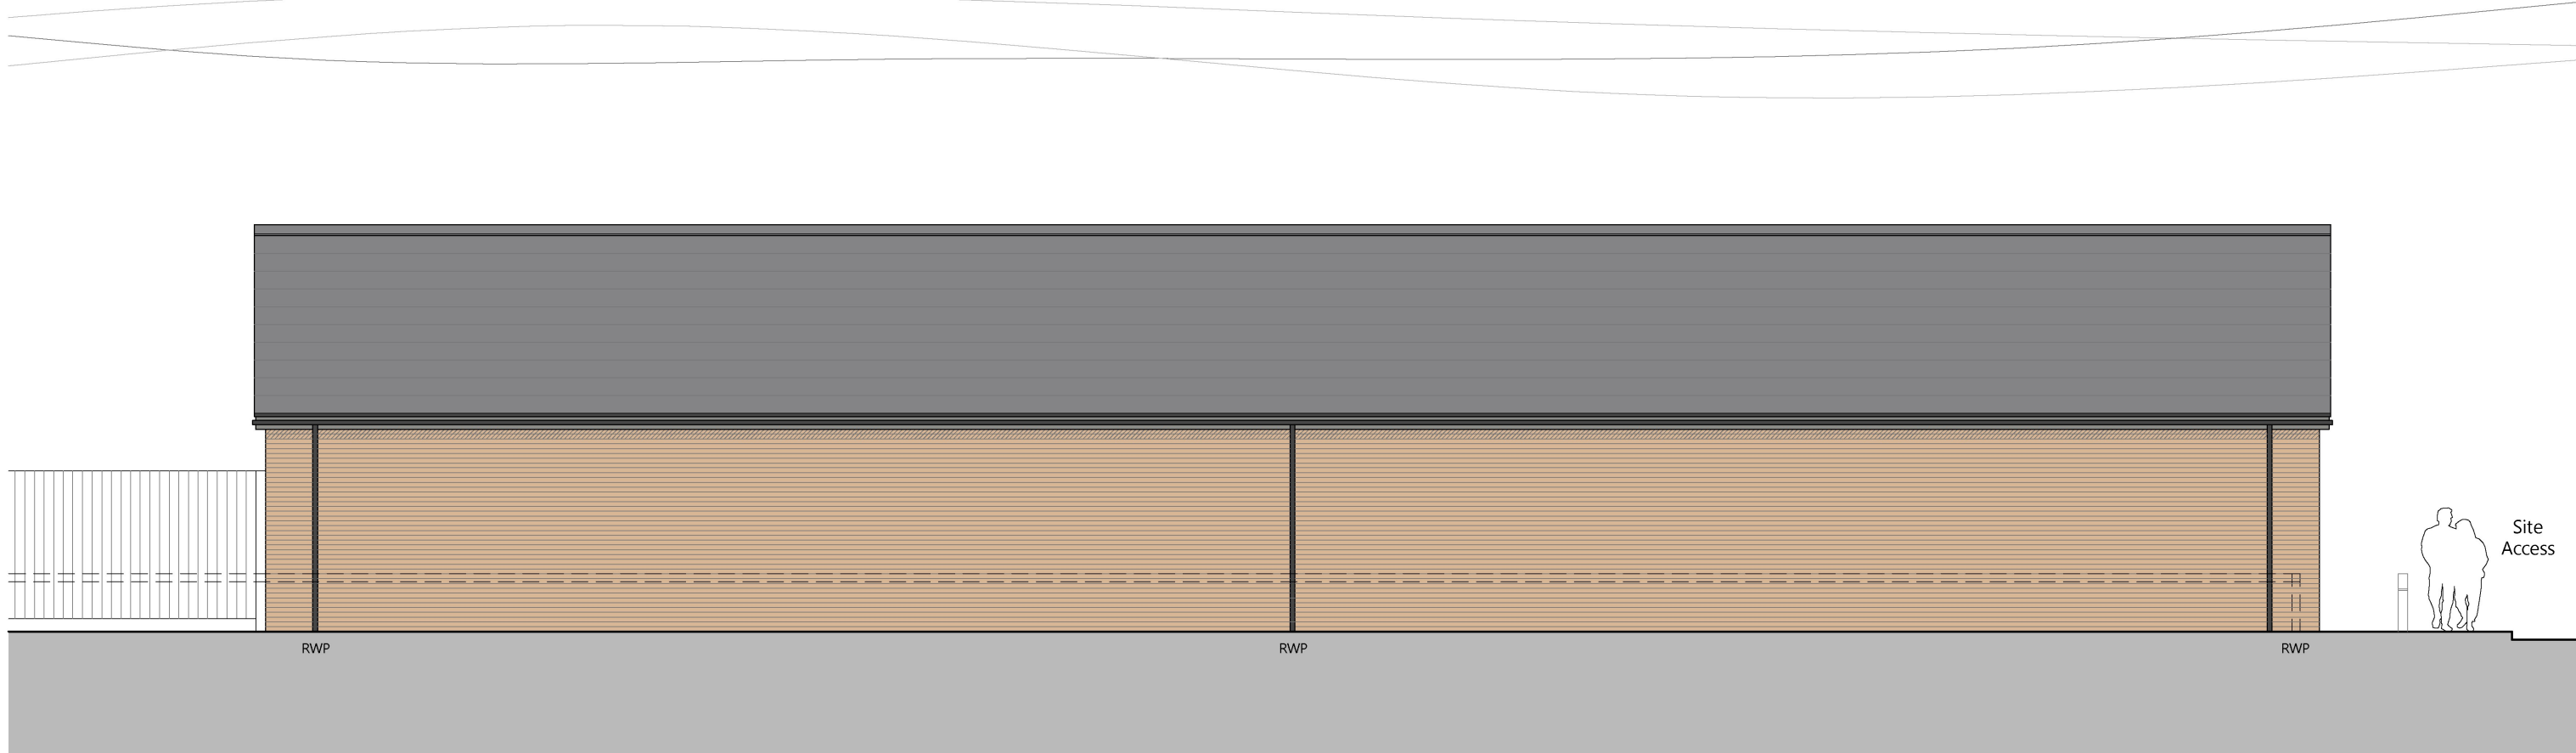

PROPOSED NORTH ELEVATION TO RICHMOND STREET
1:100

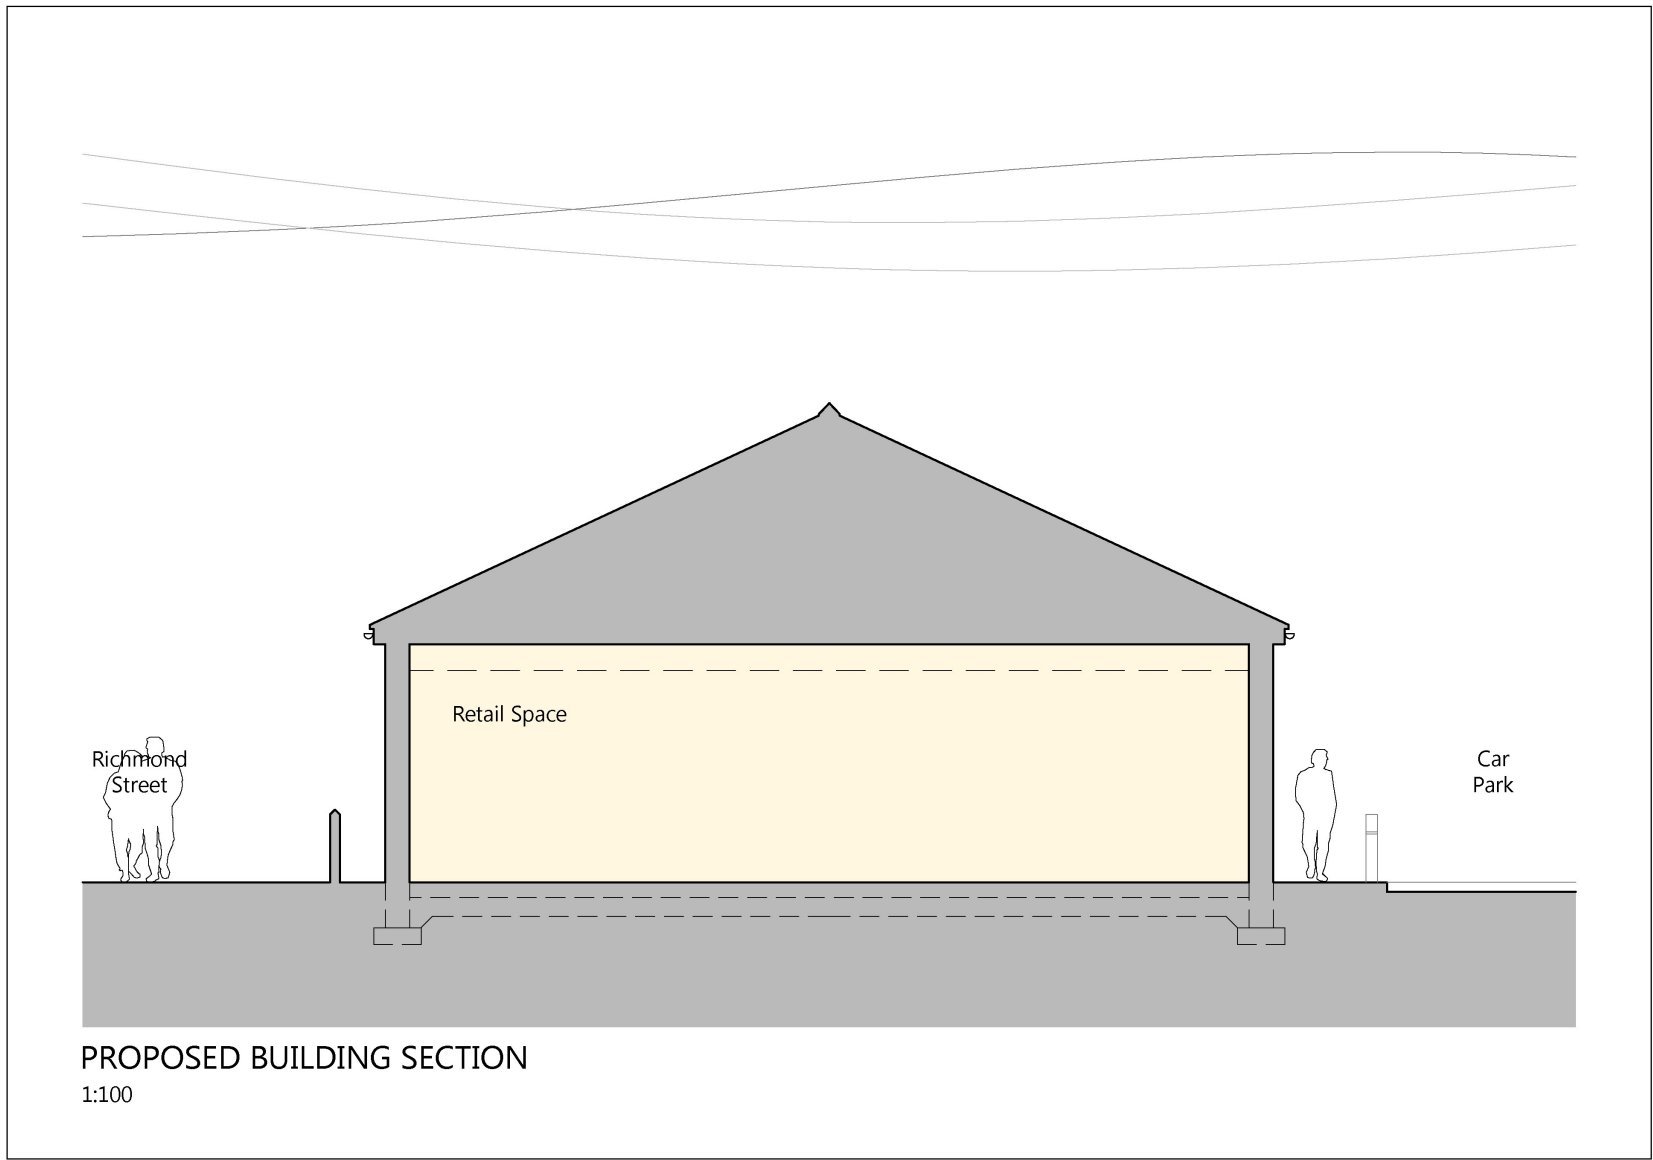

PROPOSED BUILDING SECTION
1:100

GENERAL NOTES

- Drawing for Planning purposes only
- Drawing is the property of studioPH Limited and must not be reproduced without permission

DRAWING NOTES


- Application Site Area (red edge) - 2993sqm/ 0.74acre
- Finished Floor Levels subject to detailed design
- Refer to drawing 0592(P)134 Materials Schedule for details of proposed facing materials

A 28.04.26 Rev		PLANNING APPLICATION ISSUE Description	PJH Drawn
Client		KINGSCROWN GROUP	
Project		PARKHILLS GARAGE, PARKHILLS ROAD, BURY, BL9 9AZ	
Drawing title		RETAIL BUILDING - PROPOSED BUILDING ELEVATIONS AND SECTION	
Scale		Drawn	Checked
1:100@A1		PJH	PJH
Date		Drawing status	
30/03/2026		Planning	
Drawing number		Revision	
0592(P)124		A	

studioPH
architecture

studioPH Limited
201-202
Lancaster House
Church Street
Bury
Greater Manchester
BL9 9AZ

0161 621 1550
info@studioPH.co.uk
www.studioPHarchitecture.co.uk

 

All dimensions to be checked on site. Use within dimensions only. Copyright - studioPH 2026