

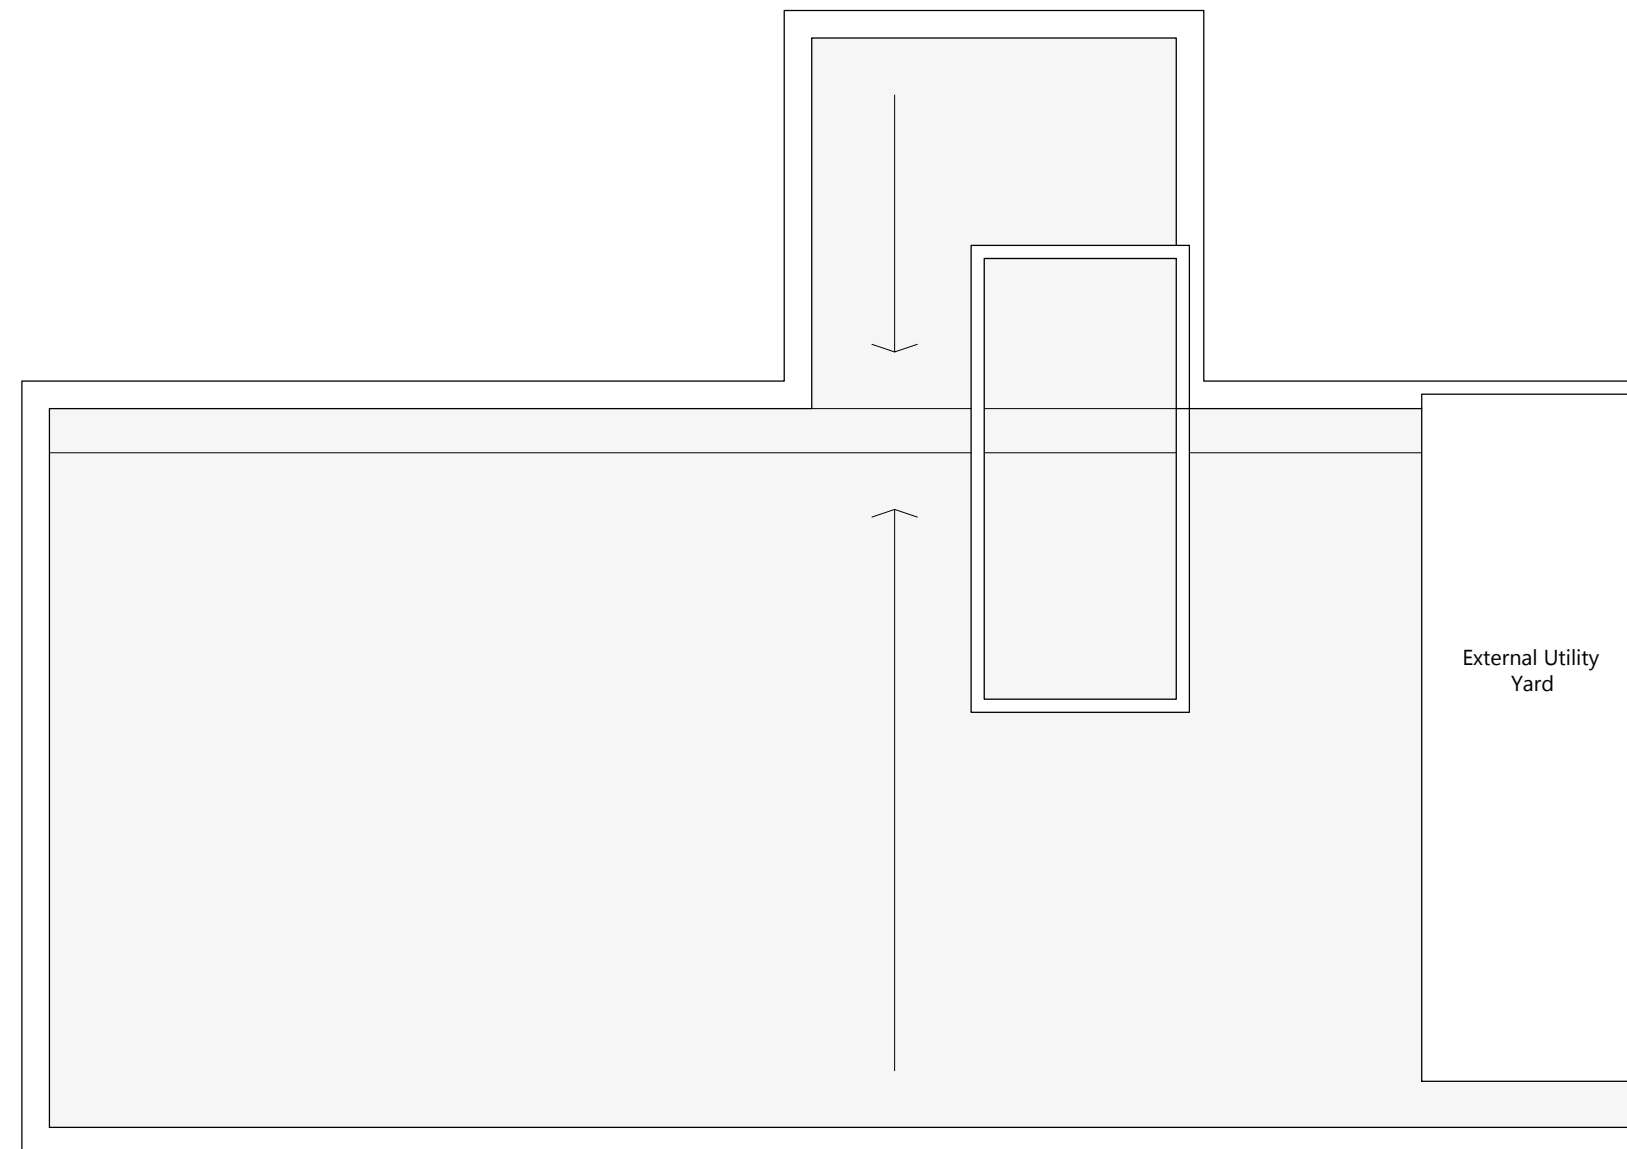


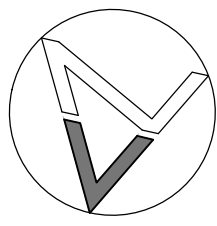

PROPOSED ROOF PLAN
1:100

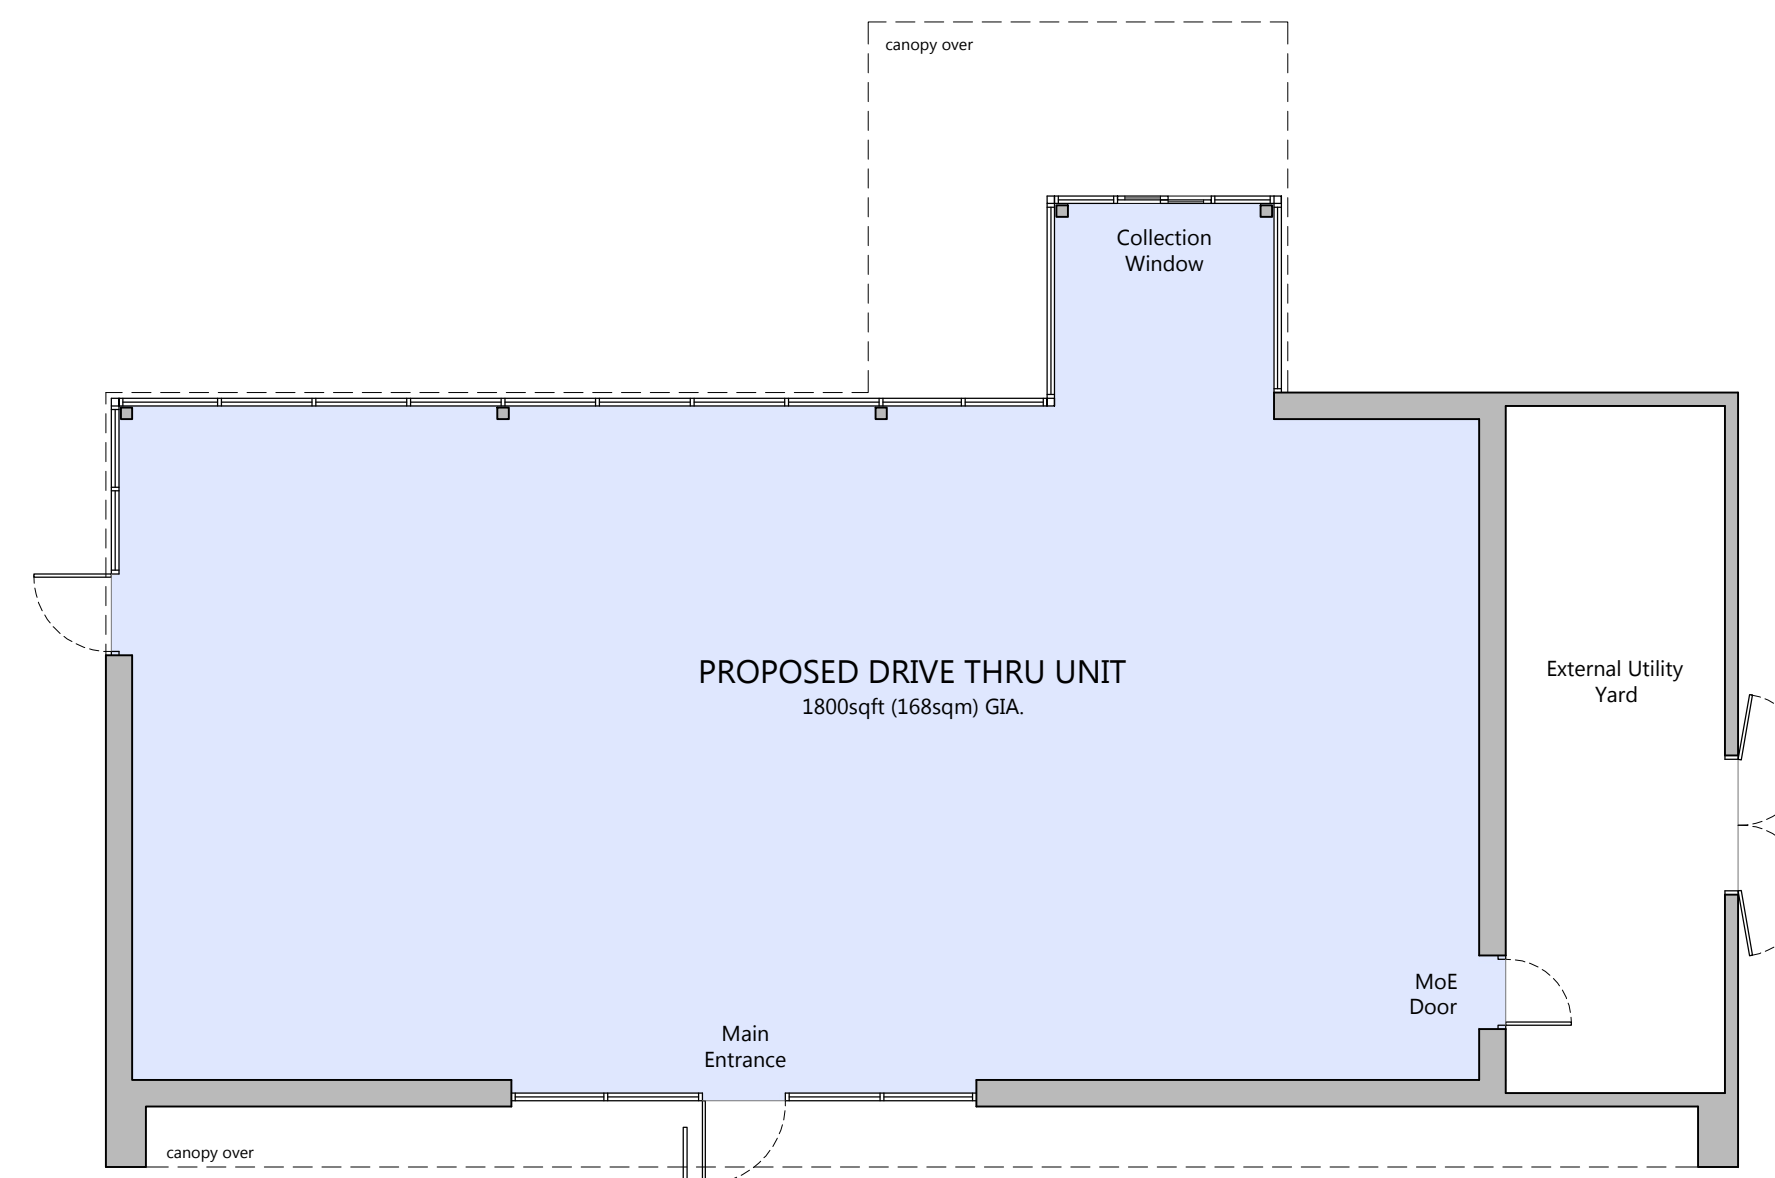

PROPOSED GROUND FLOOR PLAN
1:100

	A1
GENERAL NOTES - Drawing for Planning purposes only - Drawing is the property of studioPH Limited and must not be reproduced without permission DRAWING NOTES - Application Site Area (red edge) - 2993sqm/ 0.74acre - Finished Floor Levels subject to detailed design - Refer to drawing 0592/01133 Materials Schedule for details of proposed facing materials	

A 28.04.26	PLANNING APPLICATION ISSUE	PJH
Rev	Description	Drawn
Client KINGSCROWN GROUP		
Project PARKHILLS GARAGE, PARKHILLS ROAD, BURY, BL9 9AZ		
Drawing title DRIVE THRU BUILDING - PROPOSED BUILDING PLANS		
Scale	Drawn	Checked
1:100@A1	PJH	PJH
Date	Drawing status	
23/03/2026	Planning	
Drawing number		Revision
0592(P)113		A