


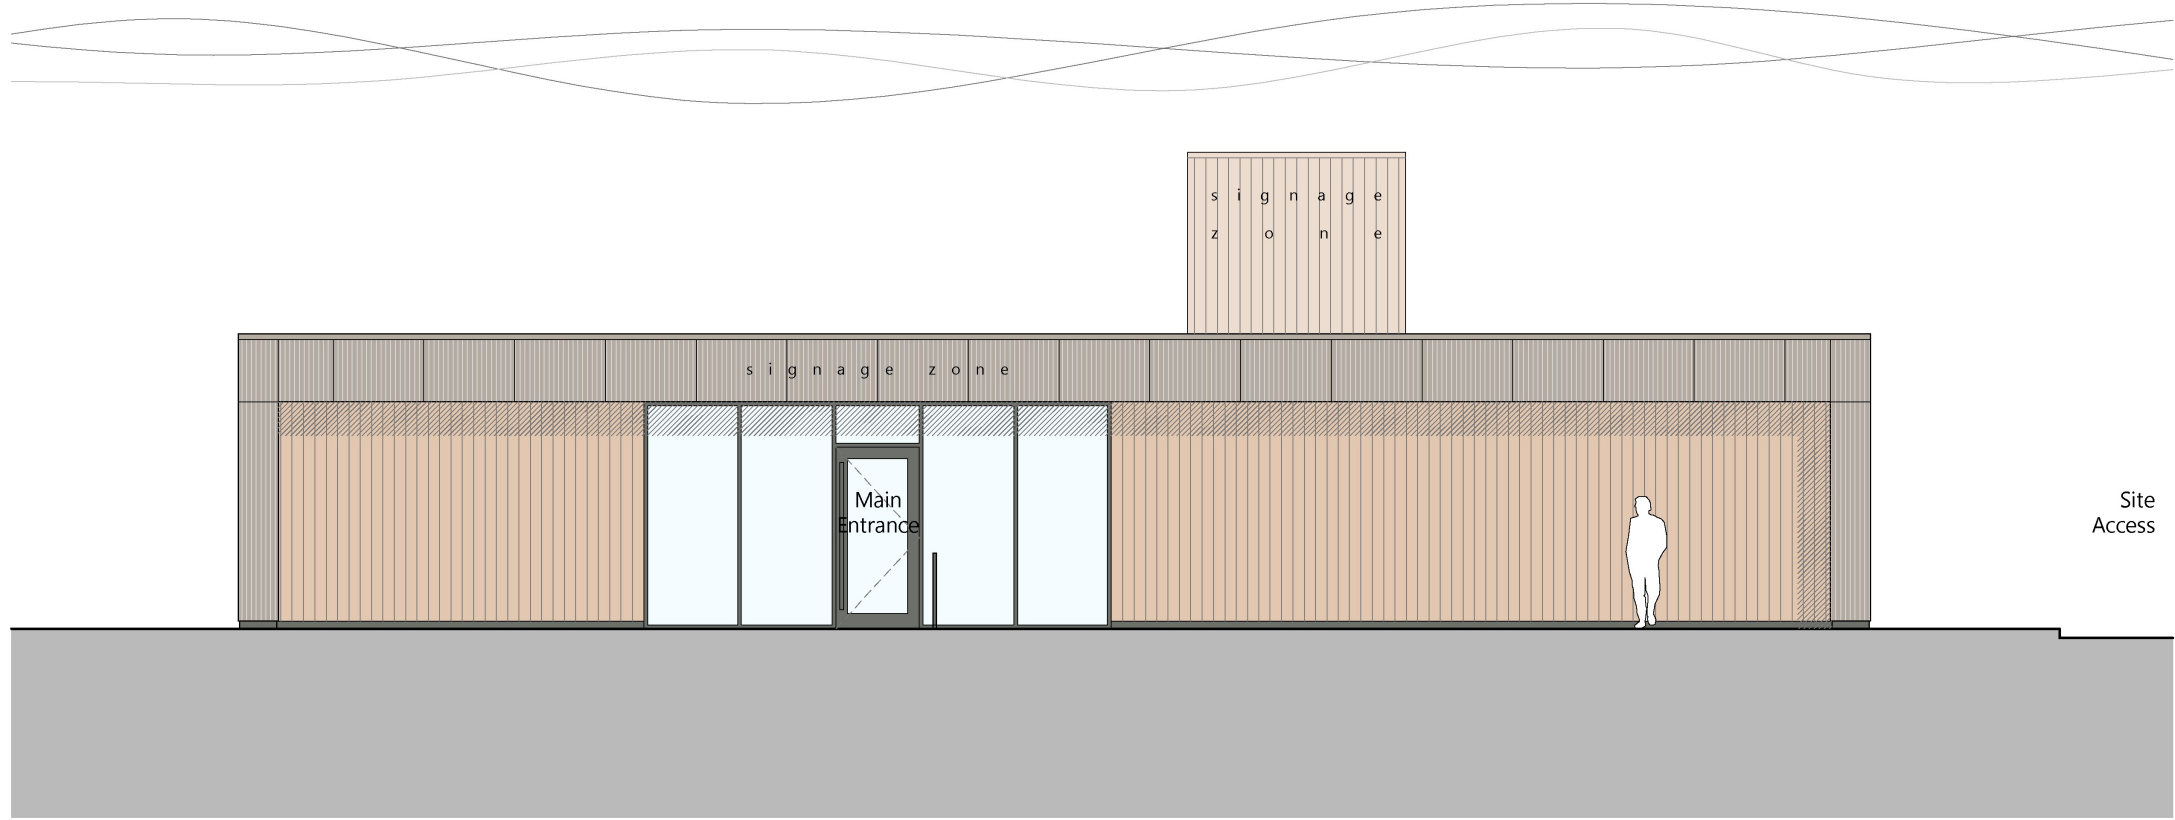


PROPOSED WEST (FRONT) ELEVATION TO CAR PARK
1:100




PROPOSED EAST (SIDE) ELEVATION TO CAR PARK & WALKER STREET
1:100



PROPOSED SOUTH ELEVATION TO DRIVE THRU LANE & PARKHILLS ROAD
1:100

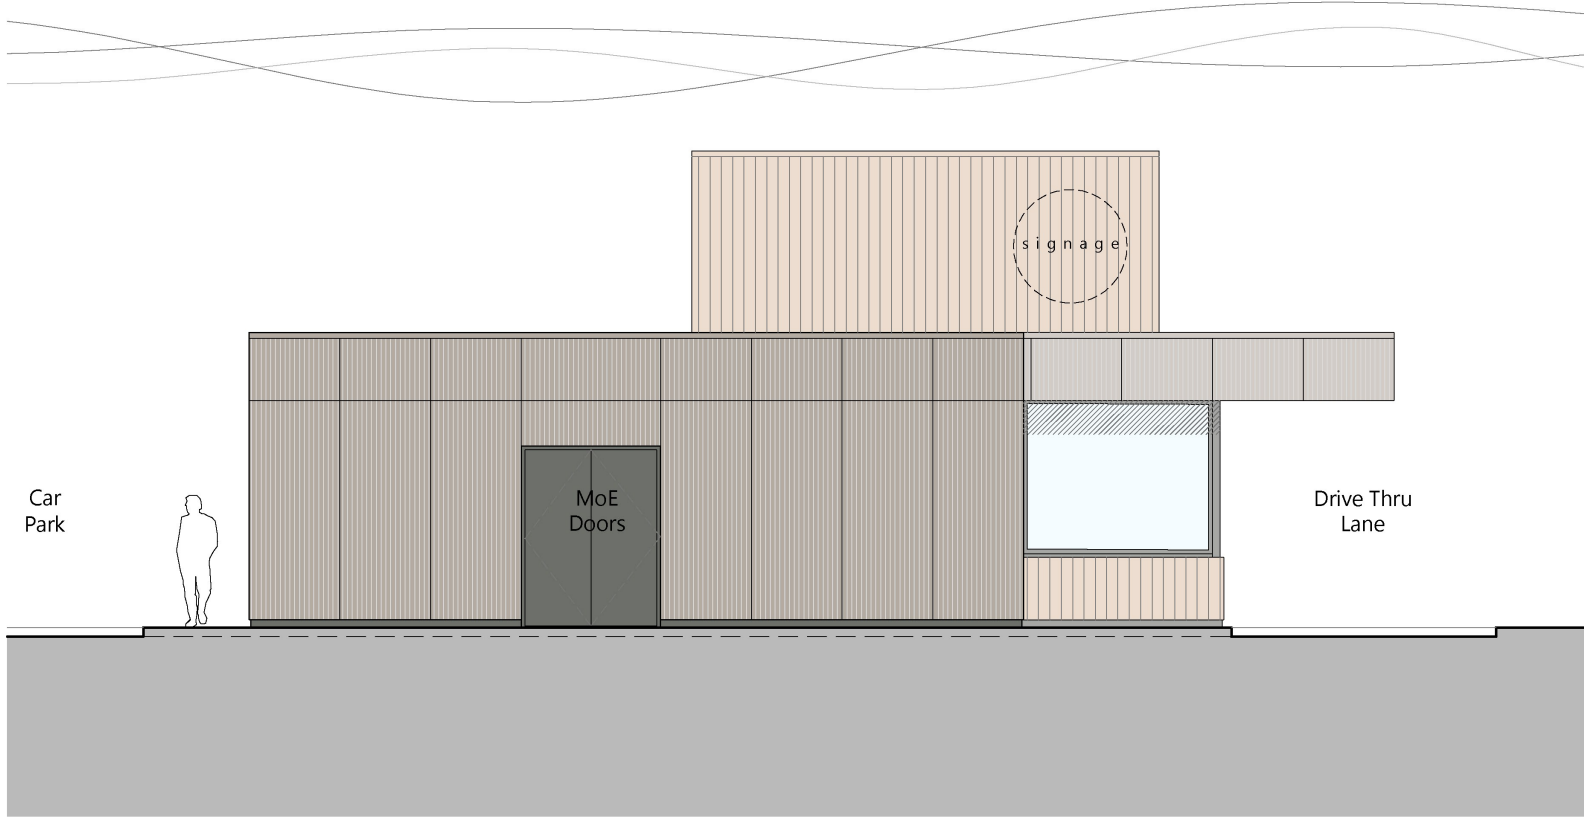

PROPOSED SOUTH ELEVATION TO MANCHESTER ROAD
1:100

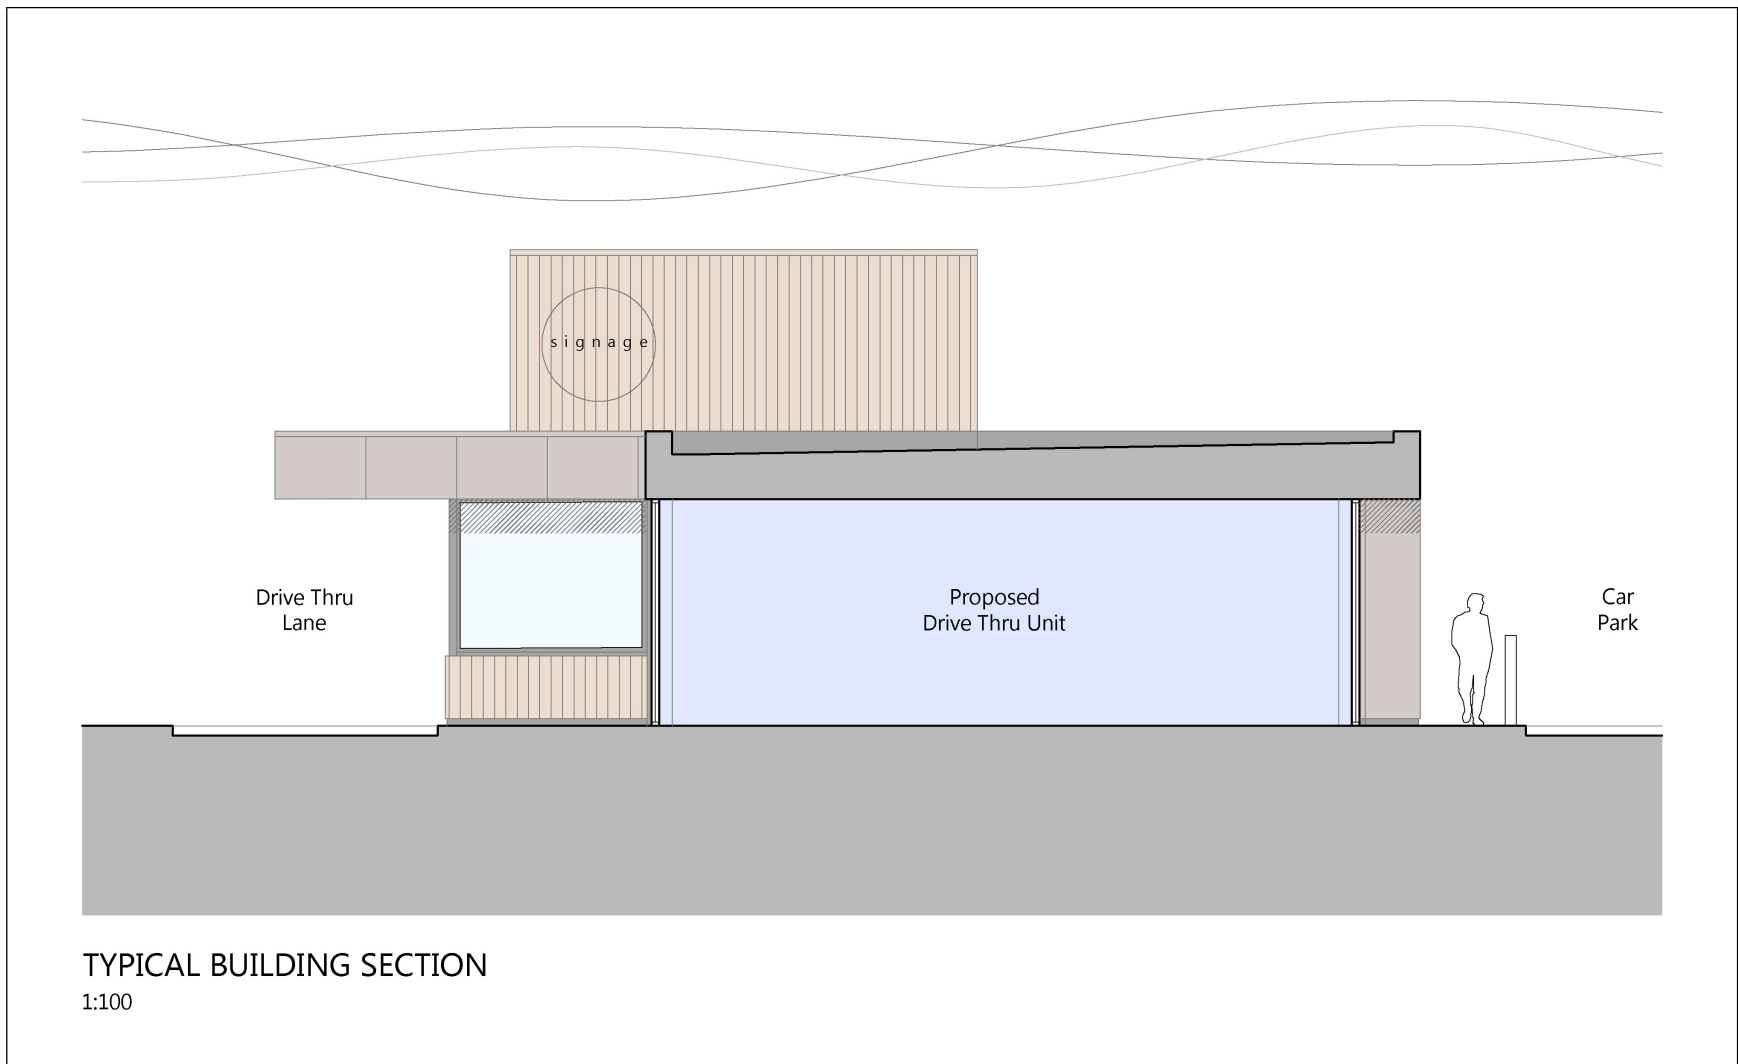

TYPICAL BUILDING SECTION
1:100

- GENERAL NOTES**
- Drawing for Planning purposes only
 - Drawing is the property of studioPH Limited and must not be reproduced without permission
- DRAWING NOTES**
- Application Site Area (red edge) - 2993sqm/ 0.74acre
 - Finished Floor Levels subject to detailed design
 - Refer to drawing 0592(P)133 Materials Schedule for details of proposed facing materials

A	28.04.26	PLANNING APPLICATION ISSUE	PJH
Rev		Description	Drawn
Client			
KINGSCROWN GROUP			
Project			
PARKHILLS GARAGE, PARKHILLS ROAD, BURY, BL9 9AZ			
Drawing title			
DRIVE THRU BUILDING - PROPOSED BUILDING ELEVATIONS AND SECTION			
Scale			
1:100@A1	Drawn	Checked	
	PJH	PJH	
Date			
23/03/2026	Drawing status	Planning	
Drawing number			
0592(P)123	Revision	A	