
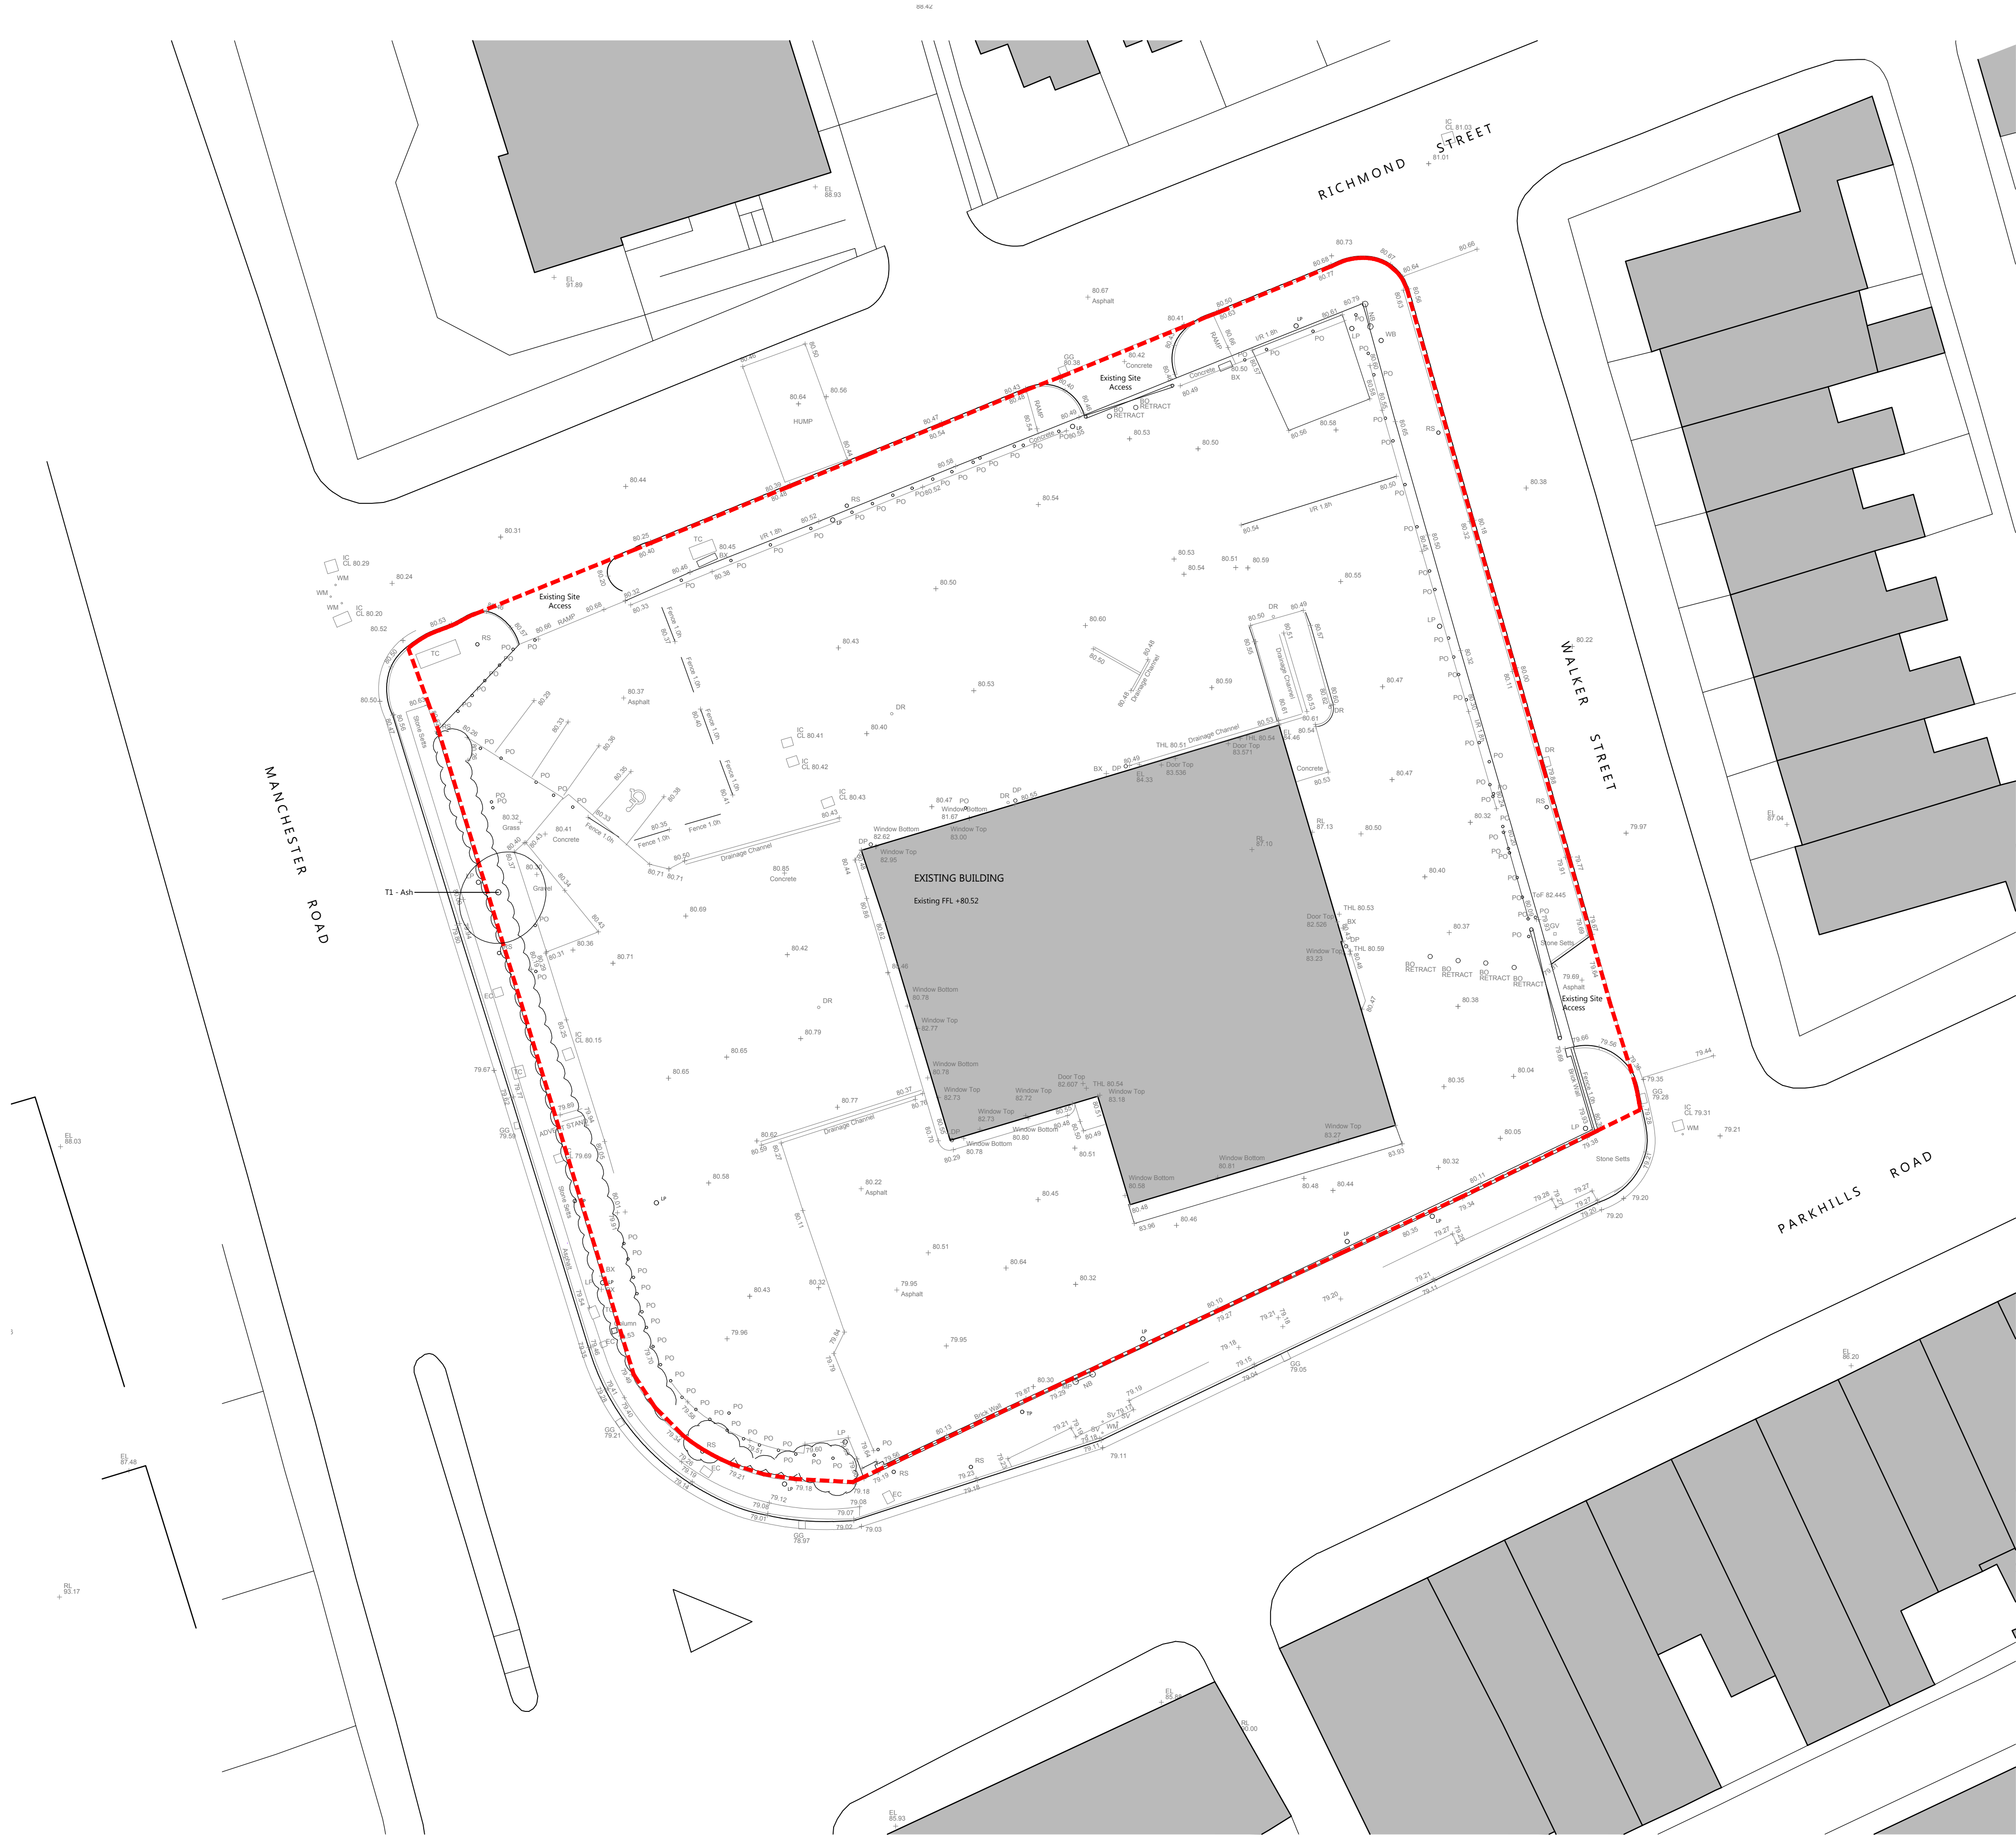


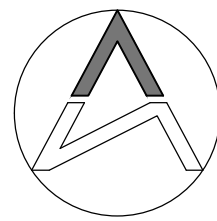

EXISTING SITE PLAN
1:200

GENERAL NOTES

- Drawing for Planning purposes only
- Use only written dimensions, all dimensions to be checked on site
- Drawing is the property of studioPH Limited and must not be reproduced without permission

DRAWING NOTES

- Application Site Area (red edge) - 2993sqm/ 0.74acre
- Drawing based on Survey Solutions Topographic Survey ref: 83523MCLS-01 dated 03/12/2025

A 27.04.26		PLANNING APPLICATION ISSUE		PJH
Rev	Description			
Client				
KINGSCROWN GROUP				
Project				
PARKHILLS GARAGE, PARKHILLS ROAD, BURY, BL9 9AZ				
Drawing title				
EXISTING SITE PLAN				
Scale				
1:200@A1		Drawn		Checked
PJH		Drawing status		PJH
Date				
18/03/2026		Planning		
Drawing number				
0592(P)102		Revision		
A				

studioPH

architecture

studioPH Limited
2nd Floor
Lancaster House
Church Street
Bury, Greater Manchester
BL9 9AZ

0161 823 9550
info@studioPH.co.uk
www.studioPHarchitect.co.uk

