



A1	
GENERAL NOTES	
- Drawing for Planning purposes only	
- Drawing is the property of studioPH Limited and must not be reproduced without permission	
DRAWING NOTES	
- Application Site Area (red edge) - 2993sqm/ 0.74acre	
- Finished Floor Levels subject to detailed design	
- Refer to drawing 0592(P)134 Materials Schedule for details of proposed facing materials	

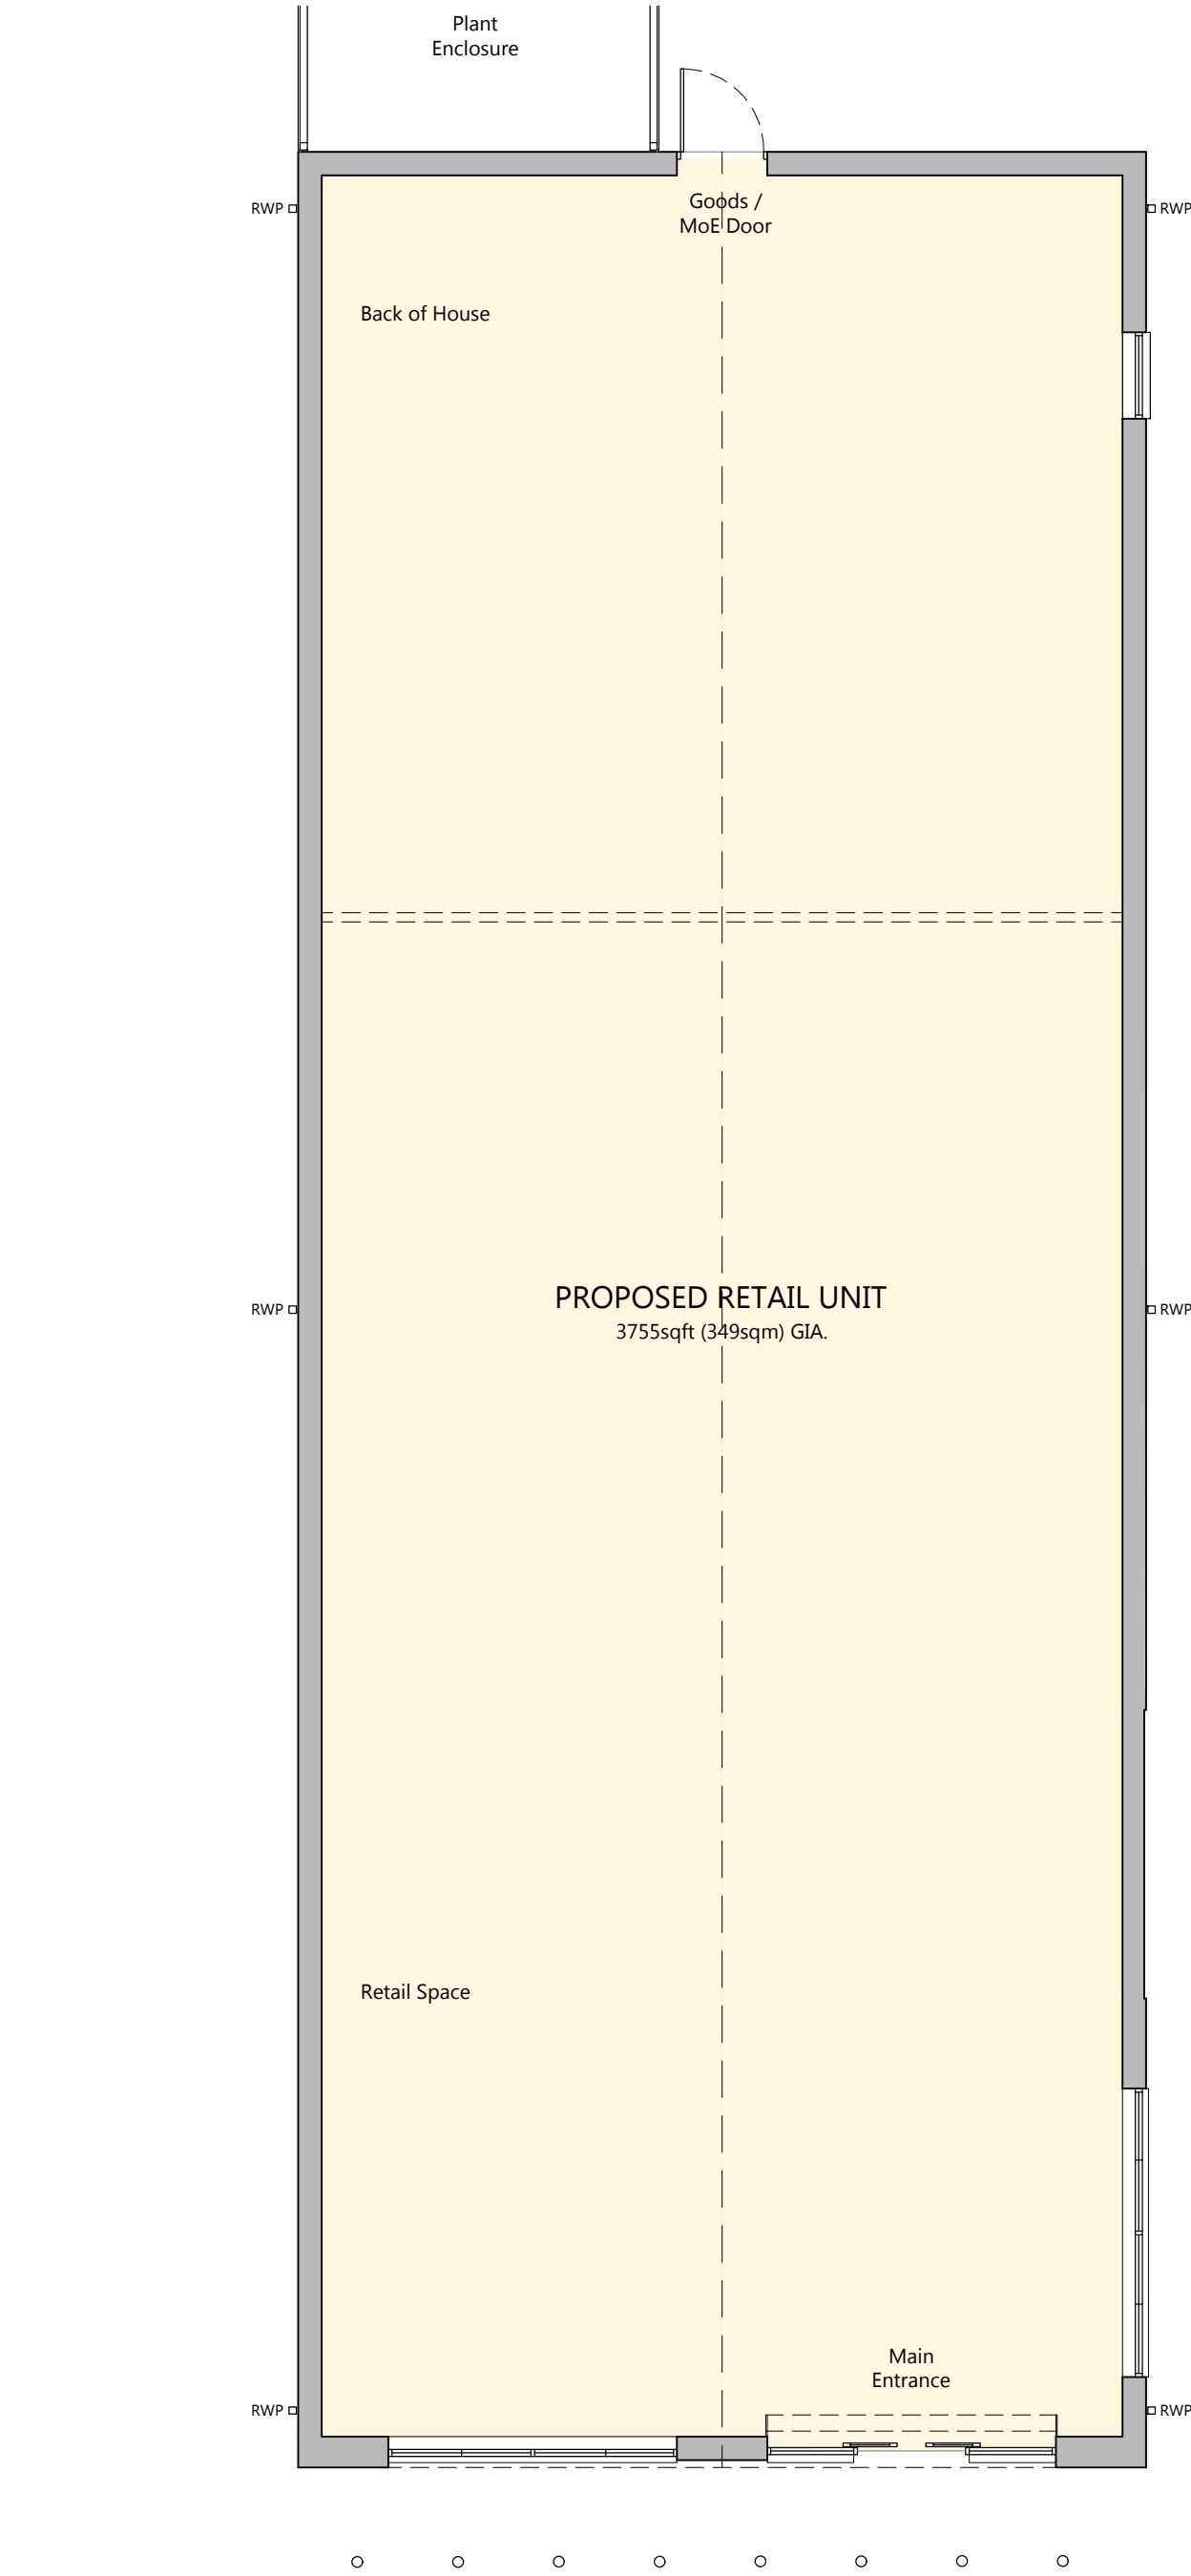

PROPOSED GROUND FLOOR PLAN
1:100

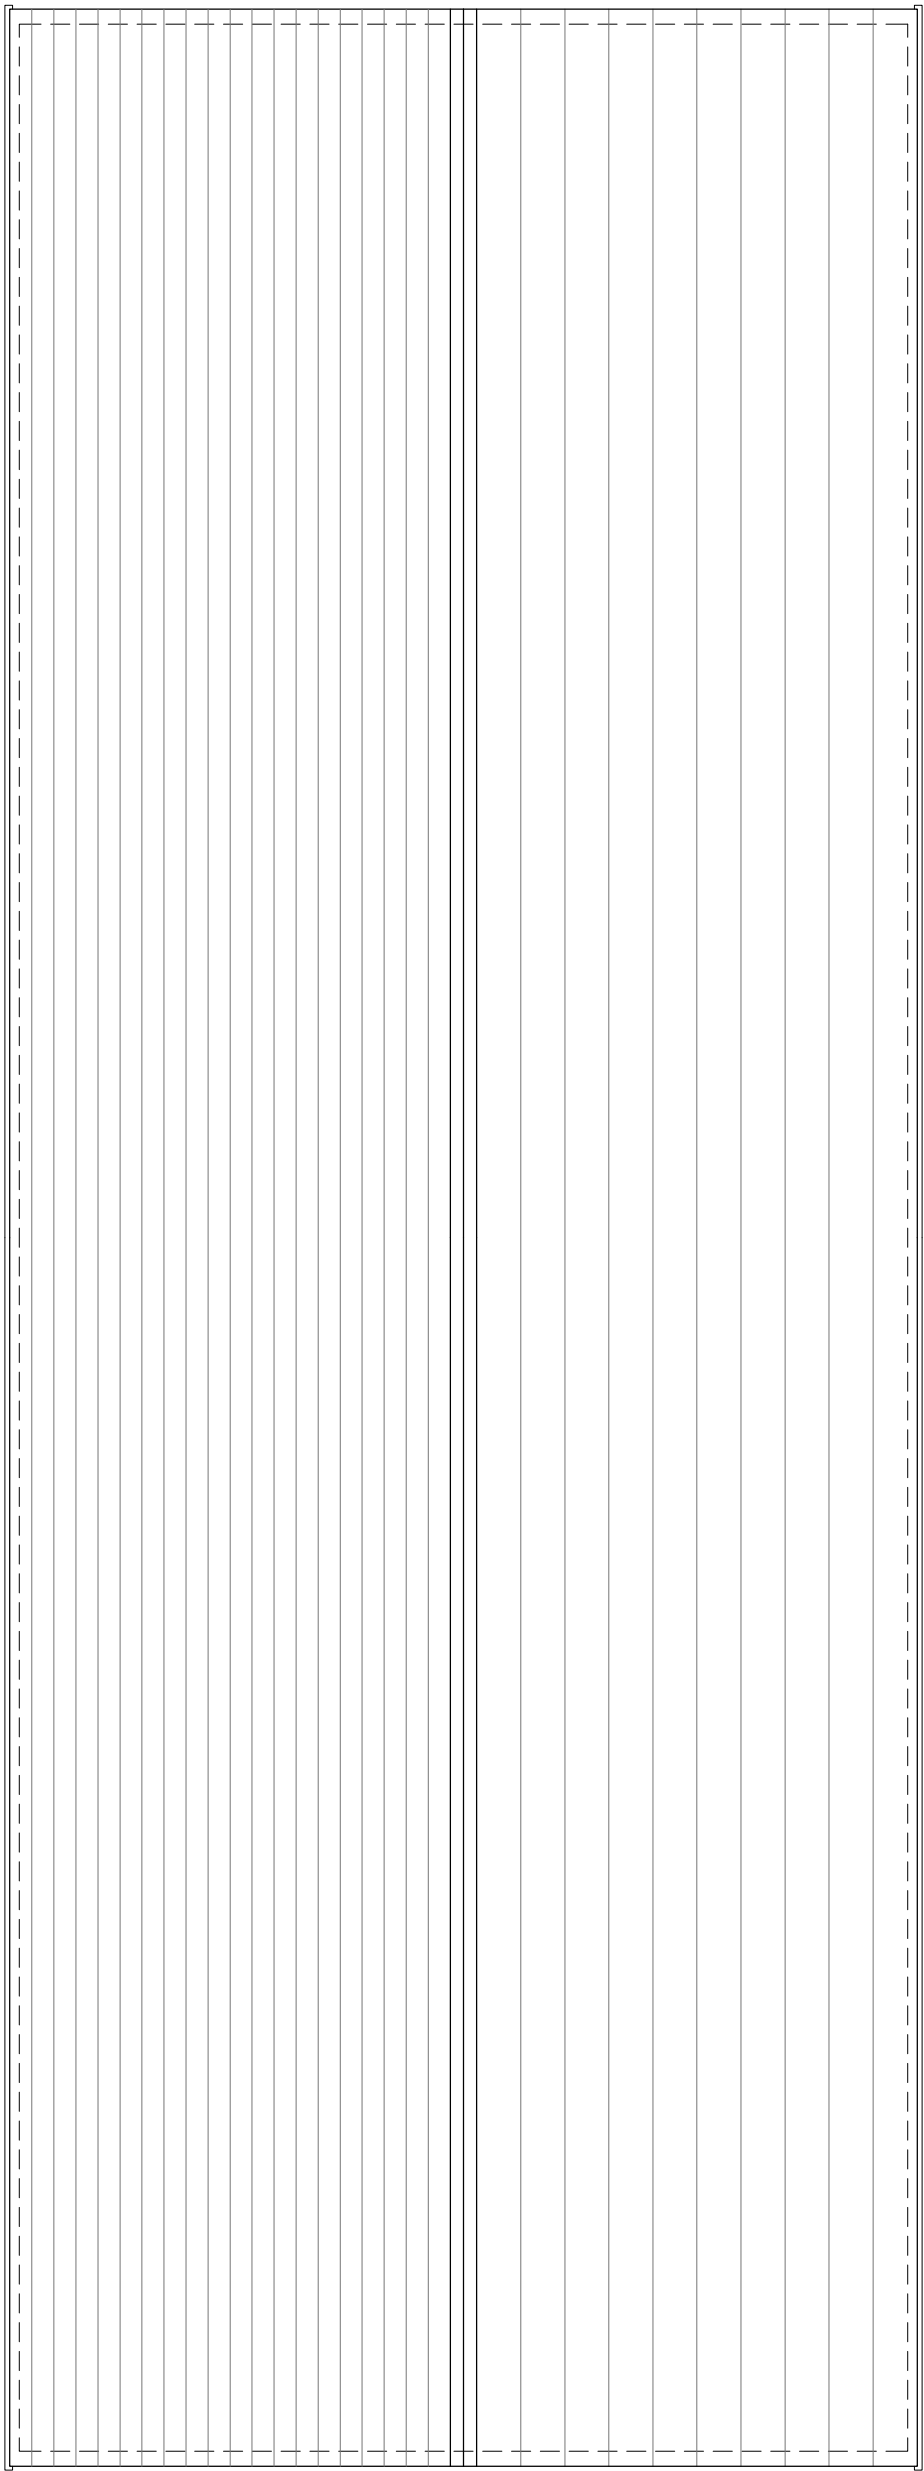

PROPOSED ROOF PLAN
1:100

A 28.04.26		Rev	PLANNING APPLICATION ISSUE	PJH
Client		Description		Drawn
KINGSCROWN GROUP				
Project				
PARKHILLS GARAGE, PARKHILLS ROAD, BURY, BL9 9AZ				
Drawing title				
RETAIL BUILDING - PROPOSED BUILDING PLANS				
Scale				
1:100@A1		Drawn	PJH	Checked
Date		Drawing status		
30/03/2026		Planning		
Drawing number		Revision		
0592(P)114		A		