


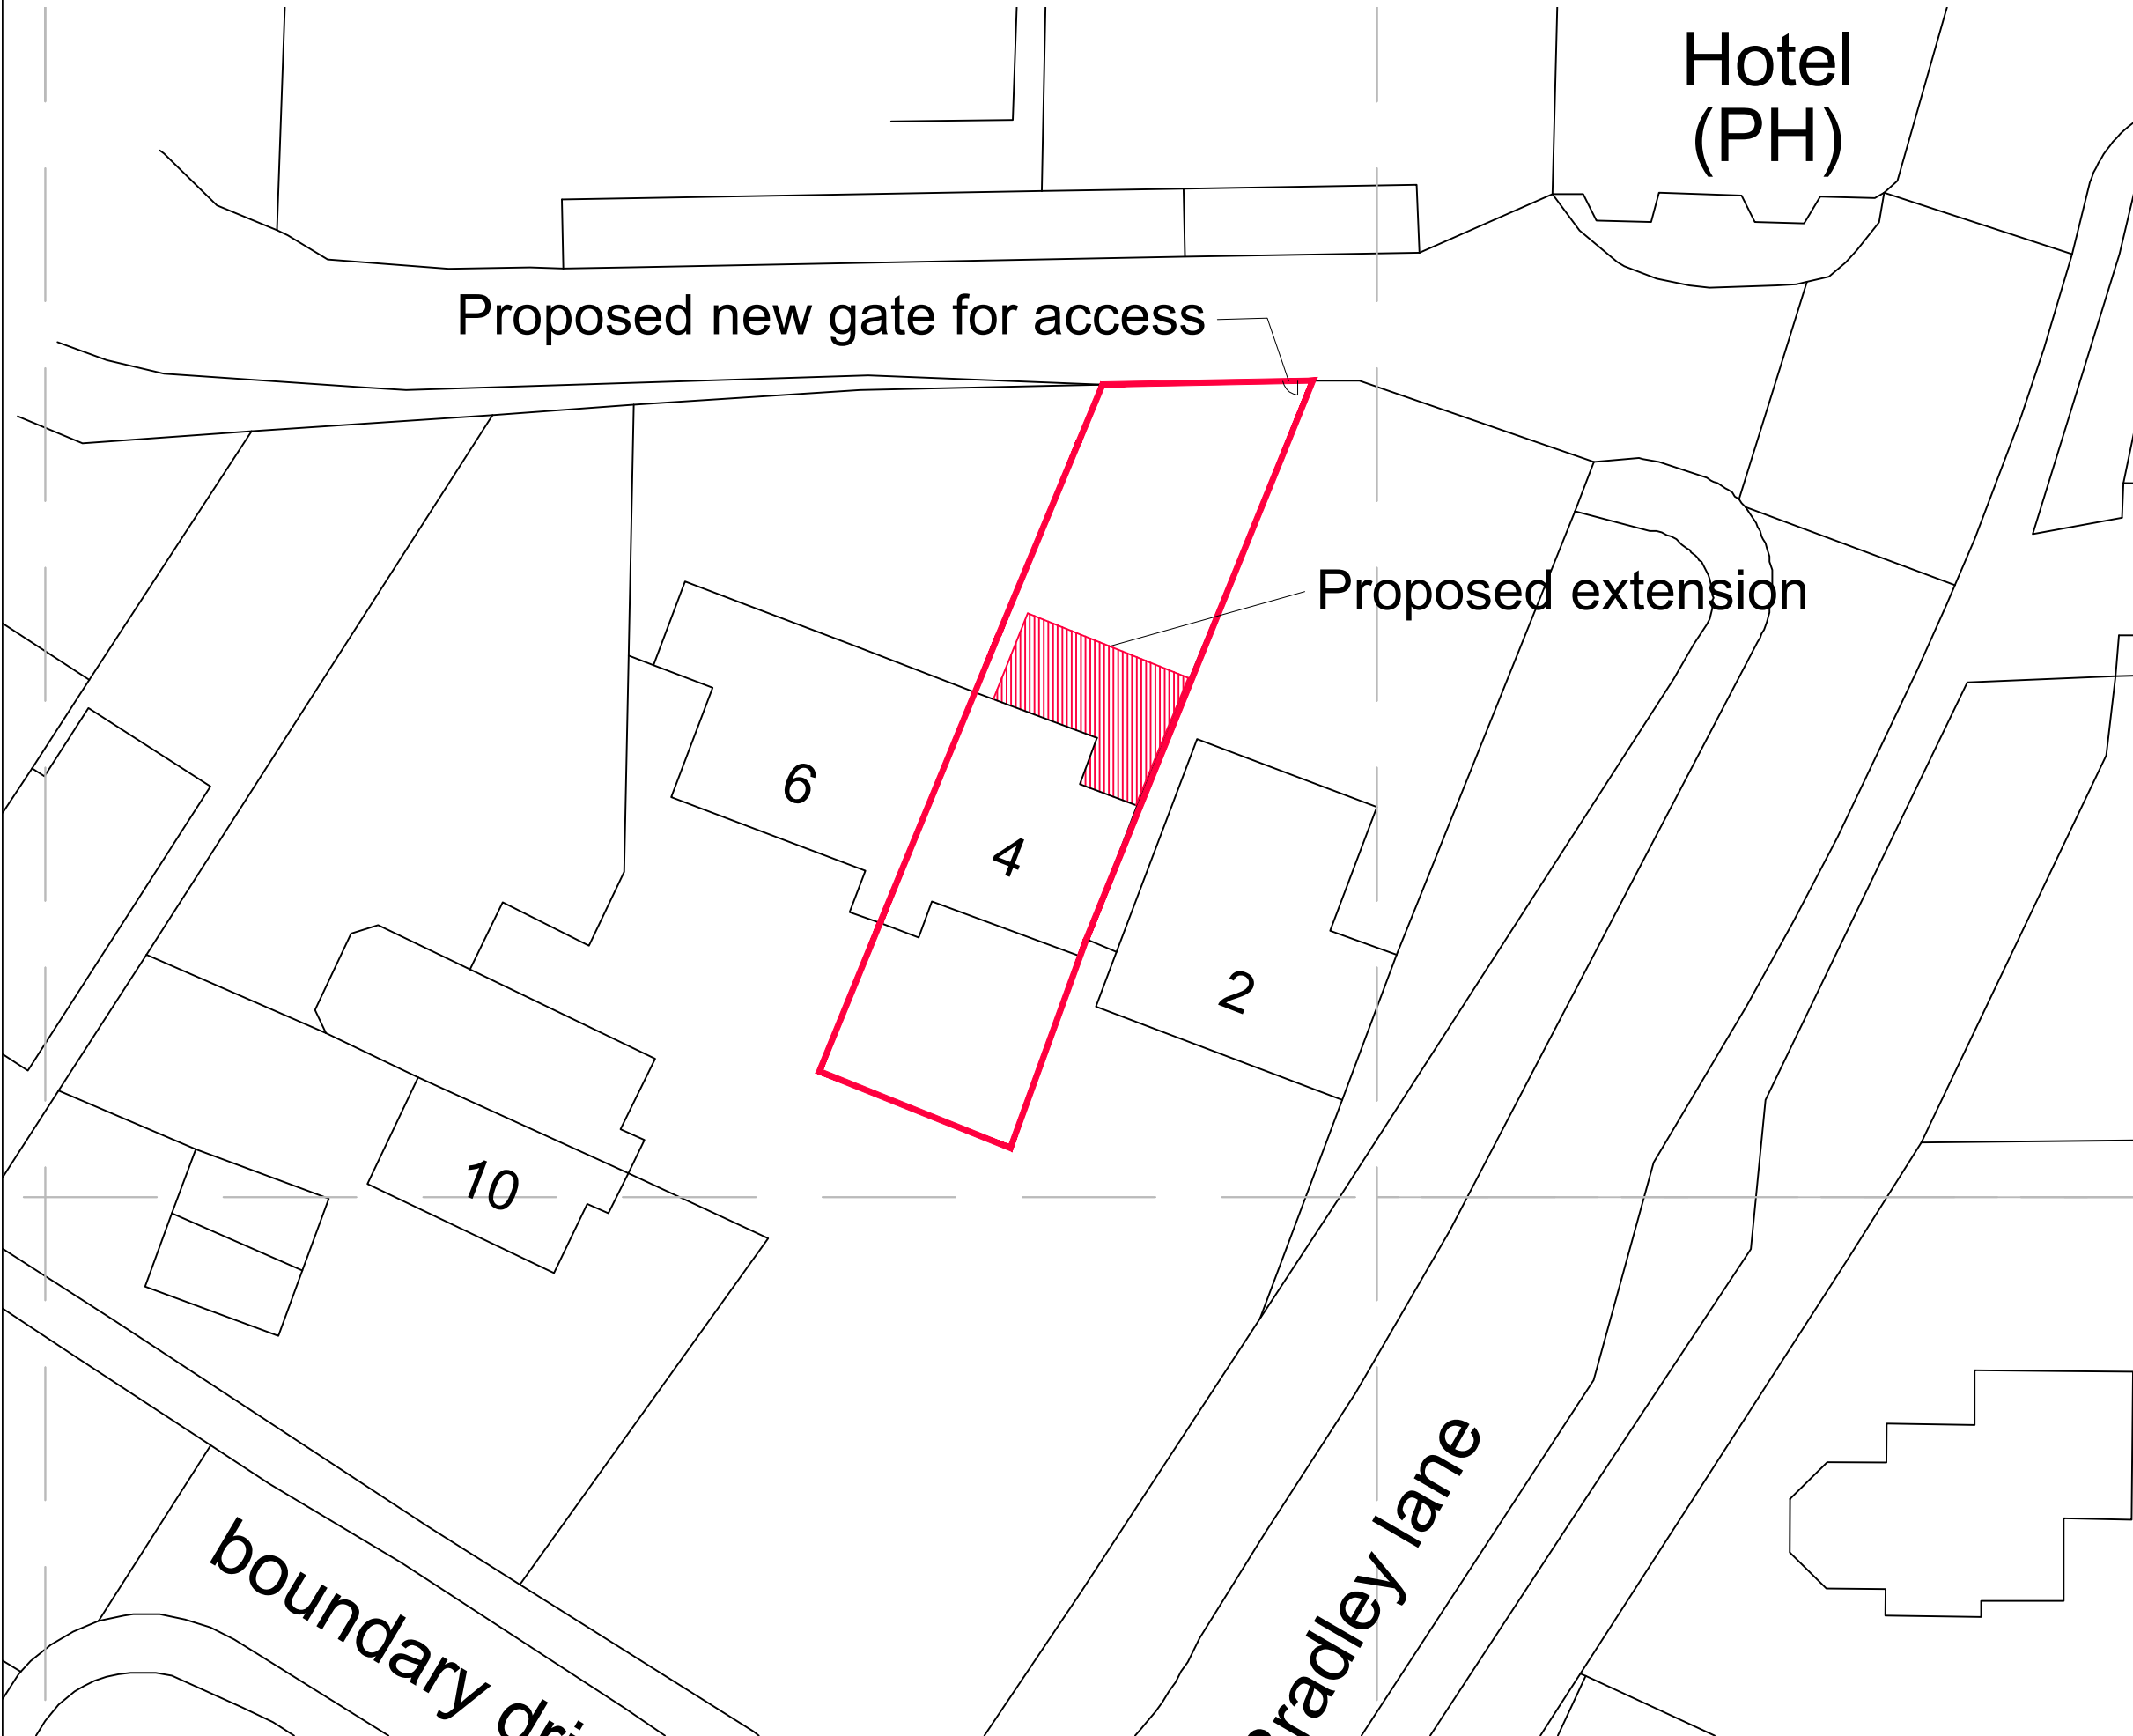

GENERAL NOTES.


ALL CONTRACTORS MUST VISIT THE SITE AND BE RESPONSIBLE FOR FAMILIARISING THEMSELVES WITH THE FULL EXTENT OF THE WORKS AS INDICATED AND / OR TAKING AND CHECKING DIMENSIONS RELATIVE TO THE WORKS SHOWN.

DO NOT SCALE FROM THIS DRAWING, USE FIGURED DIMENSIONS ONLY.

ALL DIMENSIONS TO BE AGREED WITH MARK BOLGER ON SITE.

SPECIFICATION.

REFER TO PLANNING APPLICATION.

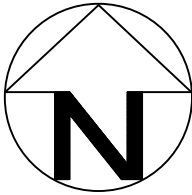

Site plan (1:250)

BOUNDARY SHOWN IN RED

CLIENT
MR & MRS J SAGE

PROJECT
4 BOUNDARY DRIVE
BRADLEY FOLD
BOLTON BL2 6RU

DESCRIPTION OF WORKS
PROPOSED SINGLE STOREY REAR AND SIDE
EXTENSION TO FORM EXTRA LIVING
ACCOMODATION AND PROPOSED NEW GATE
TO REAR FENCE

SHEET TITLE
SITE PLAN

SCALE
1:250@A3

DATE
APRIL 2026

No.
006



ACS88 ARCHITECTURE
Tel: 07414145345
Website: www.ACS88.co.uk

THIS DRAWING IS COPYRIGHT.
WORKING UNDER THE REGISTERED NAME CW9 CAD Services LTD. REGISTERED COMPANY
THIS DRAWING AND THE BUILDING WORKS DEPICTED ARE THE COPYRIGHT OF CW9 8WW CAD
SERVICES
LIMITED AND MAY NOT BE REPRODUCED OR AMENDED EXCEPT BY WRITTEN PERMISSION.
NO LIABILITY WILL BE ACCEPTED FOR AMENDMENTS MADE BY OTHER PERSONS.