


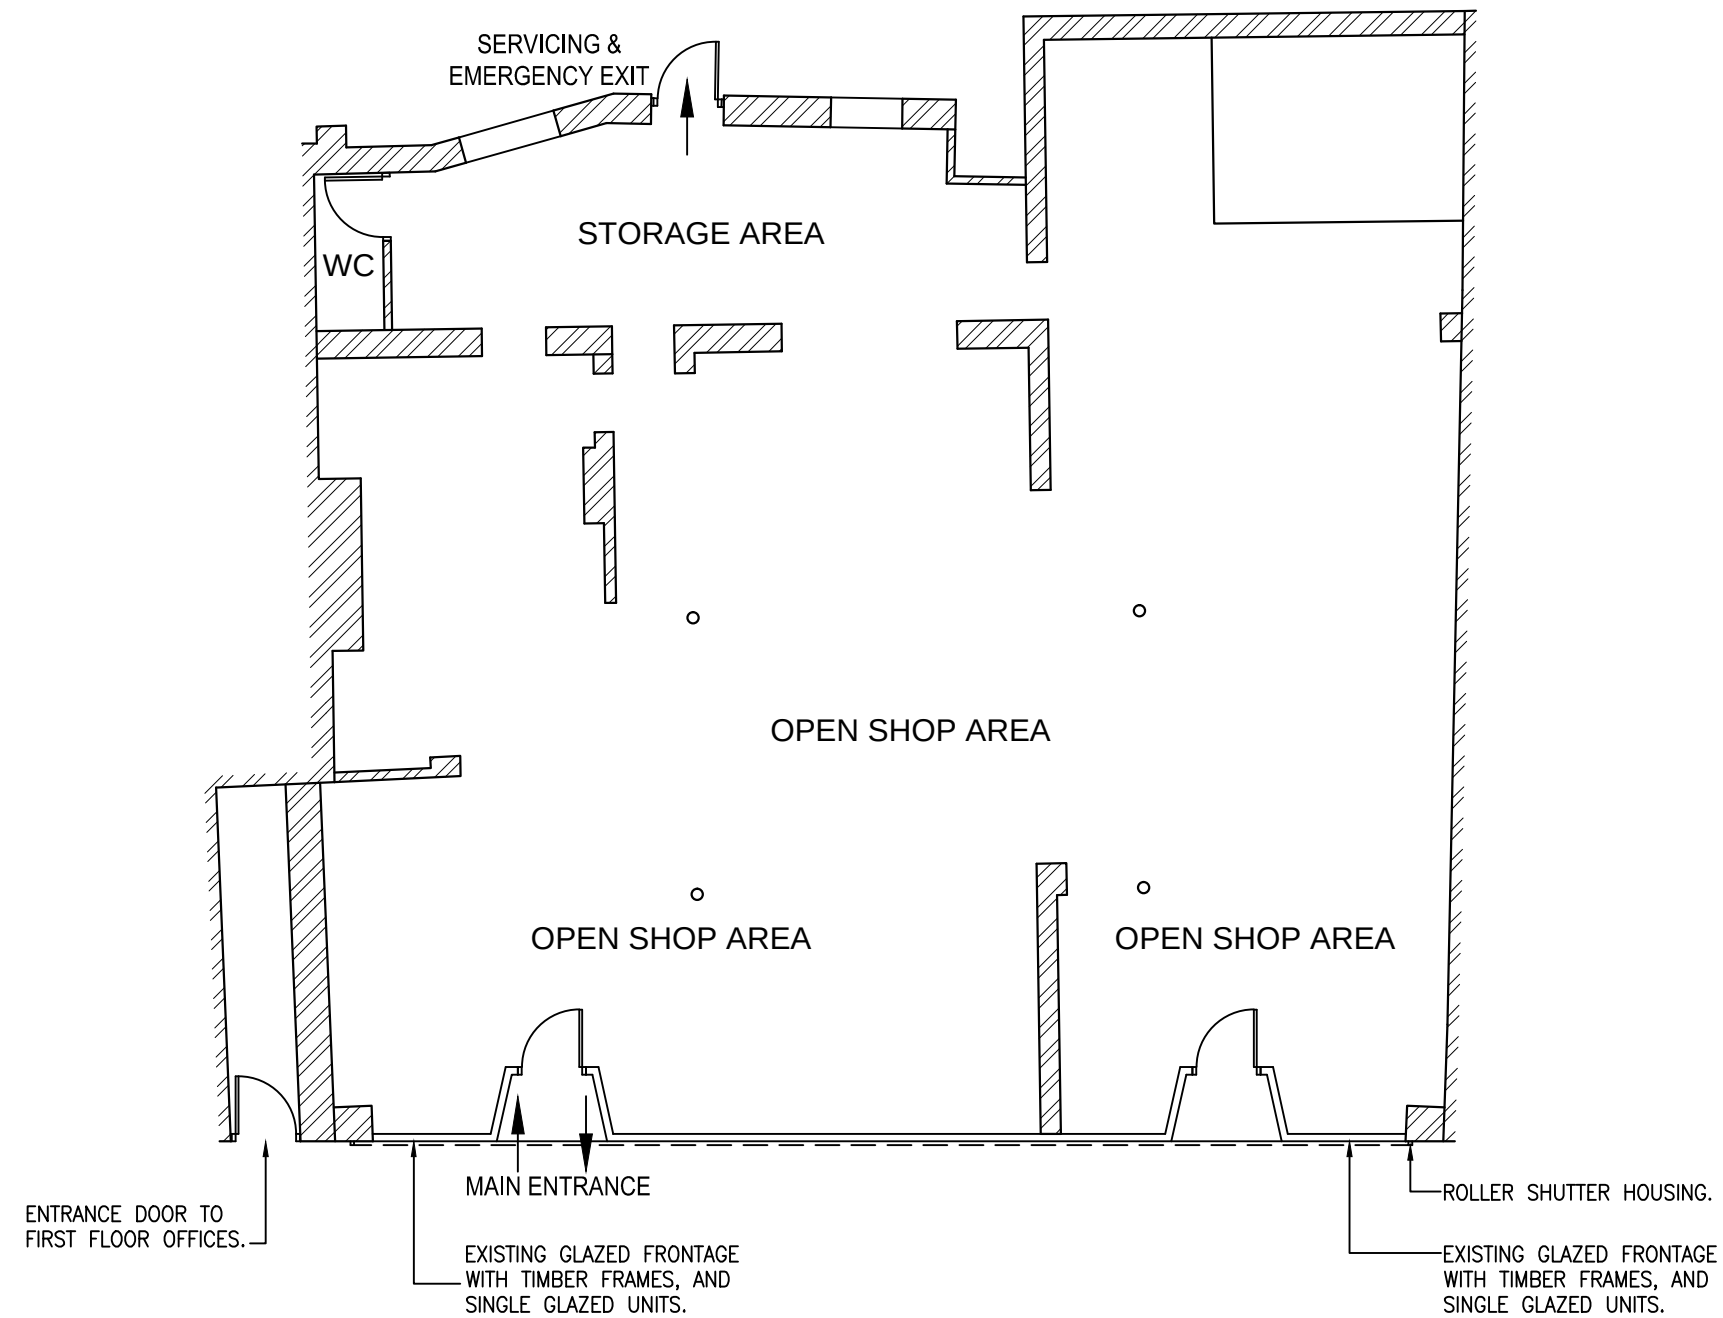

EXISTING GROUND FLOOR PLAN
SCALE 1:100

Amendments			
Title	CHANGE OF USE OF VACANT GROUND FLOOR RETAIL UNIT TO PUBLIC HOUSE AT 275 BURY NEW ROAD, WHITEFIELD, MANCHESTER, M45 8QP~		
Client	ROBERT PEEL LIMITED		
Dwg. No.	21/1262/102 - EXISTING GROUND FLOOR PLAN		
Date	Plot Scale	Drawn by	Status
07.04.2021	A3@1:100	JPE	PLAN APP
JPE CONSULTANCY LIMITED ARCHITECTURAL DESIGN & PLANNING 9 Woodend Drive, Stalybridge, Cheshire, SK15 2SF Telephone 07875 627 988 jim@jpeconsultancy.co.uk			