




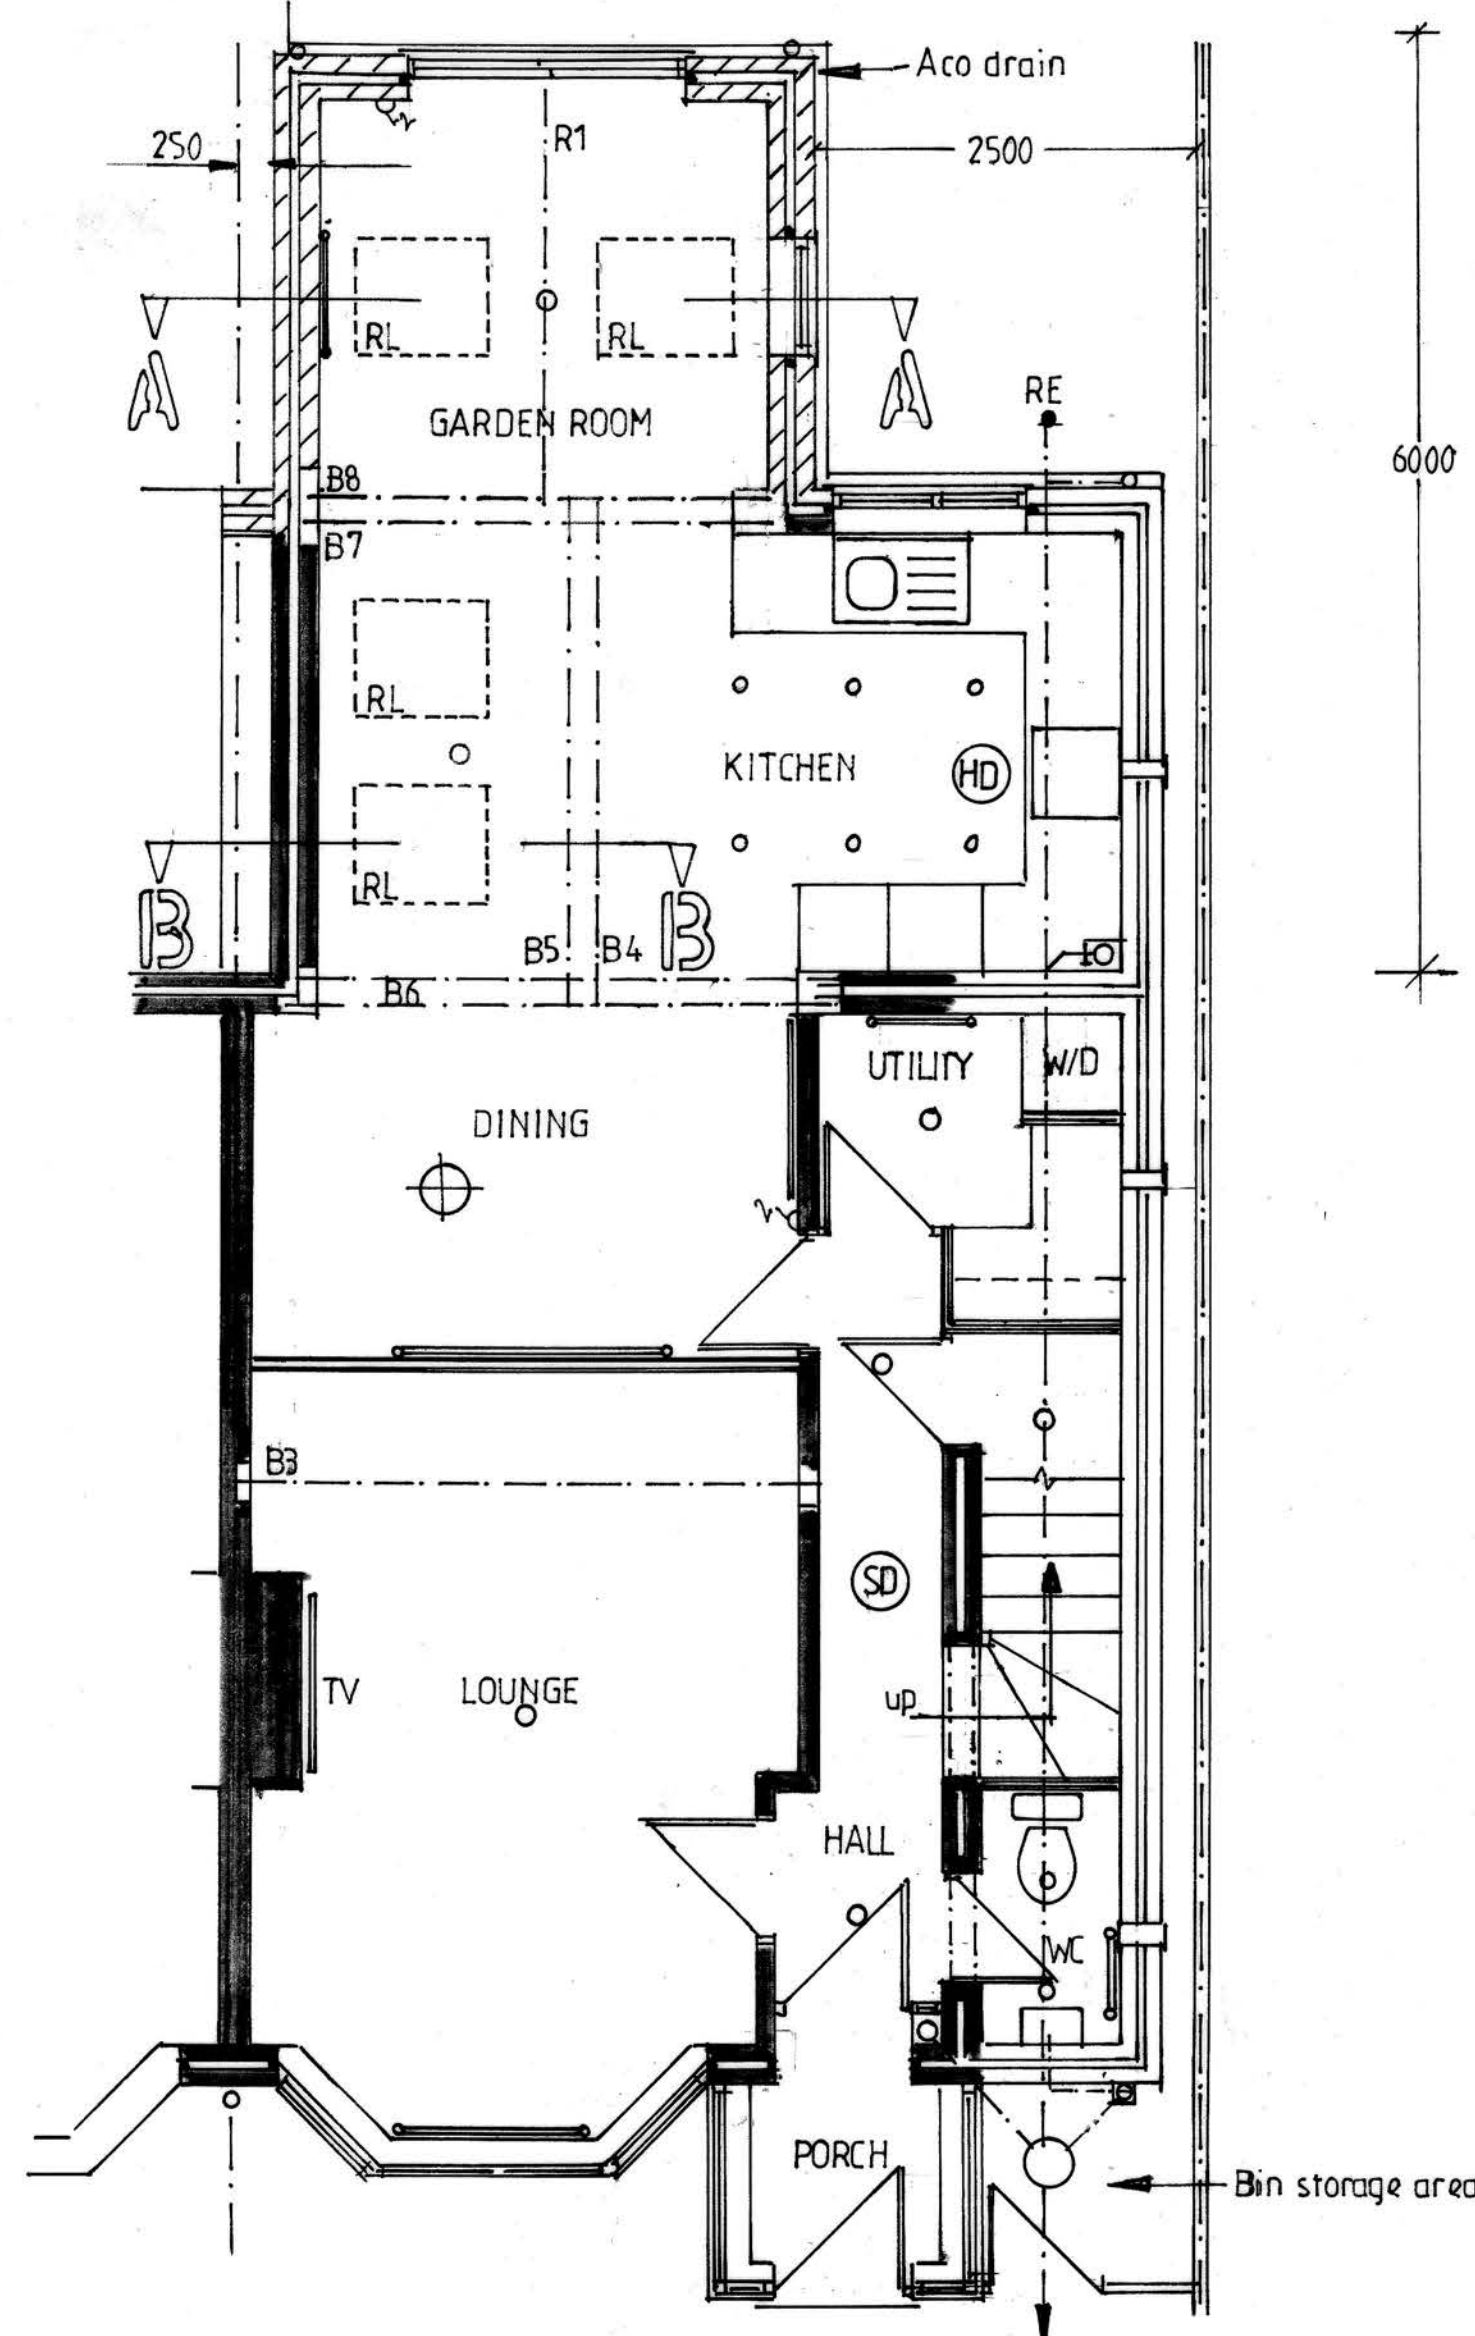


GROUND FLOOR PLAN

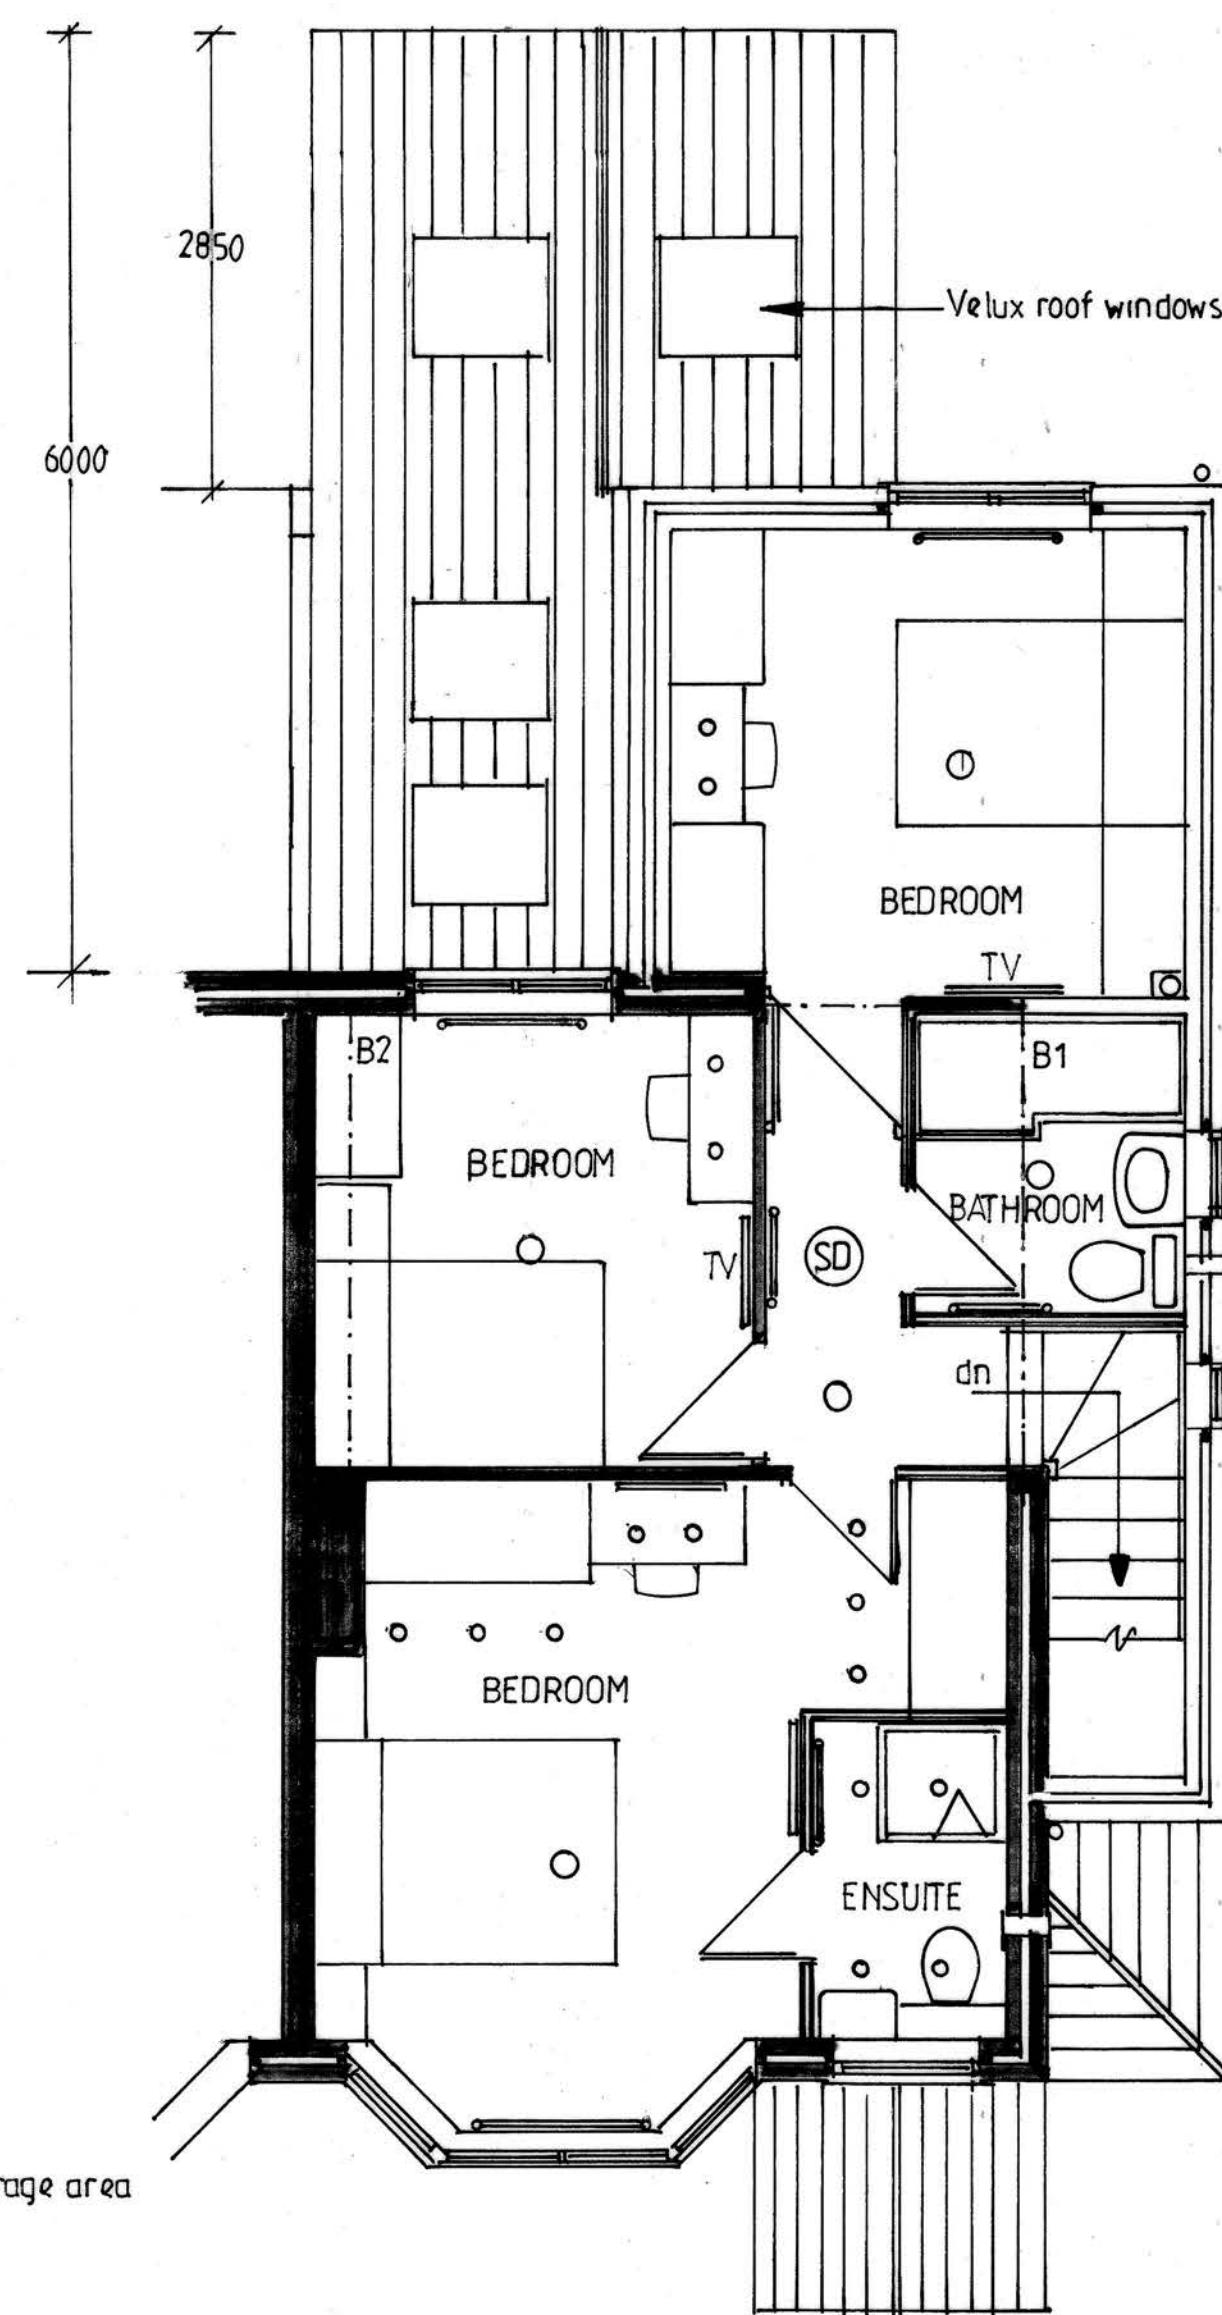

FIRST FLOOR PLAN

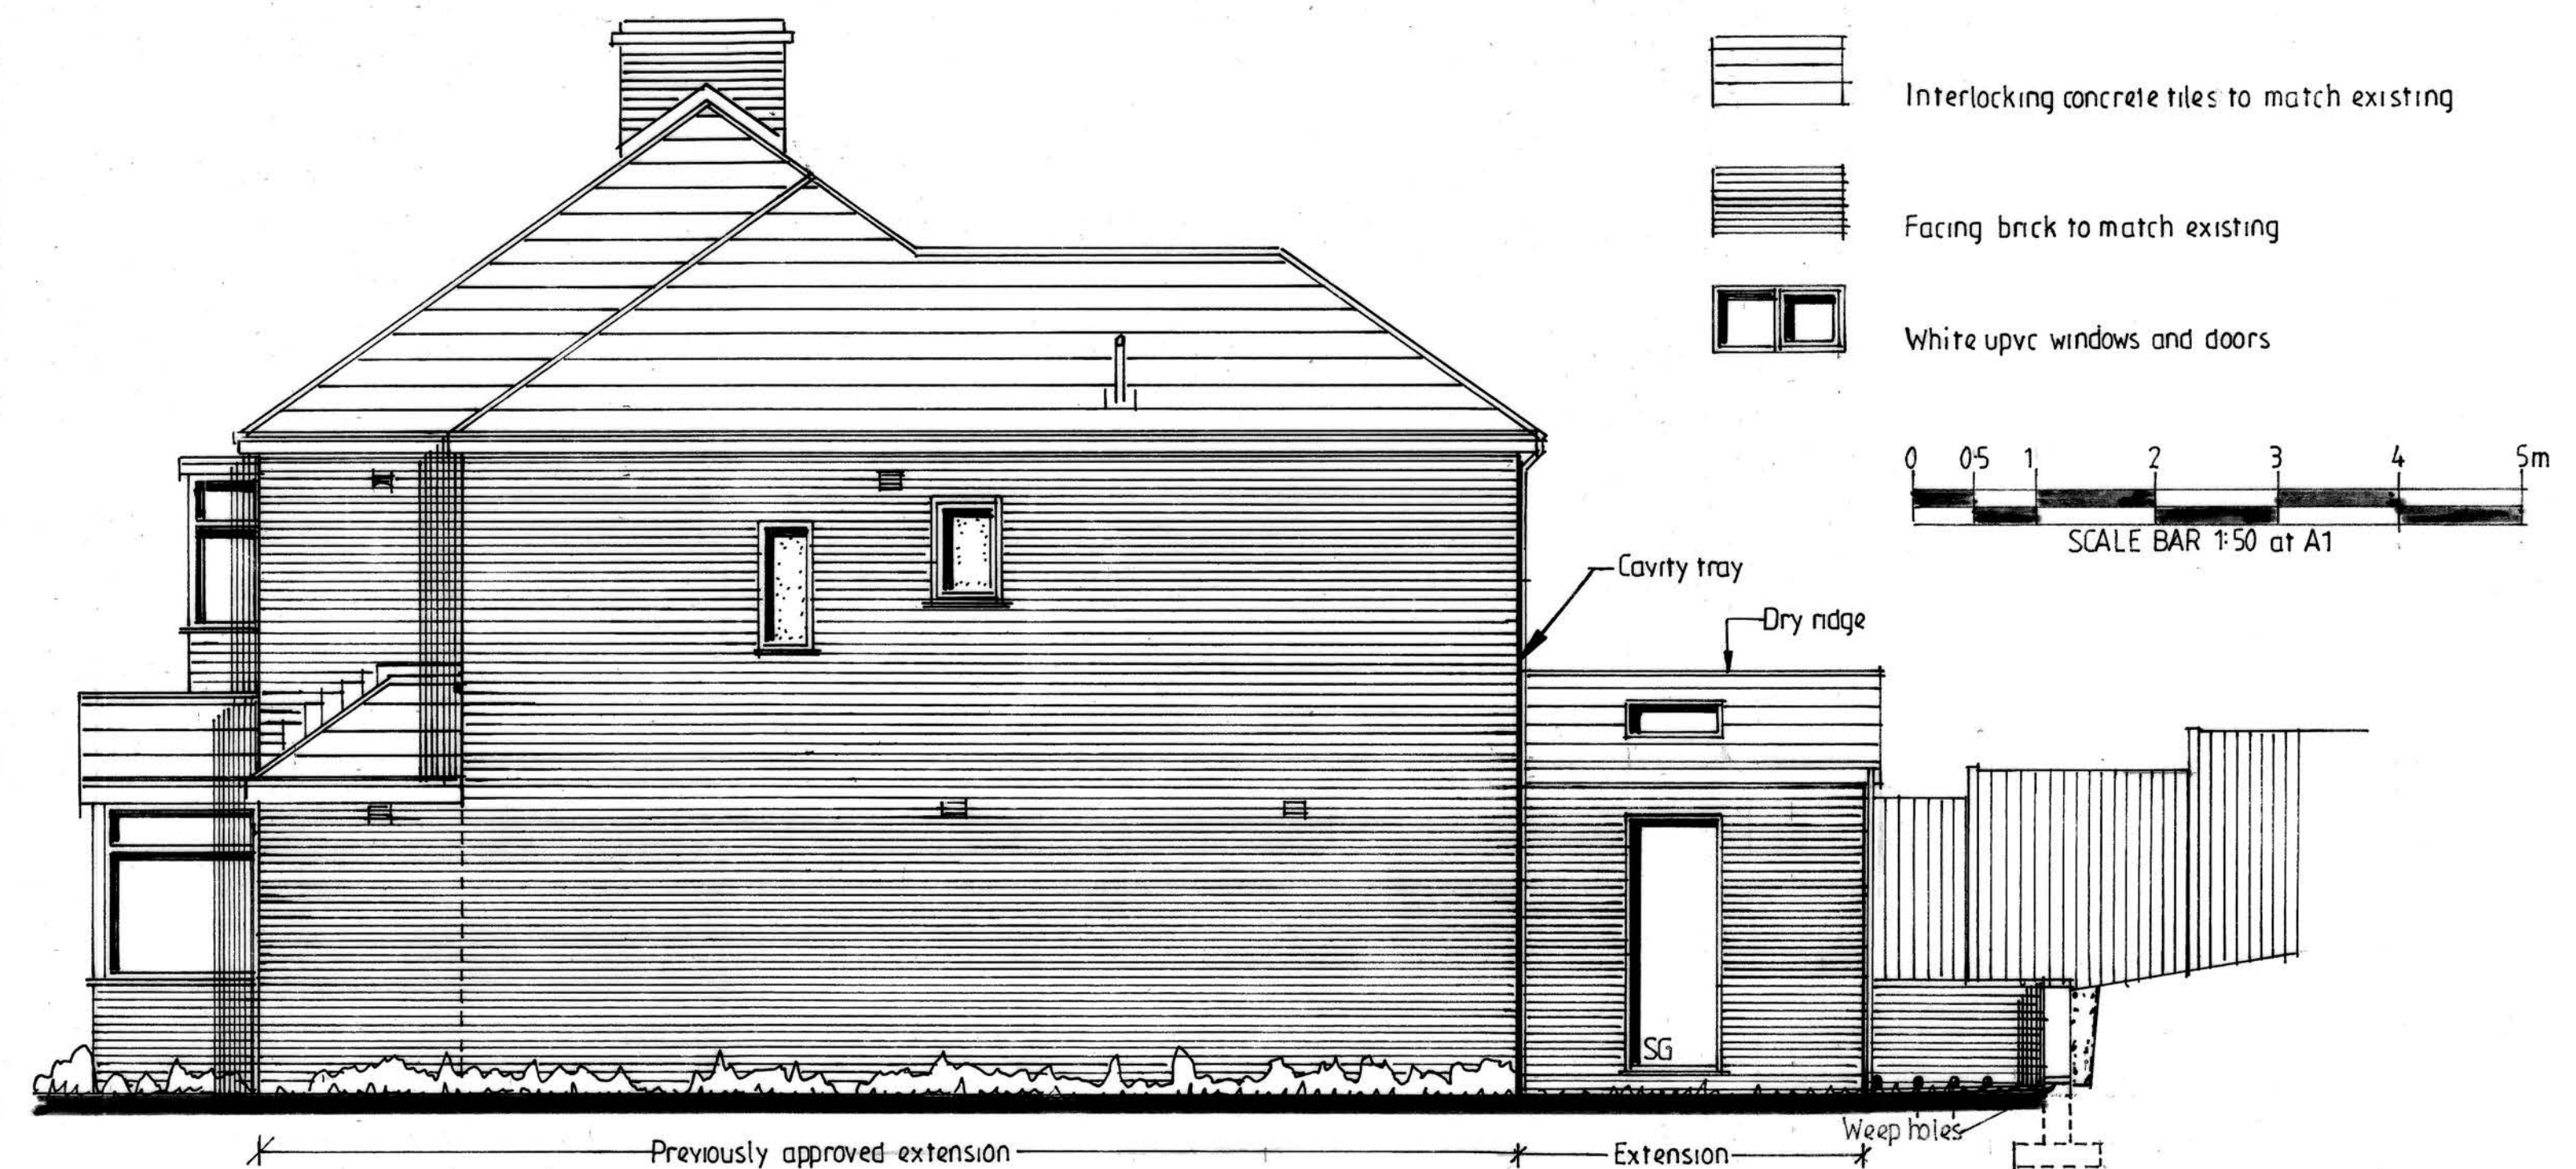


SIDE ELEVATION

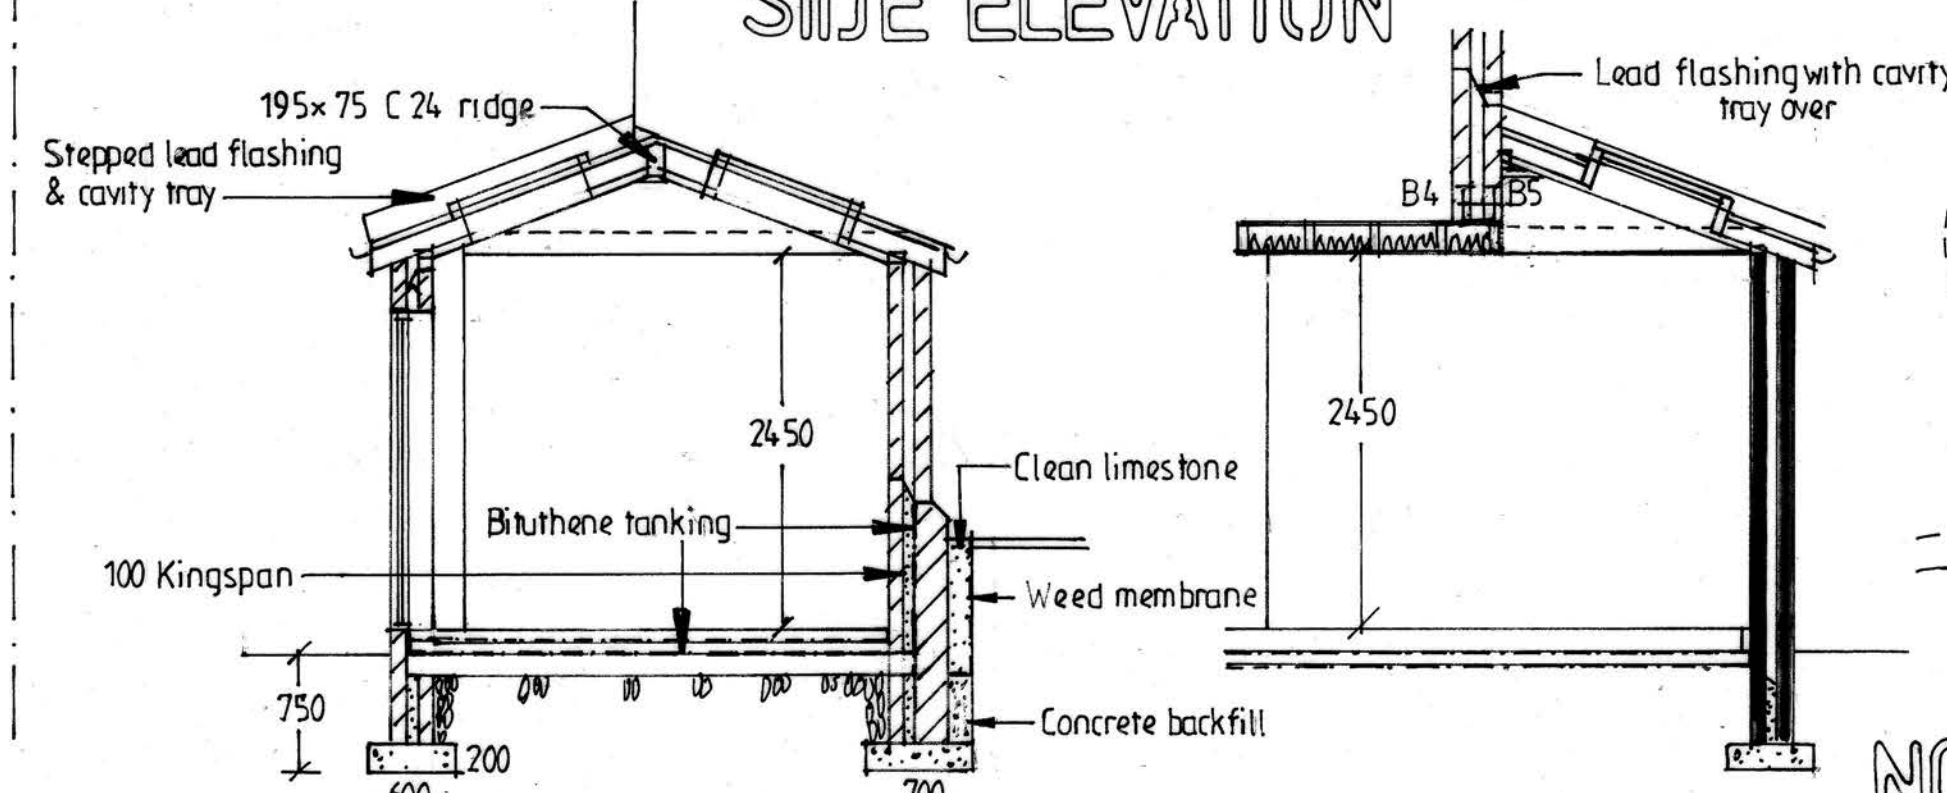


SECTION A-A

SECTION B-B

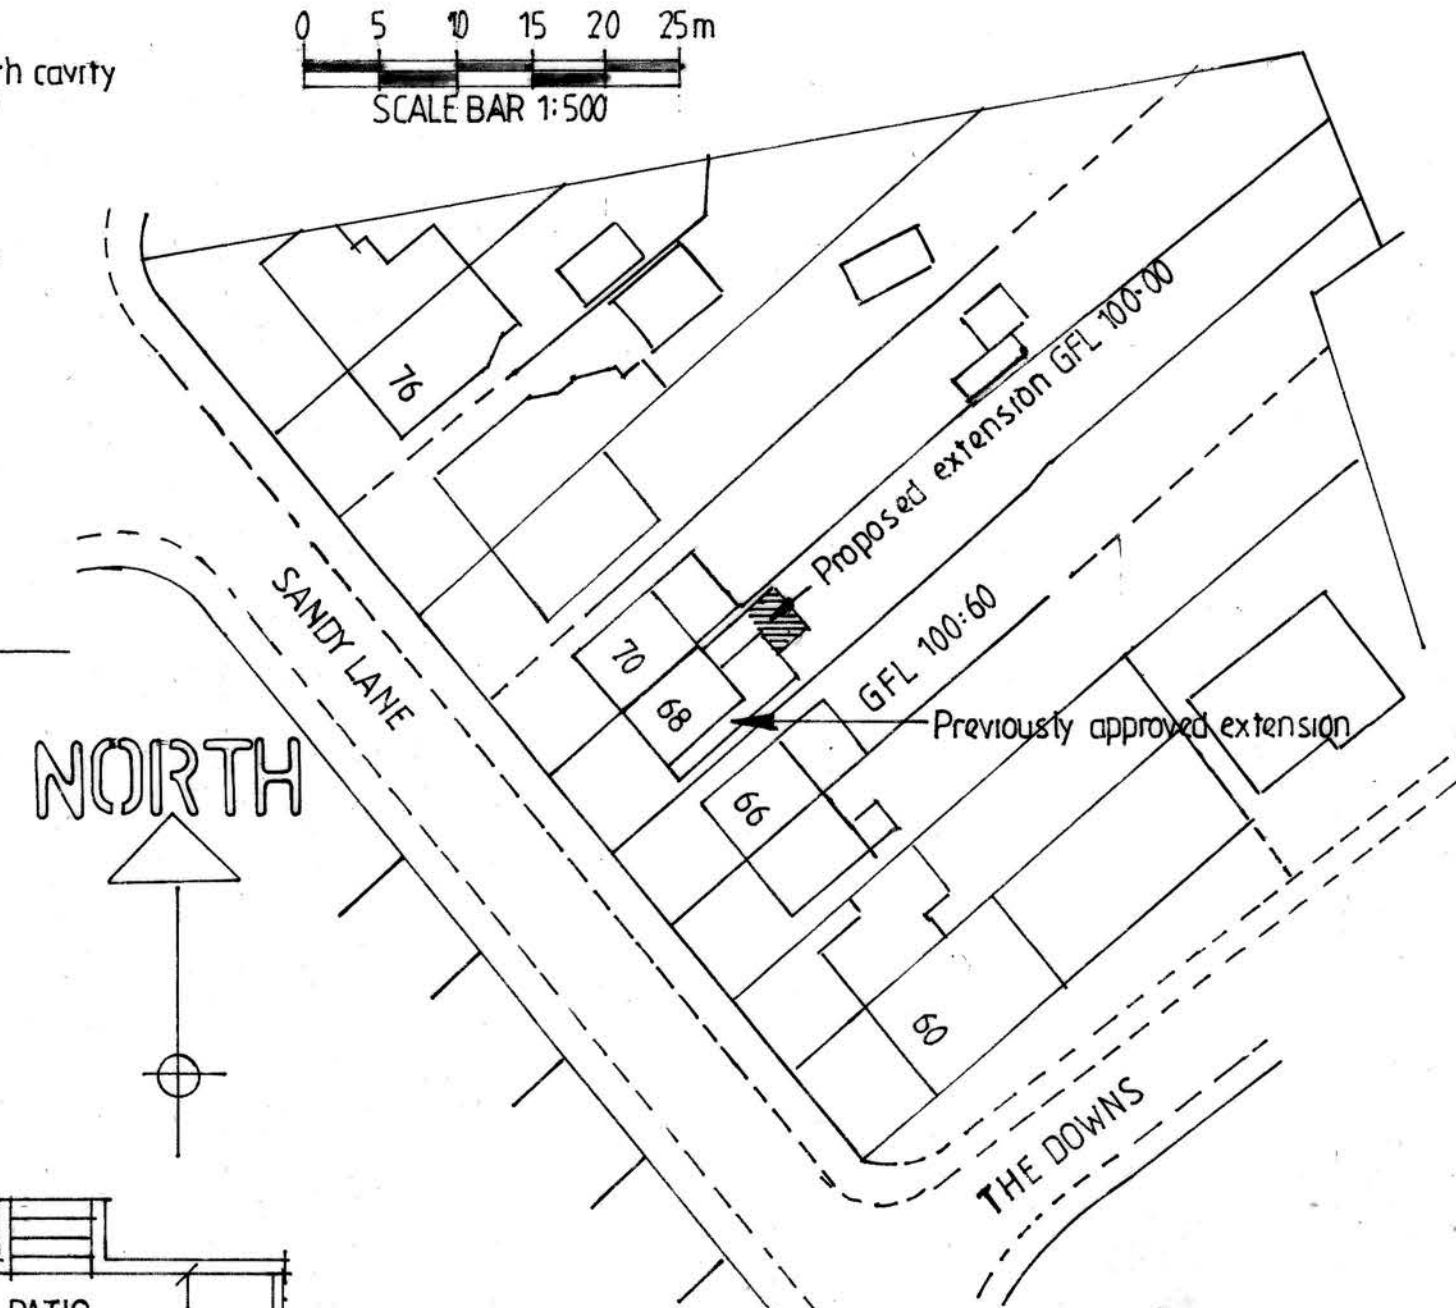


SITE PLAN 1:500


PROPOSED FLOOR PLANS, ELEVATIONS AND SECTION

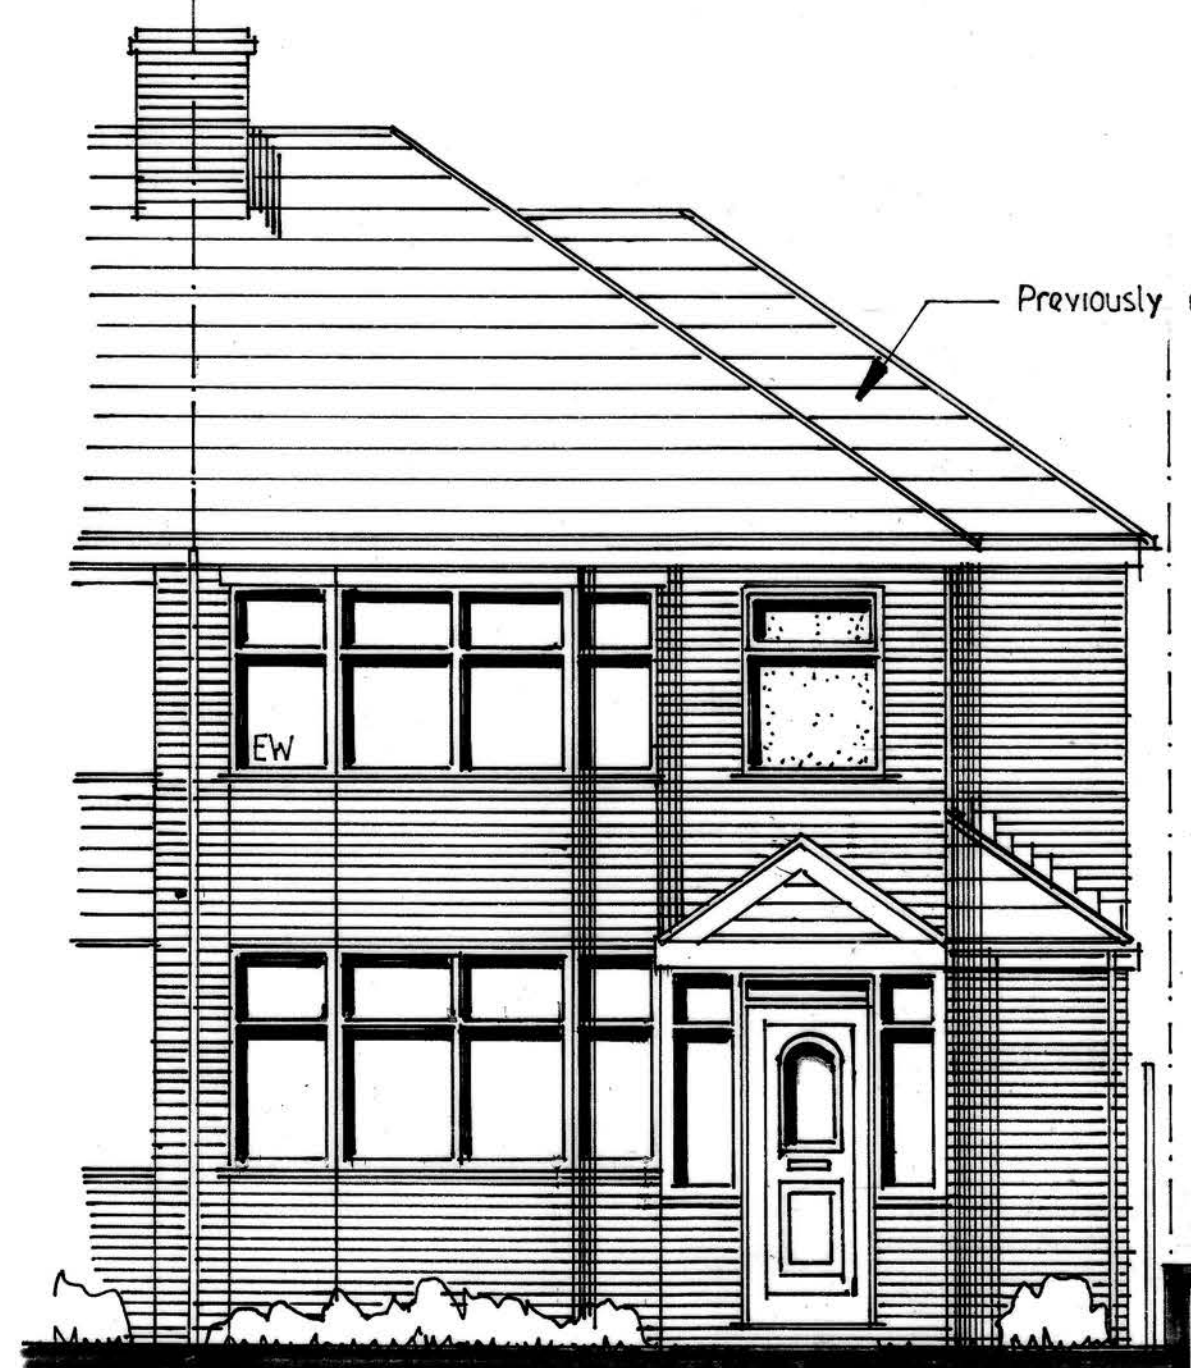

FRONT ELEVATION

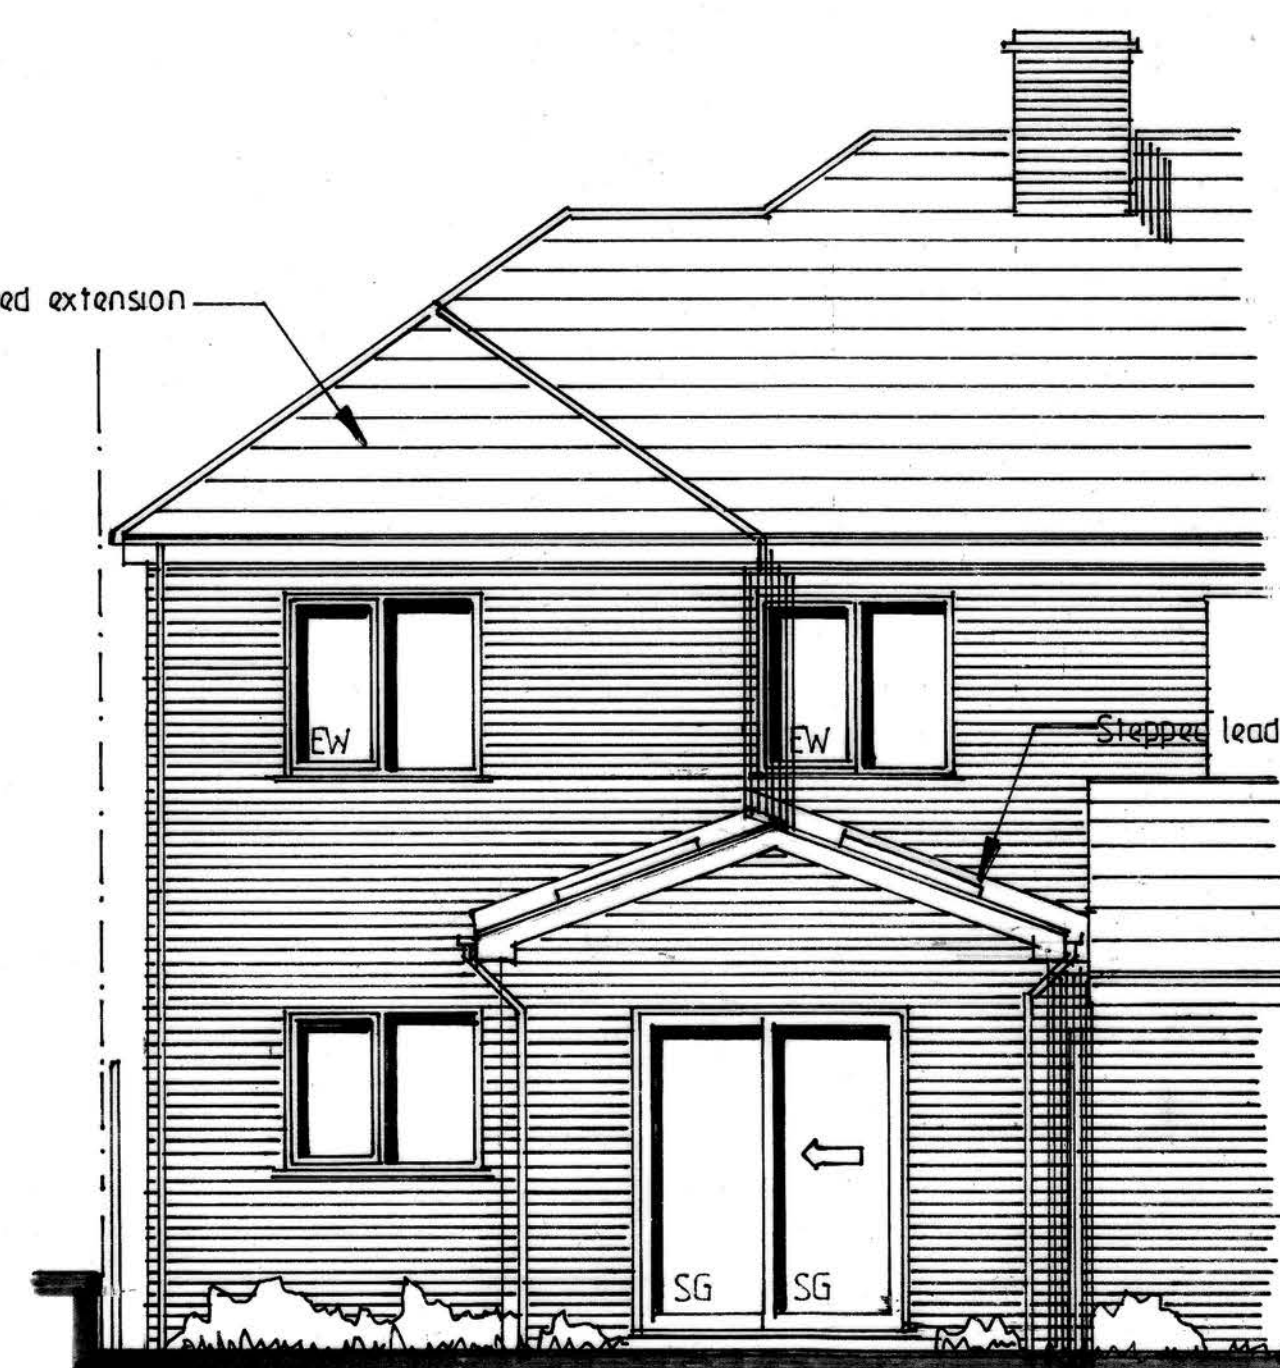

REAR ELEVATION

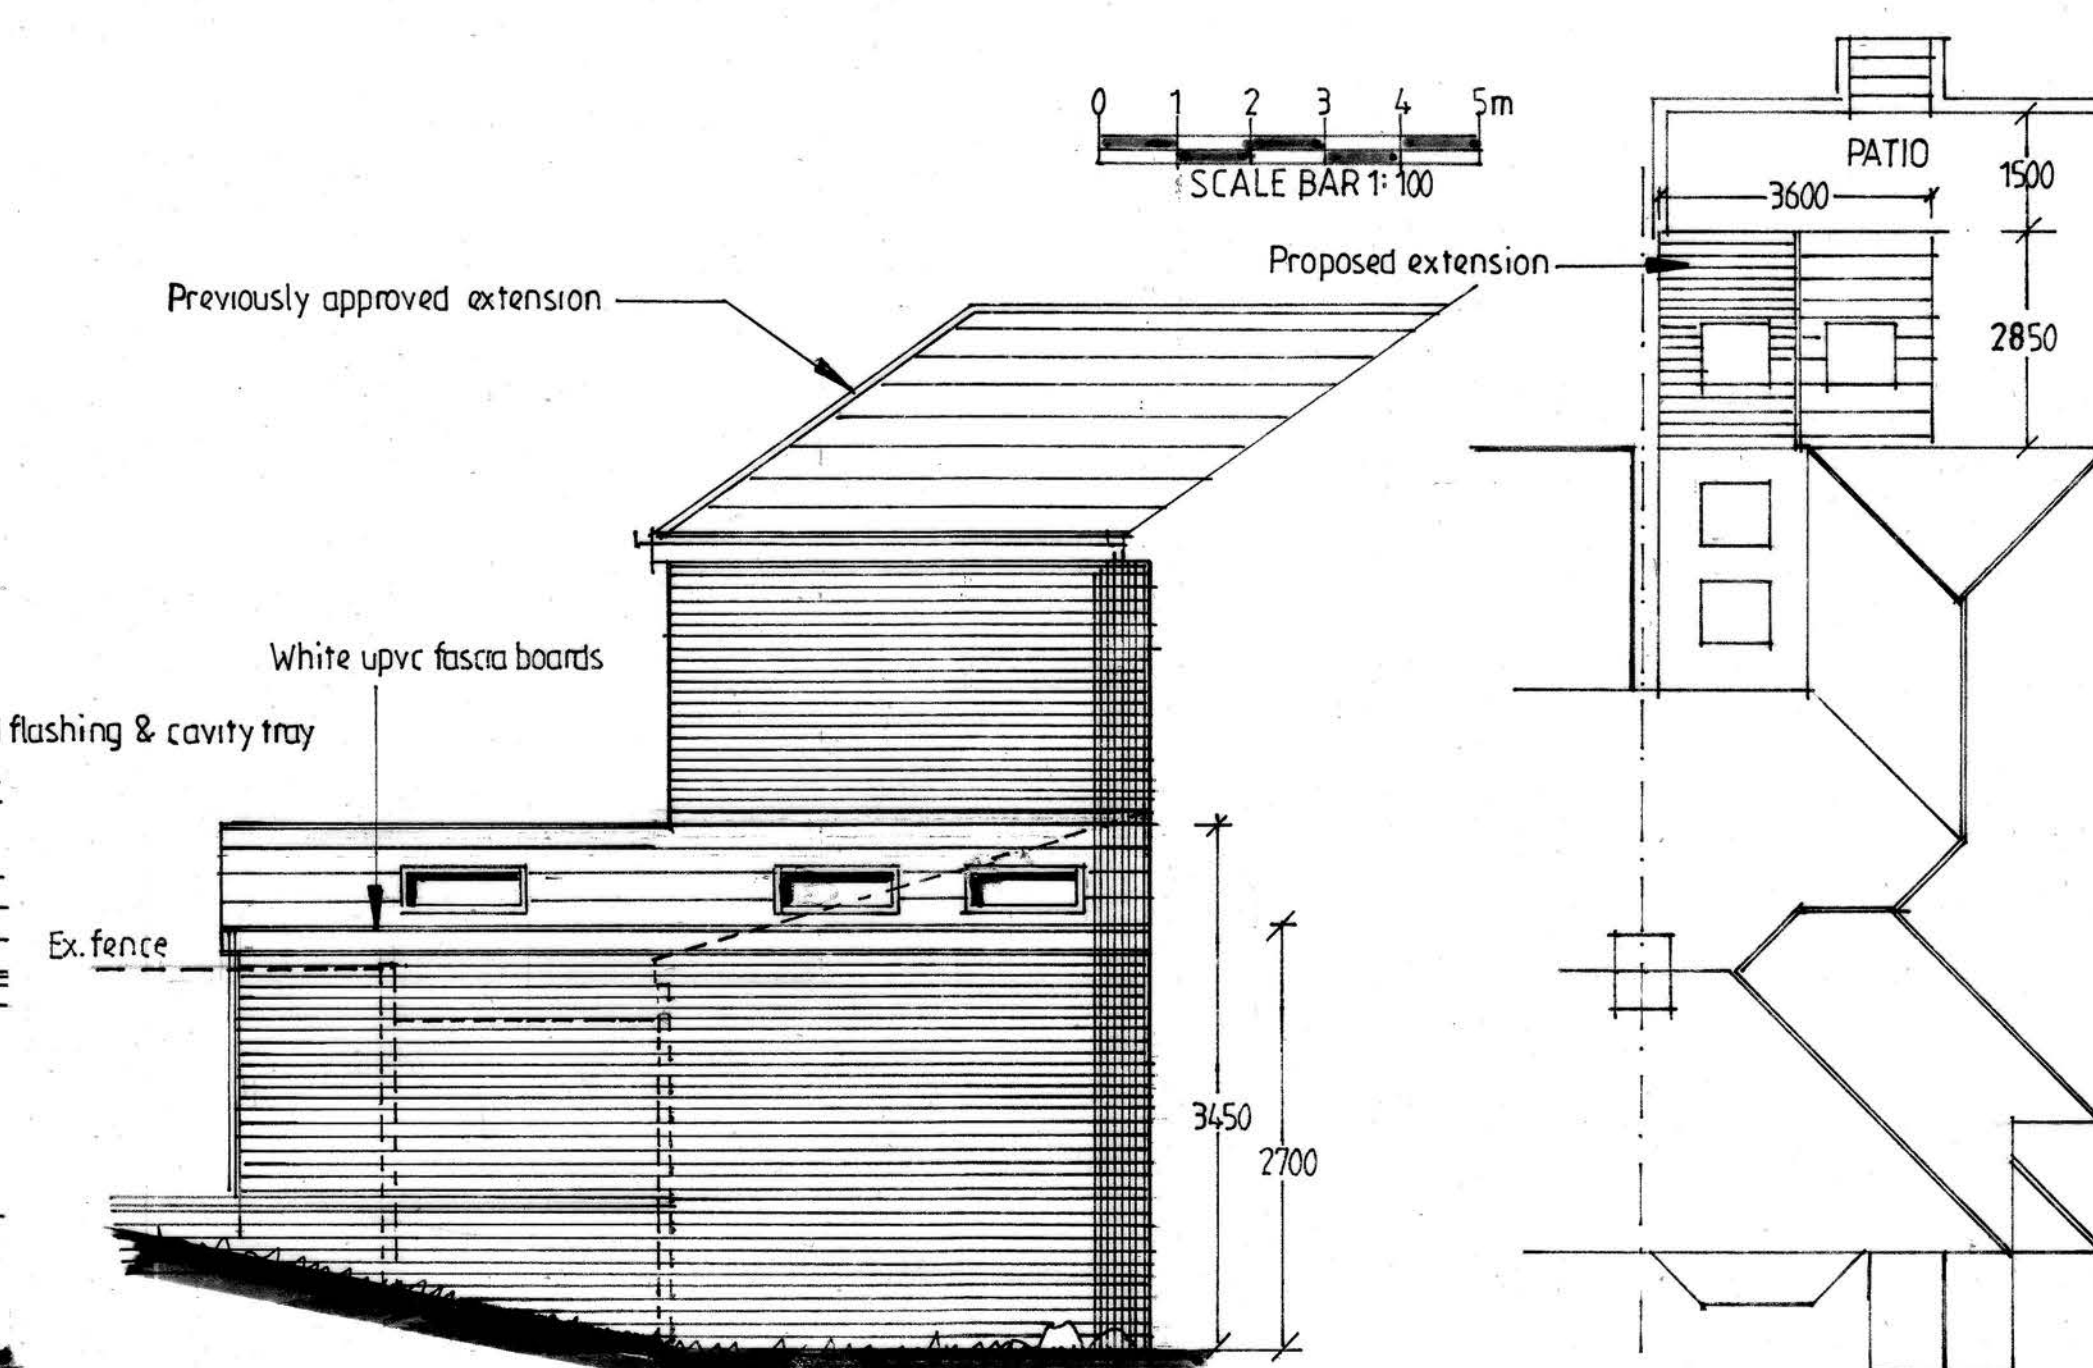

SIDE ELEVATION

ROOF PLAN 1:100

PROPOSED SINGLE STOREY EXTENSION TO REAR

FOR MR & MRS HUSSAIN
AT 68 SANDY LANE
PRESTWICH
M25 9NB

ADRIAN HUGHES
ARCHITECTURAL SERVICES

SCALE 1:50 1:100 1:500

DATE DEC. 2021

DRAWING NO.

1/41/2021