



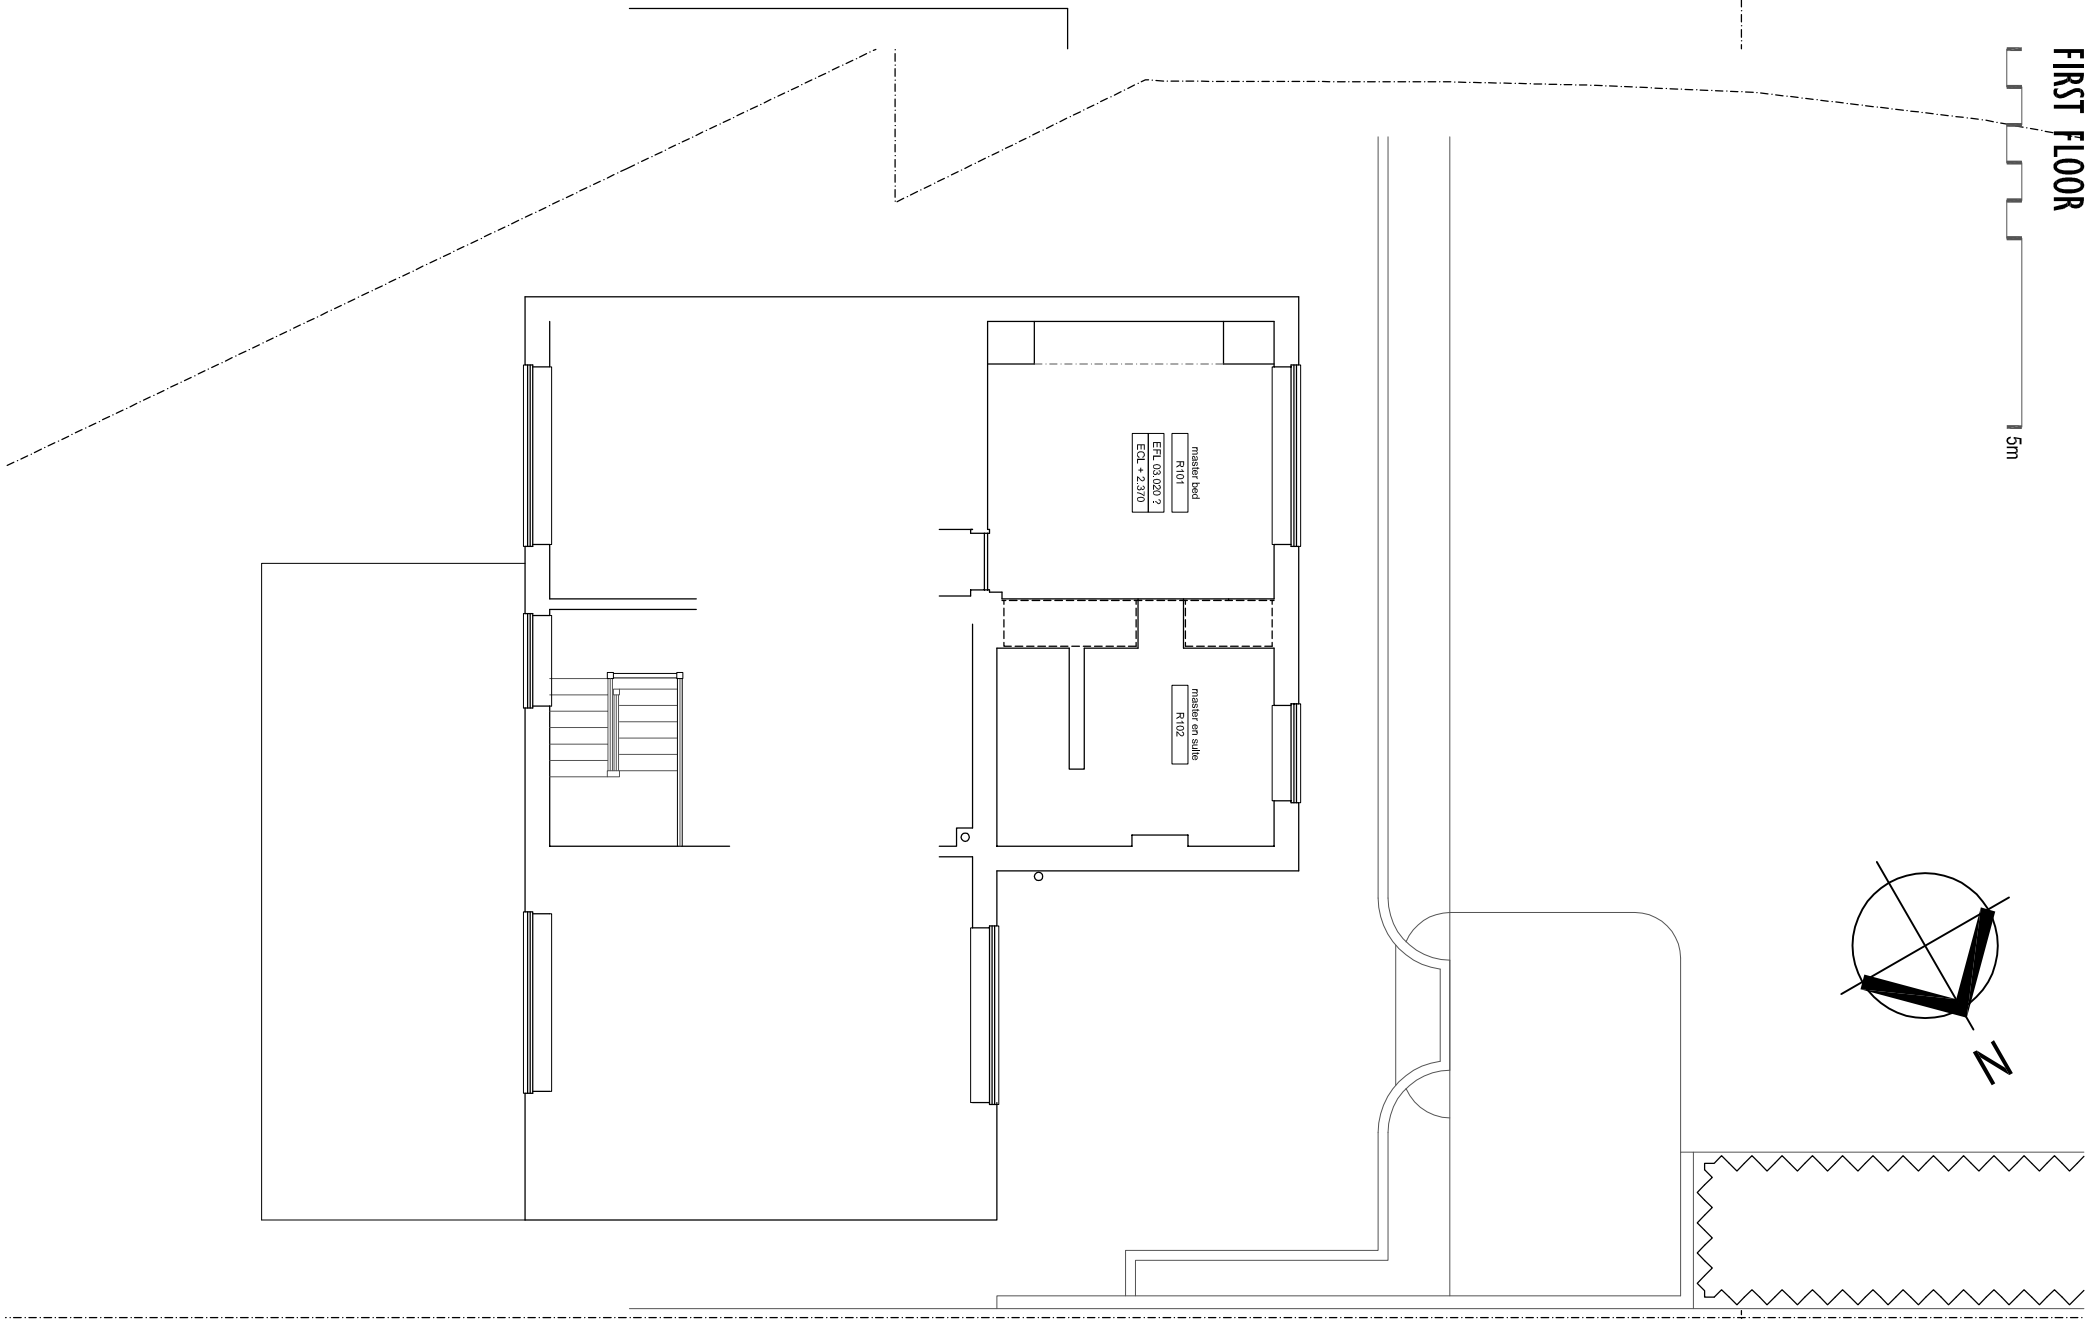

DWG 2217-P1101	
SCALE 1:100 (A3)	DATE JAN 23

3 KNIGHTS CLOSE | PRESTWICH | M25 1PP
EXISTING GROUND & FIRST FLOOR PLANS

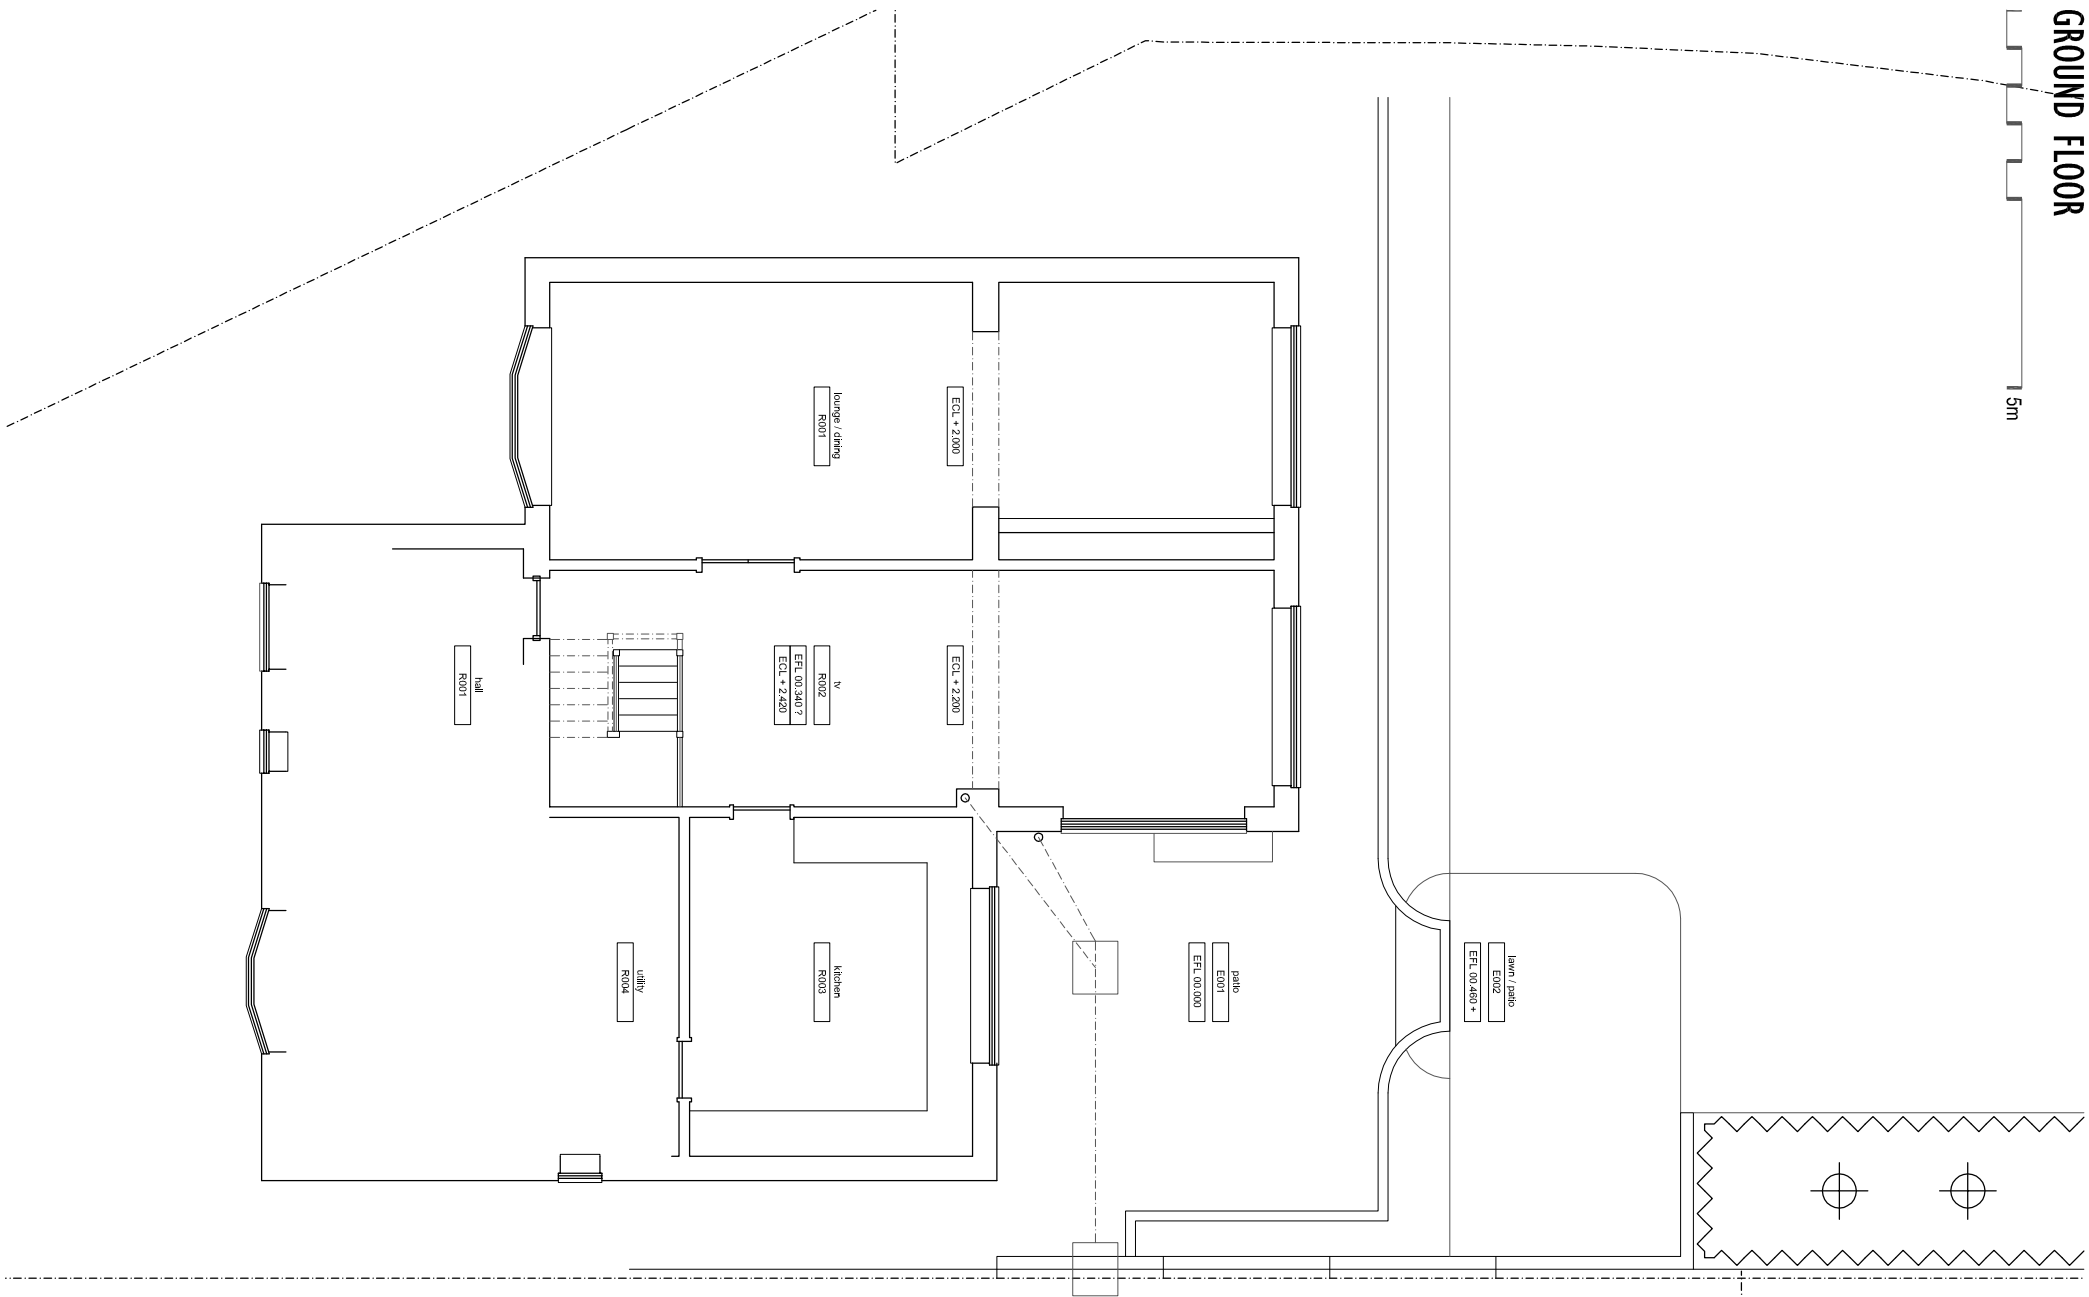