




REAR ELEVATION

FRONT GARDEN

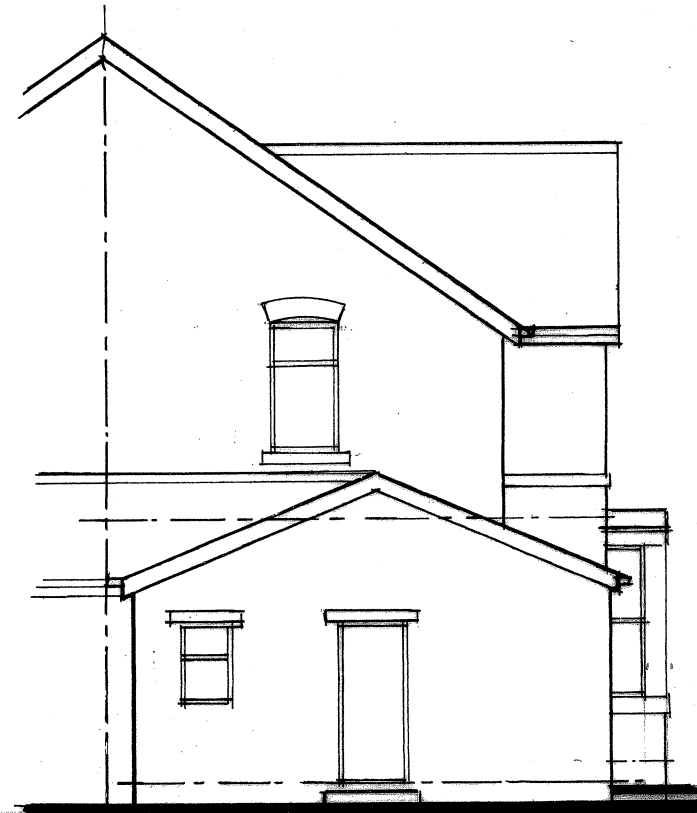

SIDE ELEVATION


DARK GREY UPVC




FRONT ELEVATION

FRONT GARDEN


ROAD (STAND LANE)
PAVEMENT

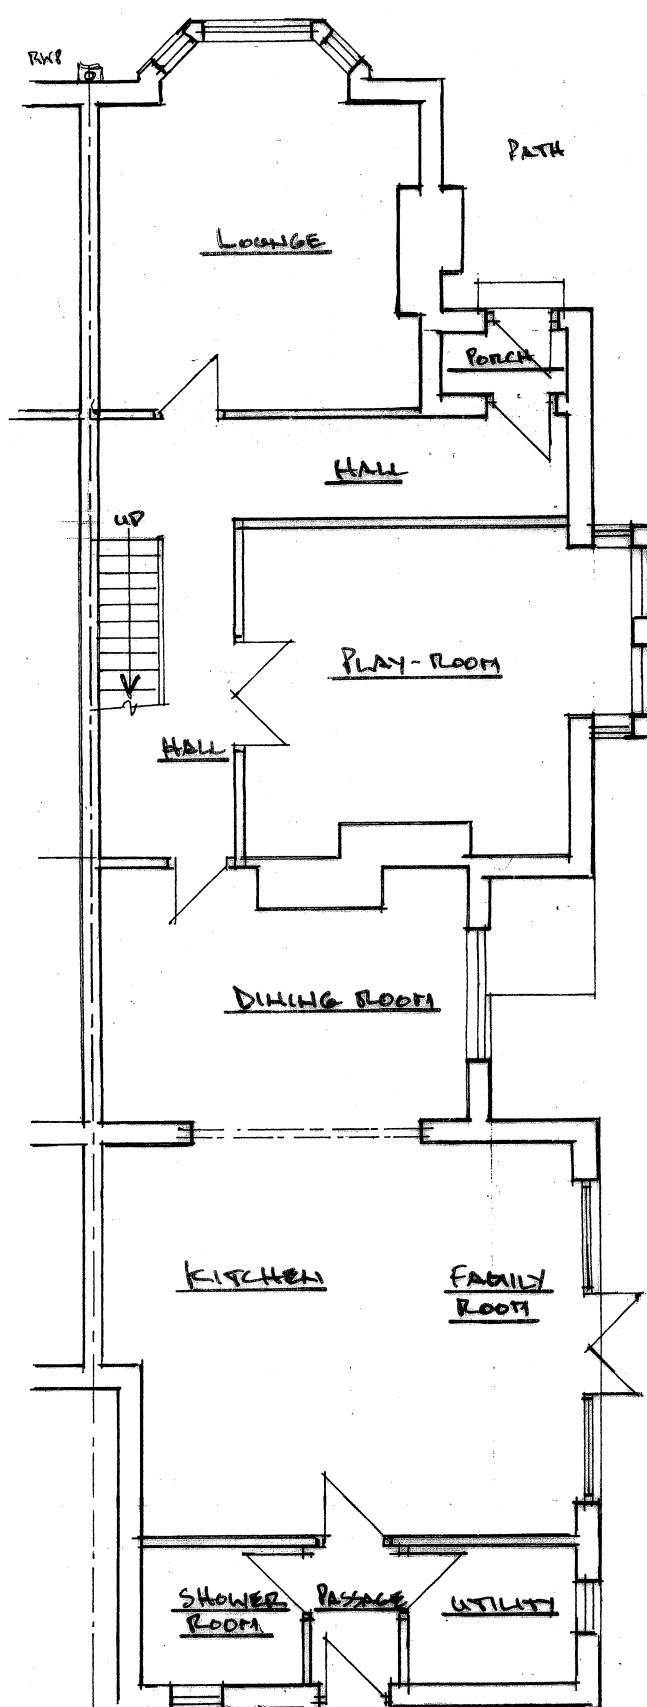


GROUND FLOOR PLAN

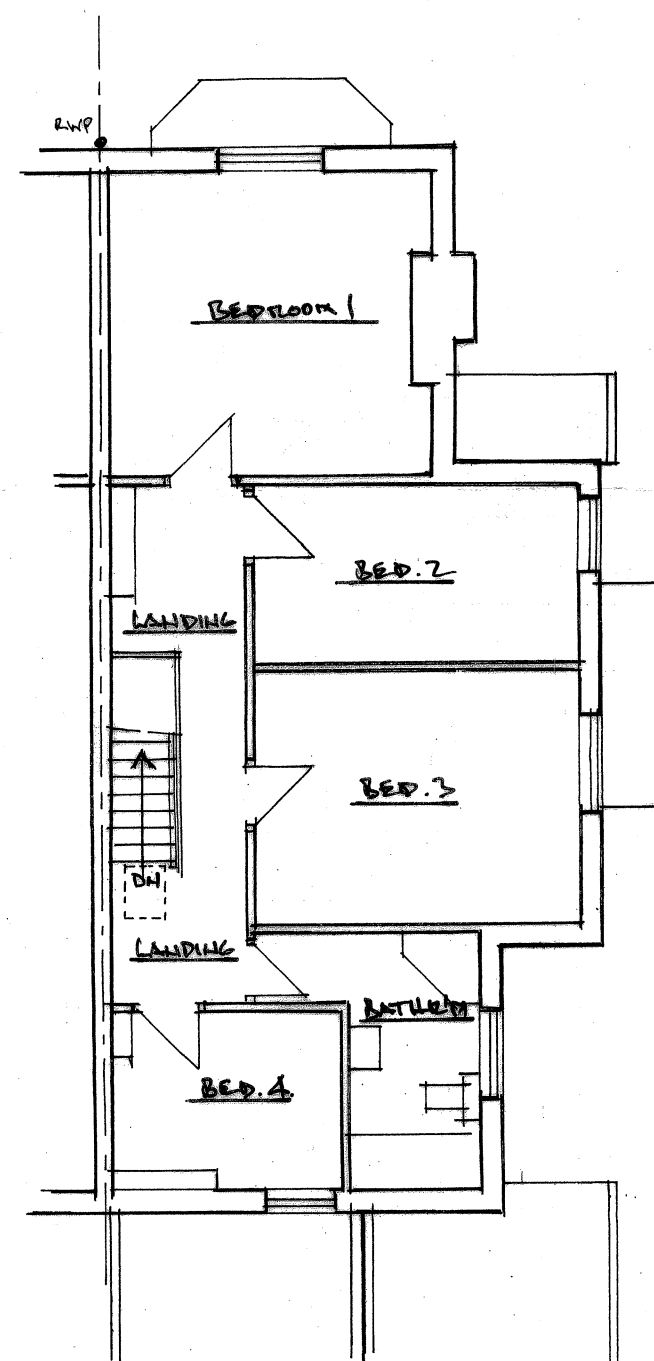

FIRST FLOOR PLAN

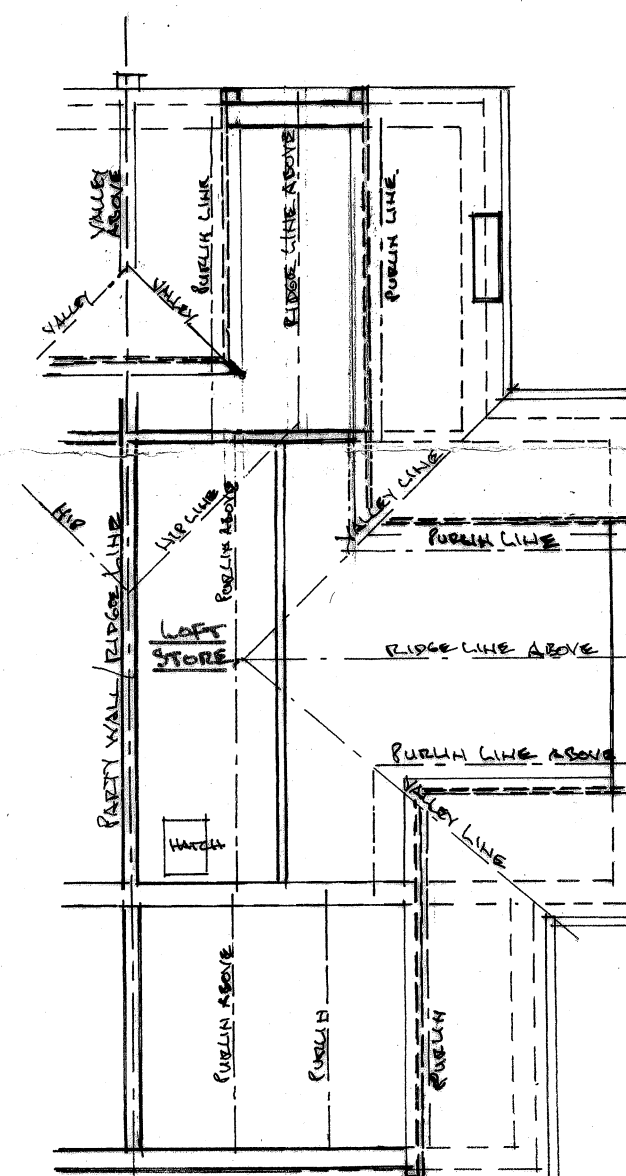

LOFT PLAN

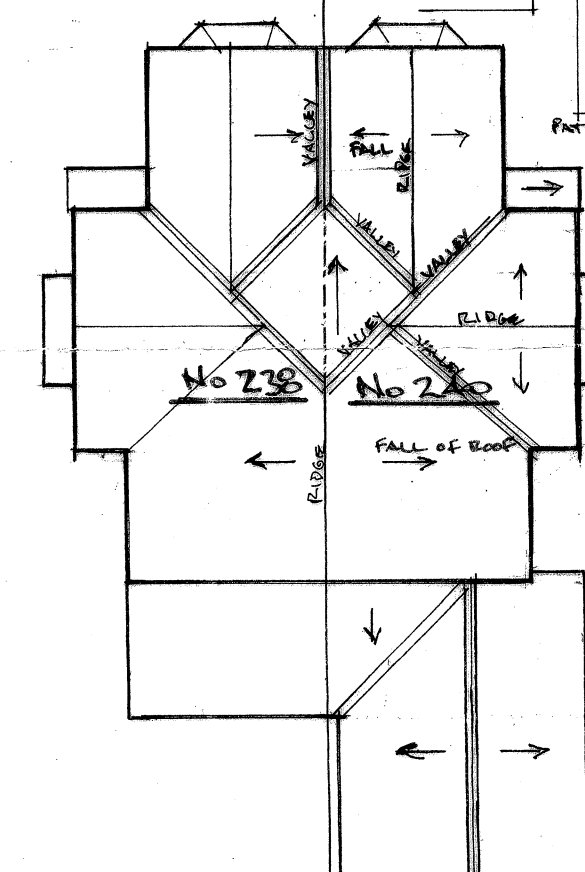

**SITE PLAN
1:200.**

ACCESS

PARKING

REAR GARDEN



Architectural & Building Services

NEIL BUTTERWORTH

Tel:
Mobile: 07785 275483

89 Higher Ainsworth Road, Radcliffe,
Manchester, M26 4JJ.

Job Title **PROPOSED LOFT CONVERSION, WITH FRONT, SIDE & REAR DORMERS, AT 240 STAND LANE, RADCLIFFE, FOR MR & MRS**

Drawing Title **PLANS & ELEVATIONS (EXISTING)**

Scale 1:100	Date MAR 21	Drawn by N.B.	Drawing No. 1
----------------	----------------	------------------	------------------

© copyright.

1 of 1