



EXISTING SIDE ELEVATION
SCALE 1:100

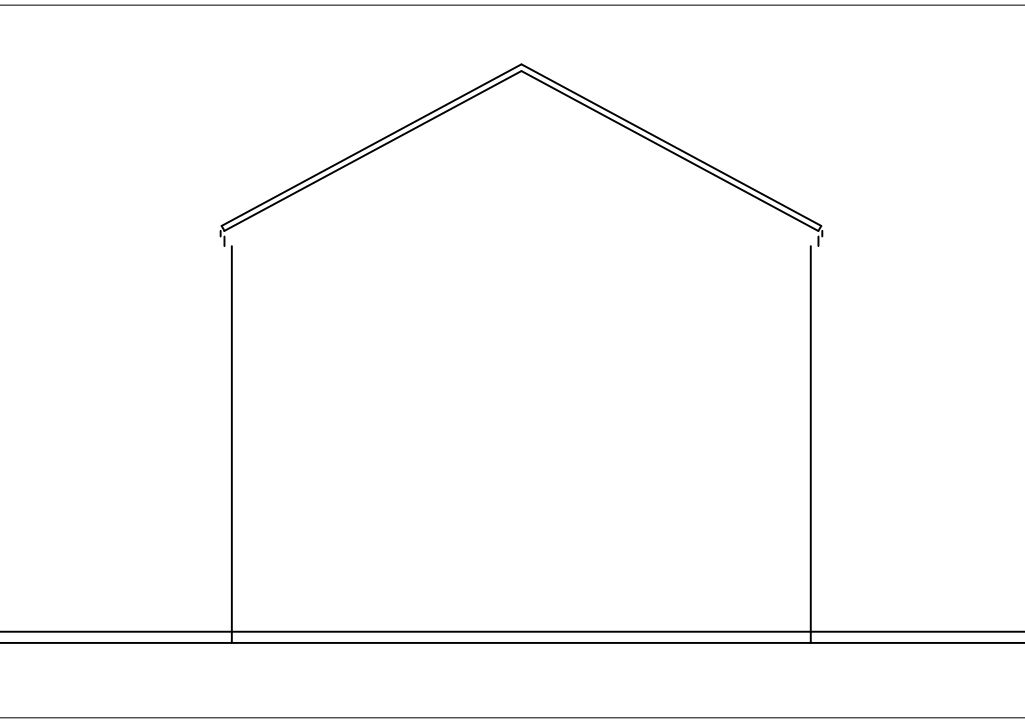


EXISTING SIDE ELEVATION
SCALE 1:100




EXISTING GROUND FLOOR PLAN
SCALE 1:100

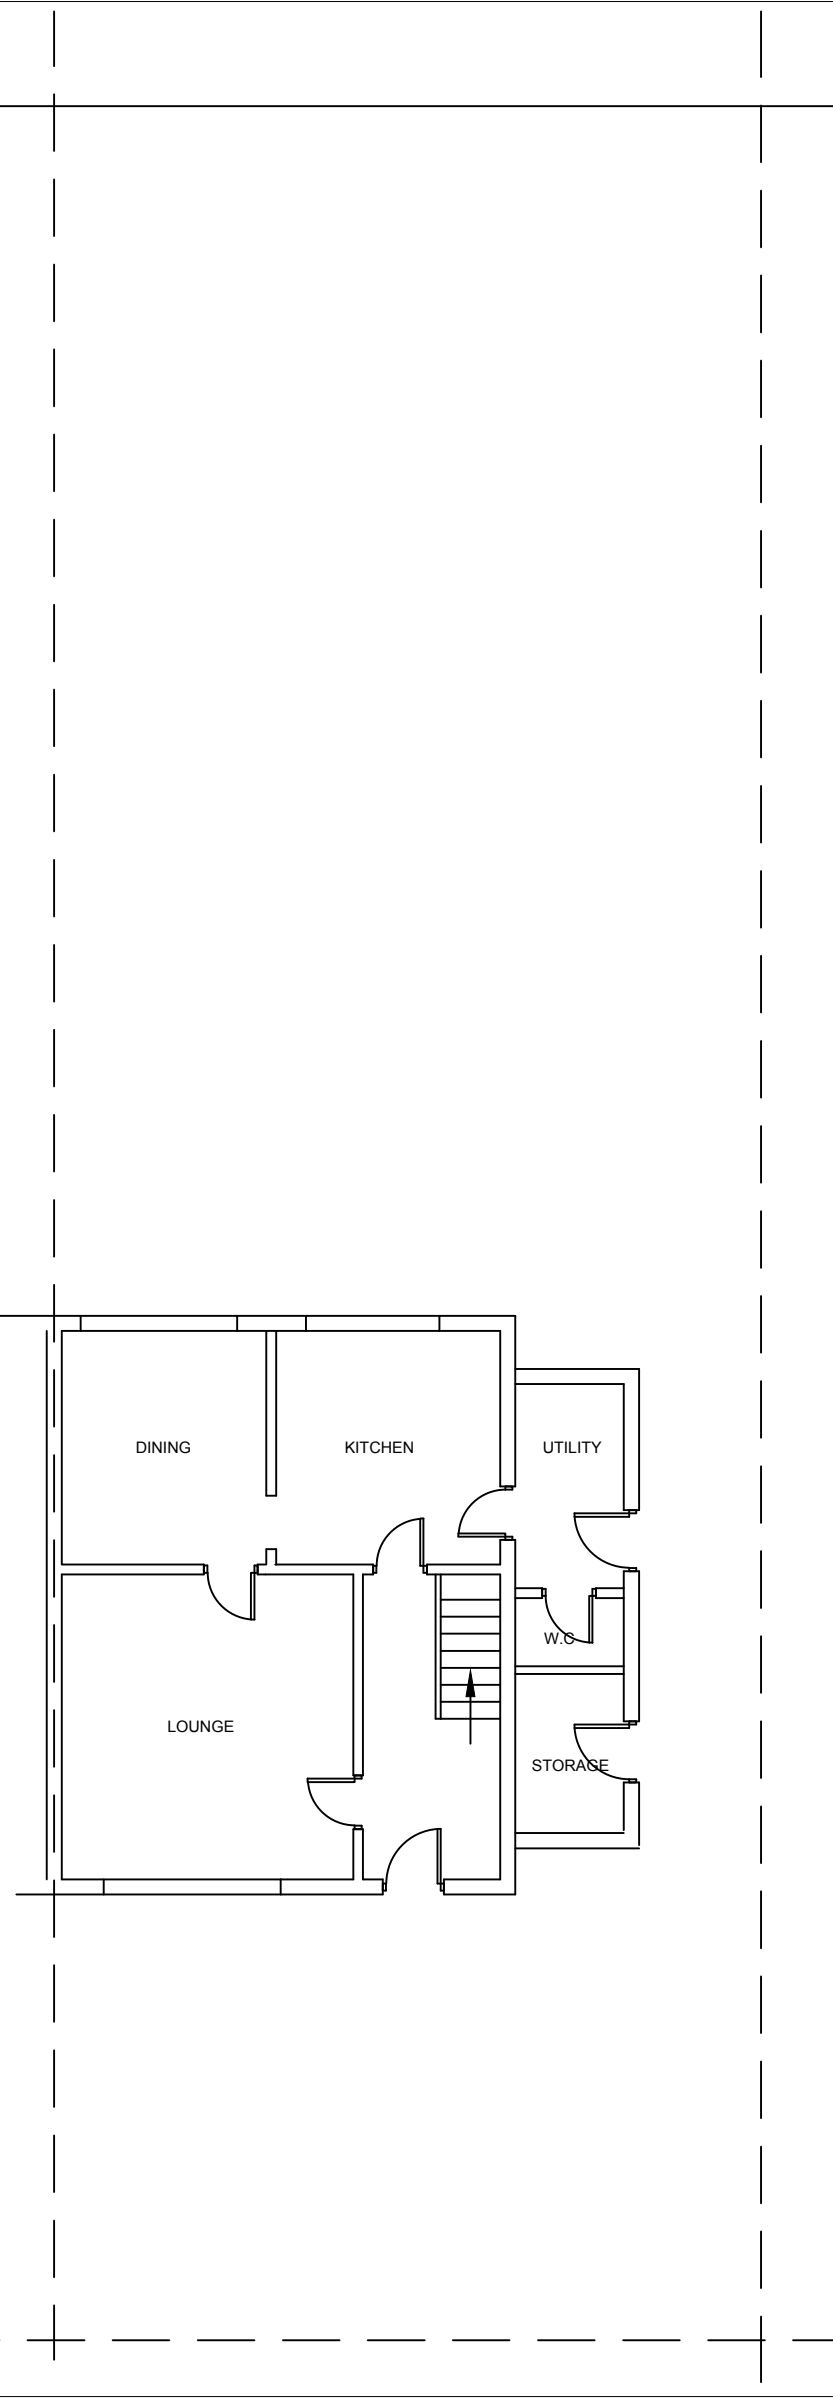


EXISTING REAR ELEVATION
SCALE 1:100

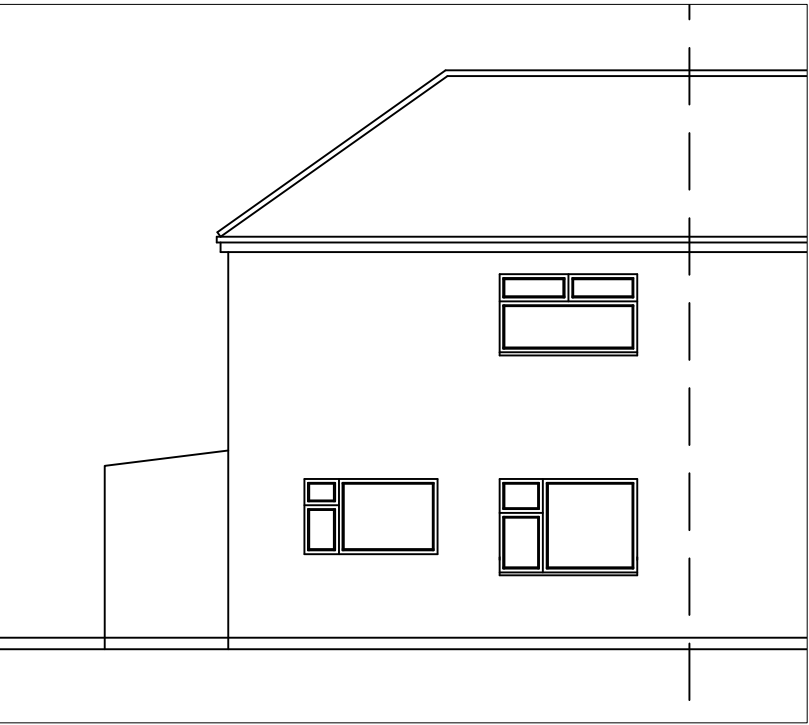


EXISTING FRONT ELEVATION
SCALE 1:100

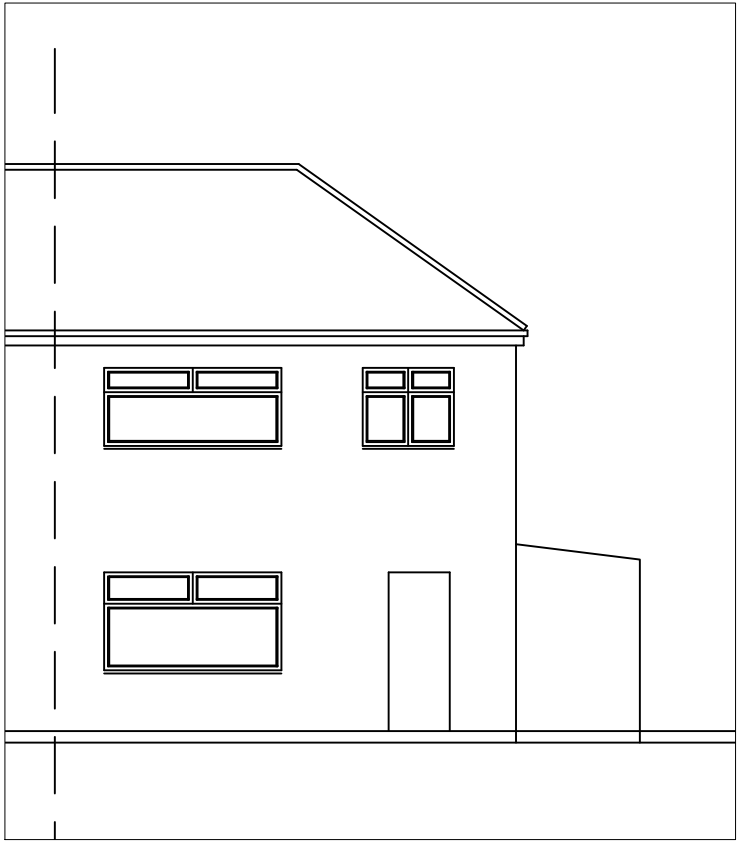


EXISTING FIRST FLOOR PLAN
SCALE 1:100

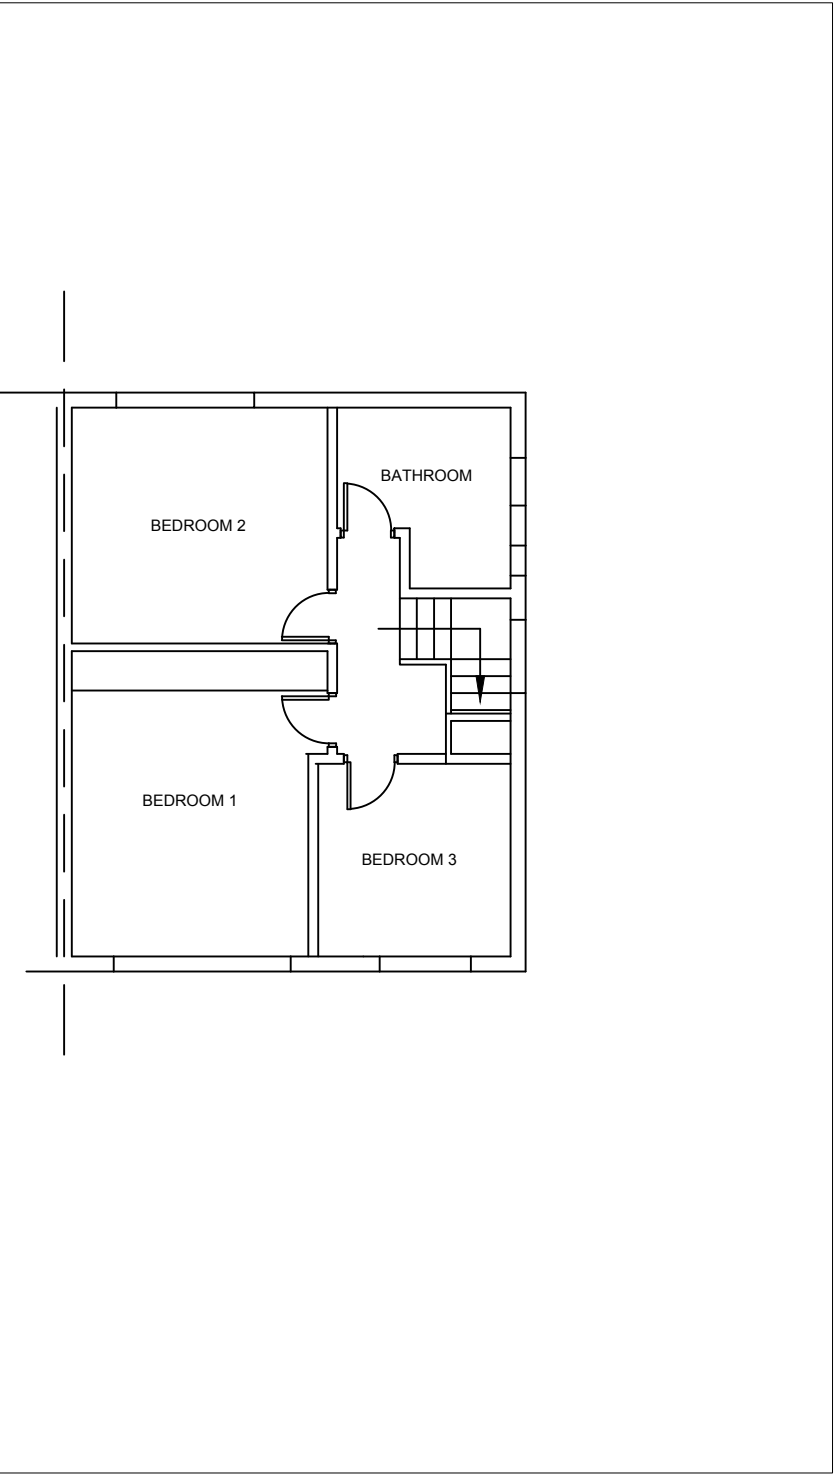


PROPOSED SIDE ELEVATION
SCALE 1:100

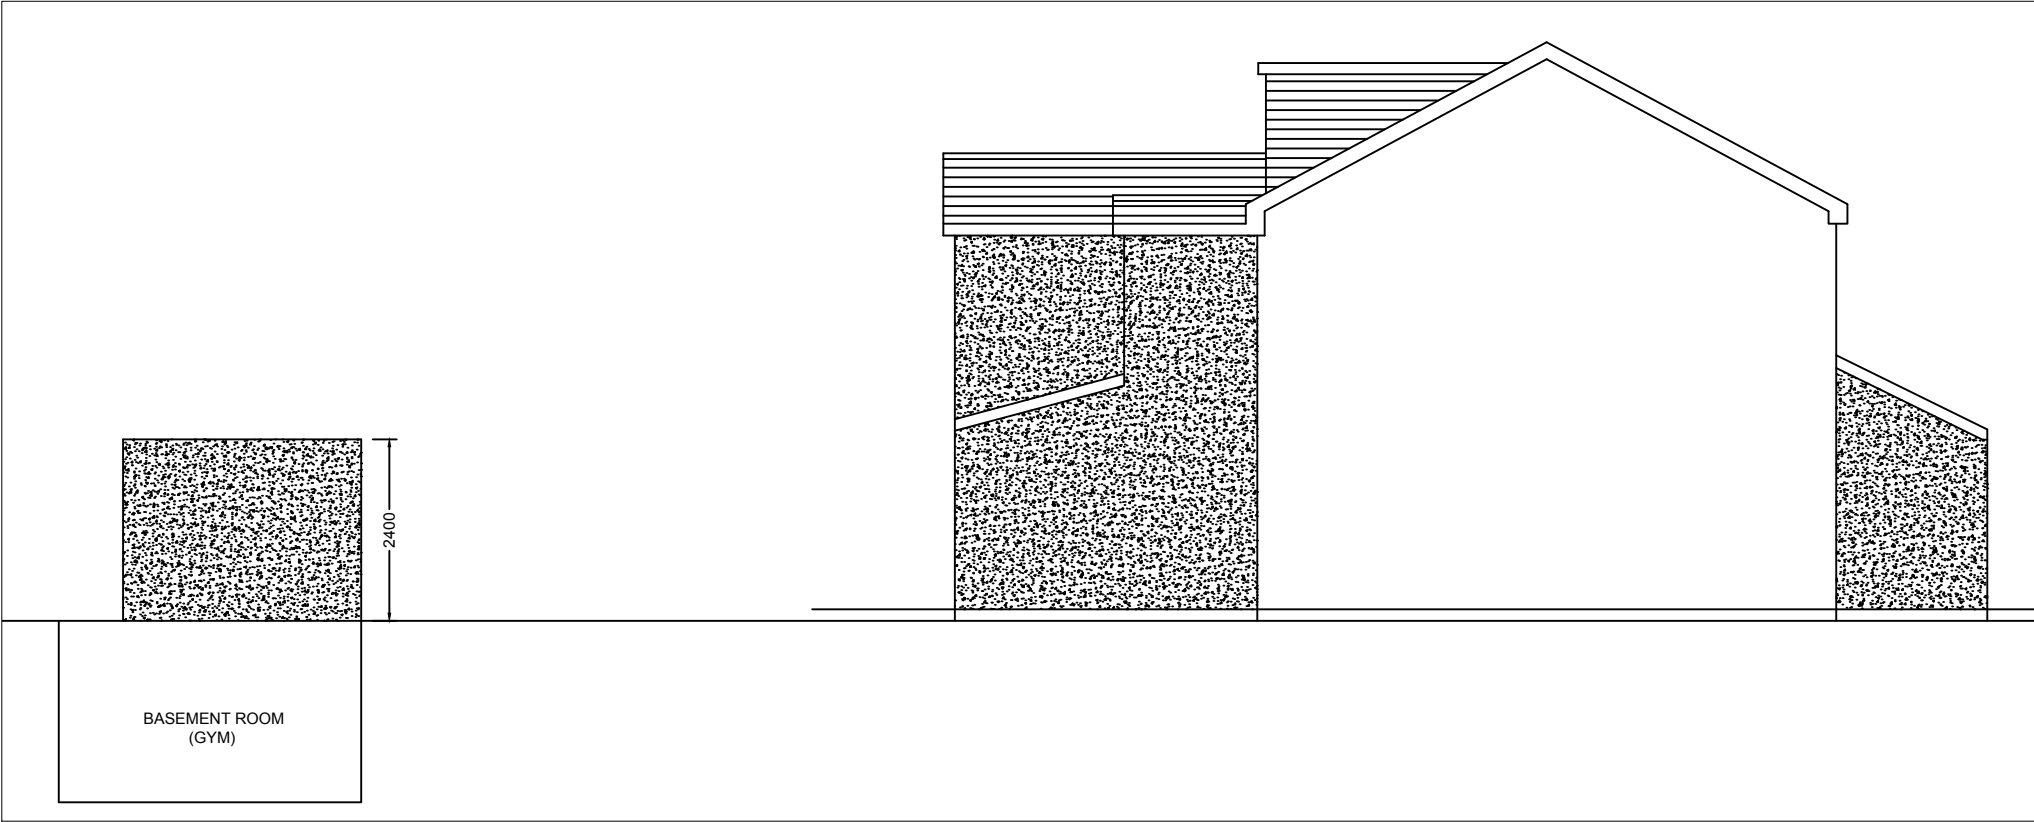


PROPOSED GROUND FLOOR PLAN
SCALE 1:100

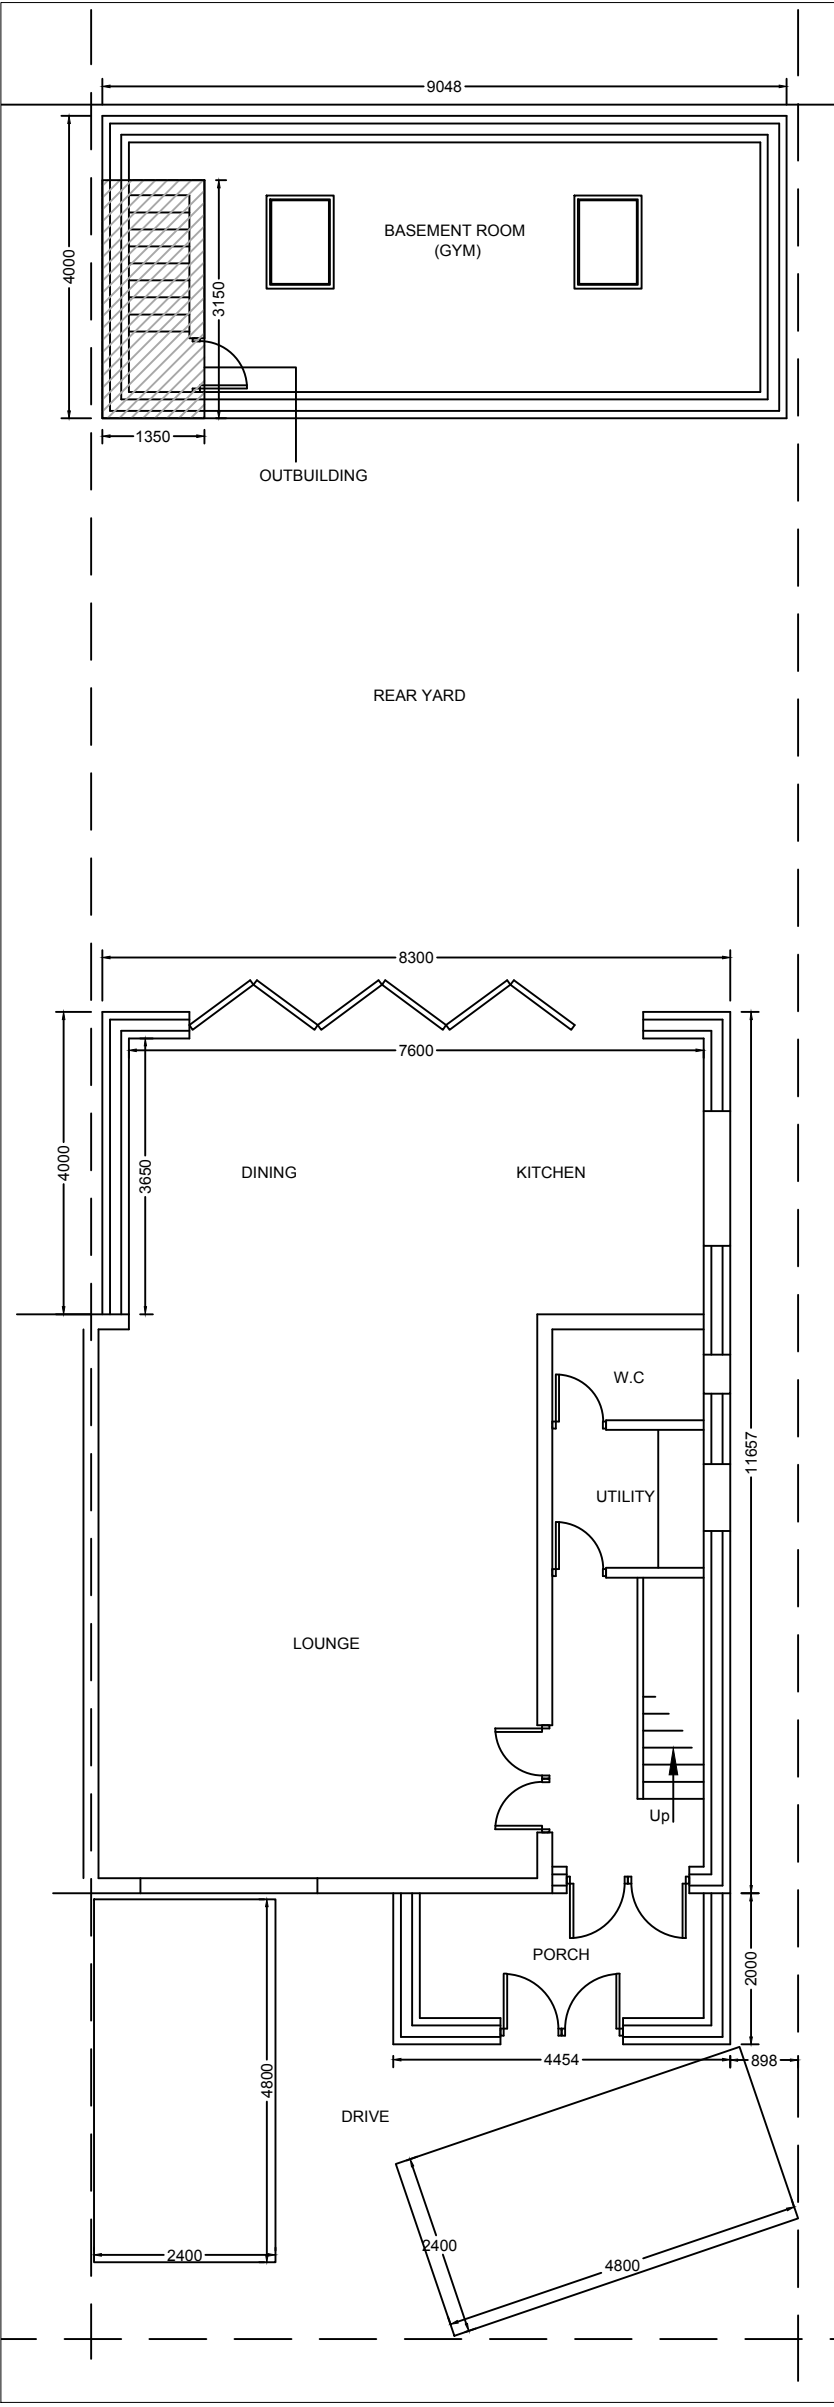


PROPOSED SIDE ELEVATION
SCALE 1:100

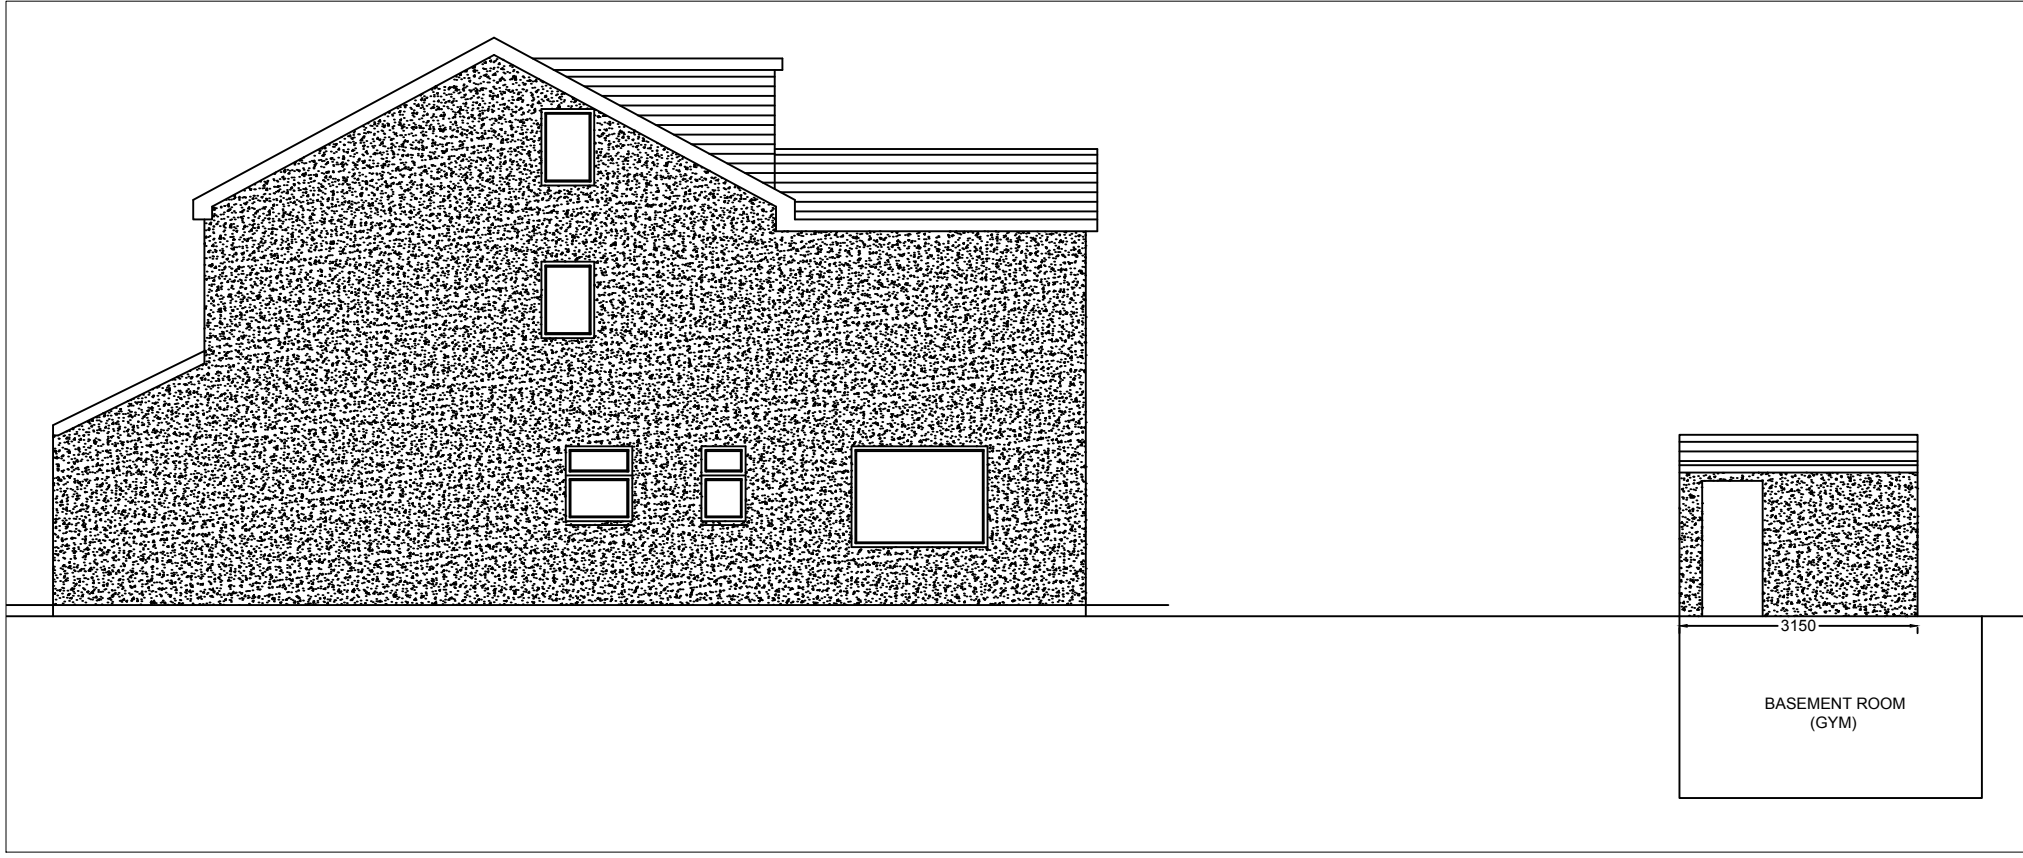


PROPOSED FRONT ELEVATION
SCALE 1:100

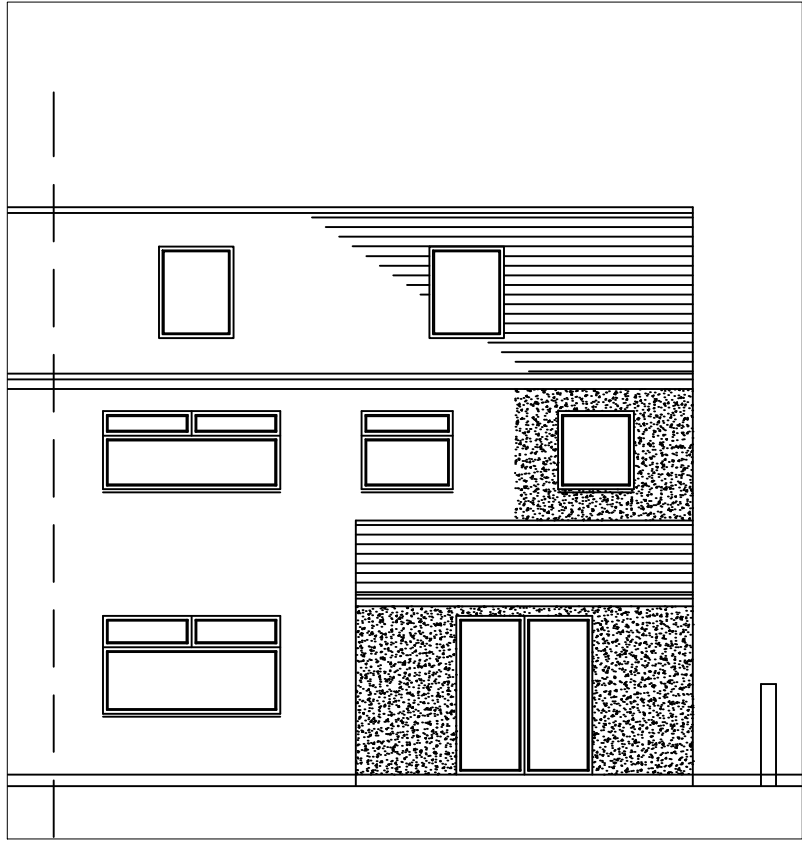


PROPOSED FIRST FLOOR PLAN
SCALE 1:100

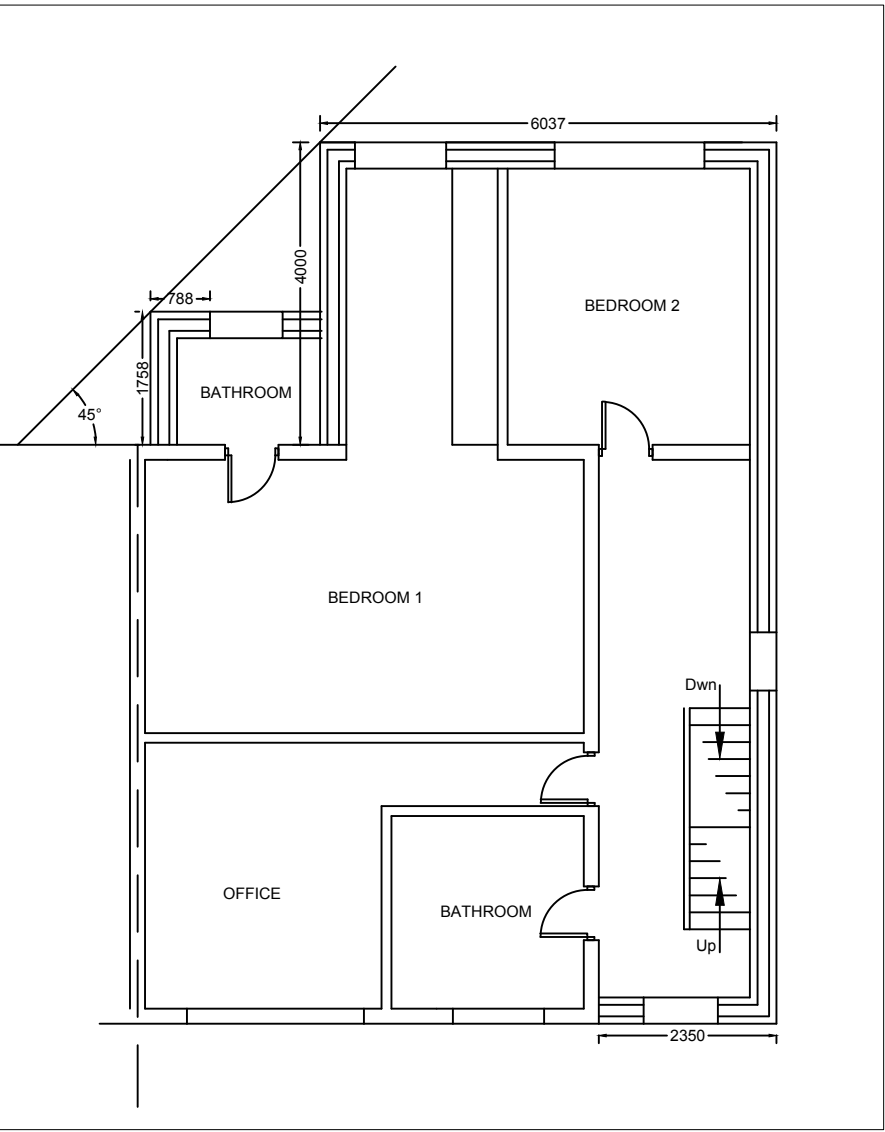

PROPOSED REAR ELEVATION
SCALE 1:100

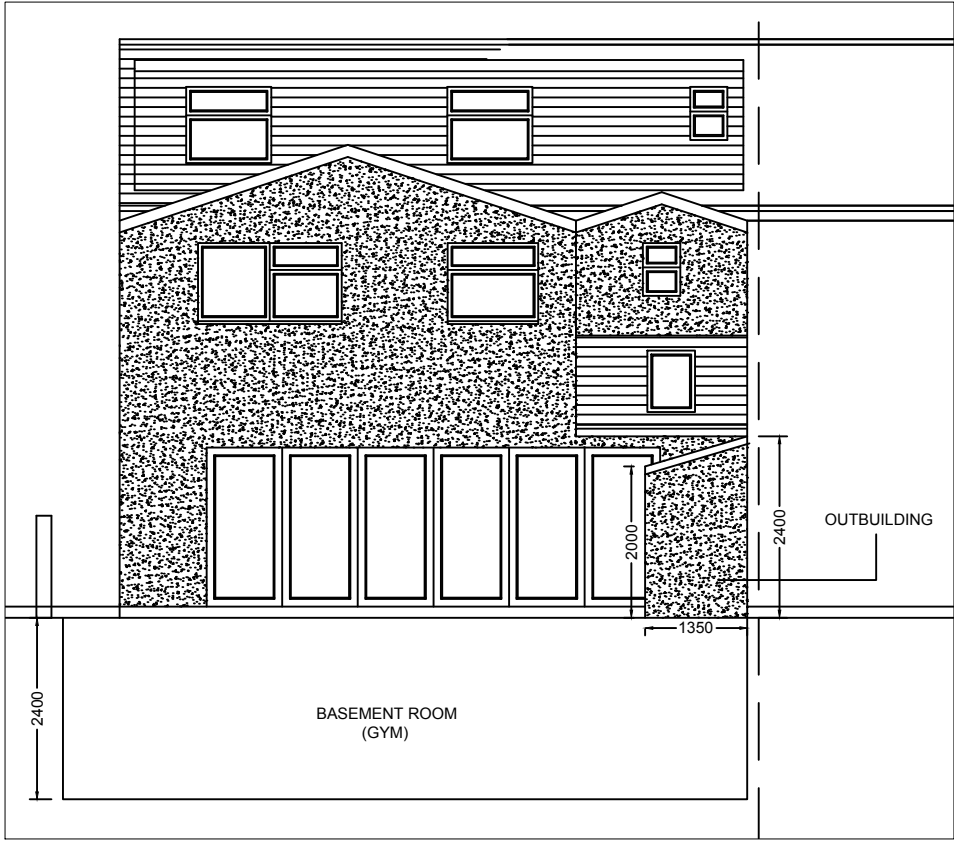

PROPOSED SECOND FLOOR PLAN
SCALE 1:100

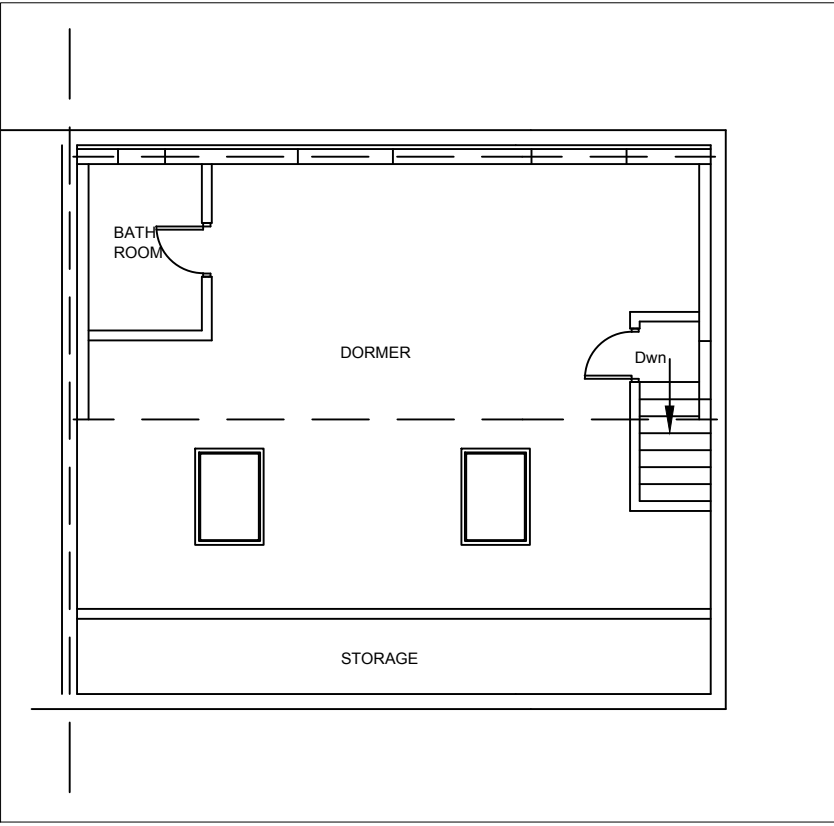

This drawing is the copyright of the ARCHITECTURAL CONSULTANT and no reproduction is allowed without prior permission. All Drawings must be checked and verified prior to commencement of work on site. All dimensions are in millimeters. Anyone using this drawing e.g. Contractor, Client, Supplier is to check all dimensions on site prior to carrying out work or ordering of materials. DO NOT SCALE FROM THIS DRAWING.				
DRAWING ISSUE:	Drawing No.	Client	MR. NAWZAD SAEED	Scale
☒ DRAFT PROPOSALS	8300/001	29 PARRENTHORN ROAD	PRESTWICH M25 2RH	See DWG @A1
☒ PLANNING APPROVAL	Drawn By	Project	PROPOSED DOUBLE STOREY SIDE EXTENSION	Revision
☐ BUILDING REGULATIONS	Z.S.	PROPOSED DOUBLE STOREY REAR EXTENSION	PROPOSED REAR PORCH	C
☐ TENDERING	Checked By	Drawing Title	EXISTING & PROPOSED PLANS & ELEVATIONS	Date
☐ CONSTRUCTION	Z.S.			
Email: zahrauf@gmail.com		Tel: 07745056733		