


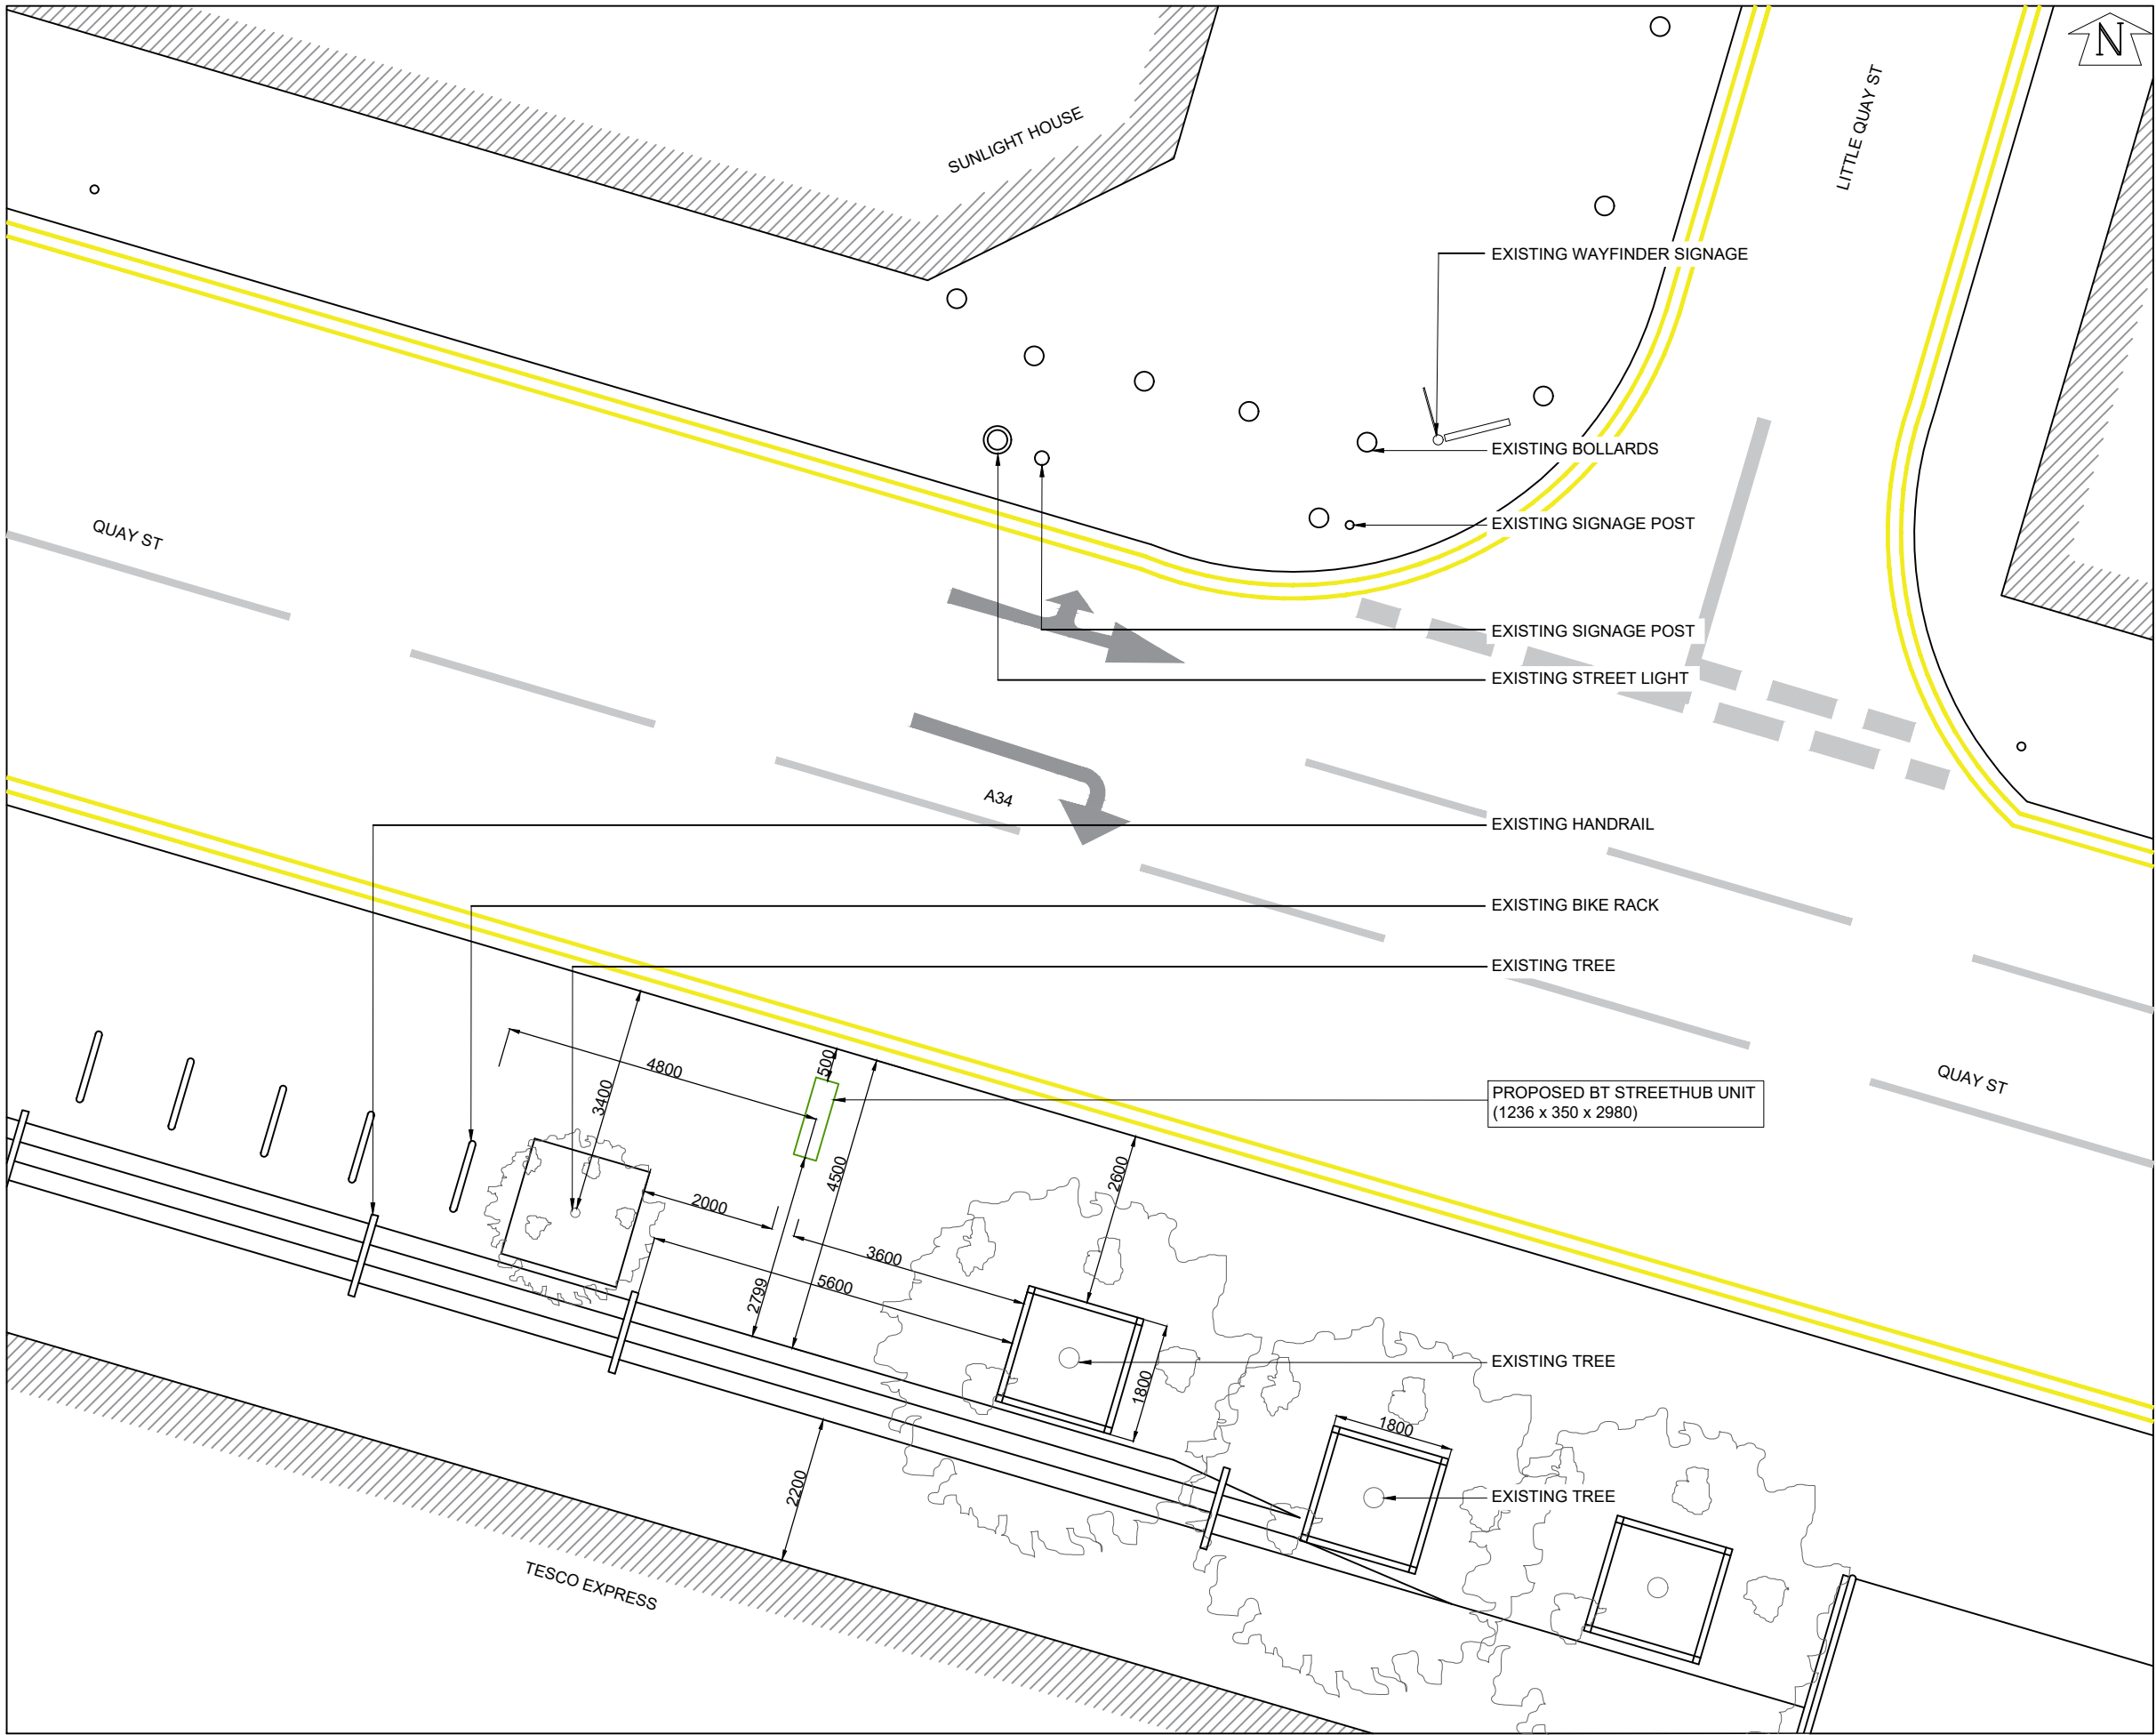

PROPOSED SITE PLAN  
SCALE 1:100

GENERAL NOTES

Use written dimensions only, do not scale from drawing. Use latest revision of all referenced information.

| Rev | Date     | Description                | Drawn | Chkd |
|-----|----------|----------------------------|-------|------|
| A   | 18.10.21 | New BT Streethub Structure | MD    | JE   |

**mono** **#** MONO CONSULTANTS LIMITED  
70-76 Steam Packet House  
Cross Street  
Manchester, M2 4JG  
t. 44 (0)161 839 8839  
www.monoconsultants.com



Drg Status  
PLANNING

Cell No. & Name

MAN036B

Site Name & Address

Pavement o/s Tesco Express,  
Oversea House, 11 Quay Street,  
Manchester, M3 3BB

Drawing Title  
PROPOSED SITE PLAN

Scale 1:100 Date 18.10.2021

Drawn By MD Checked By JE

Drawing Number 002 Revision A