






REAR ELEVATION. 1:100

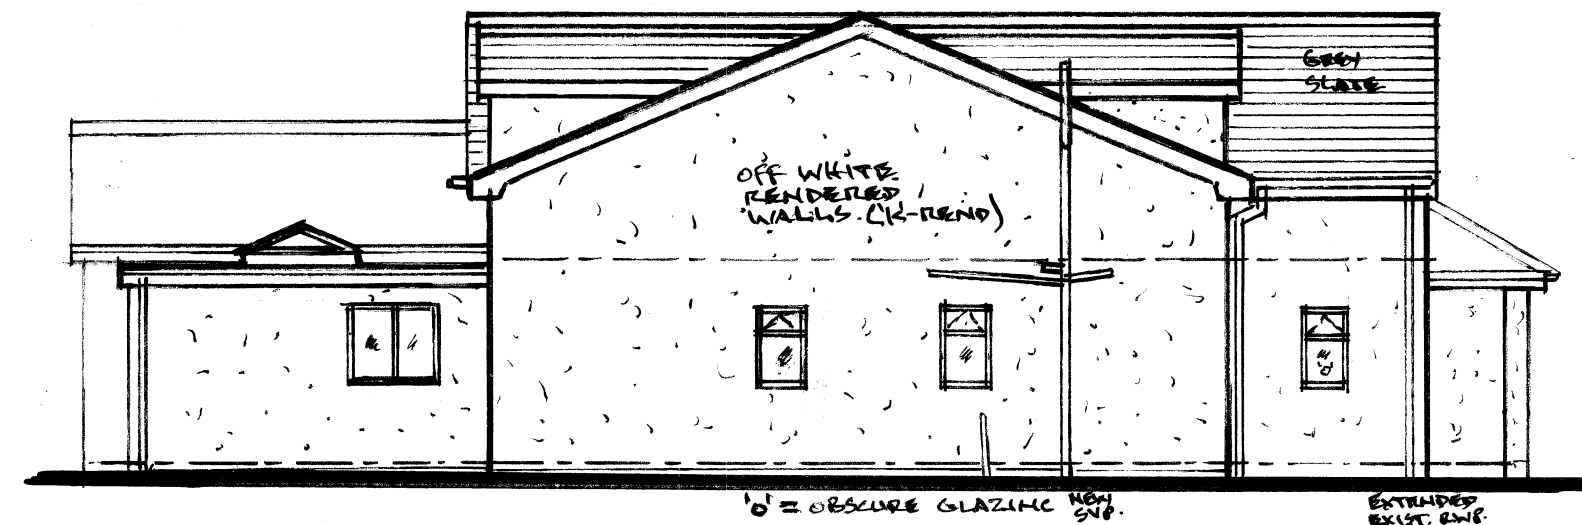


L.H. SIDE ELEVATION

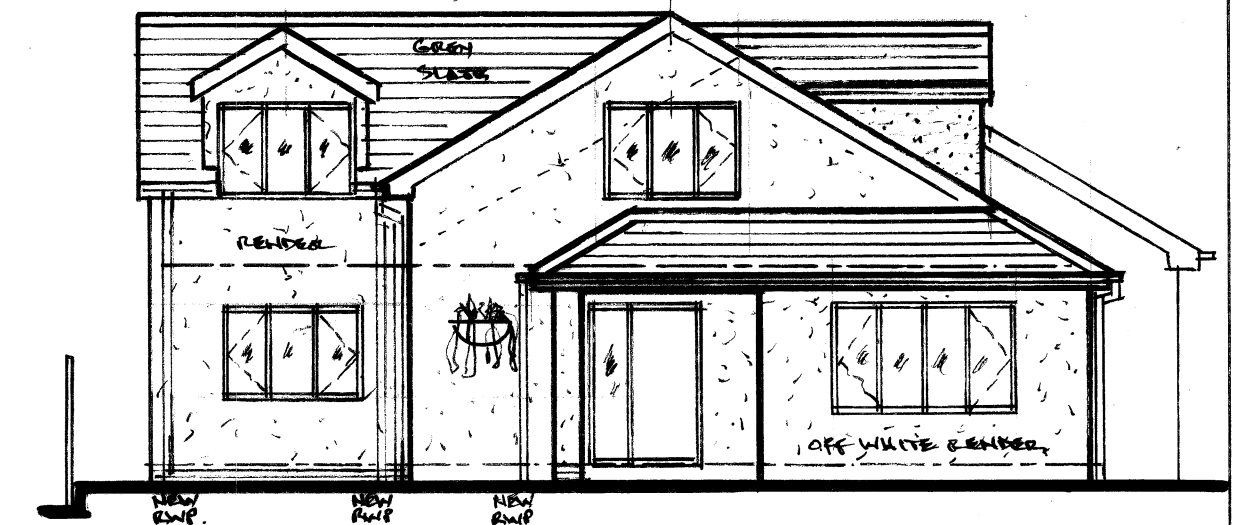


FRONT ELEVATION

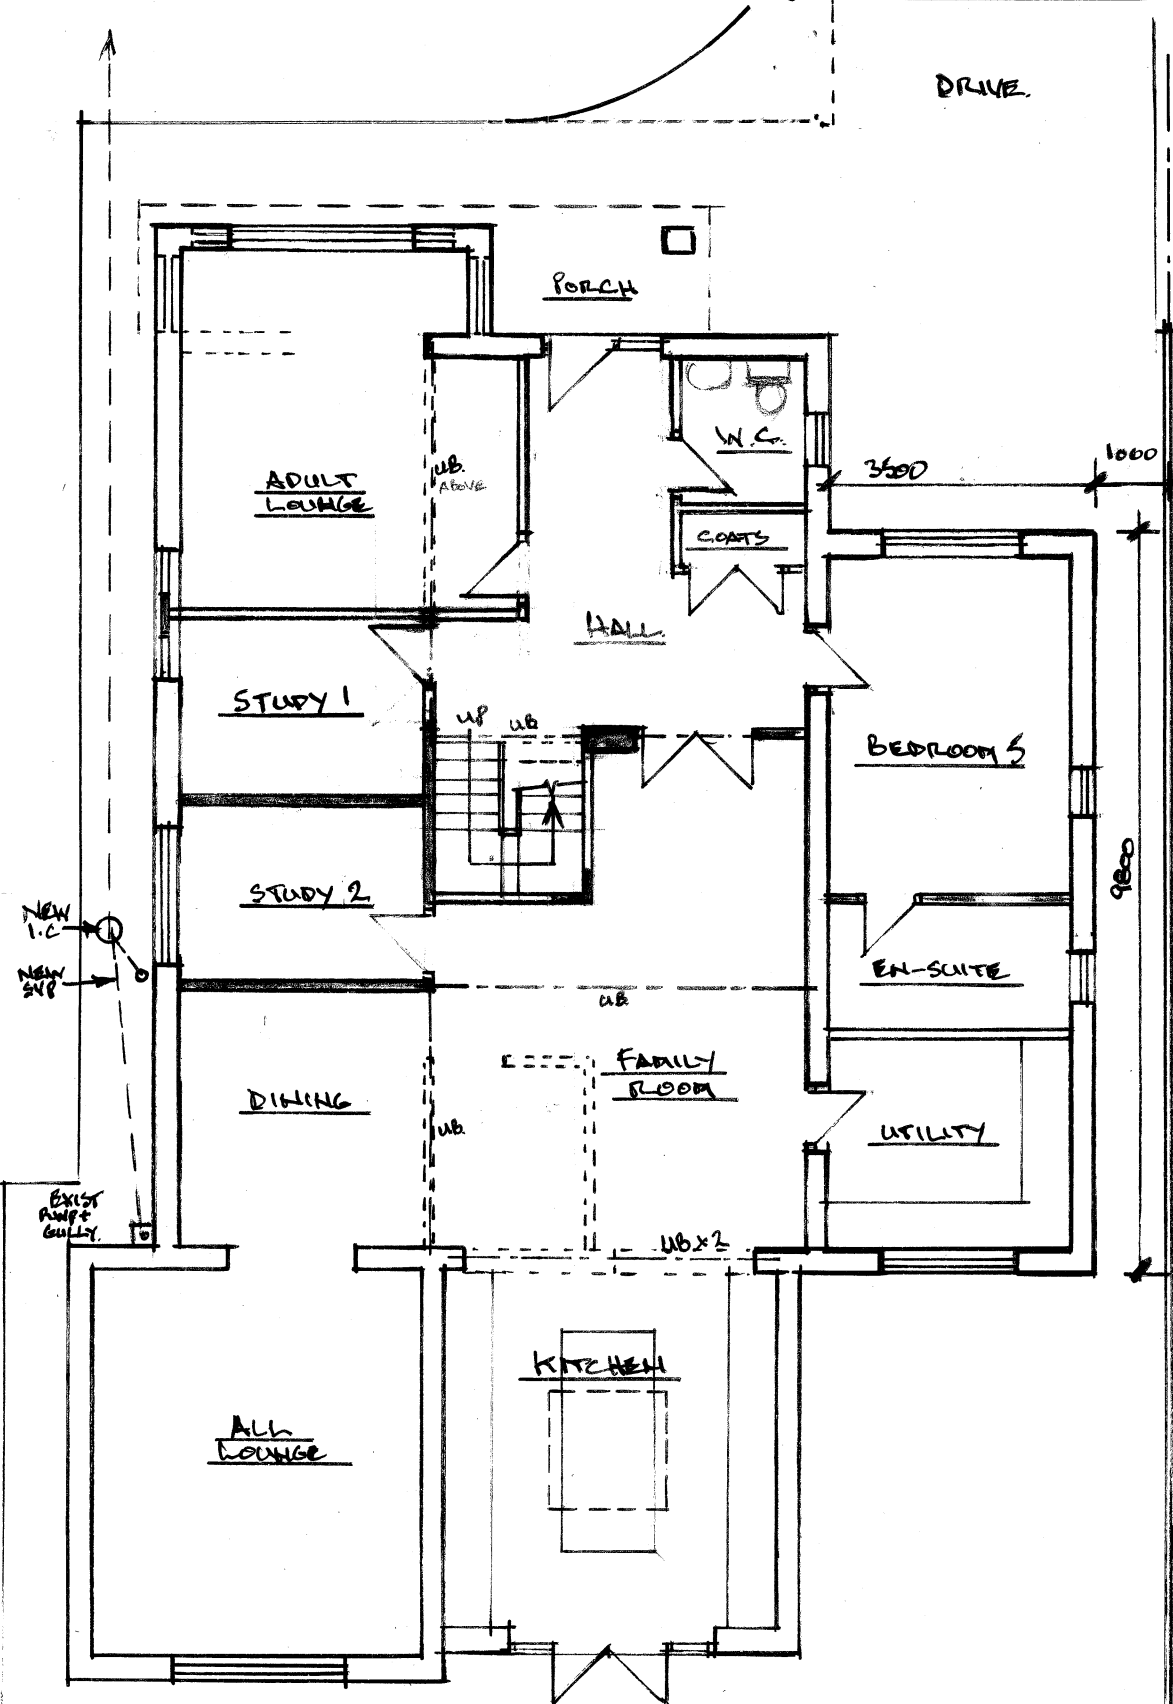


GROUND FLOOR PLAN. 1:100

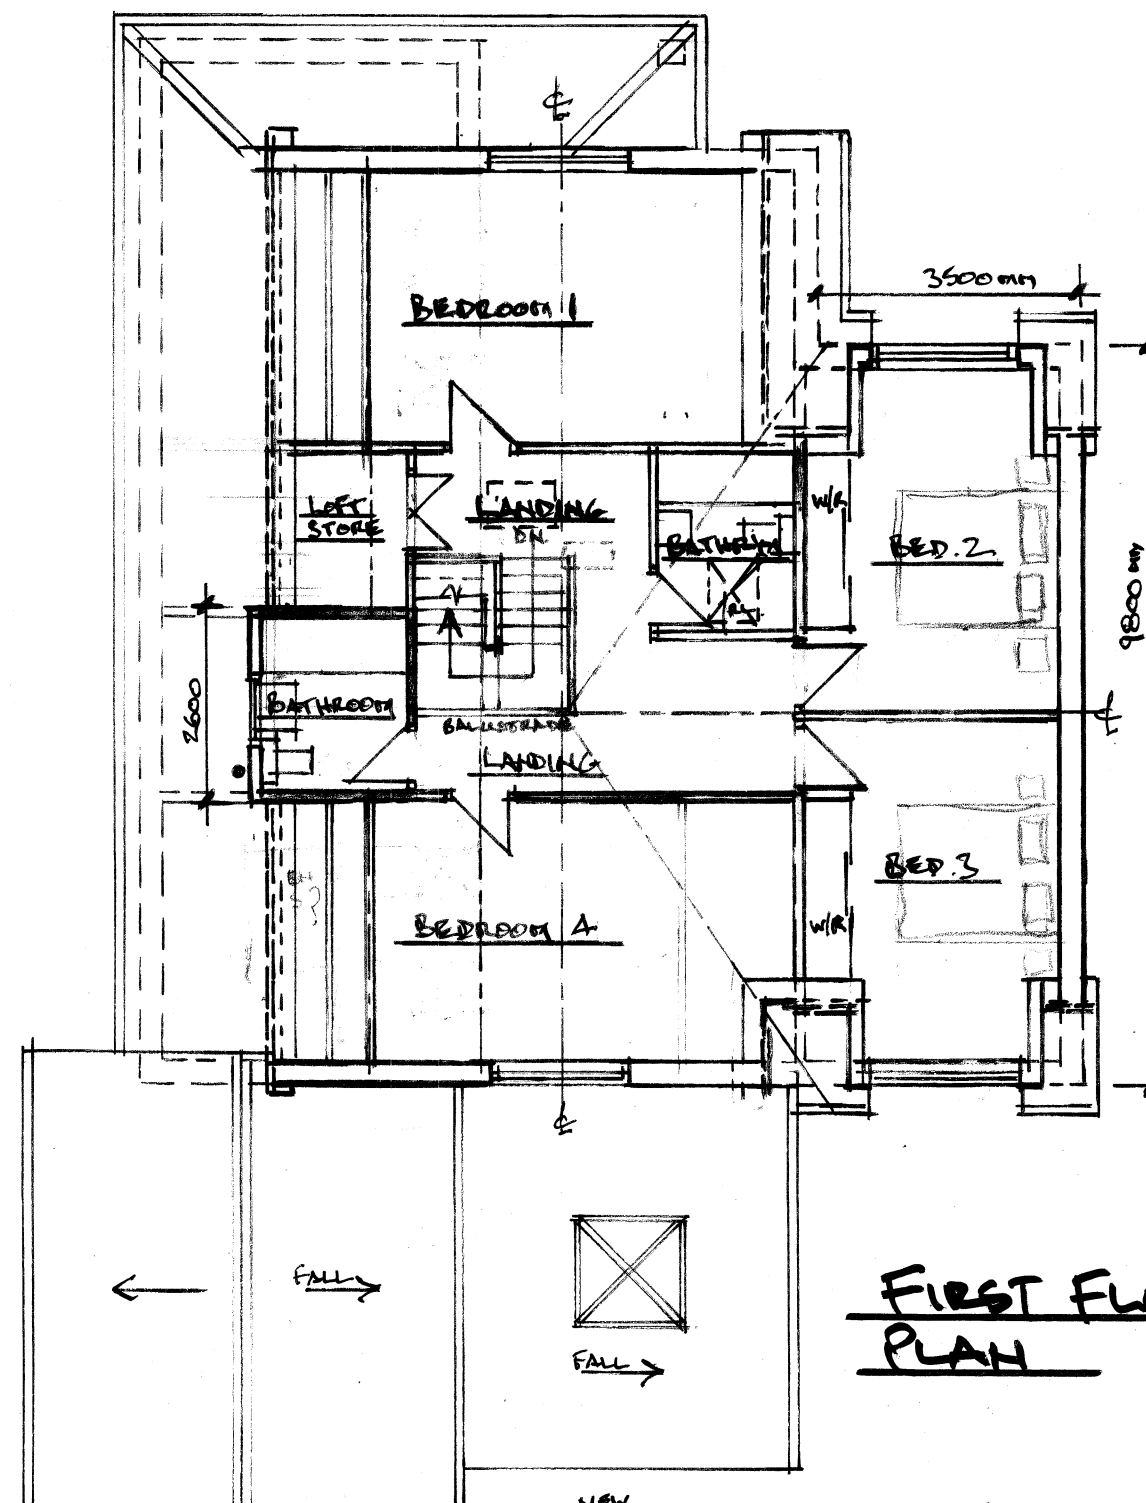

FIRST FLOOR PLAN

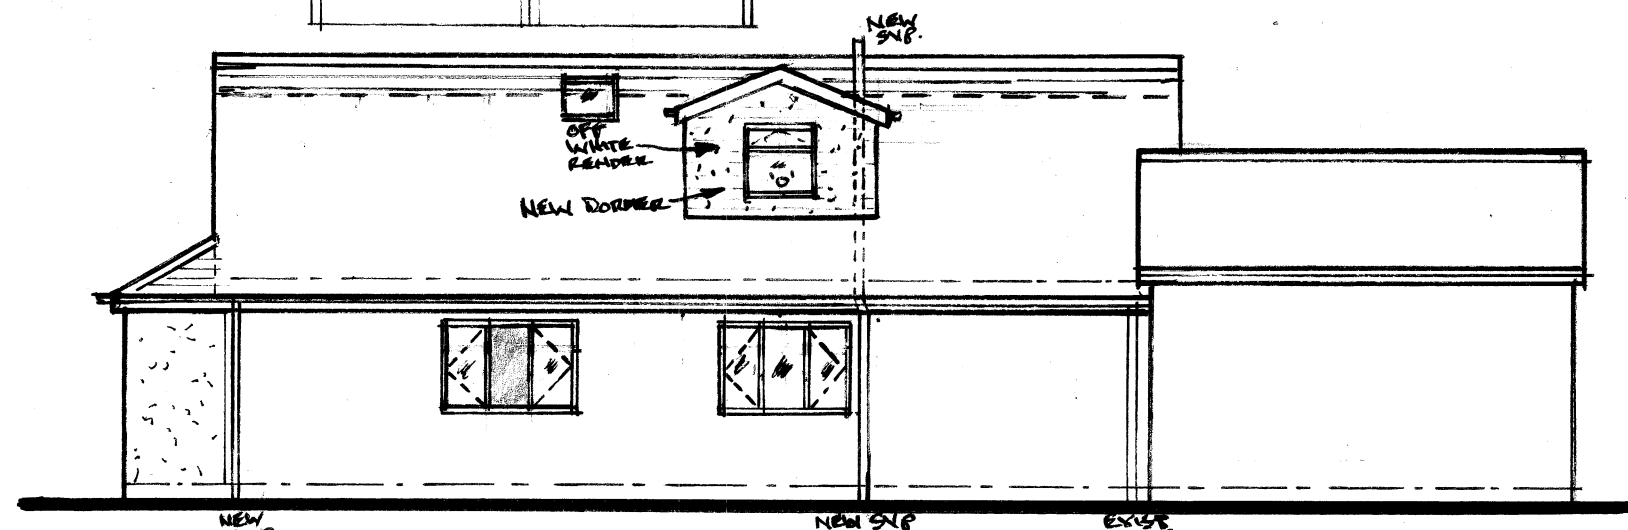

R.H. SIDE ELEVATION

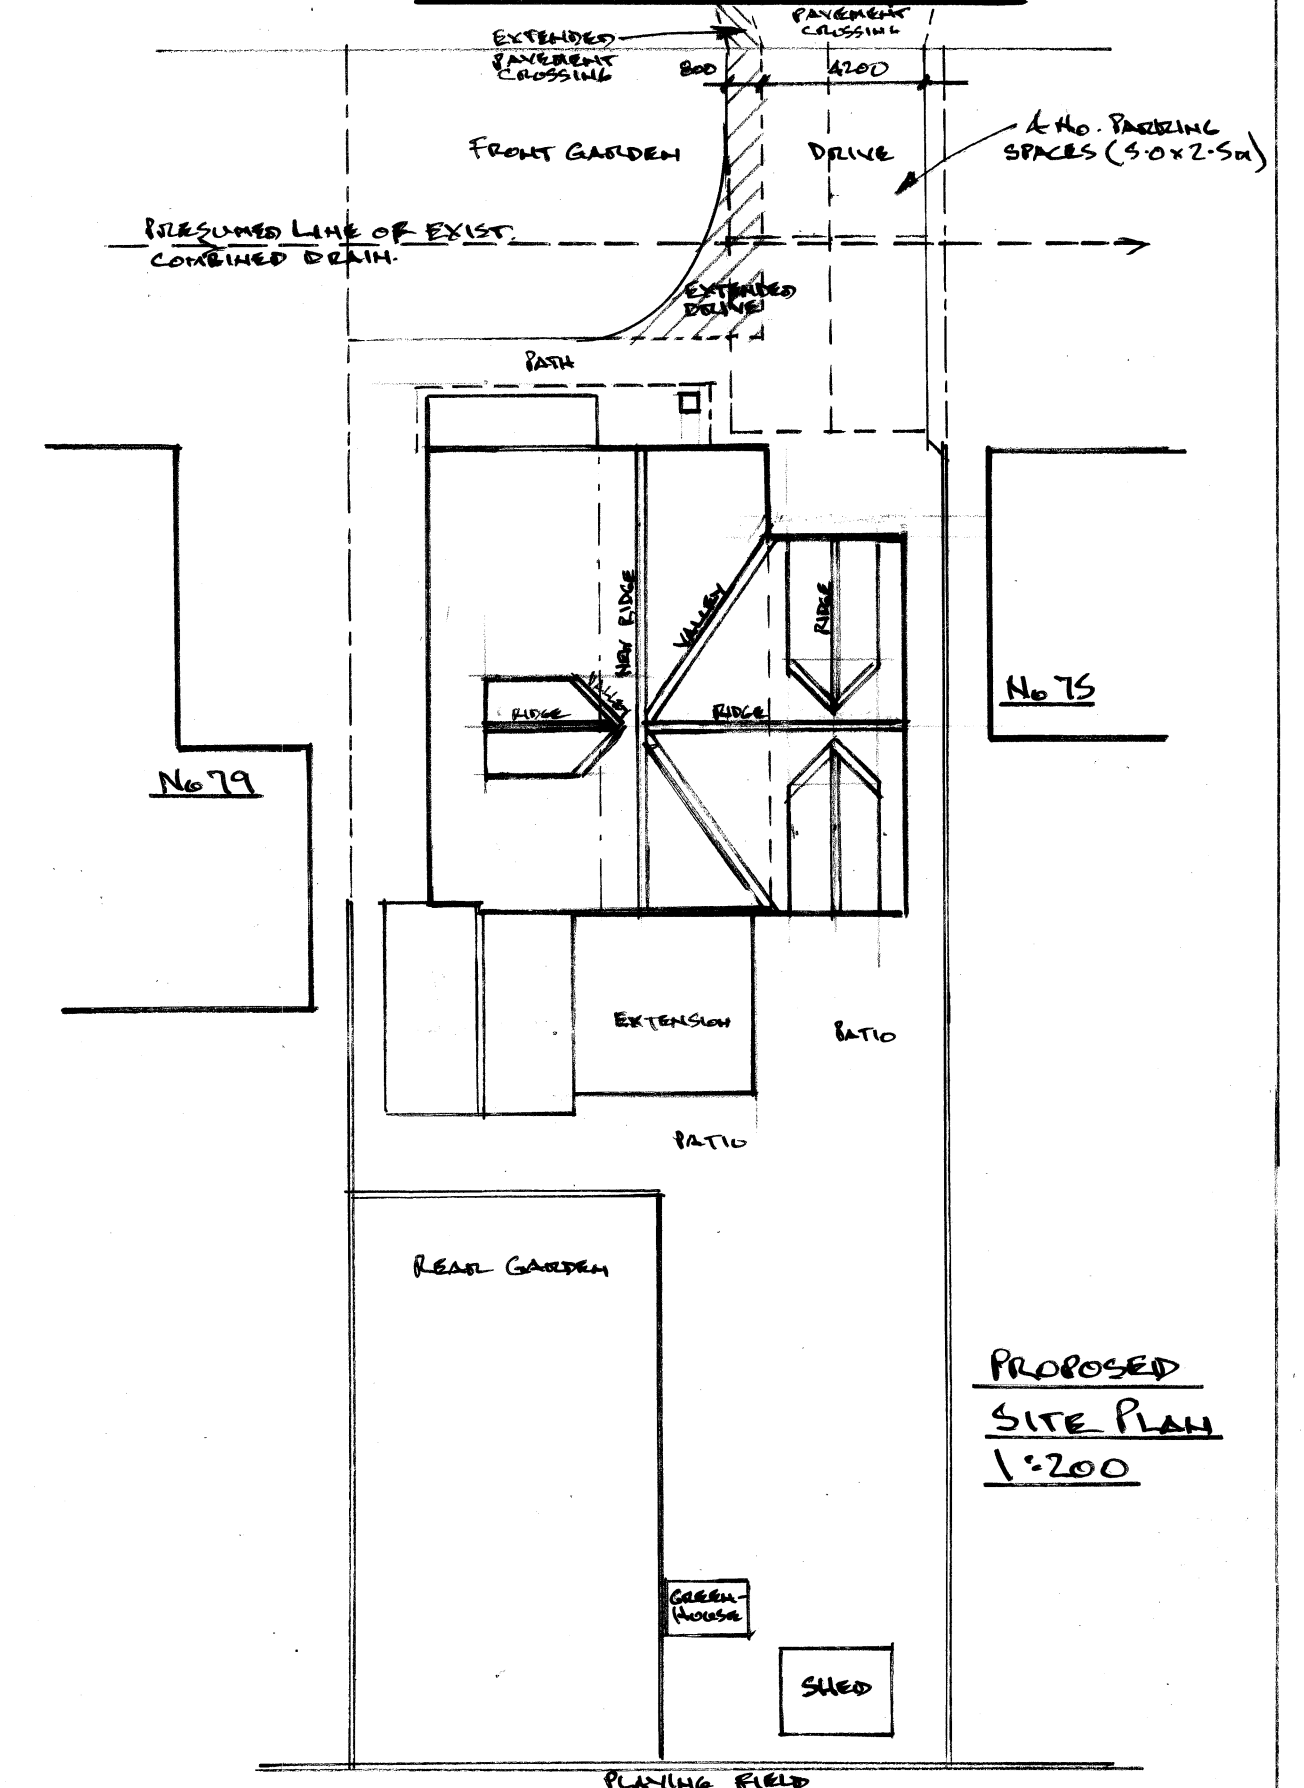

PROPOSED TWO STOREY/FIRST FLOOR SIDE & SINGLE STOREY REAR EXTENSIONS & EXT./INTERNAL ALTERATIONS, AT 17 HAIG ROAD, BURY.

PROPOSED PLANS & ELEVATIONS

SCALE	DATE	DRAWN	DWG NO
1:100, 1:200	NOV. 22	N.B.	2