


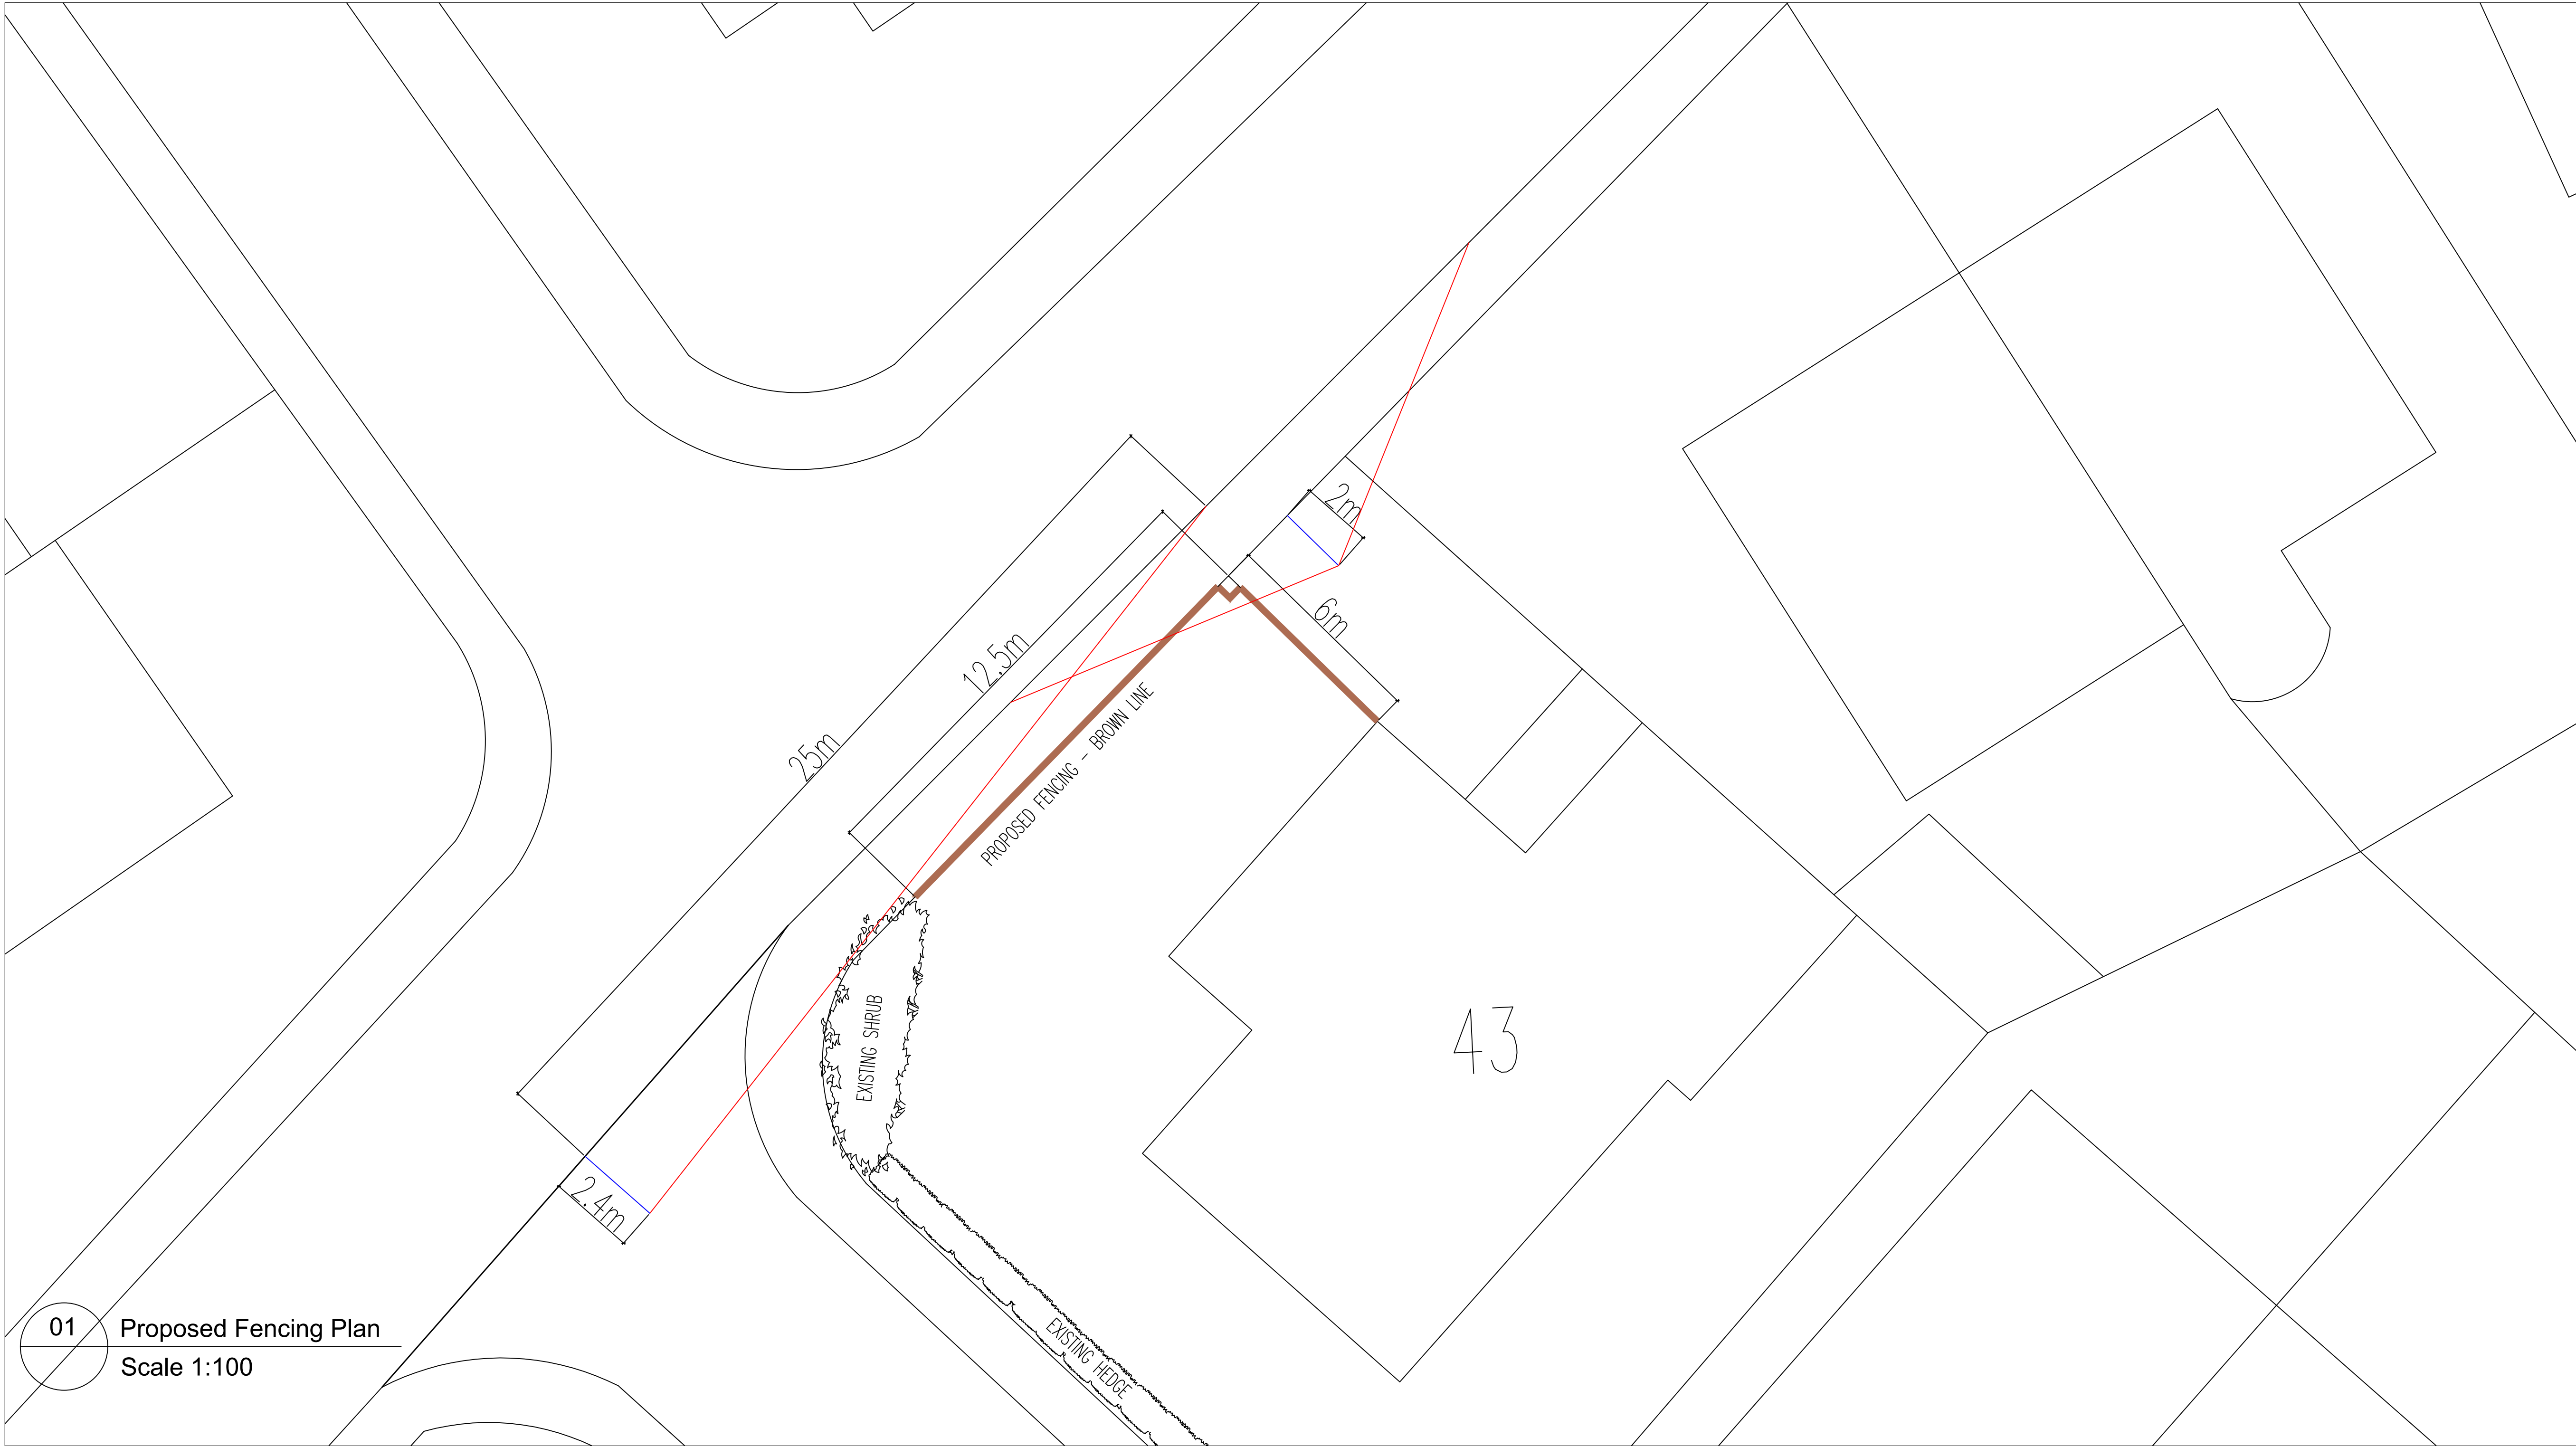

01 Proposed Fencing Plan  
Scale 1:100

Notes Copyright in all documents and drawings prepared by the architectural designer and any works executed from these documents and drawings shall, unless otherwise agreed, remain the property of the designer and must not be reproduced by, lent or disclosed to, a third party without the written consent of Zach Thorp.

Do not scale off this drawing

All dimensions are to be checked on site and any discrepancies to be referred to the designer before proceeding. All levels to be checked on site All discrepancies between information shown on the drawings and the information in the specification to be referred to the designer prior to proceeding. All component sizes and references to be checked before ordering


Position of existing drain runs to be confirmed prior to proceeding and drains checked as necessary.

All relevant boundary positions are to be checked prior to proceeding


Building regulation drawings can be used for building estimates, however for an accurate quote builders must attend site as these drawings do not account for all aspects of the building works.

02 Proposed Fencing Detail  
Scale 1:50

PROPOSED FENCING – SHOWN IN BROWN ON SITE PLAN  
INSTALLED FENCING IS TIMBER SLATTED TO HELP WITH CROSS WINDS AS WELL AS GIVING PARTIAL VARIABILITY IN/OUT OF THE GARDEN, DUE TO THE REAR GARDEN BEING A SMALL SPACE THE MAIN AREA FOR CHILDREN IS ON THE FRONT AND SIDE LAWN, THE OWNER OF THE PROPERTY HAS INSTALLED A SECTION OF FENCING WHERE THERE ARE NO BUSHES TO HELP SCREEN THIS SPACE FROM THE PUBLIC.

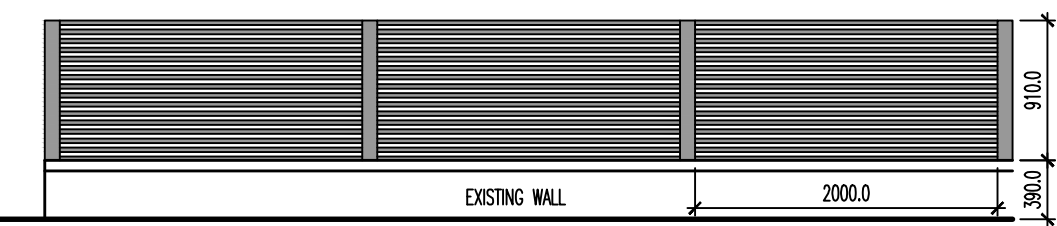

03 Proposed Street elevation  
Scale 1:50

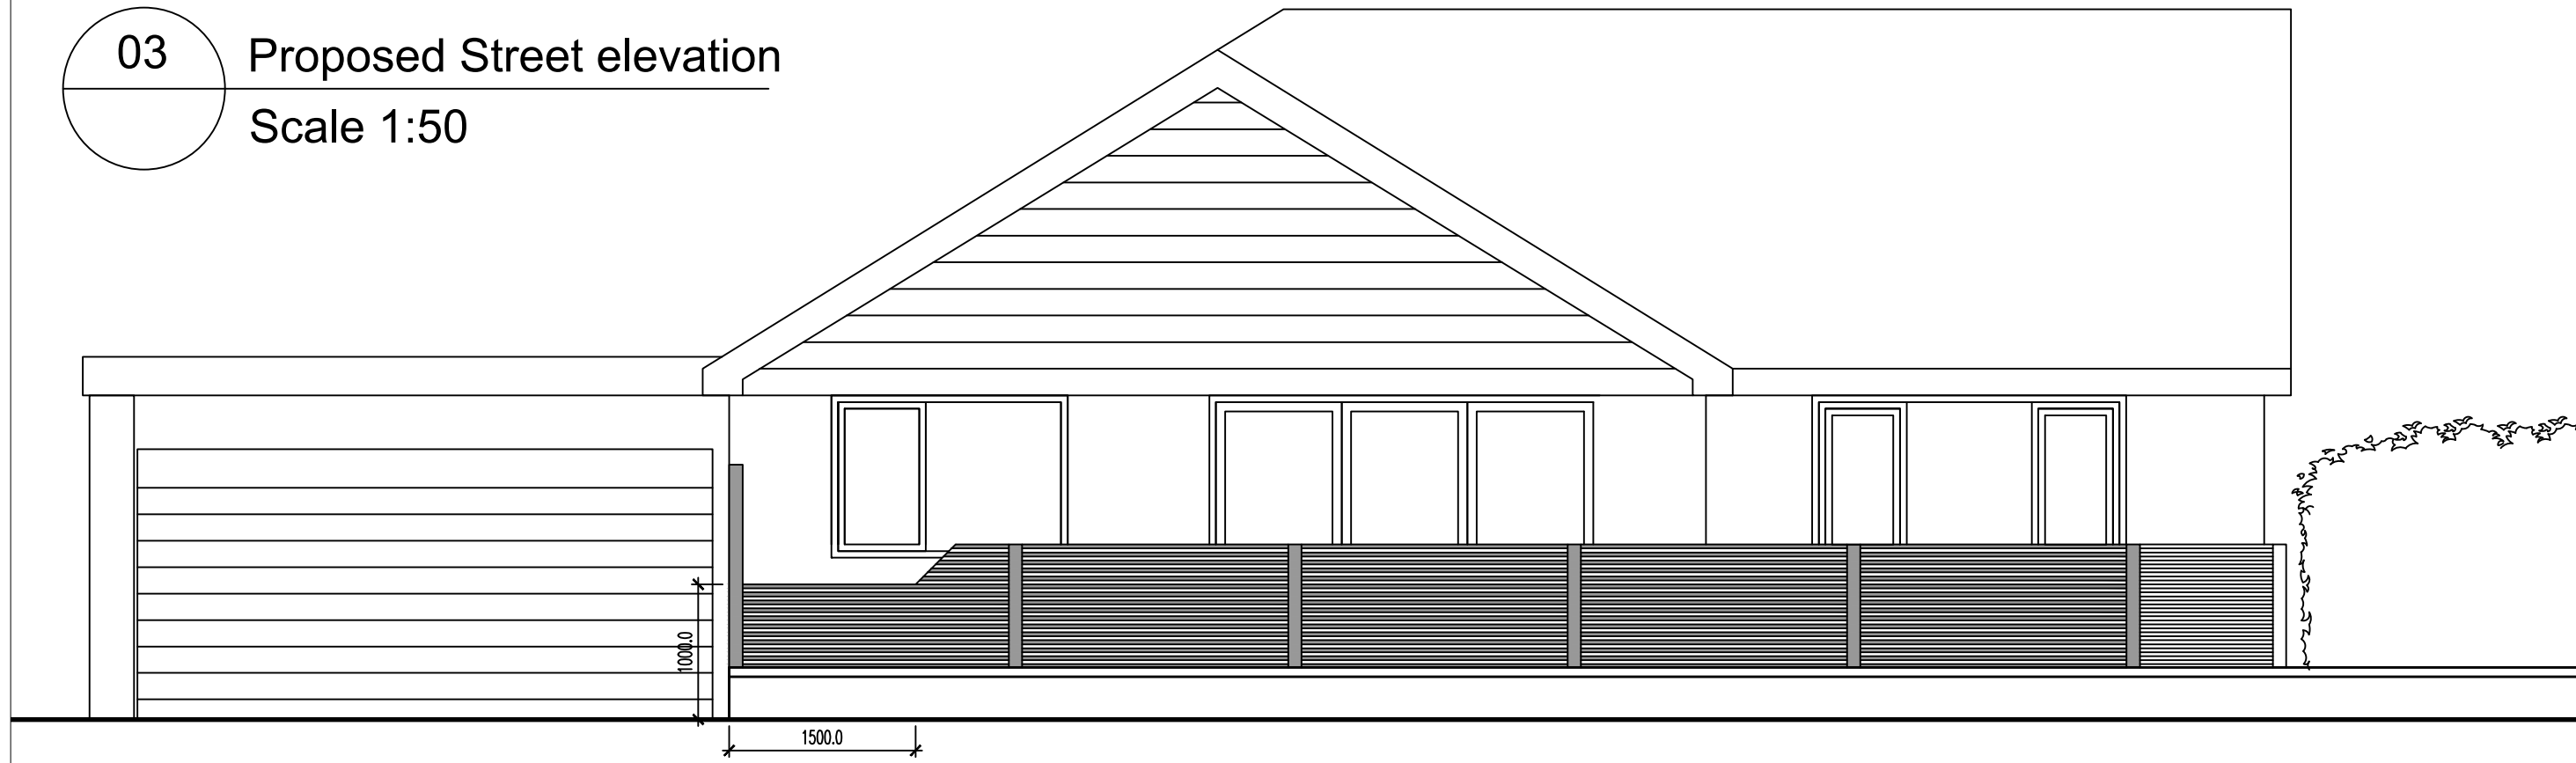

04 Proposed driveway elevation  
Scale 1:50



|                         |             |      |    |     |
|-------------------------|-------------|------|----|-----|
| Rev                     | Description | Date | By | Chk |
| Status                  |             |      |    |     |
| Survey                  |             |      |    |     |
| Construction            |             |      |    |     |
| Purpose for Issue       |             |      |    |     |
| Client                  |             |      |    |     |
| Contract                |             |      |    |     |
| Drawing                 |             |      |    |     |
| Drawing No. ZT22-196-06 |             |      |    |     |
| Scales                  |             |      |    |     |
| Drawn                   |             |      |    |     |