


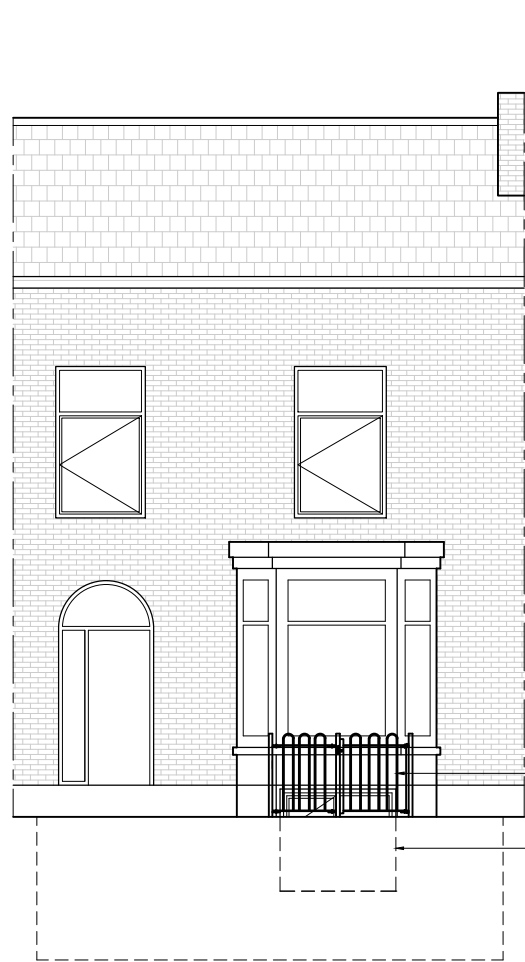


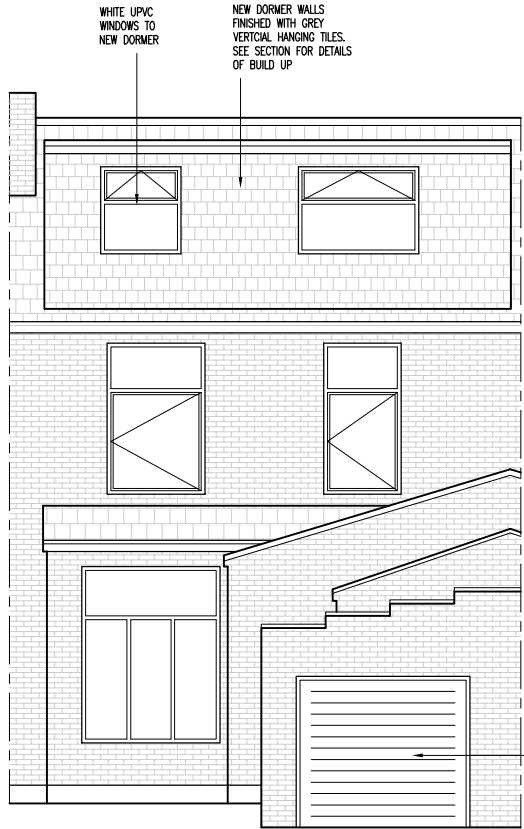

PROPOSED FRONT ELEVATION
1:100

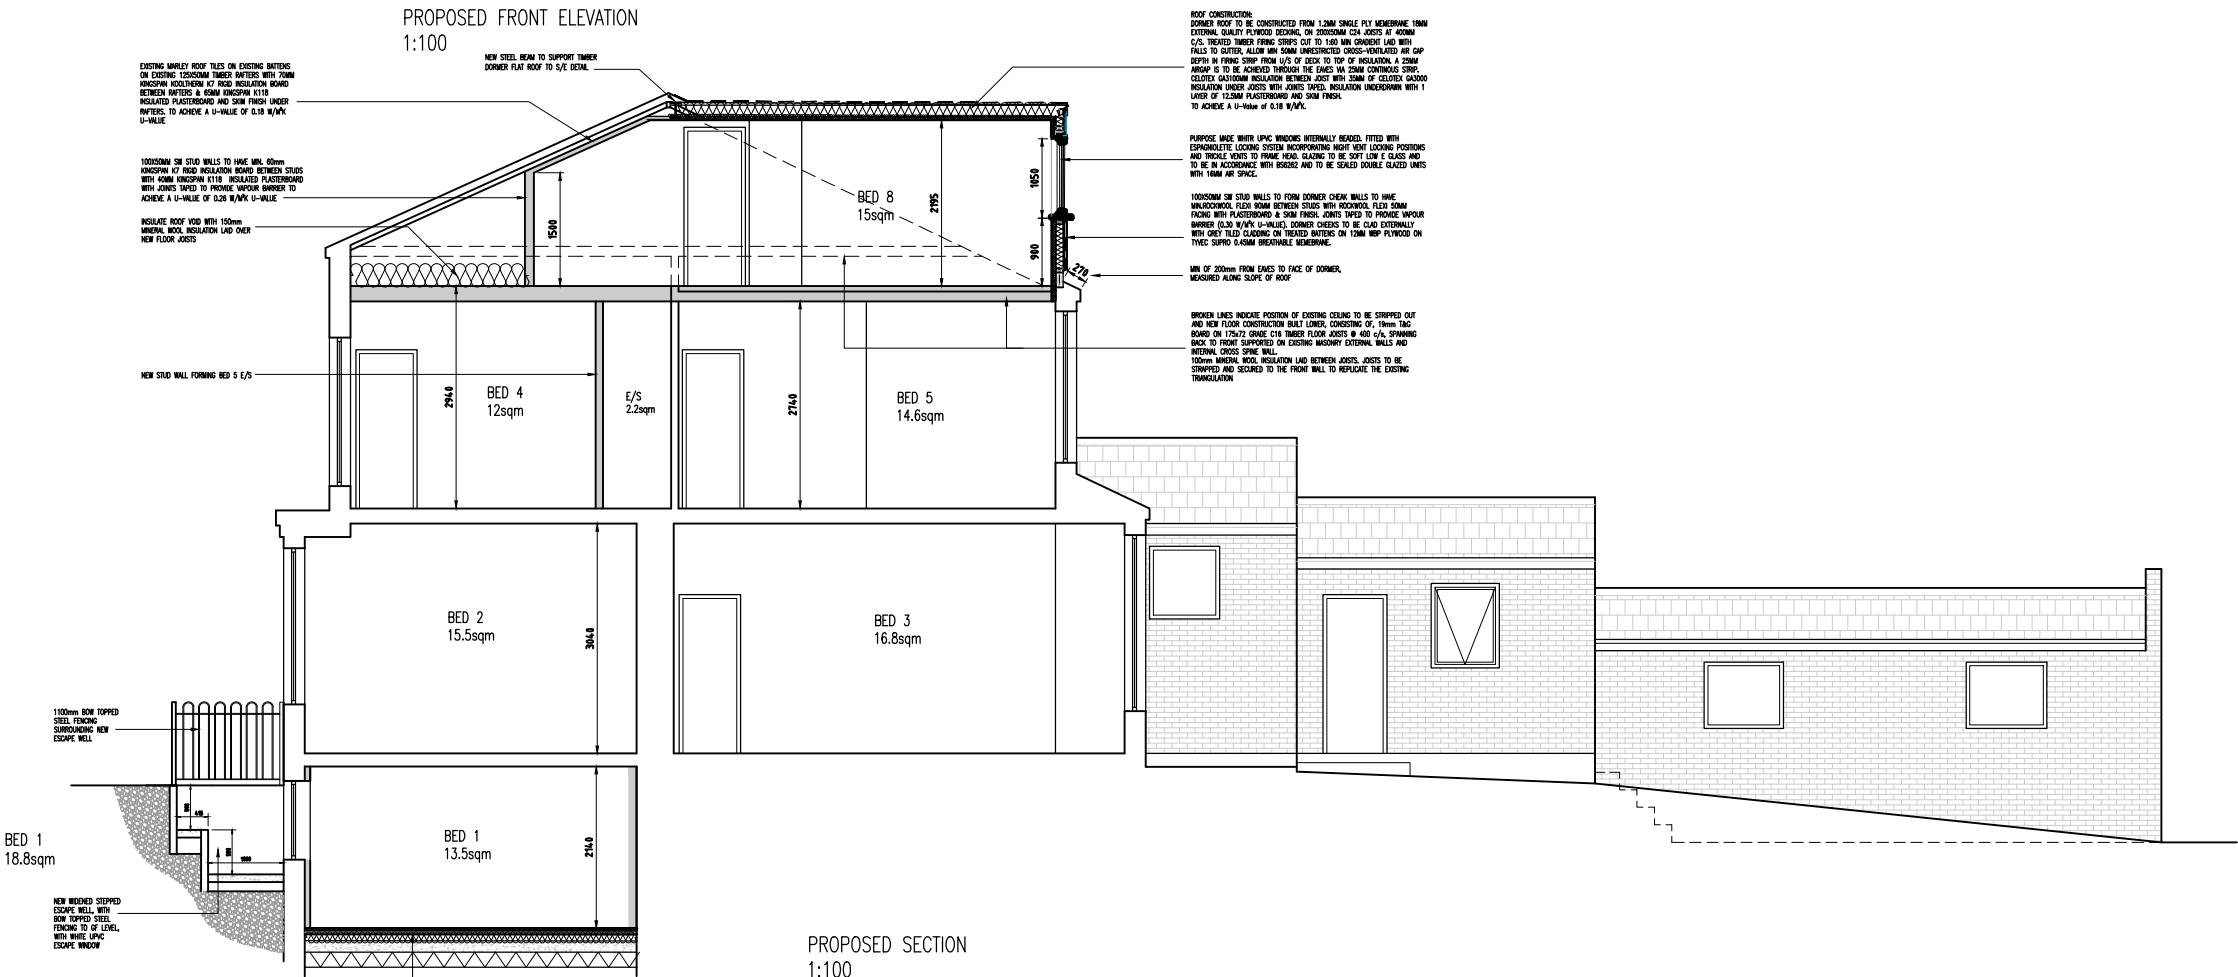

PROPOSED REAR ELEVATION
1:100

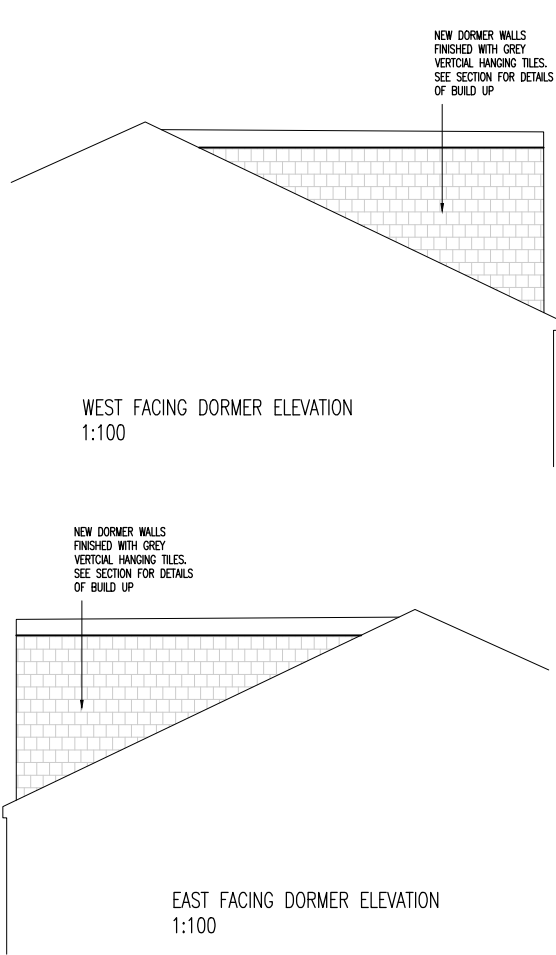

PROPOSED SECTION
1:100

C1	Dormer side elevations added	05.01.22	MG
Rev	Amendments	Date	Ints
Mark Gordon Design + Associates			
Project			
9 BELLE VUE TERRACE, BURY, BL9 0SY			
Drawing Title			
PROPOSED SECTION AND ELEVATIONS			
Drawn	TW	Checked	—
Date	DEC 2021	Scale	A3 1 : 100
Drawing No.	9BVT/204/BR	Rev.	C1