




NOTE THE PROPERTY OF THIS DRAWING AND DESIGN IS TESTED IN DESIGNER AND MUST NOT BE COPIED OR REPRODUCED IN ANY WAY WITHOUT THEIR WRITTEN CONSENT

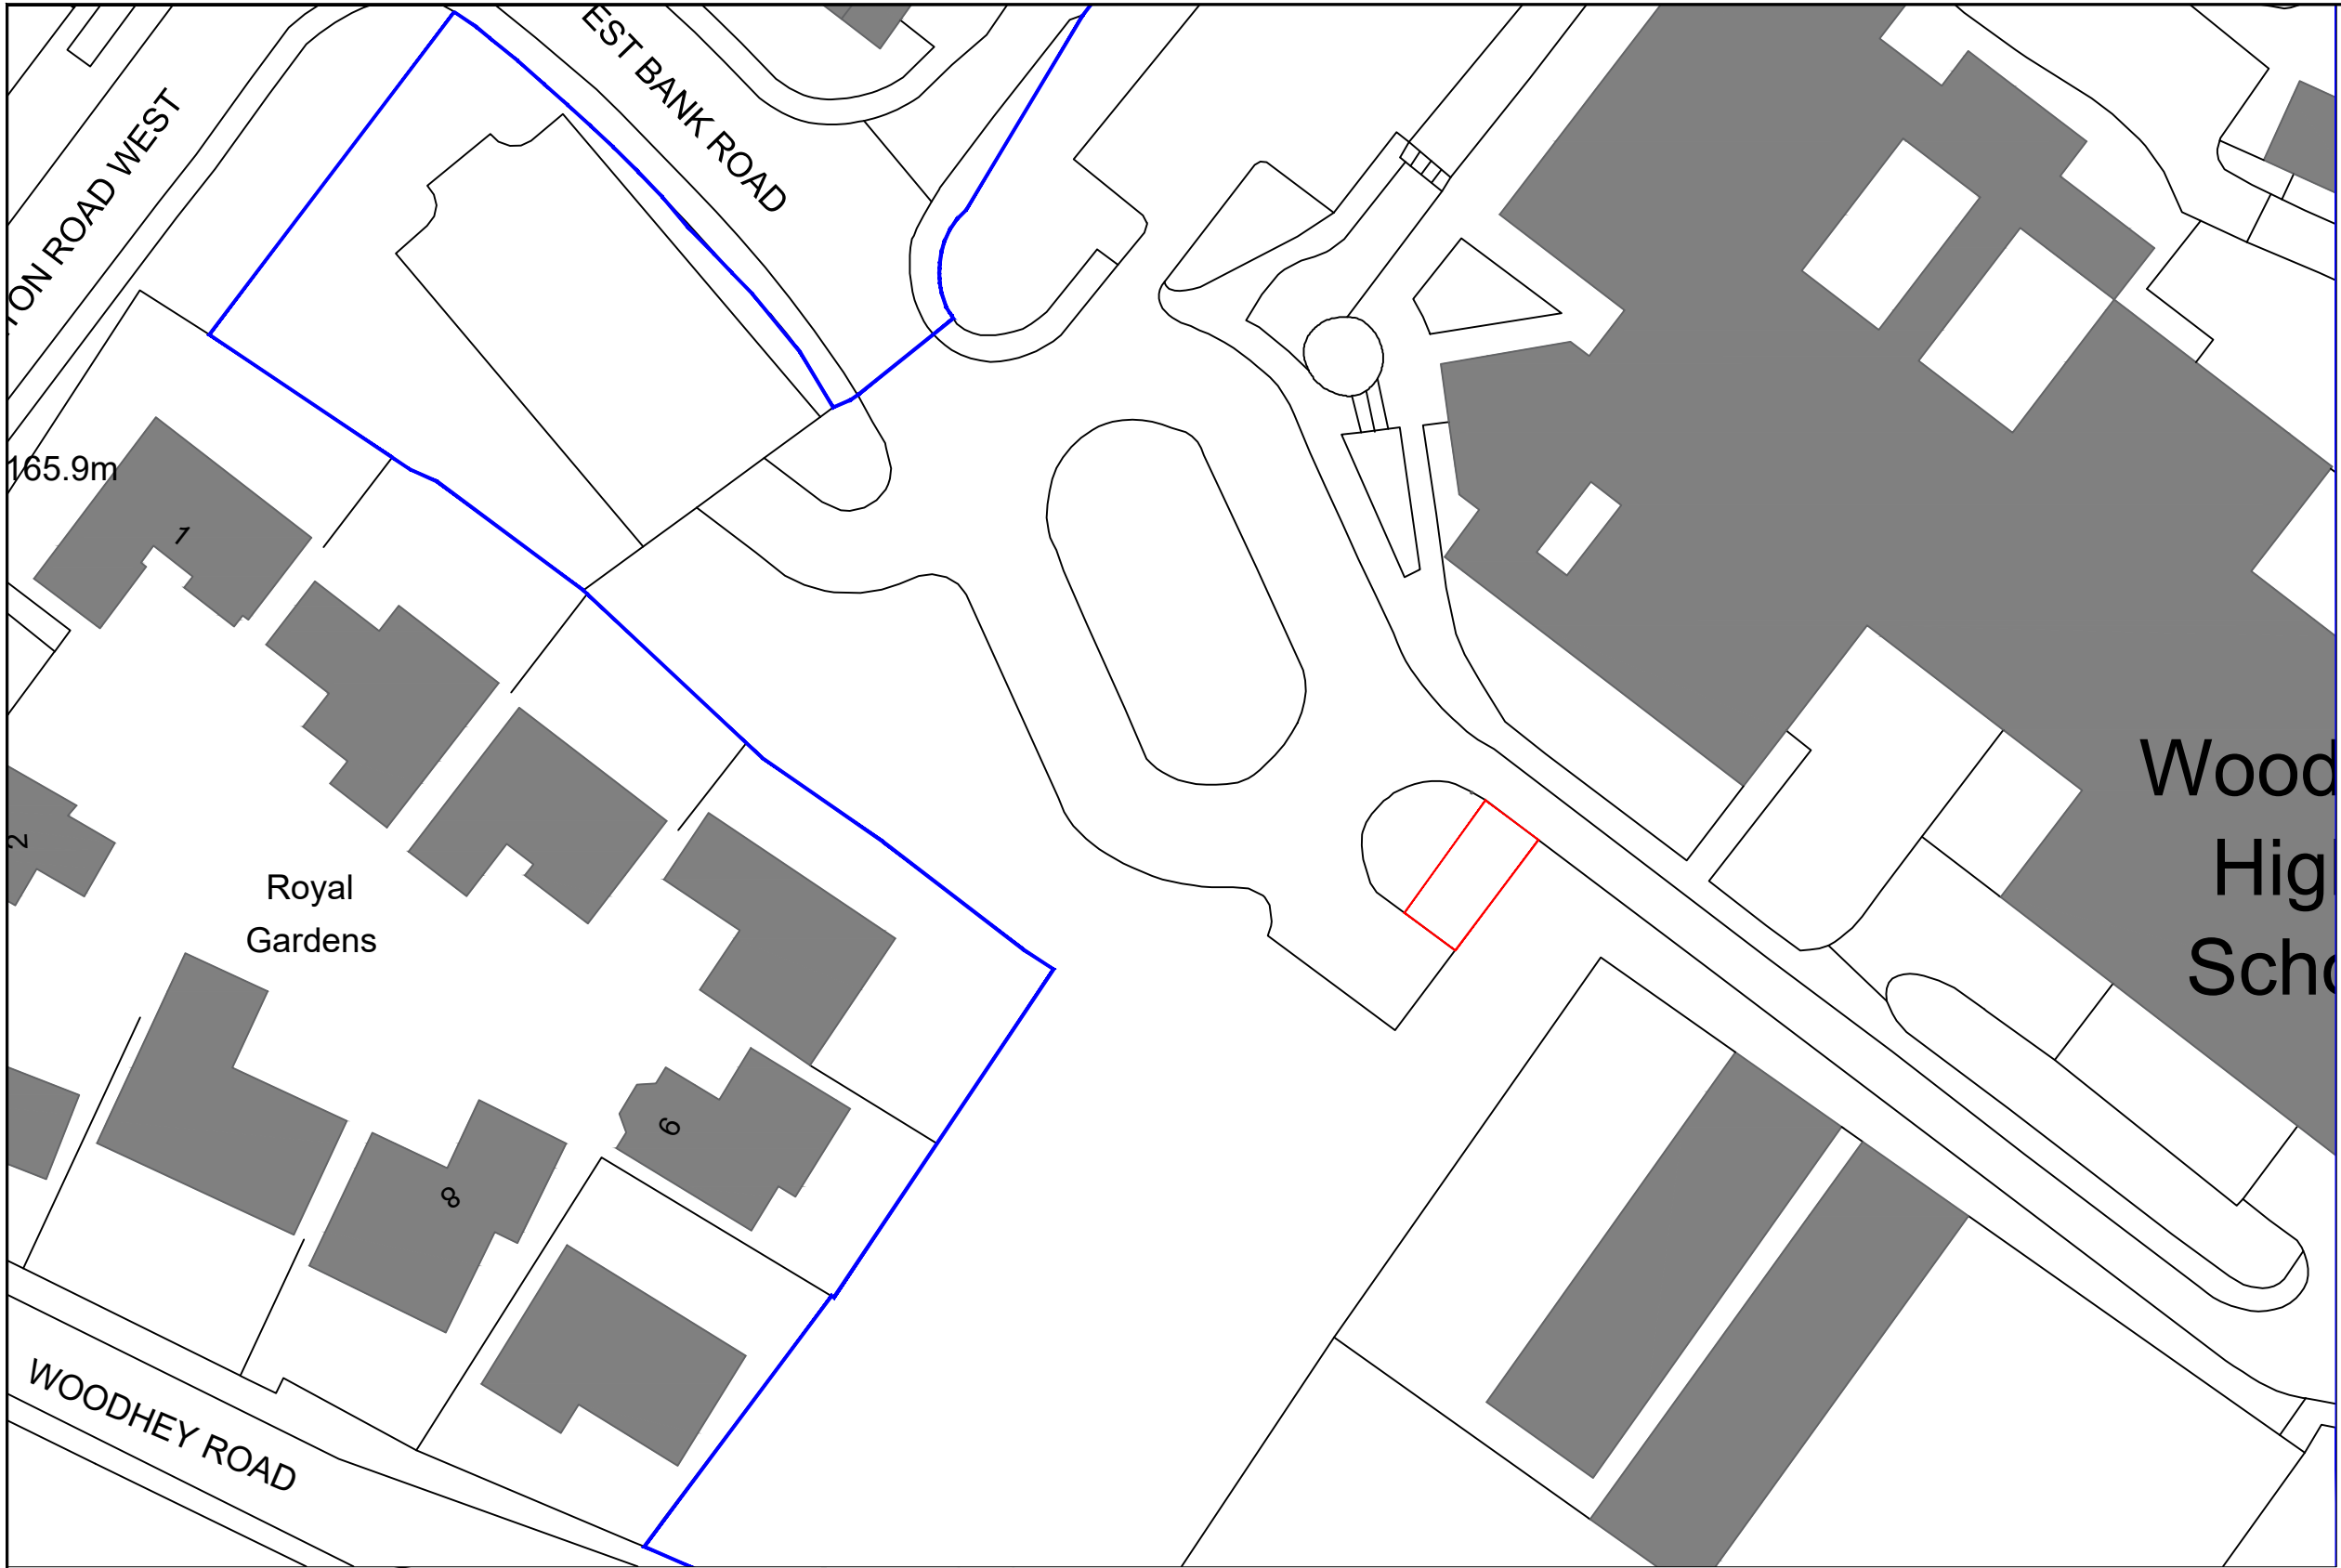


Existing Site Plan 1-500

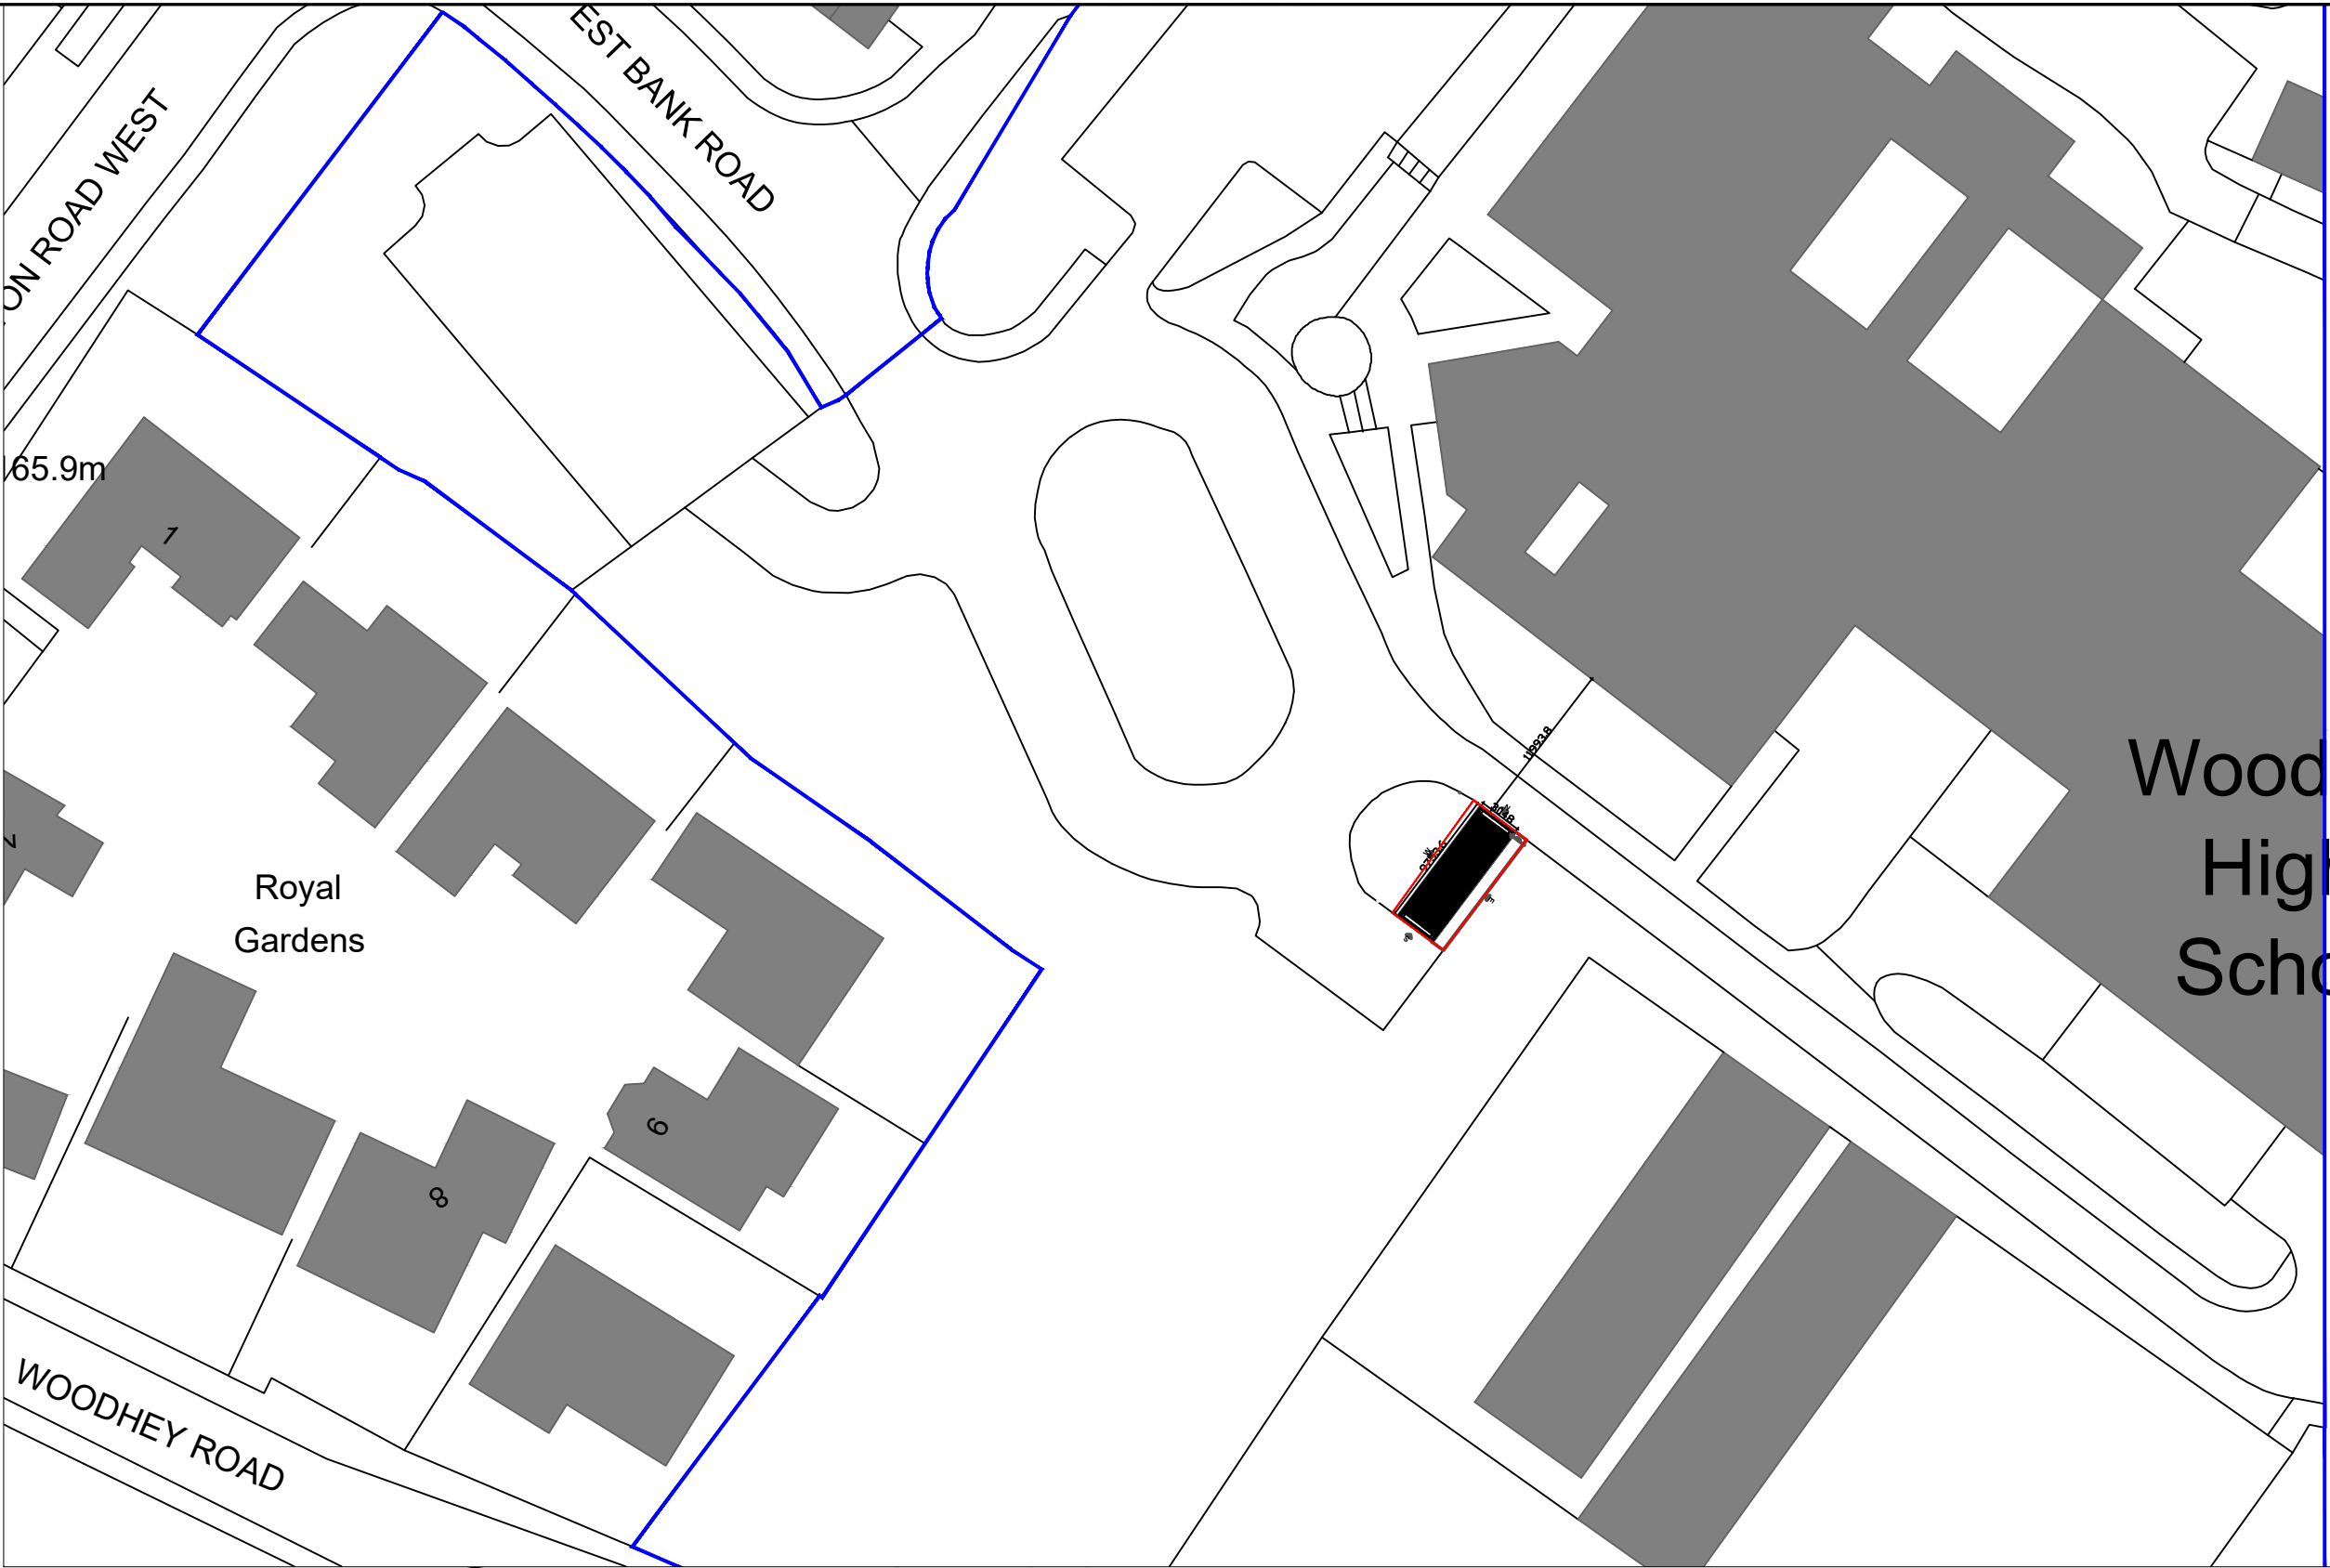


Proposed Site Plan 1-500

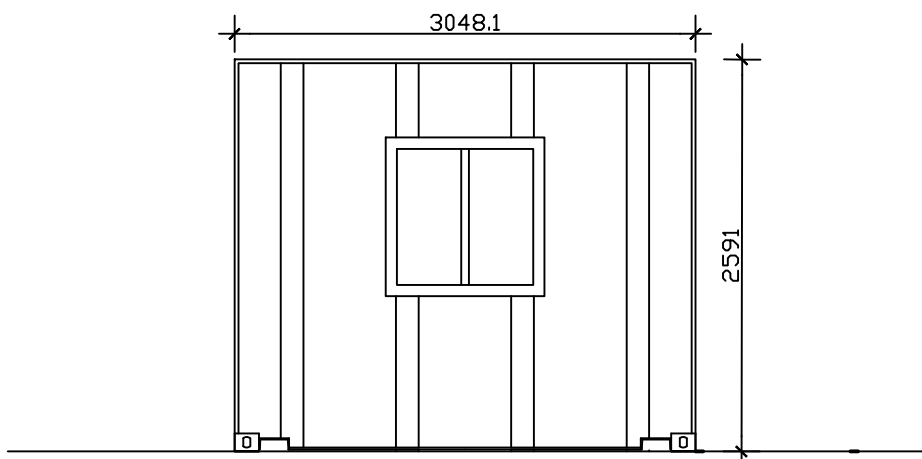


Proposed North Elevation 1-50

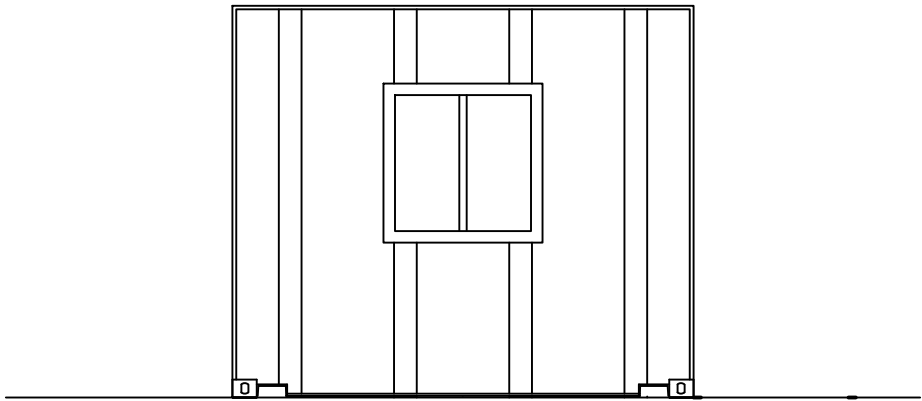


Proposed South Elevation 1-50

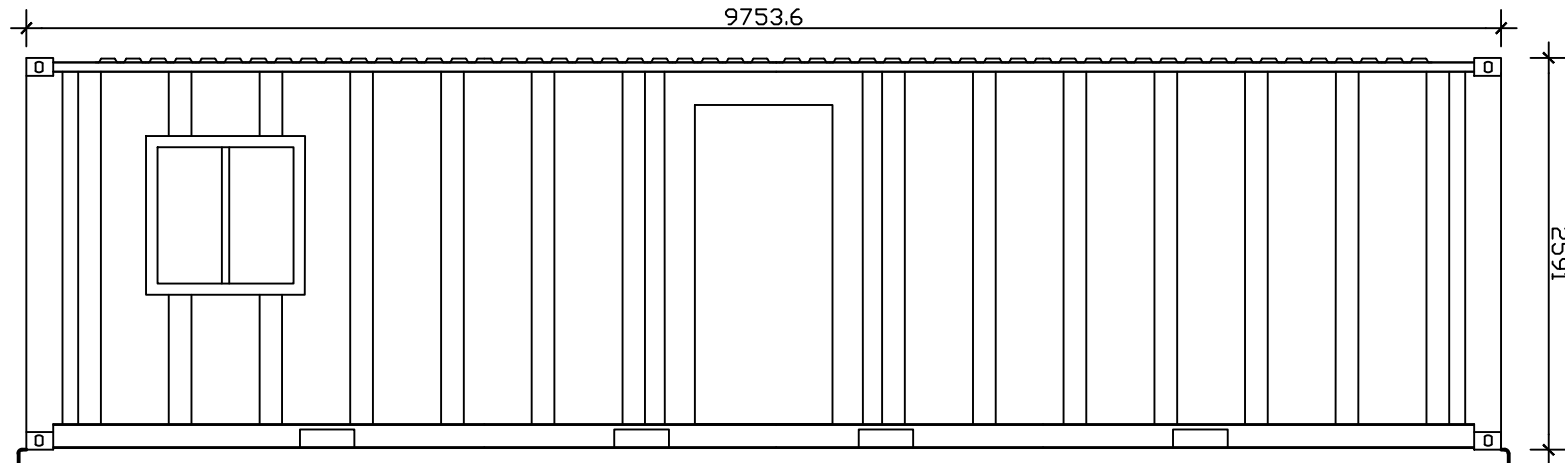

Proposed East Elevation 1-50

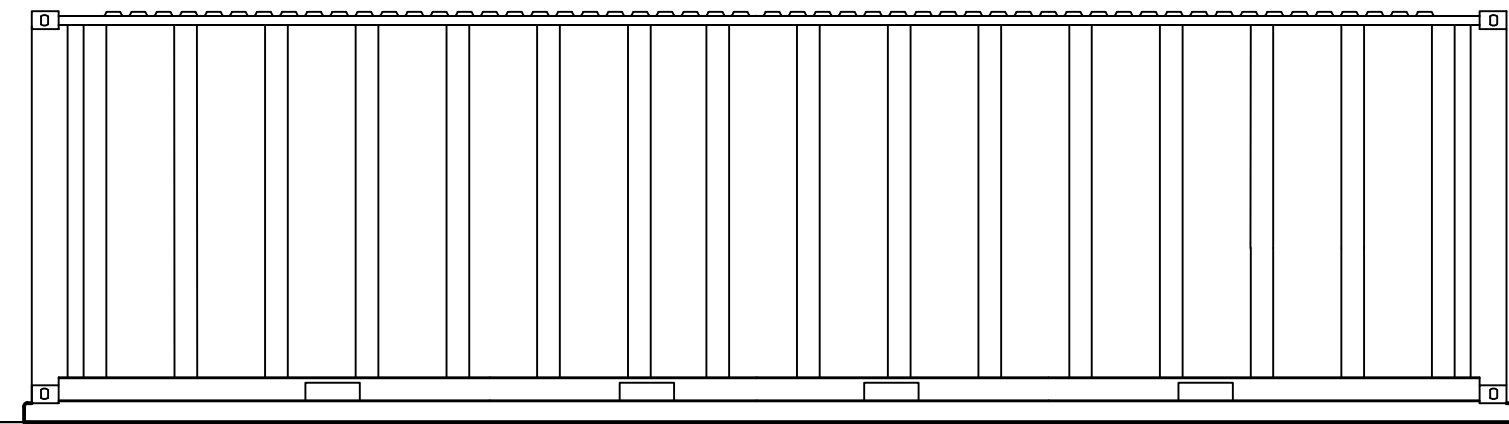

Proposed West Elevation 1-50

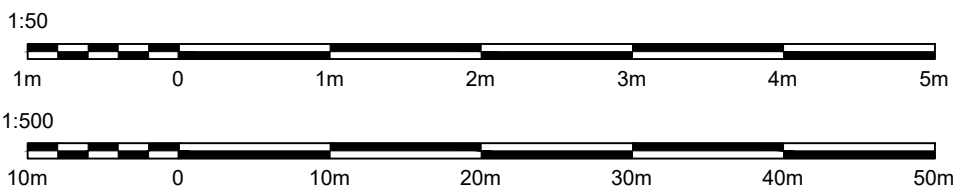

KEY PLAN

RESIDUAL HAZARD

SUGGESTED CONTROL MEASURE

In addition to the hazards normally associated with the types of work detailed on this drawing take note of the CONSTRUCTION, MAINTENANCE and DEMOLITION risks. It is assumed that all works on this drawing will be carried out by a competent contractor working, where appropriate, to an appropriate method statement.

SAFETY HEALTH AND ENVIRONMENTAL INFORMATION BOX

NOTES & MODEL REFERENCE FILES:
1. Do not scale.
2. This drawing contains the following model files:

N

Red line Site Boundary

Blue line Ownership Boundary

Issued For Planning	DMH	27/08/24	DMH	27/08/24	DMH	27/08/24
COMMENT						
REV	DRAWN BY	D_DATE	CHECKED BY	C_DATE	APPROVED BY	A_DATE
	DMH		DMH		DMH	27/08/24

SCALES @ A1

ISSUING OFFICE

PROJECT NUMBER

As Indicated

Vinci

WDHEY

SIGN OFF

X A - NO ABEYANCES

B - MINOR ABEYANCES

C - DO NOT USE

STATUS

PURPOSE OF ISSUE

S1

Suitable for Planning

VINCI Construction UK Ltd

Astral House

Imperial Way

Watford

Hertfordshire

WD24 4VW

Tel: +44 (0)1923 233 433

VINCI CONSTRUCTION

UK

PROJECT

WoodHey Secondary School

Siting of a Shipping Container

TITLE

Proposed Site Plan and

Proposed Elevations

CLIENT

VINCI CONSTRUCTION

UK

PROJ-ZONE-LEVEL-ROLE-ORG-FILETYPE-CLASSIFICATION-NUMBER

WDHEY-ZZ-XX-C-VIN-DR-S1-0011

REV

P01