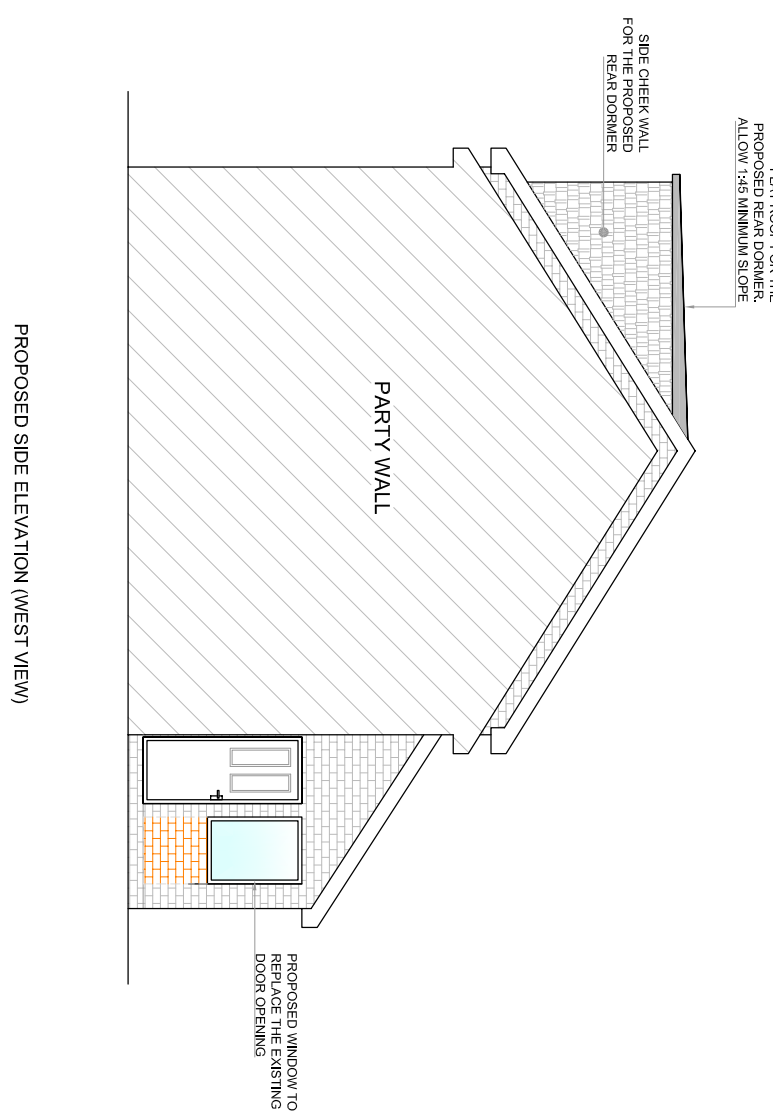
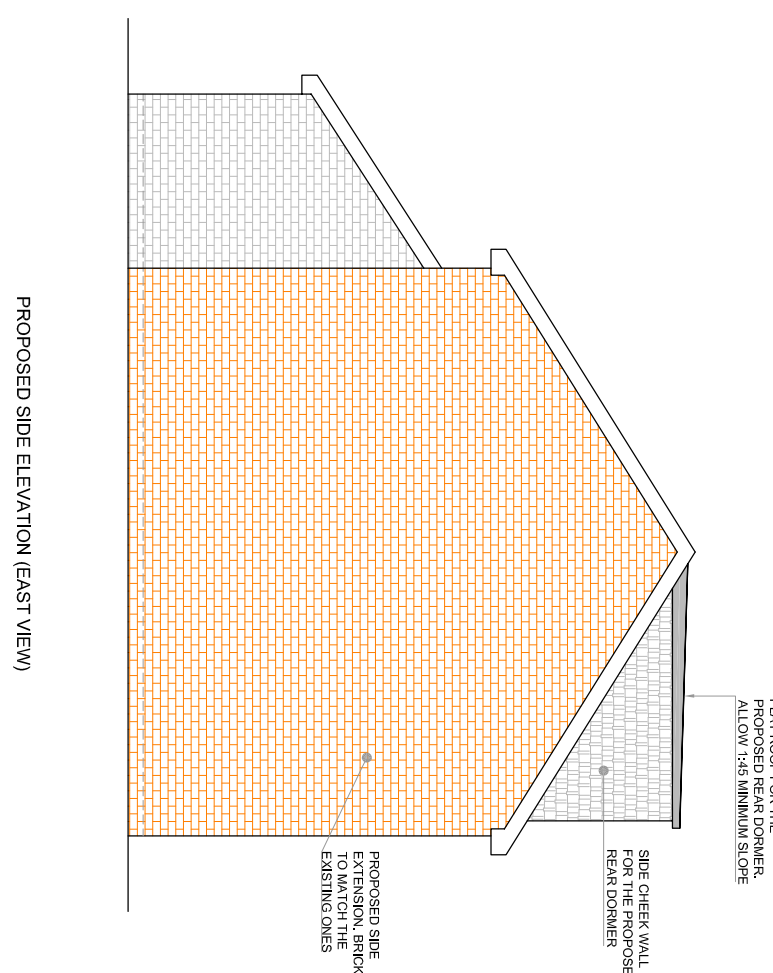
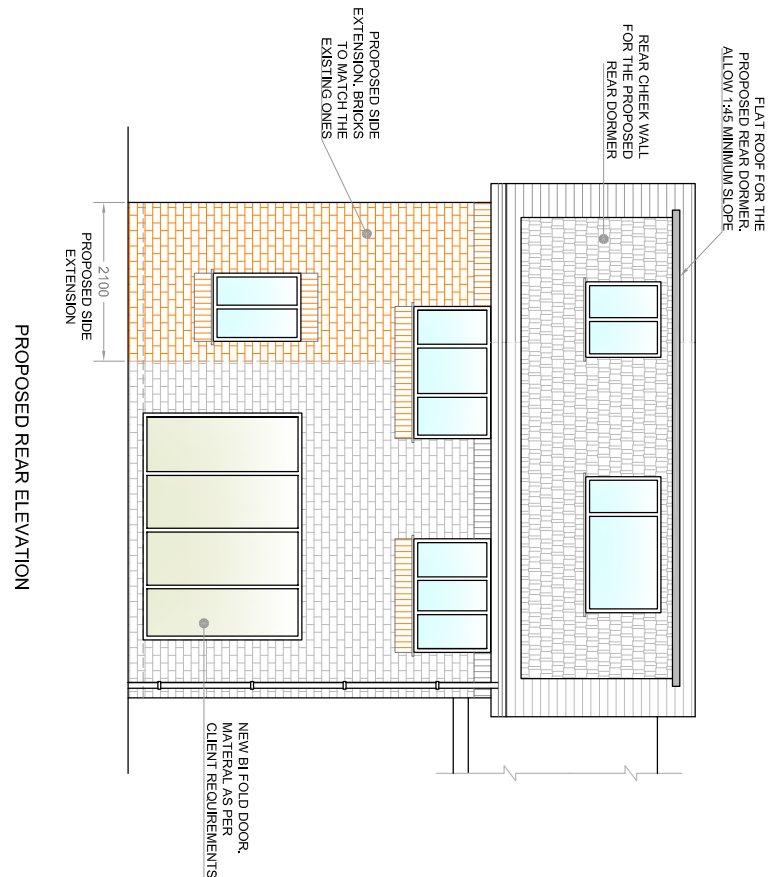
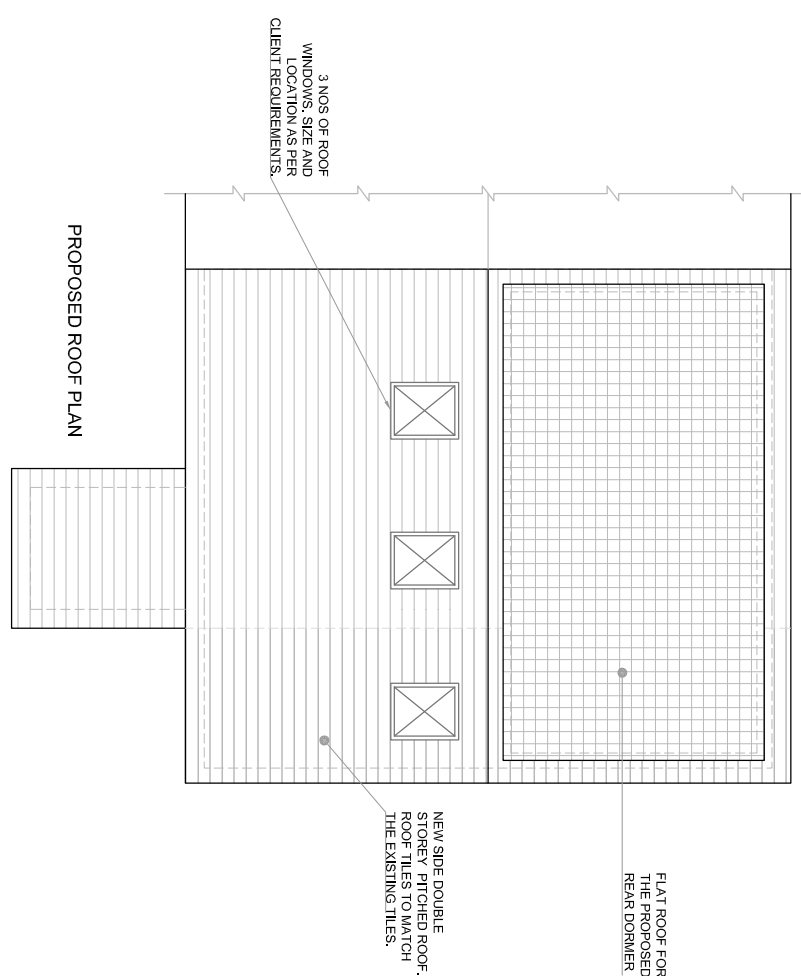
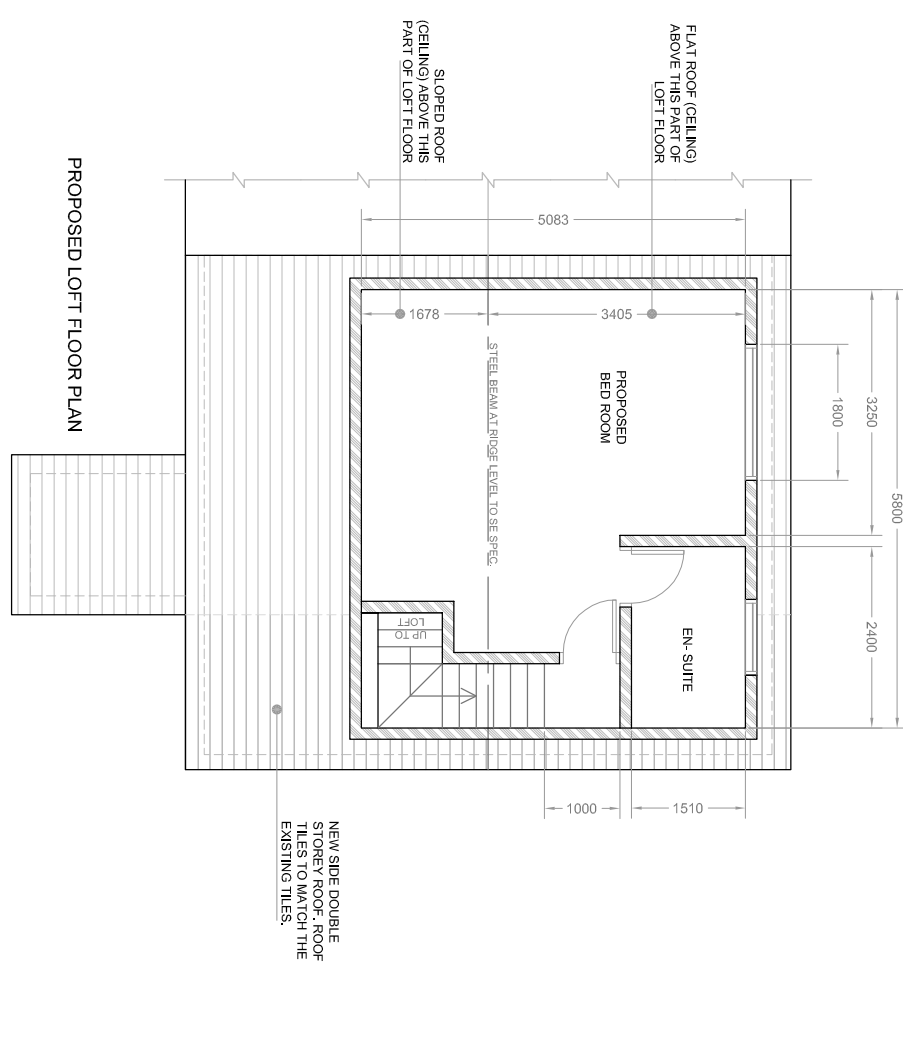
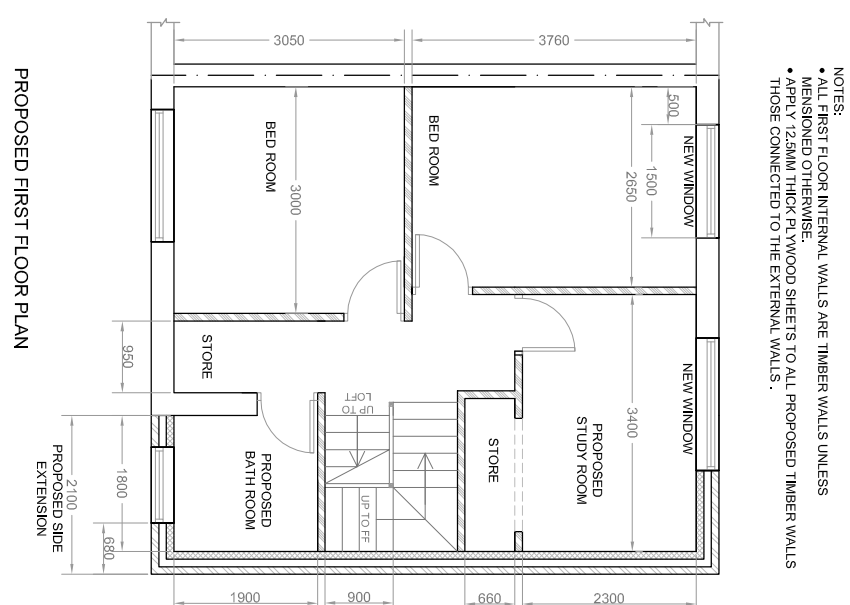
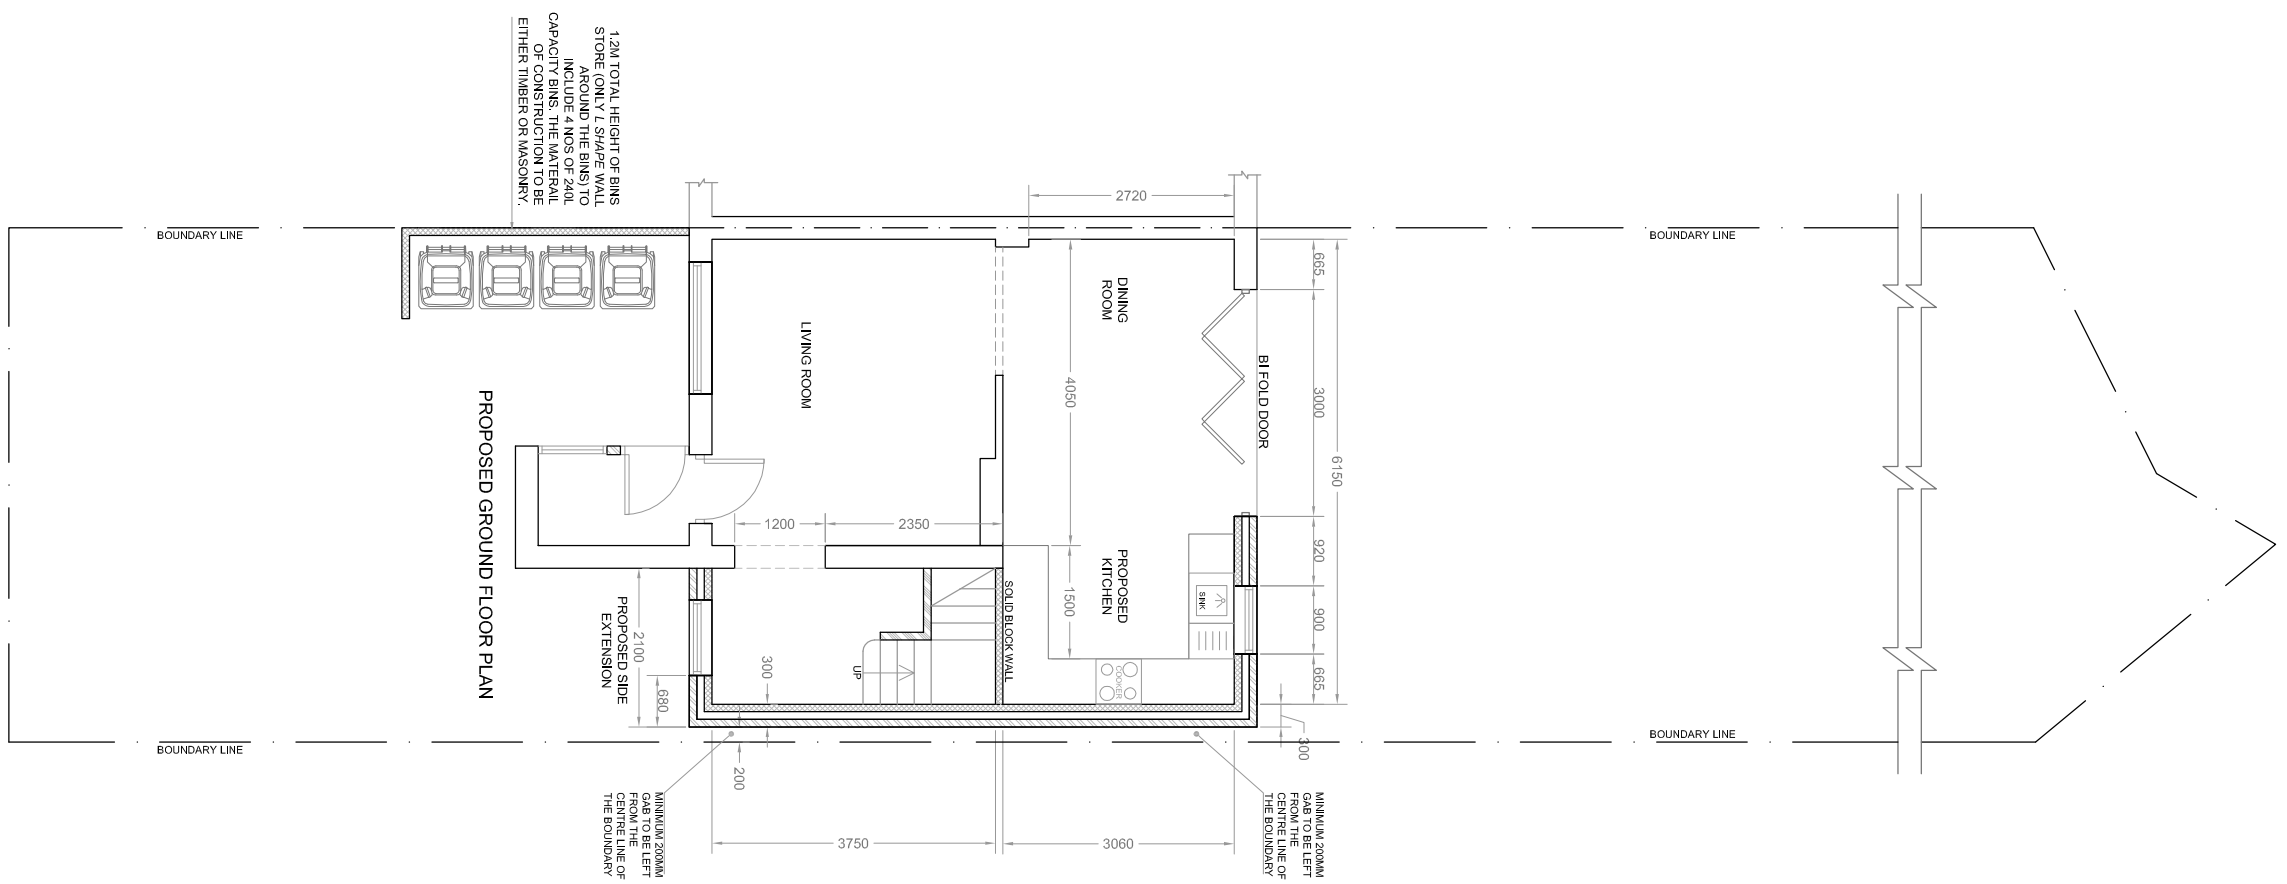


[illegible]

- THIS DRAWING IS SUBJECT TO COPYRIGHT AND IS NOT TO BE REPRODUCED IN PART OR WHOLE WITHOUT APPROVAL.
- ALL DIMENSIONS TO BE CHECKED ON SITE BY CONTRACTOR AND DISCREPANCIES CLARIFIED WITH THE CLIENT PRIOR TO WORK COMMENCEMENT.
- THESE DRAWINGS ARE PREPARED FOR PLANNING PURPOSES ONLY.

--

--

Project	22 FITZGERALD CLOSE, PRESTWICH, MANCHESTER, M25 9TB		Client	MR SAVI FERGE & MRS TARA HASAN	
Title	PROPOSED FLOOR PLANS AND ELEVATIONS				
	Date		MAY 2022		
	Scale		1:100 @ A1 SHEET		
	Drawing Number	HSD201/02		REV.	A