


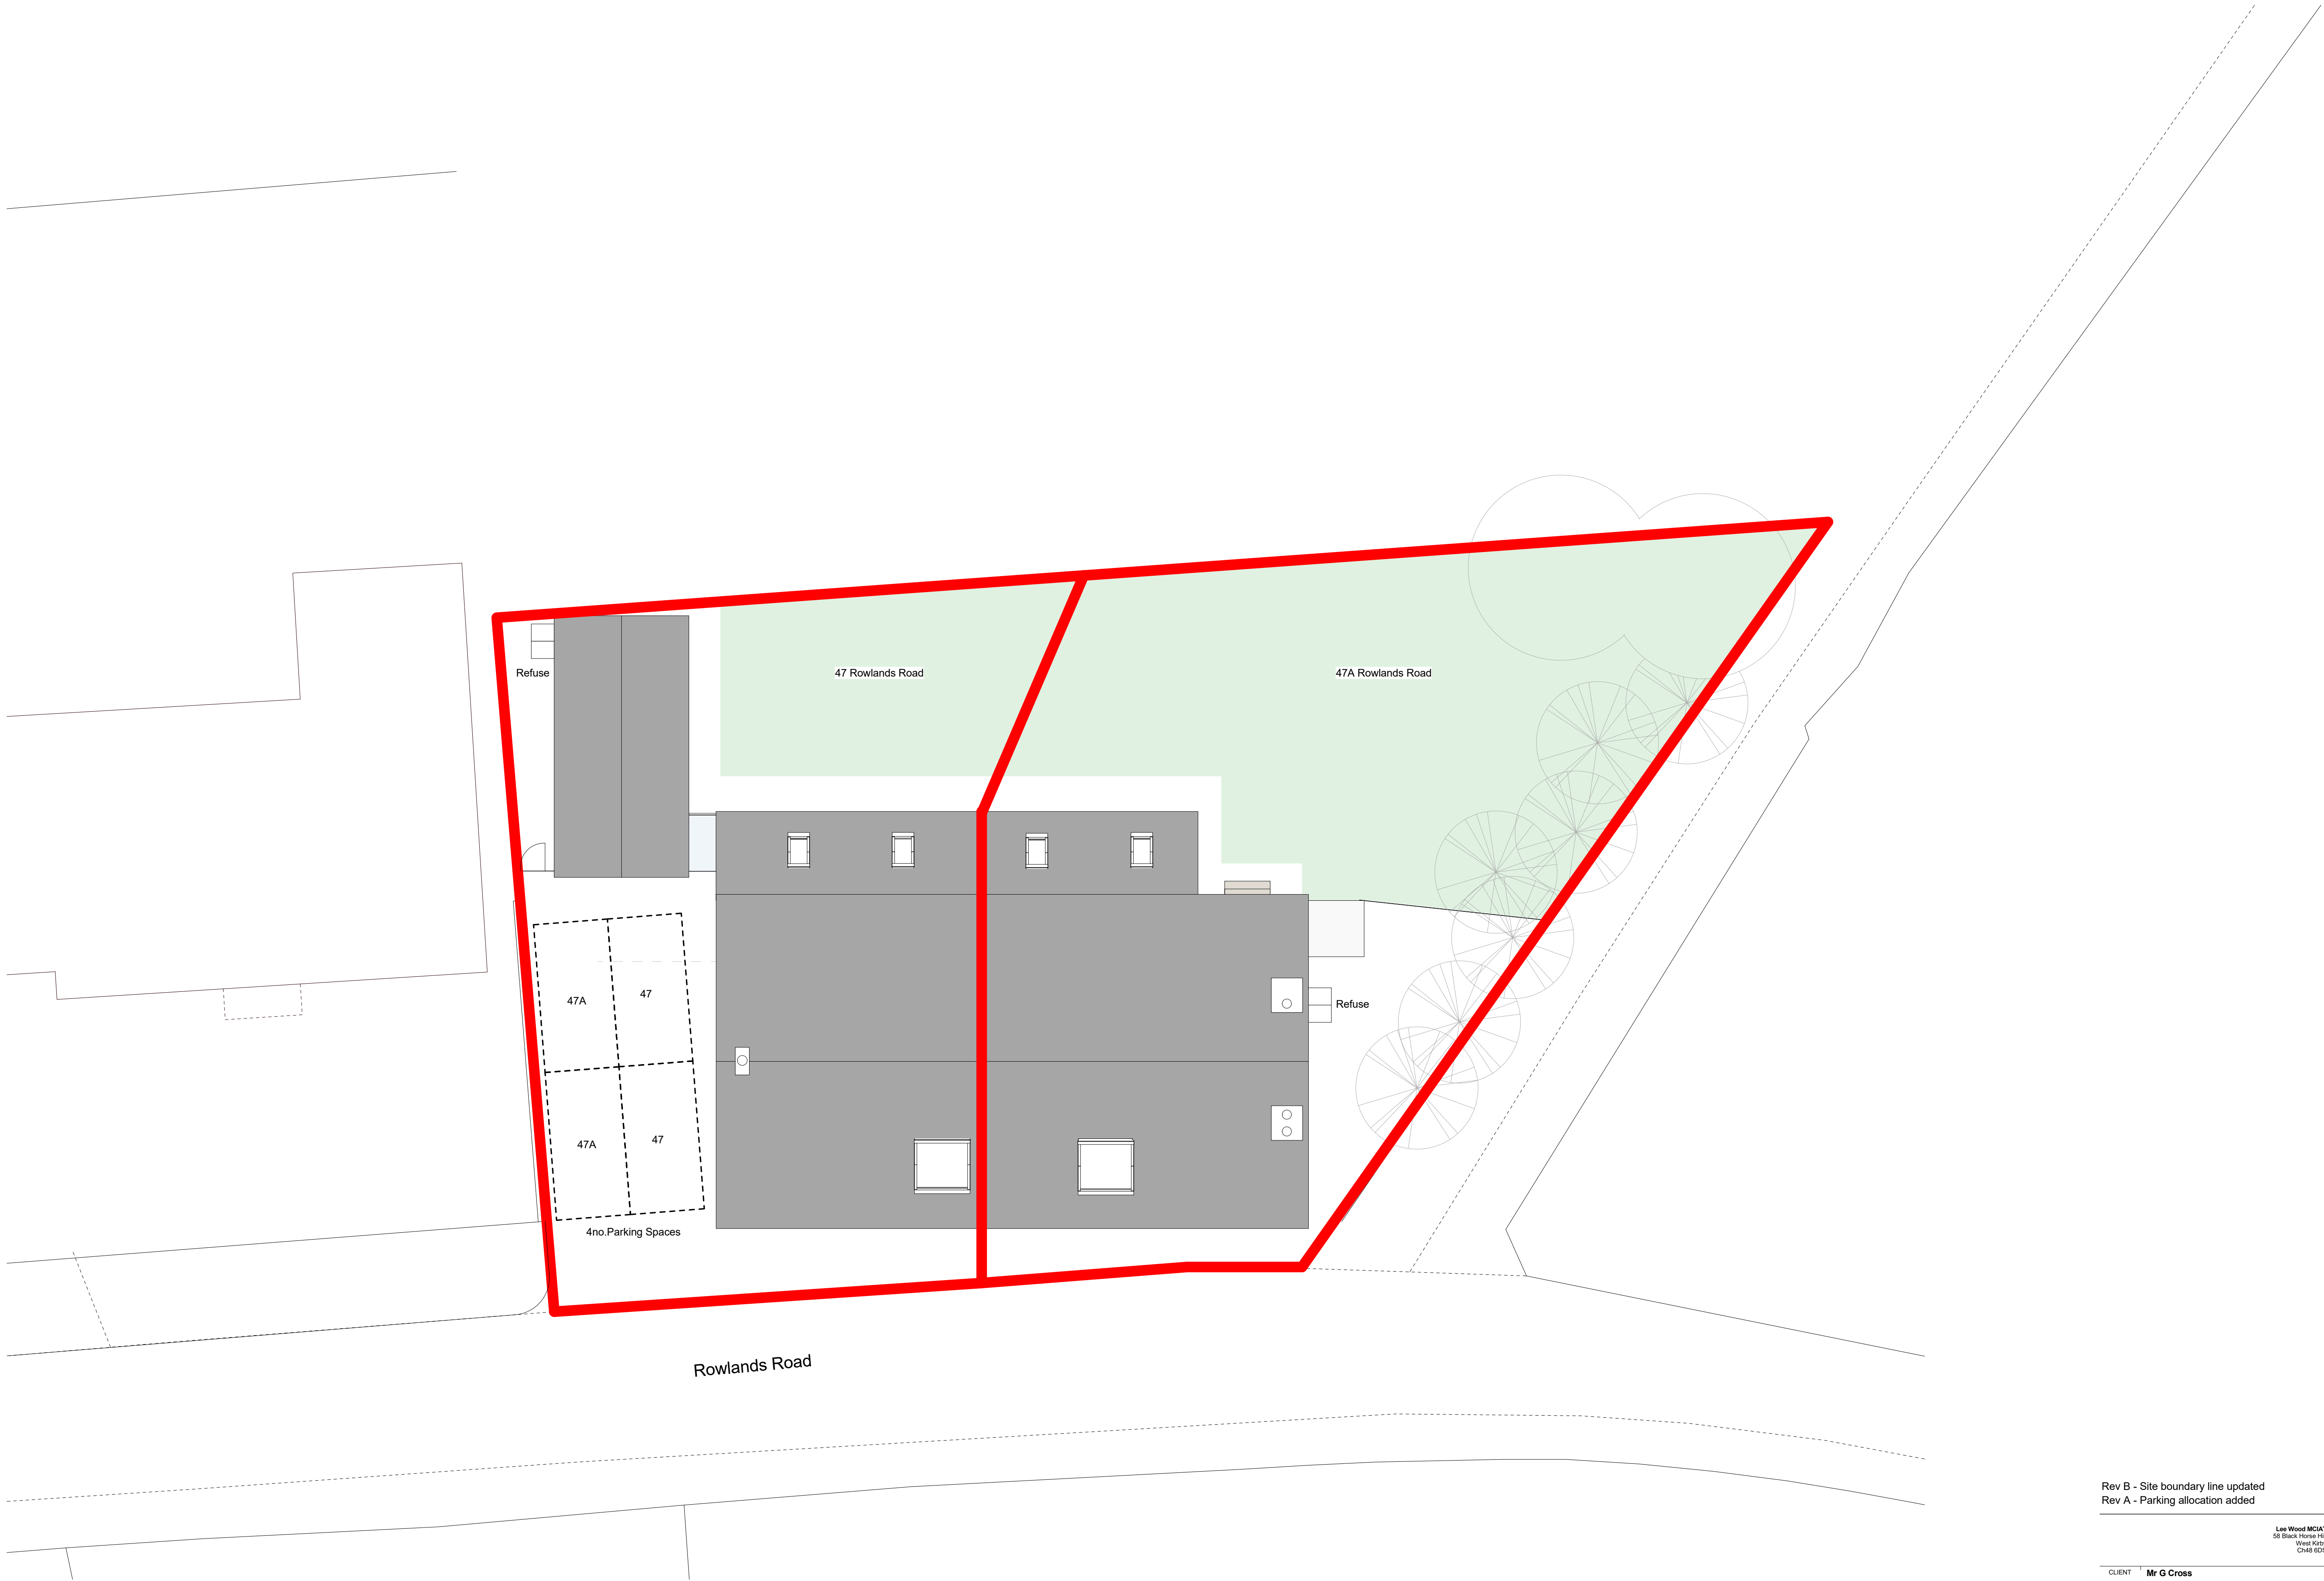

Rev B - Site boundary line updated
Rev A - Parking allocation added

24.07.2019
24.06.2019

Lee Wood MCIAT
58 Black Horse Hill
West Kirby
CH48 6DS

Telephone 07760321574
Email mleeewood@hotmail.com

CLIENT

Mr G Cross

PROJECT

47 Rowlands Road, Bury, BL9 5NF

DRAWING

Proposed Site Plan

JOB NO.	DRAWING NO.	REVISION	DATE DRAWN	DRAWN BY	SCALE
BL95	003B		05/07/19	Author	1:100

BL95-003B