



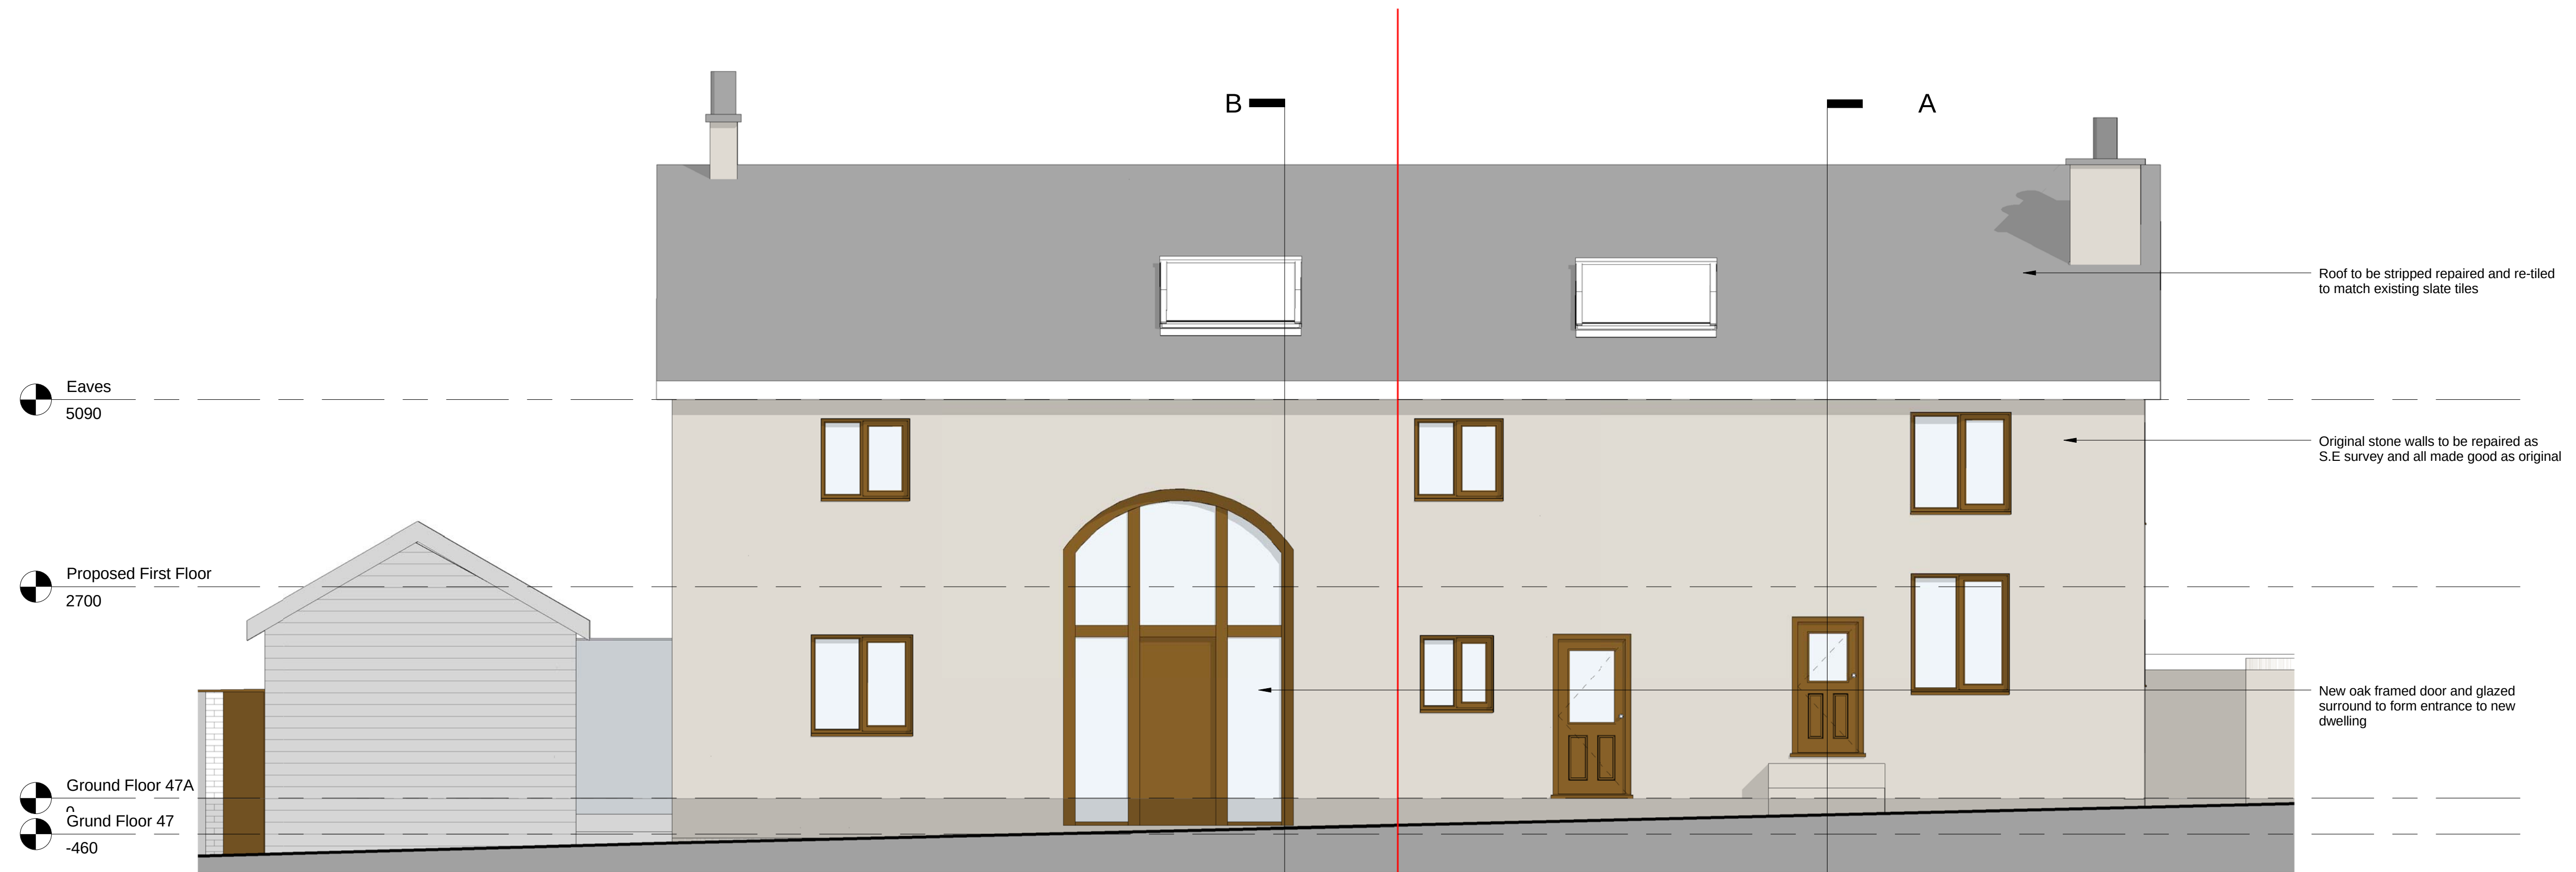

Proposed Elevation - South
1 : 50

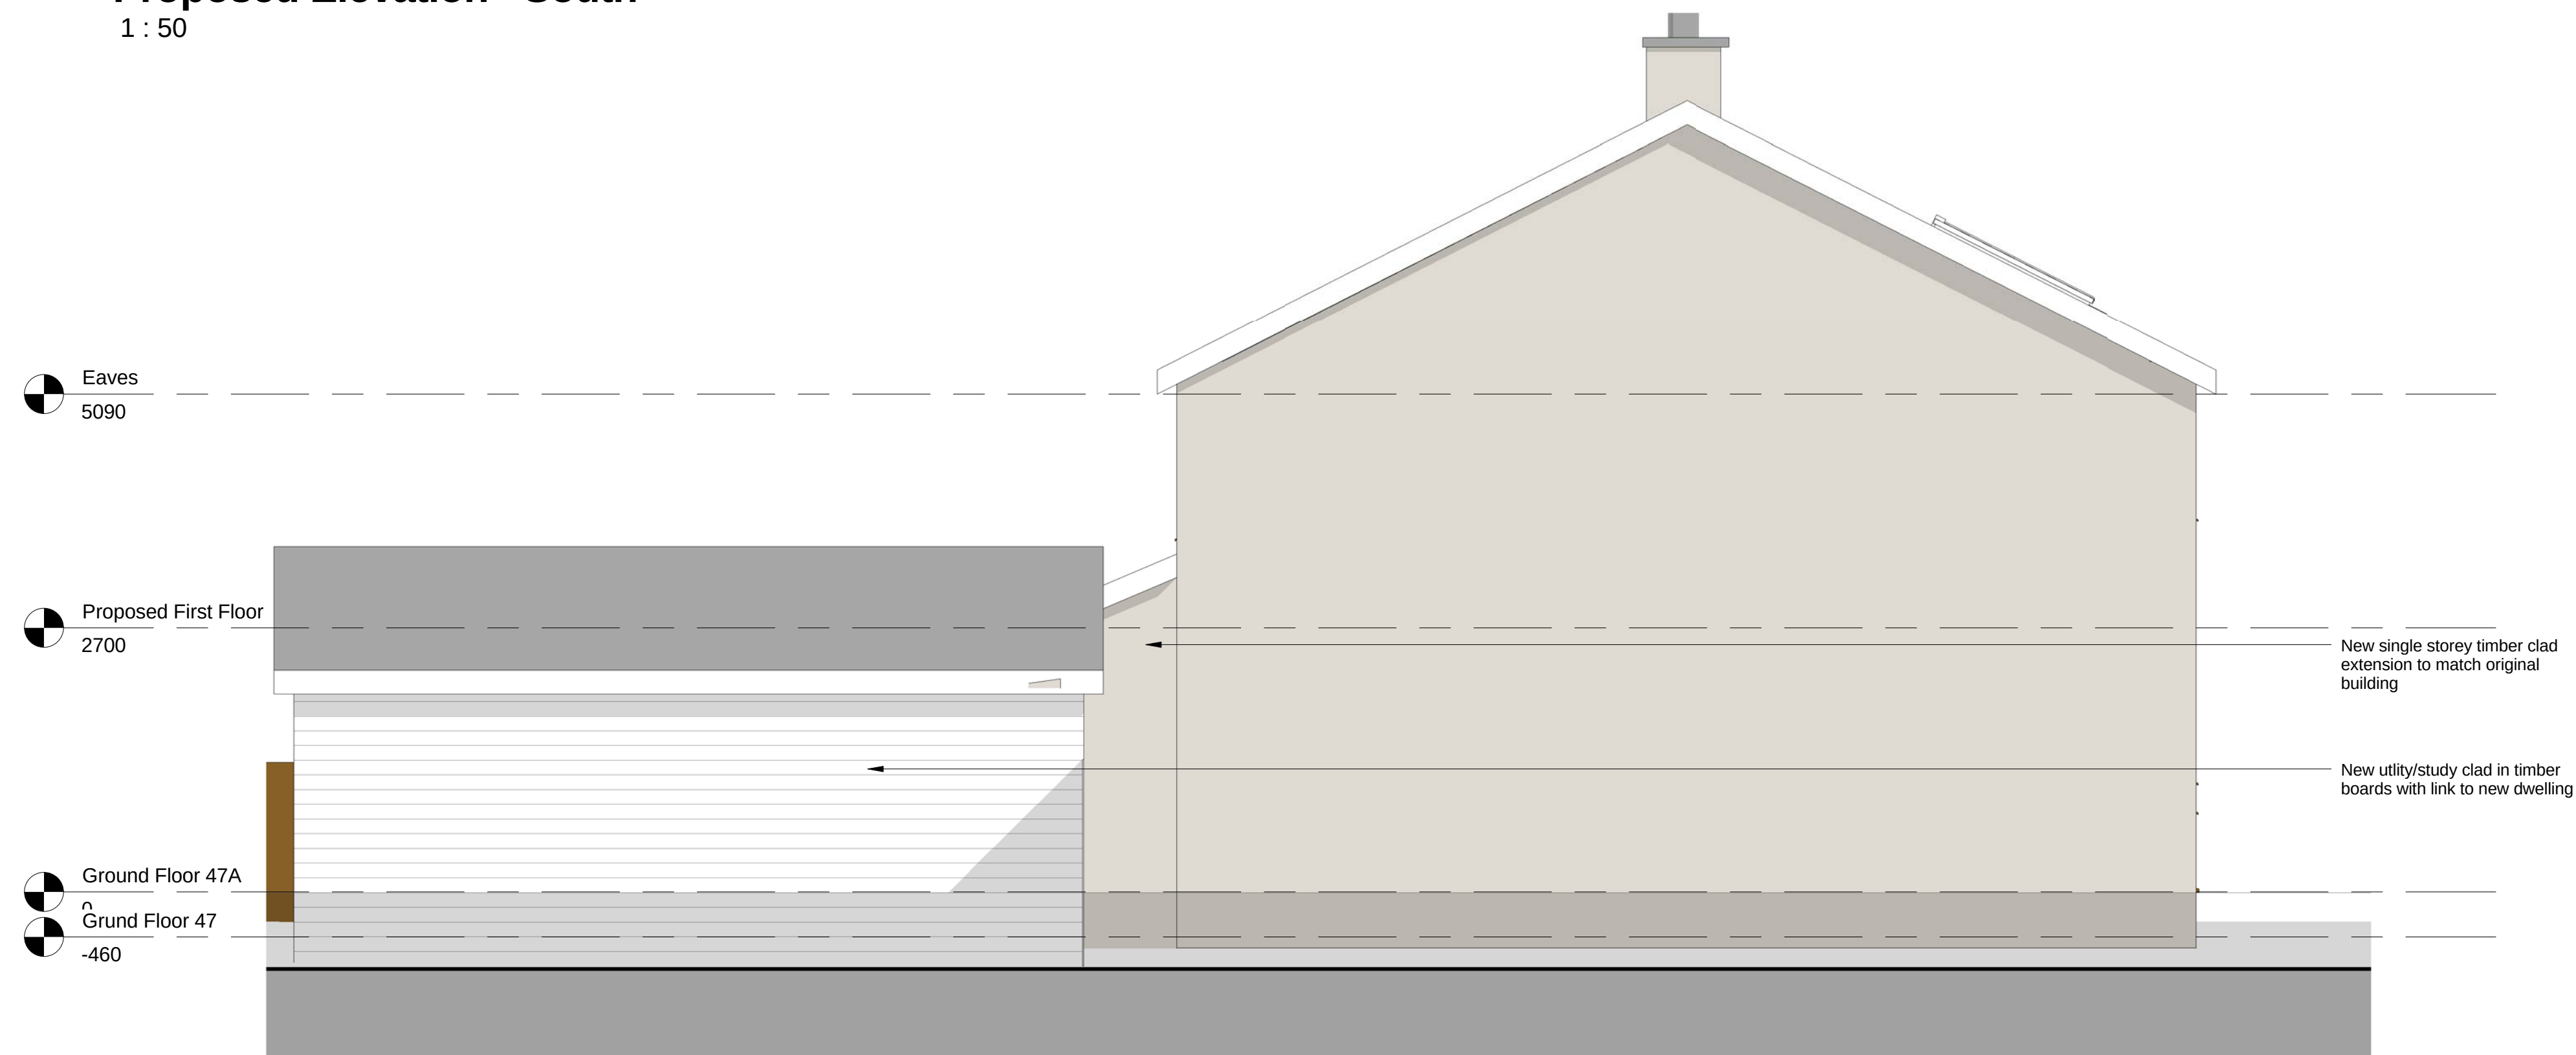

Proposed Elevation - West
1 : 50

Rev A - South Elevation updated to show utility/office 24.06.2019

Lee Wood MCAT Telephone 07760321574
58 Black Horse Hill Email mleeewood@hotmail.com
West Kirby CH48 6DS

CLIENT Mr G Cross

PROJECT 47 Rowlands Road, Bury, BL9 5NF

DRAWING Proposed Elevations 1

JOB NO.	DRAWING NO.	REVISION	DATE DRAWN	DRAWN BY	SCALE
BL95	010A		01/10/18	LW	1 : 50

BL95-010A