


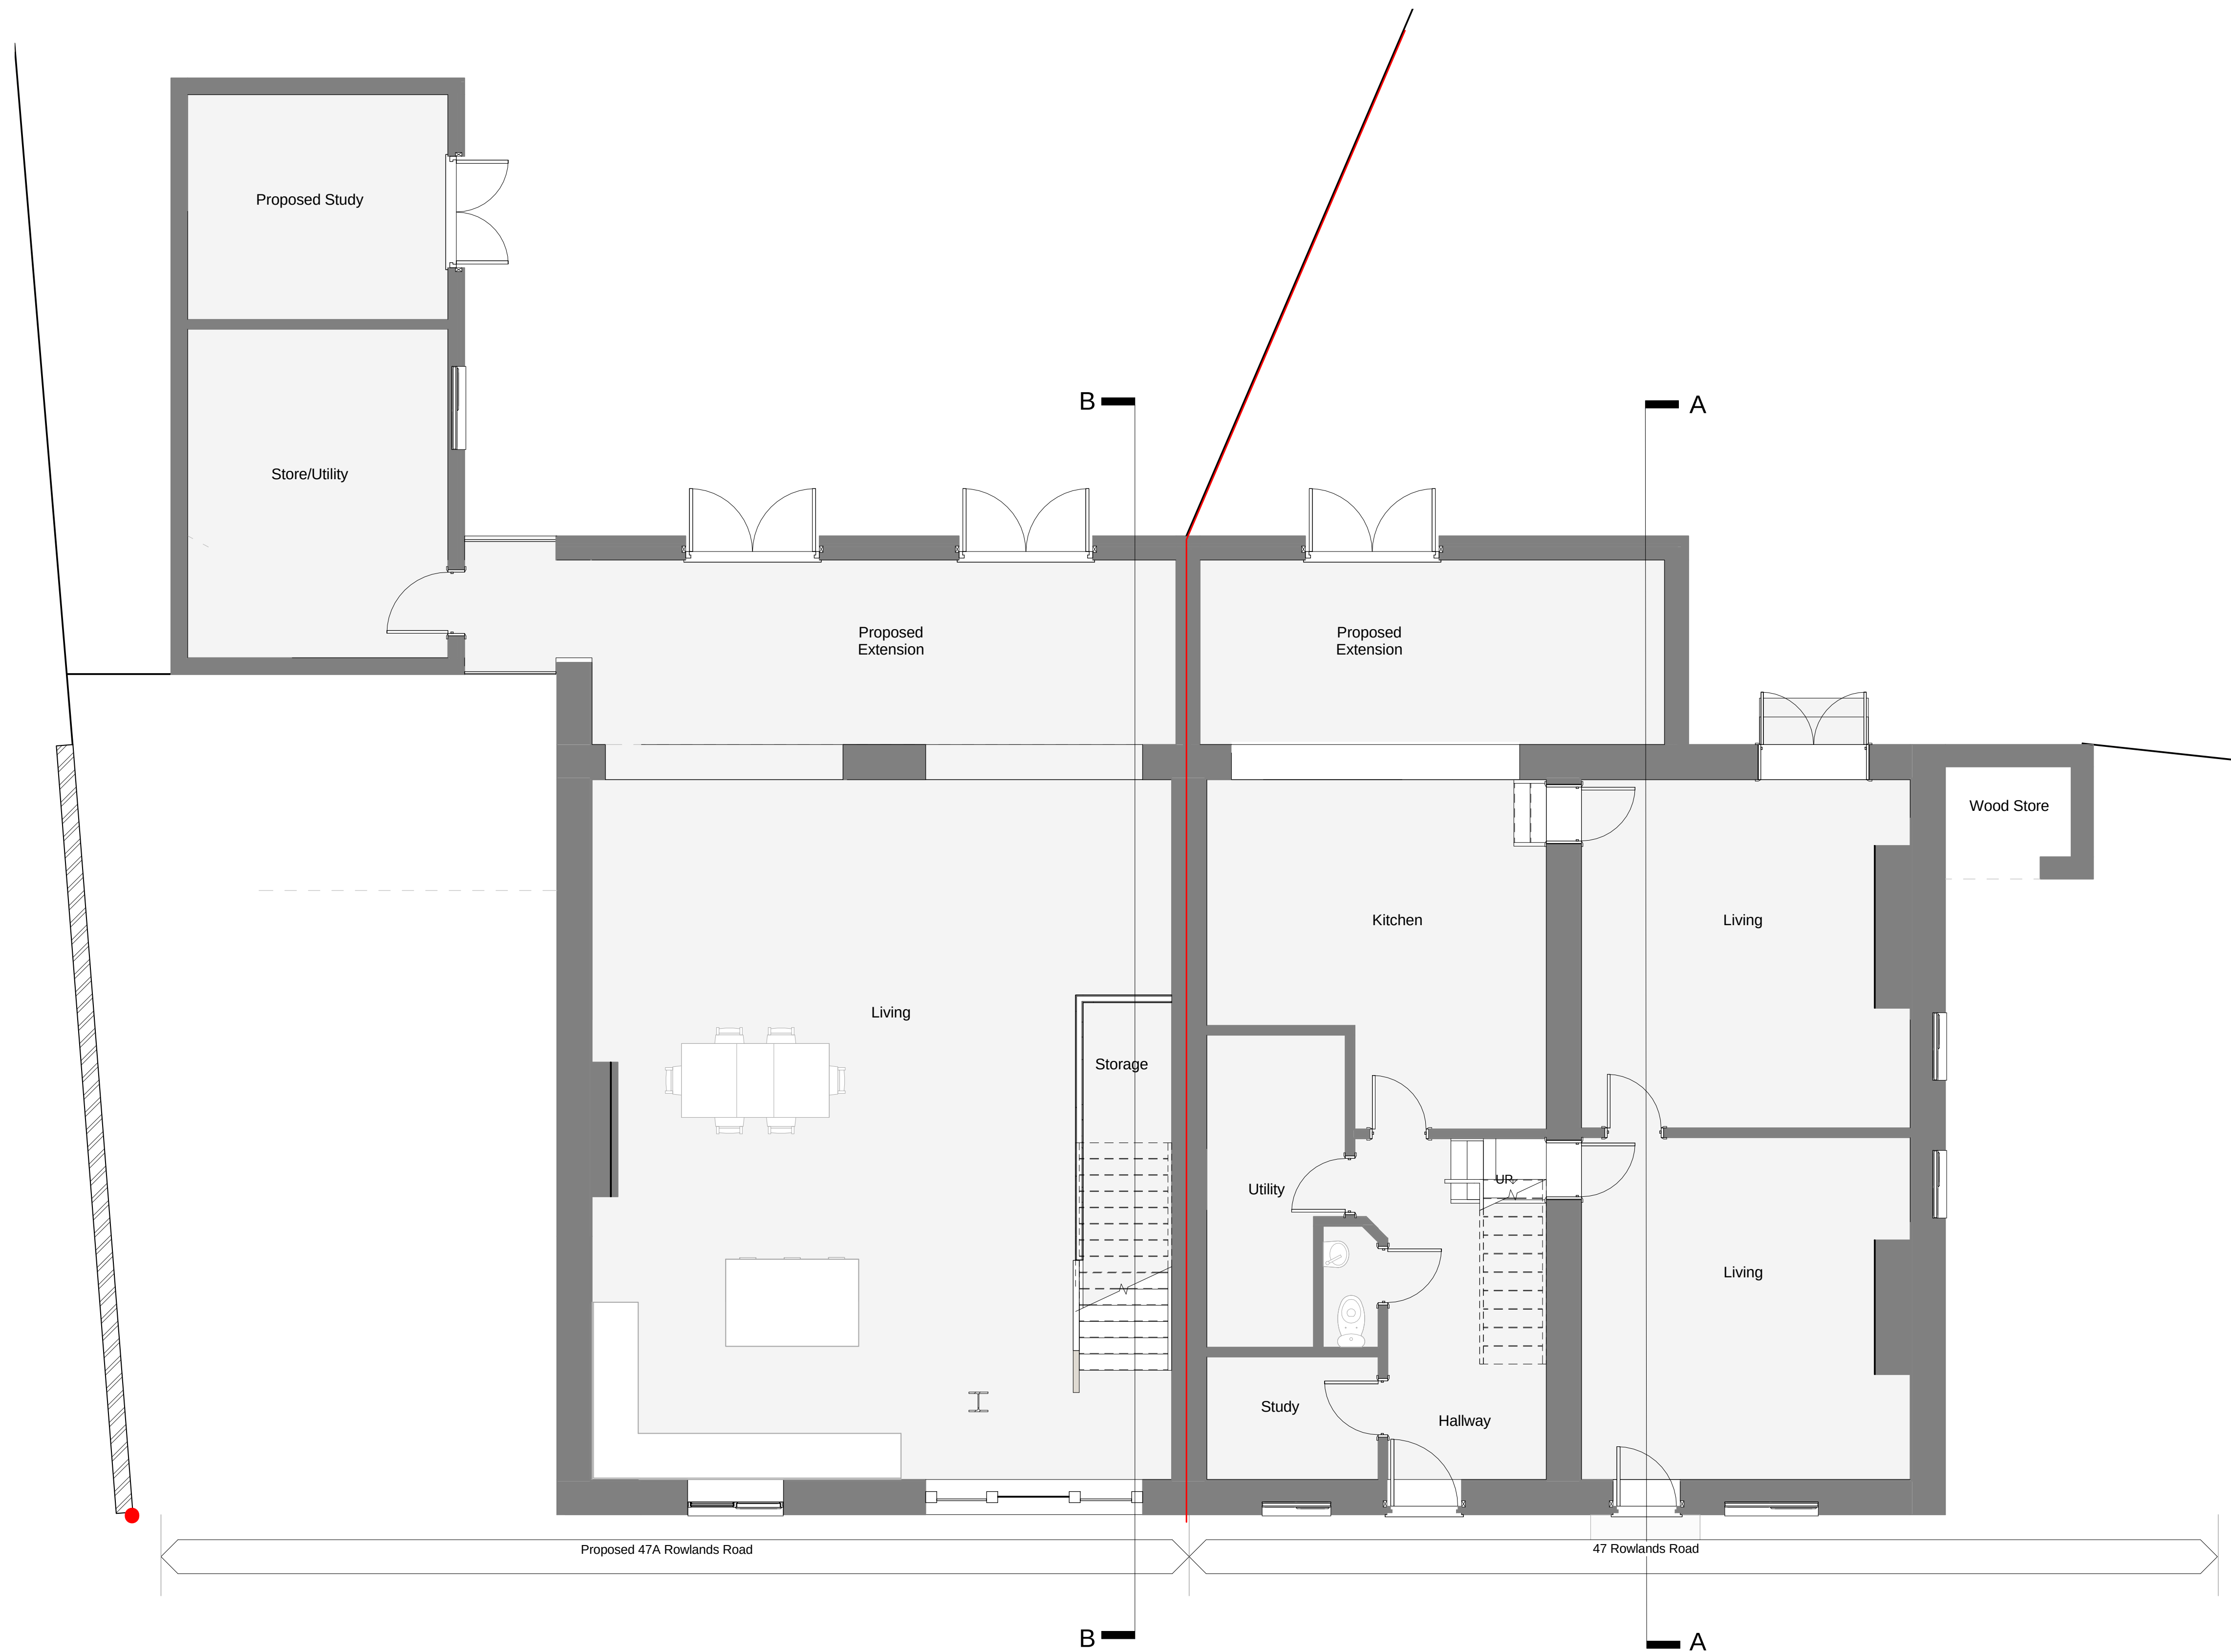

Proposed Ground Floor Plan
1 : 50

Rev A - Room name corrected to Store/Utility		24.06.2019			
Lee Wood MCAT 58 Black Horse Hill West Kirby CH48 6DS		Telephone: 07760321574 Email: mleeewood@hotmail.com			
CLIENT	Mr G Cross				
PROJECT	47 Rowlands Road, Bury, BL9 5NF				
DRAWING	Proposed Ground Floor Plan				
JOB NO. BL95	DRAWING NO. 008A	REVISION	DATE DRAWN 04/03/19	DRAWN BY LW	SCALE 1 : 50

BL95-008A