




Proposed Residential Development to Site at Redisher Finishing Techniques Ltd.

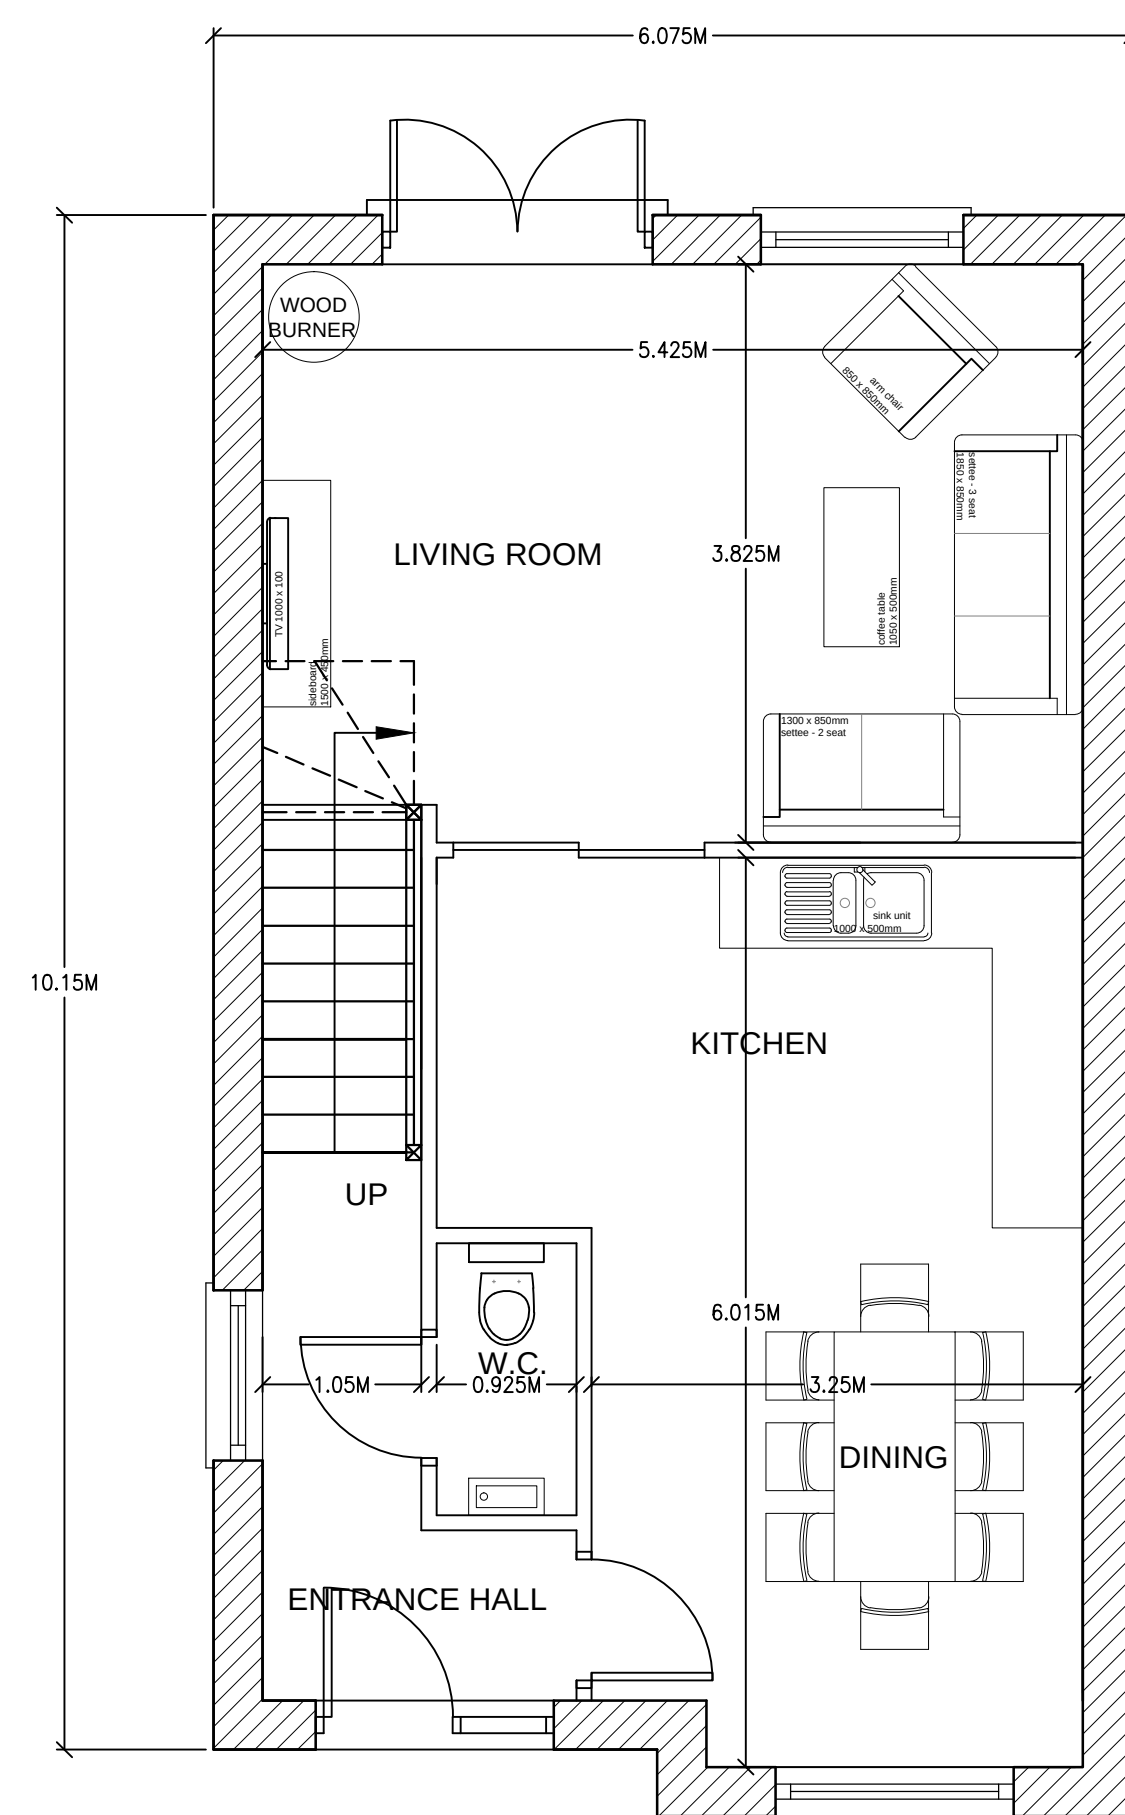

PROPOSED GROUND FLOOR PLAN
(1:50)

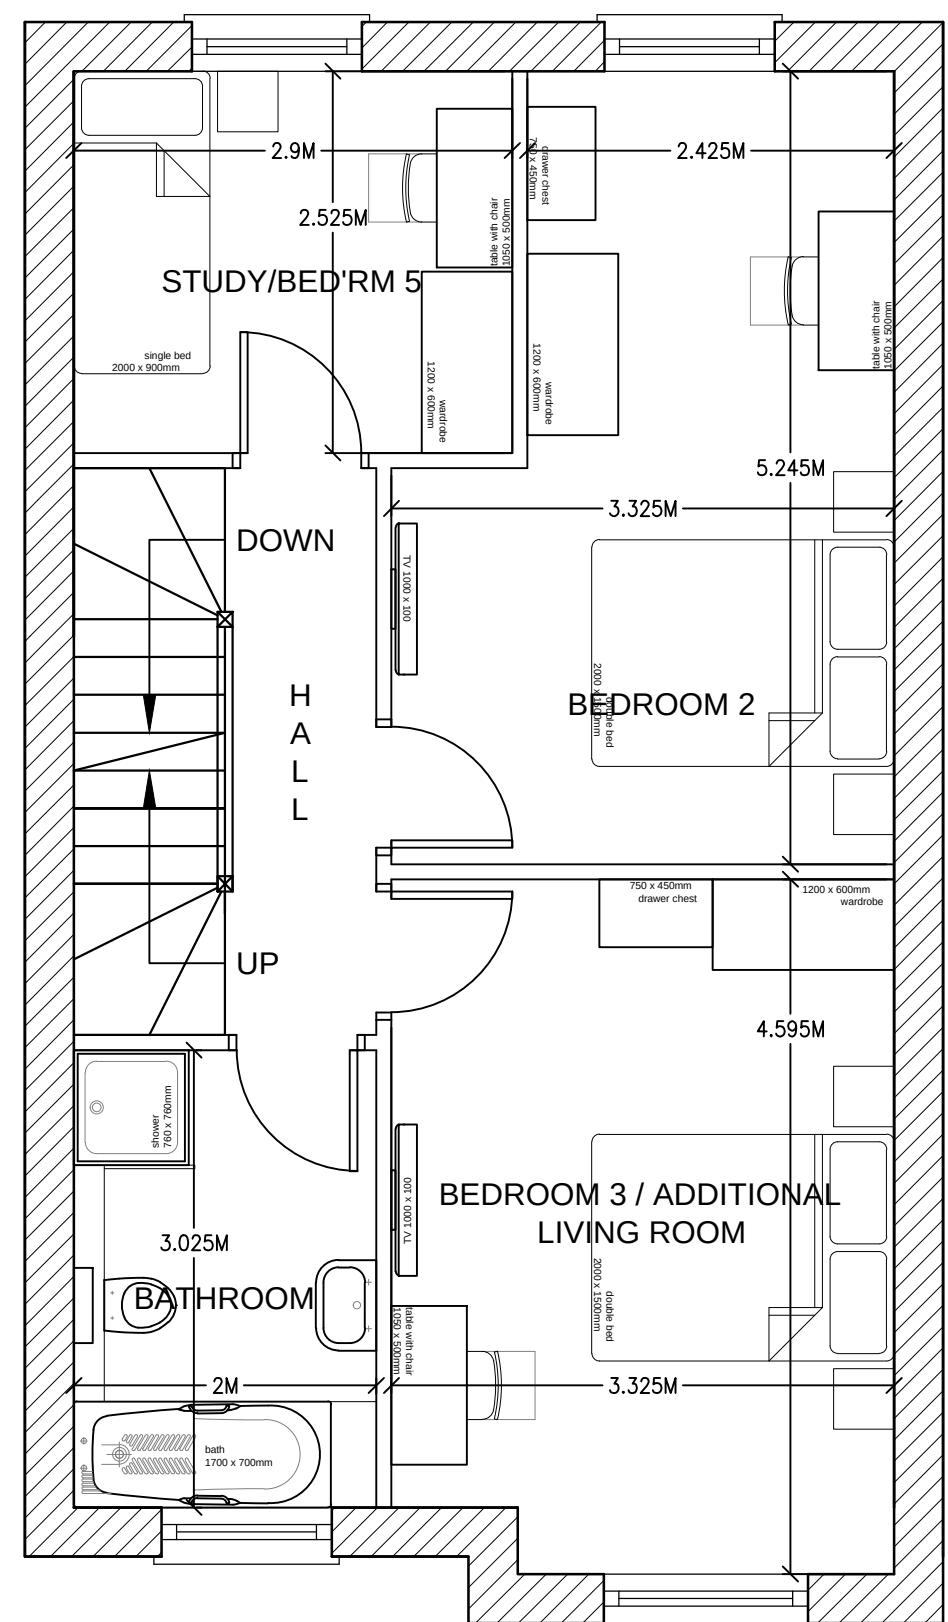

PROPOSED FIRST FLOOR PLAN
(1:50)

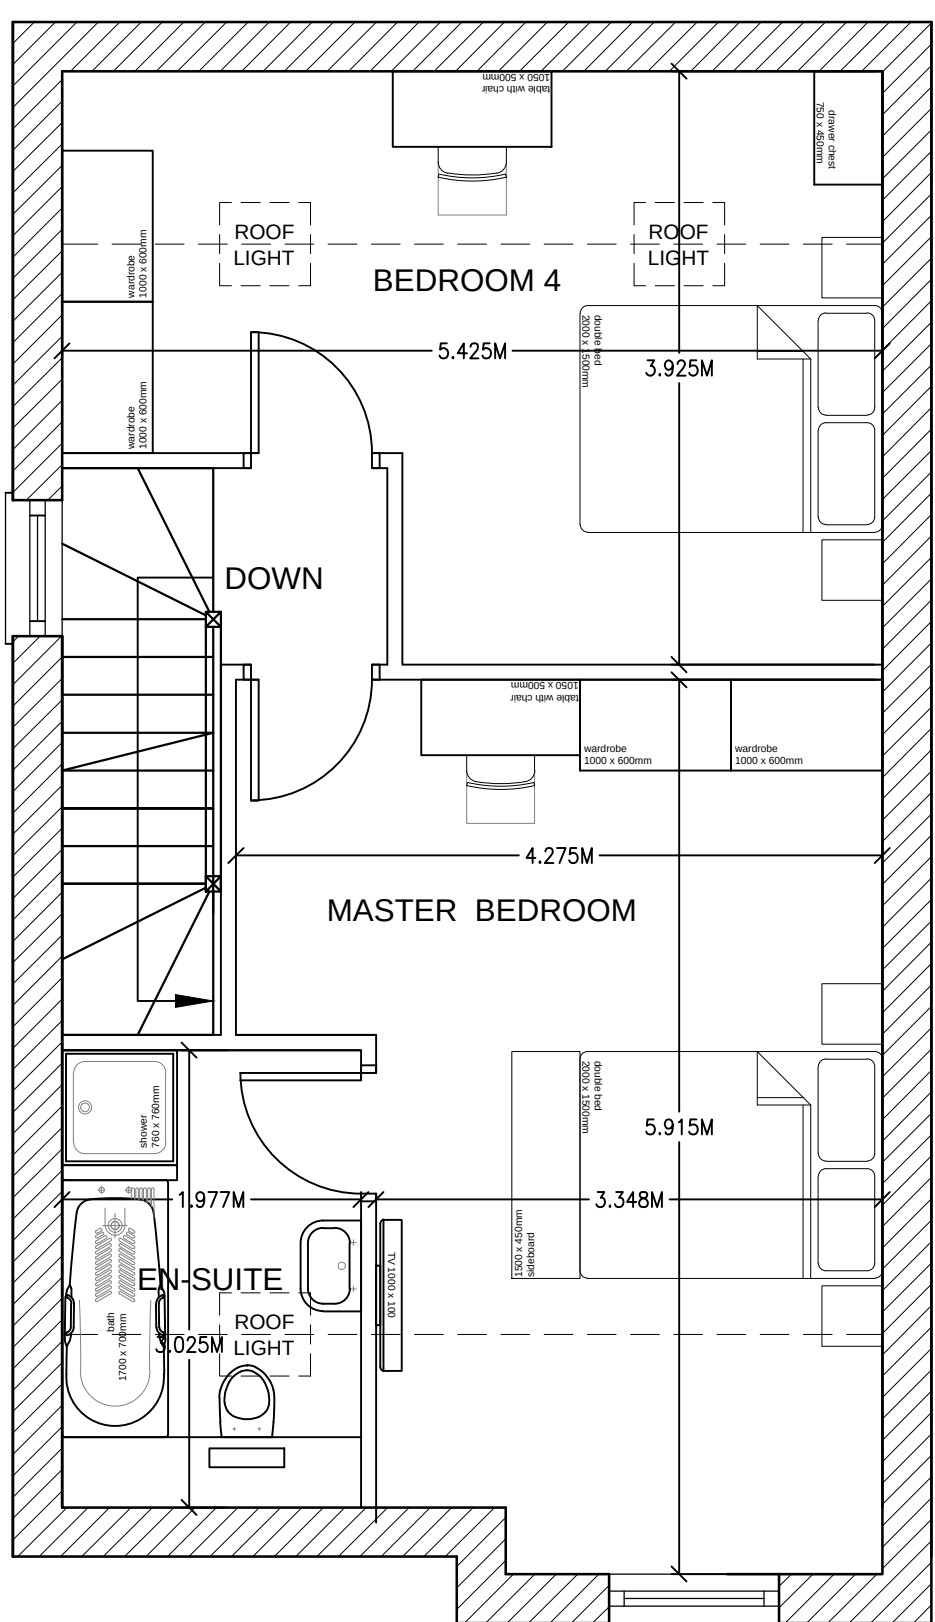

PROPOSED SECOND FLOOR PLAN
(1:50)

Revisions: -



6 SCHOOL ST, RADCLIFFE, MANCHESTER, M26 3BP.
TEL: 0161 724 8027
FAX: 0161 725 9095
EMAIL: info@tommyerscough.co.uk

Client: Redisher Finishing Techniques Ltd

Project: Proposed Residential Development

Drawing Number: 1411 / 101 - Floor Plans & Elevations As Proposed.

Drawn By: JPE / JMS
Date: 22-09-11
Scale: A1 @ 1:50
Checked By:

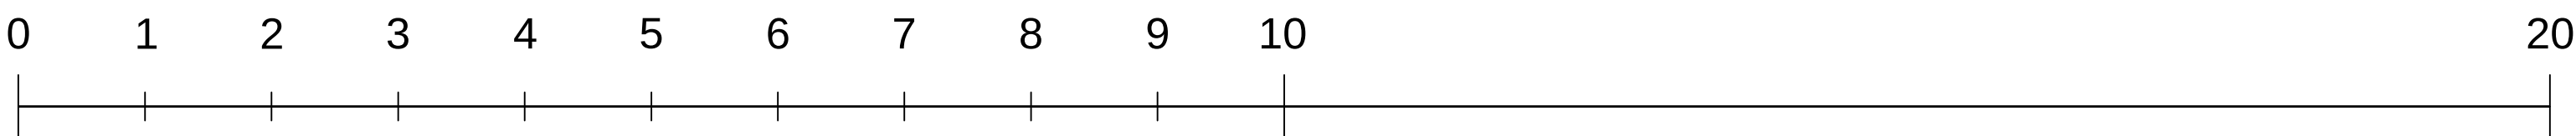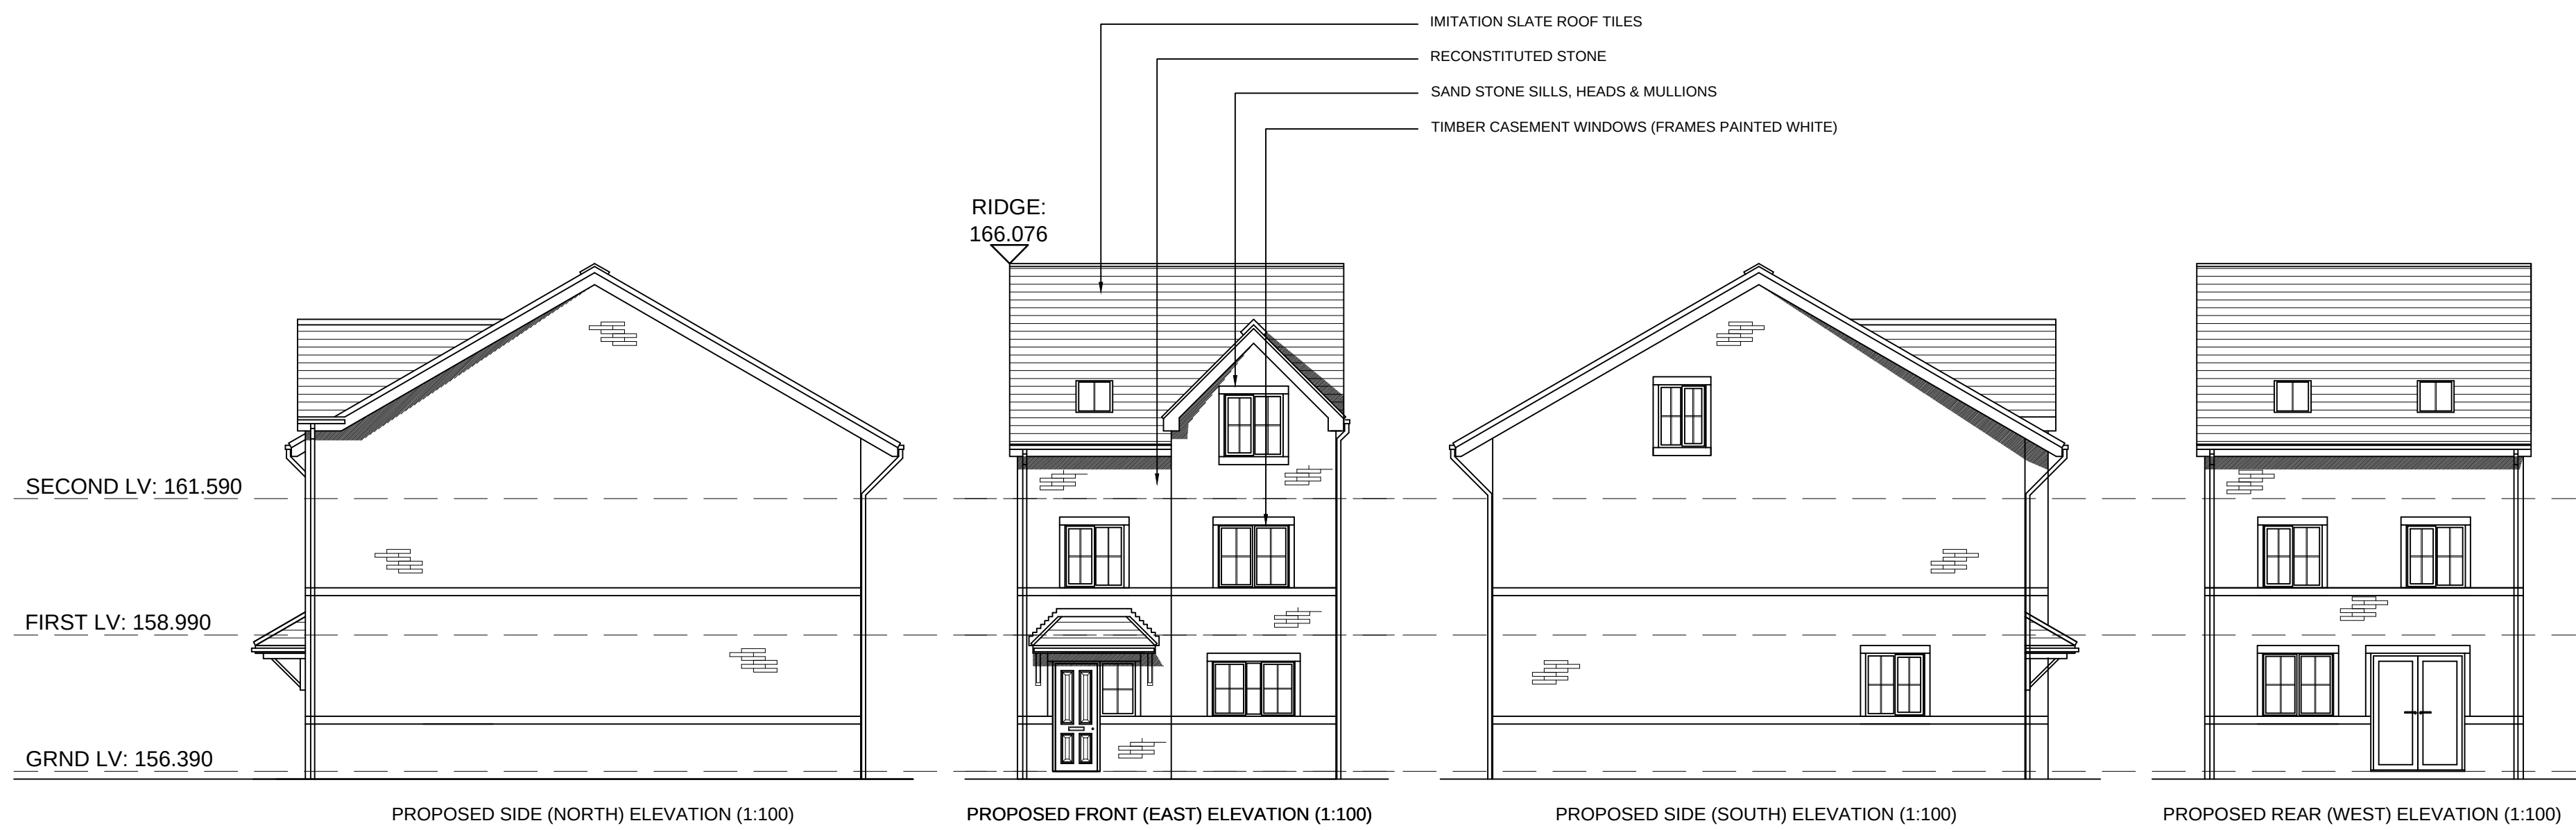

SCALE BAR (1:50) METRES