




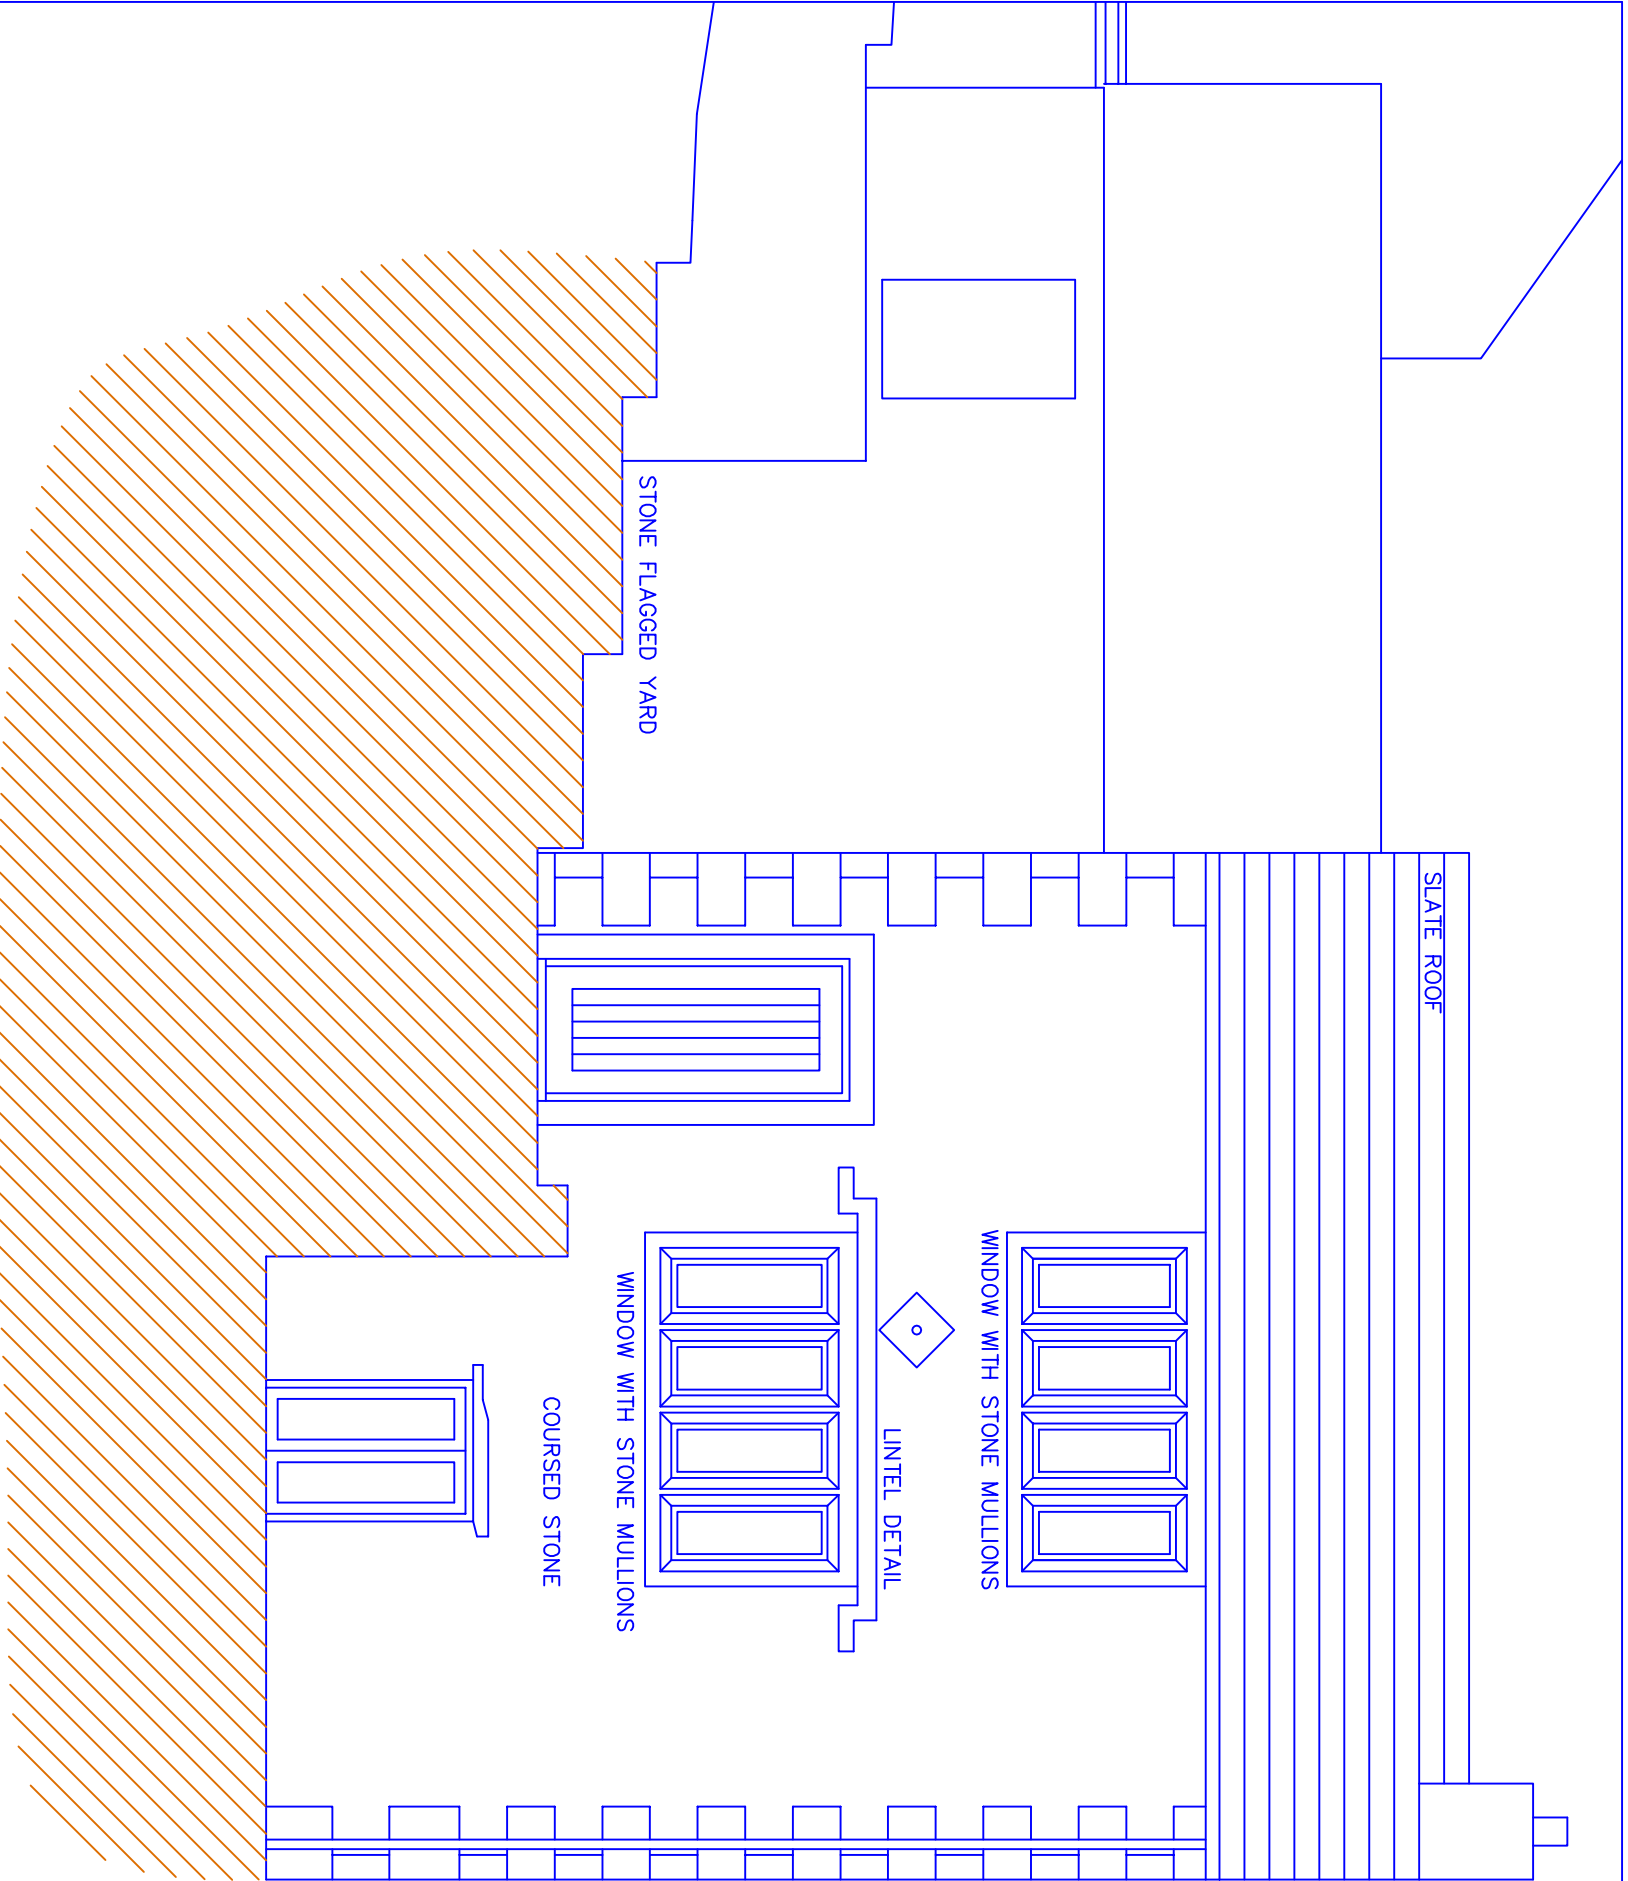


Existing Front Elevation - South West

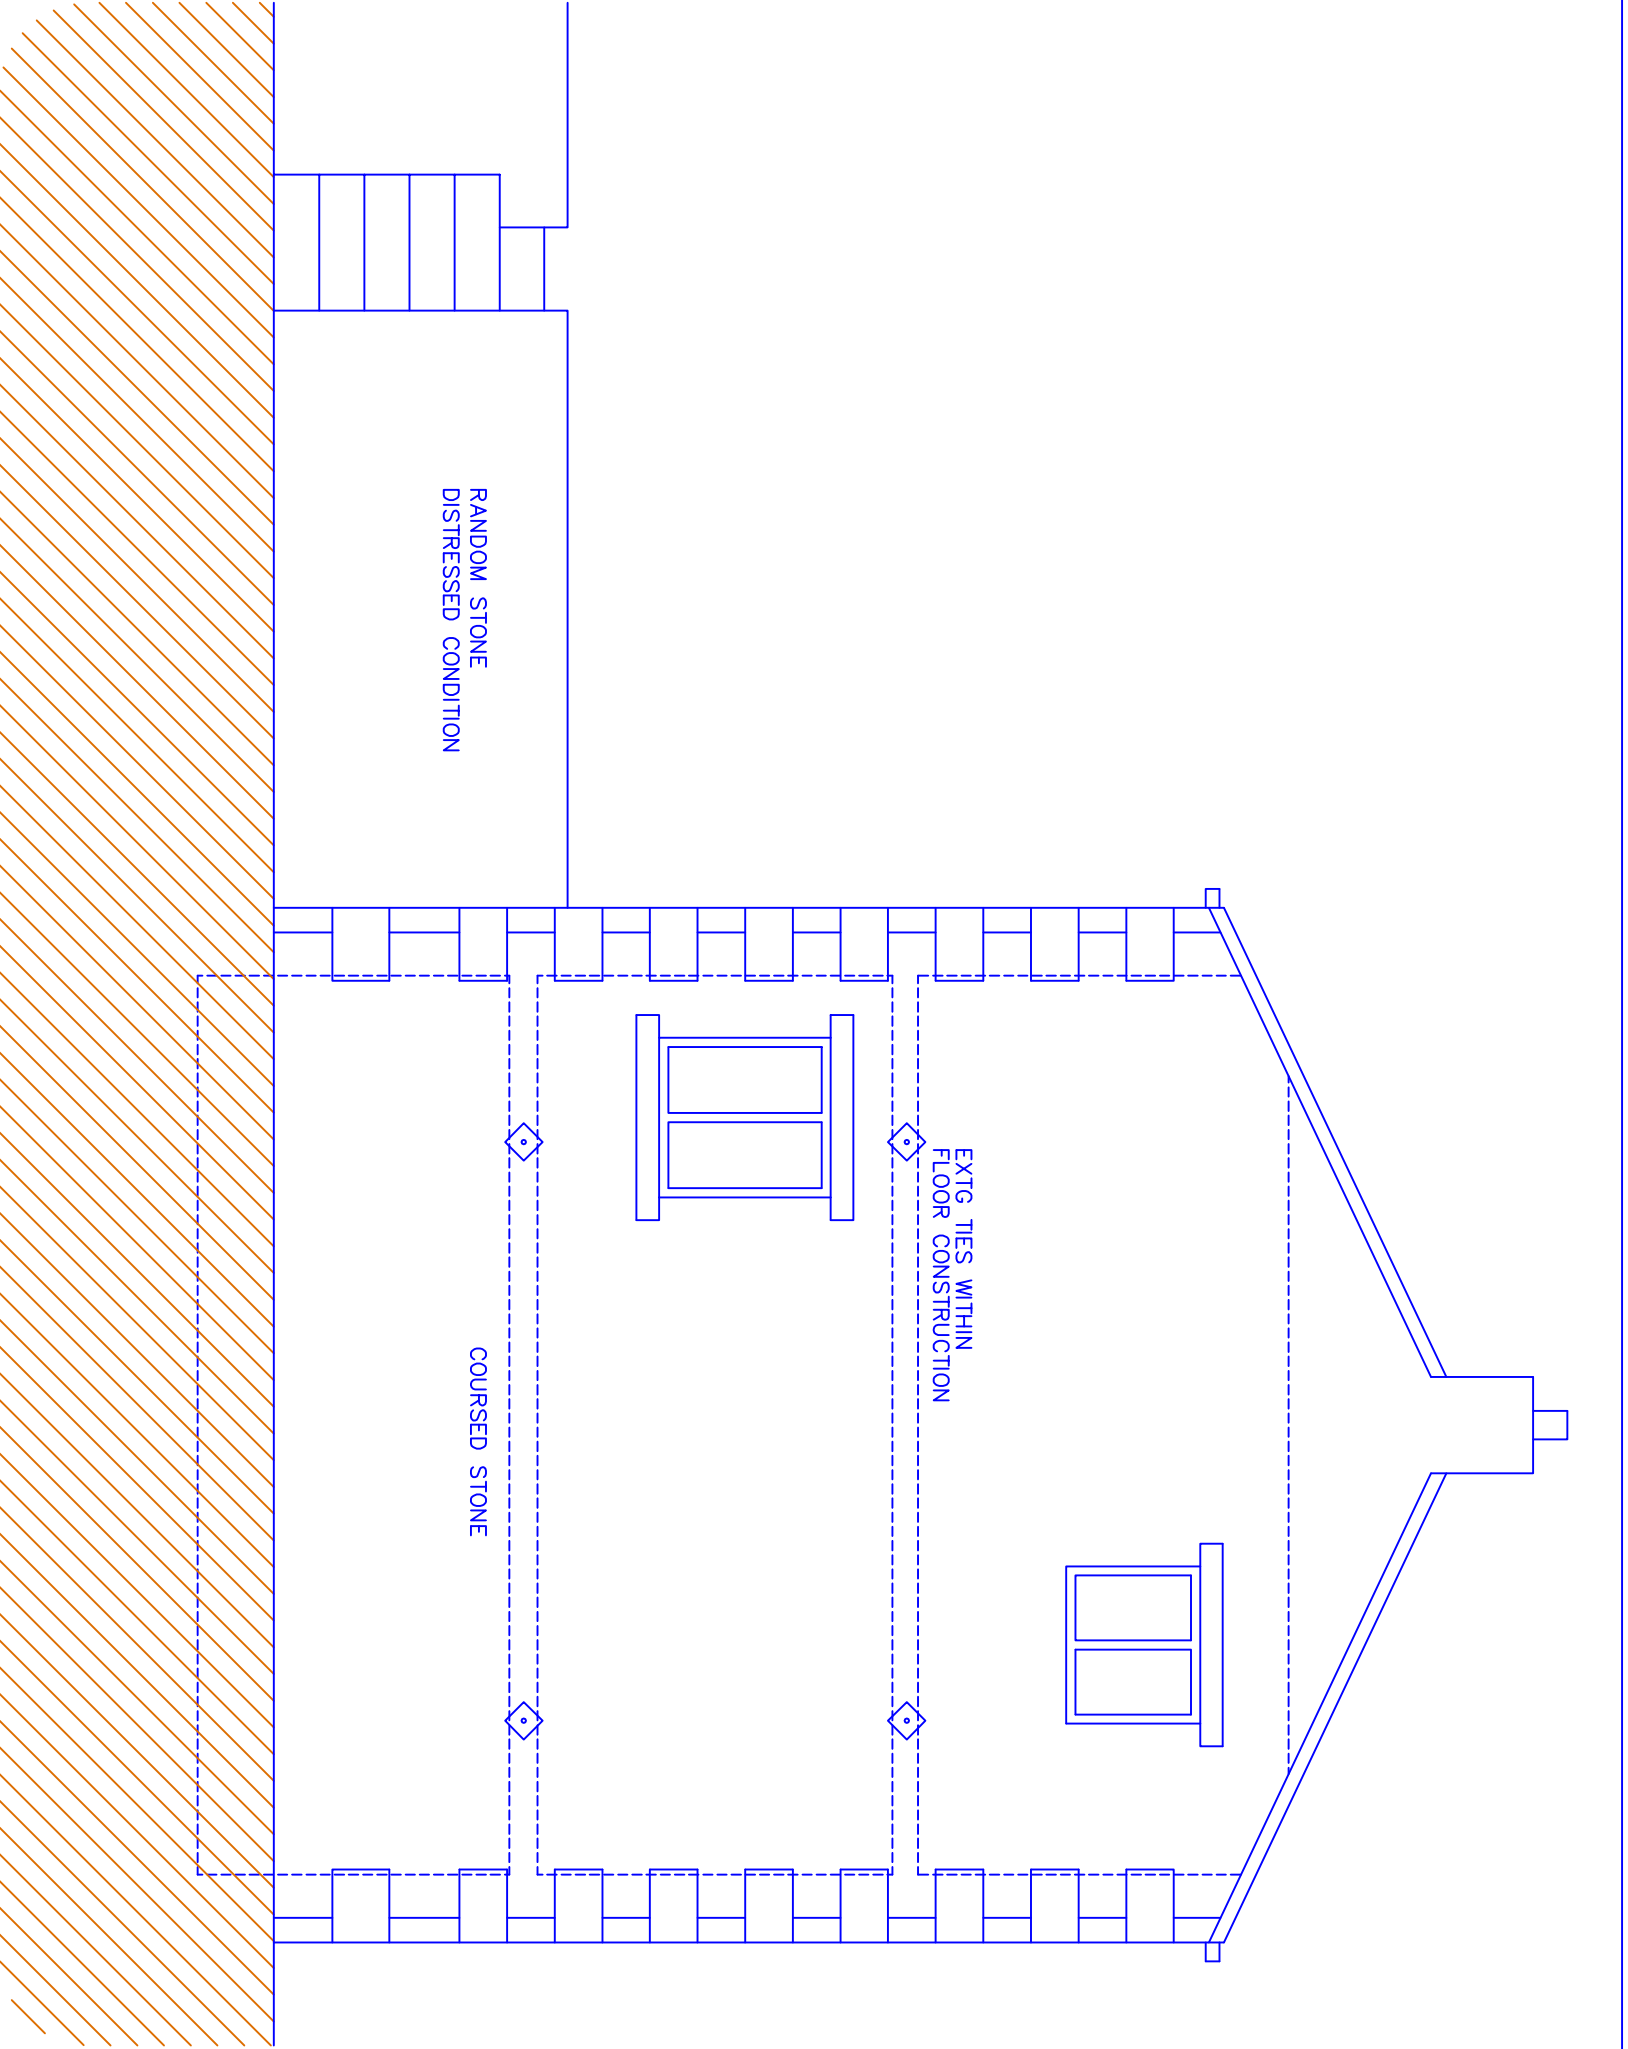


Existing Side Elevation - South East

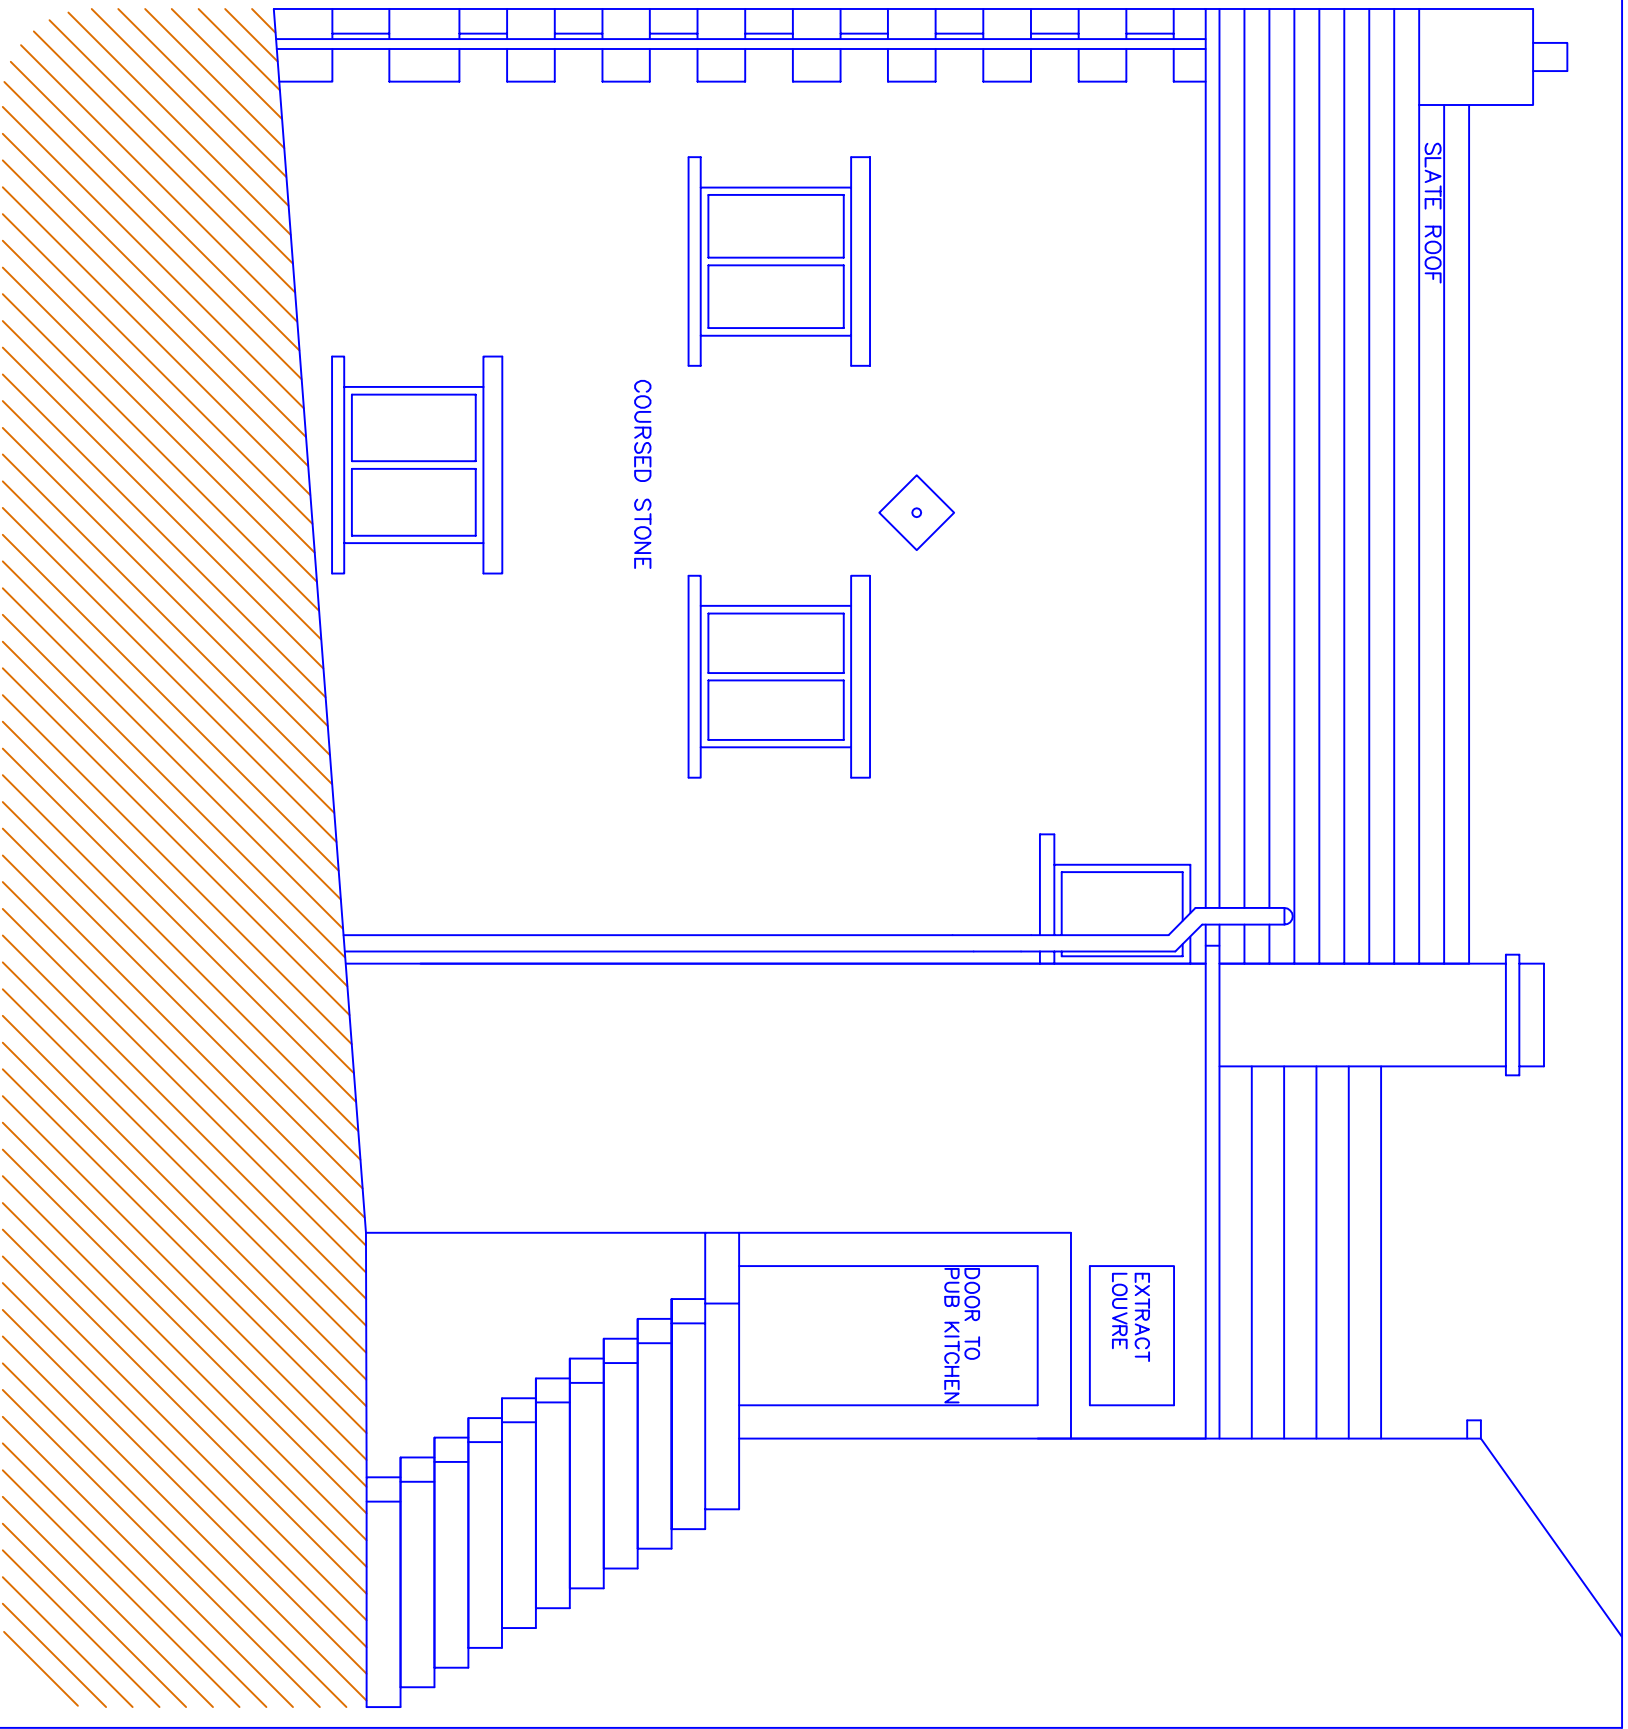


Existing Rear Elevation - North East

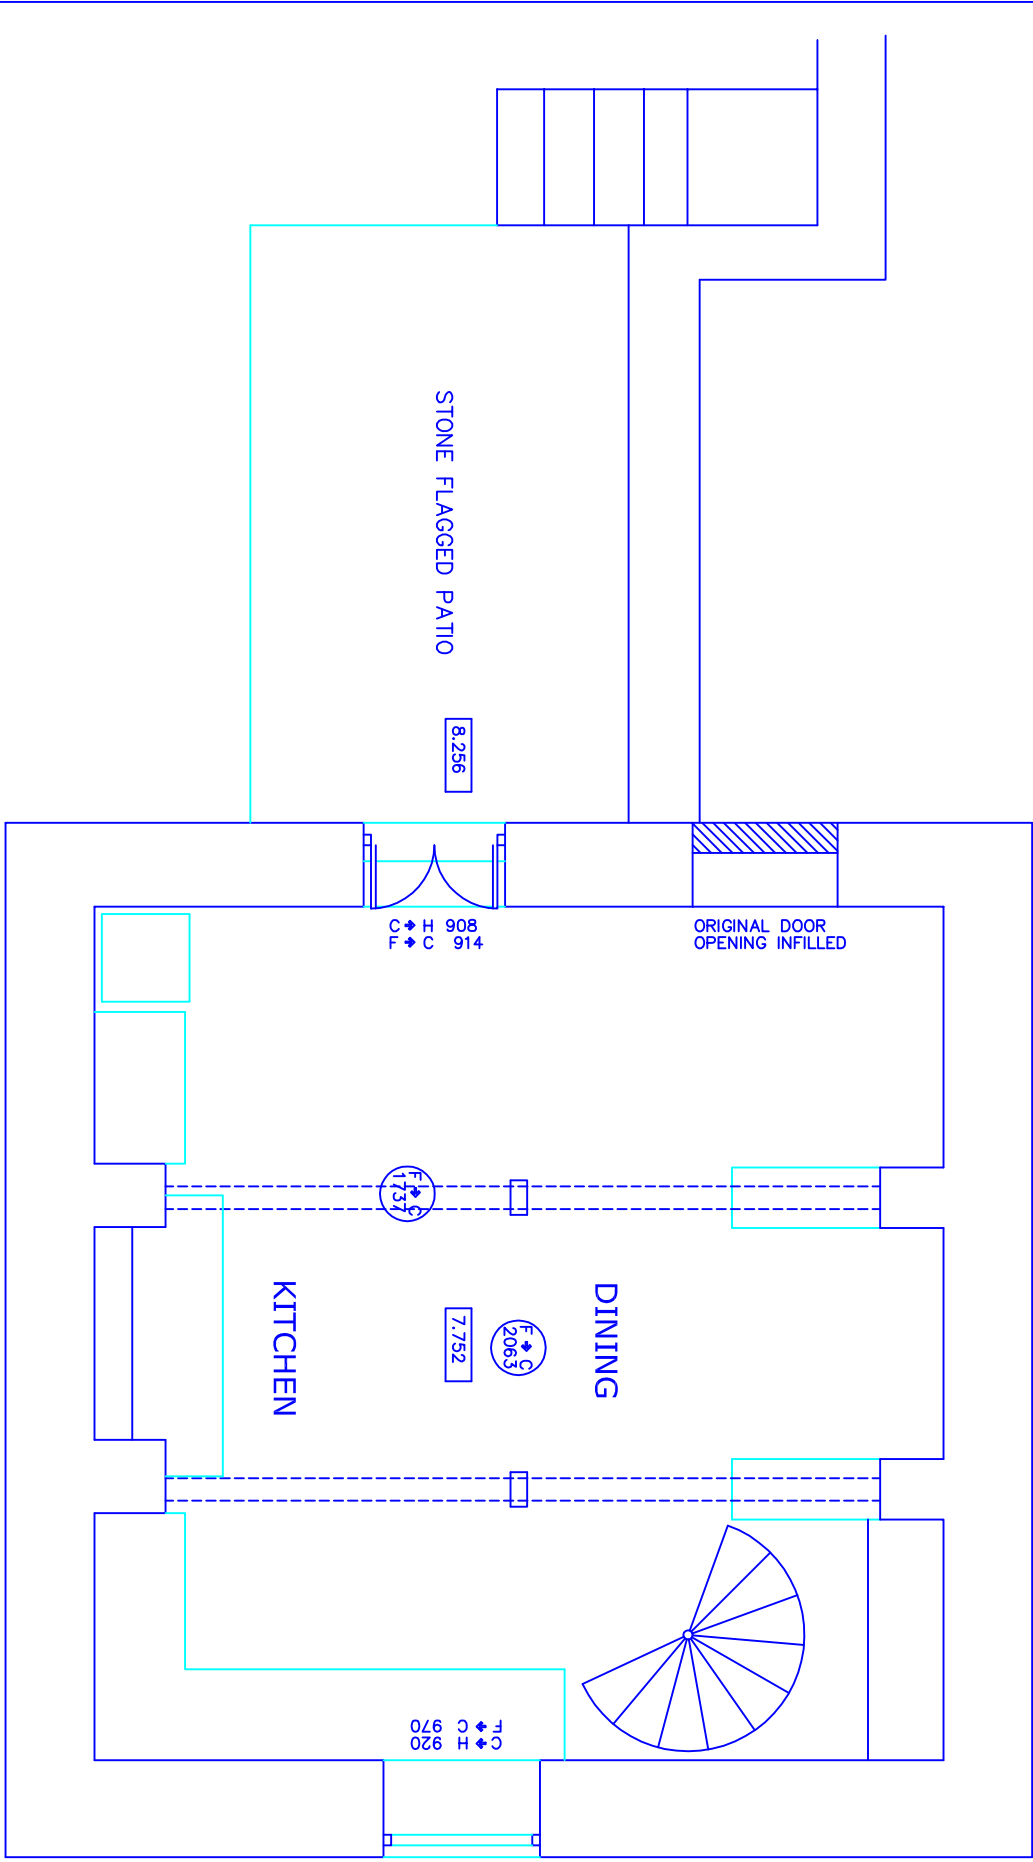

Existing Plan
Lower Ground Floor

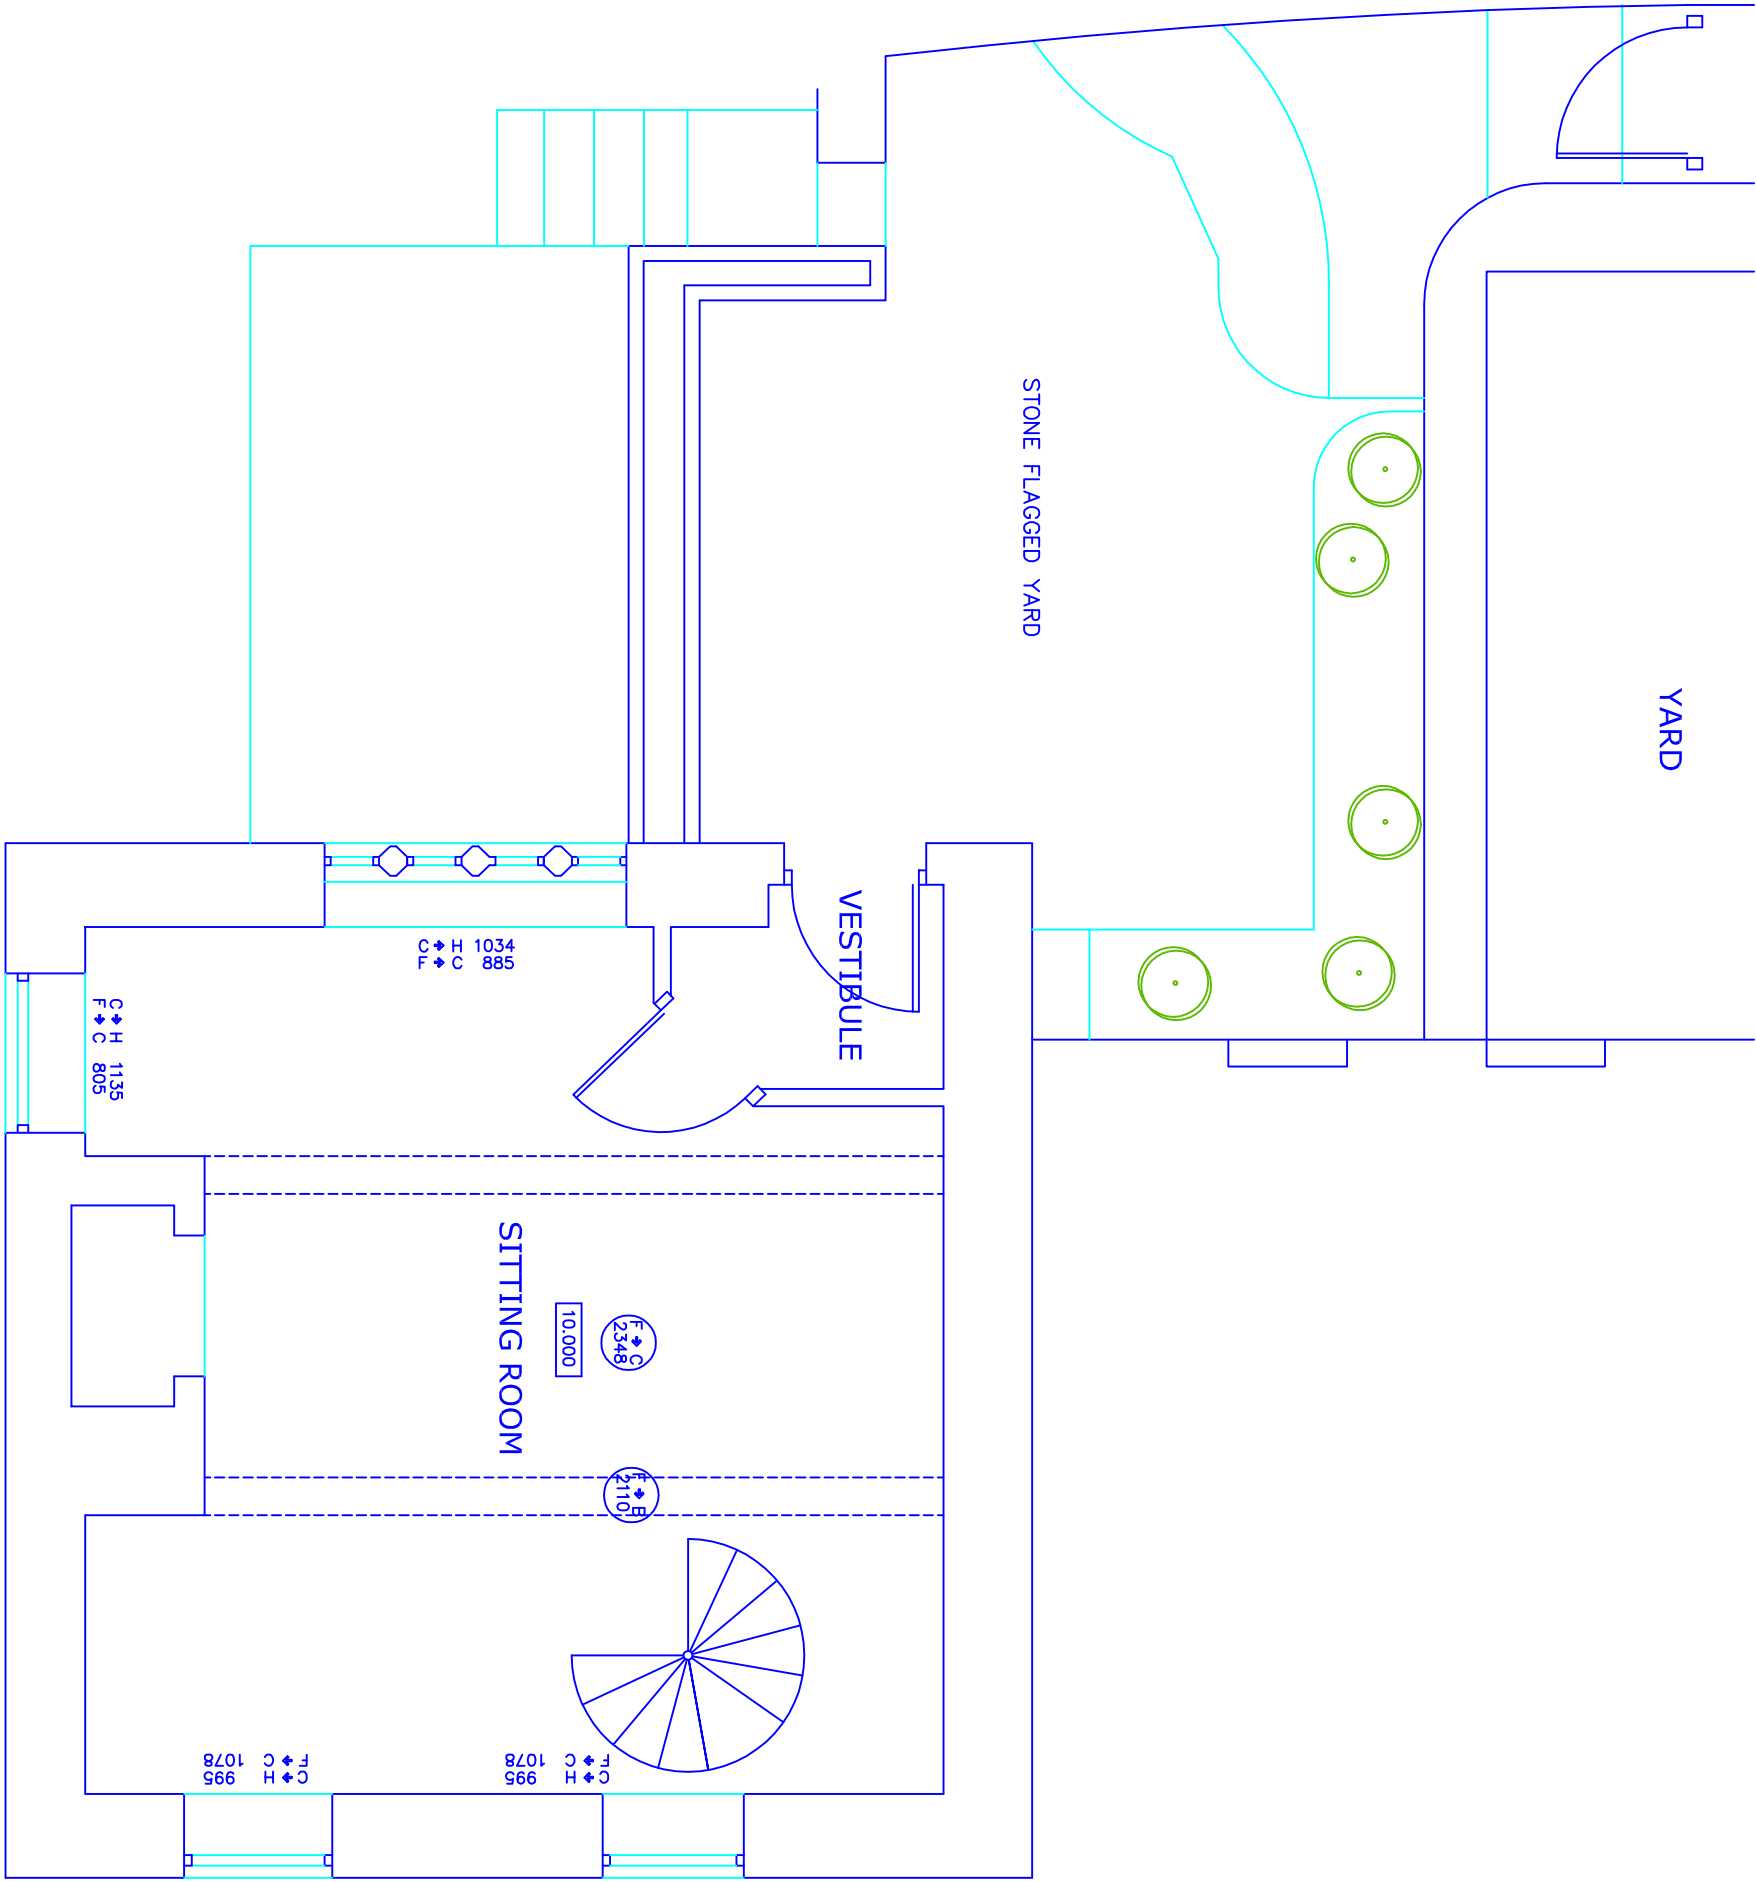

Existing Plan
Ground Floor

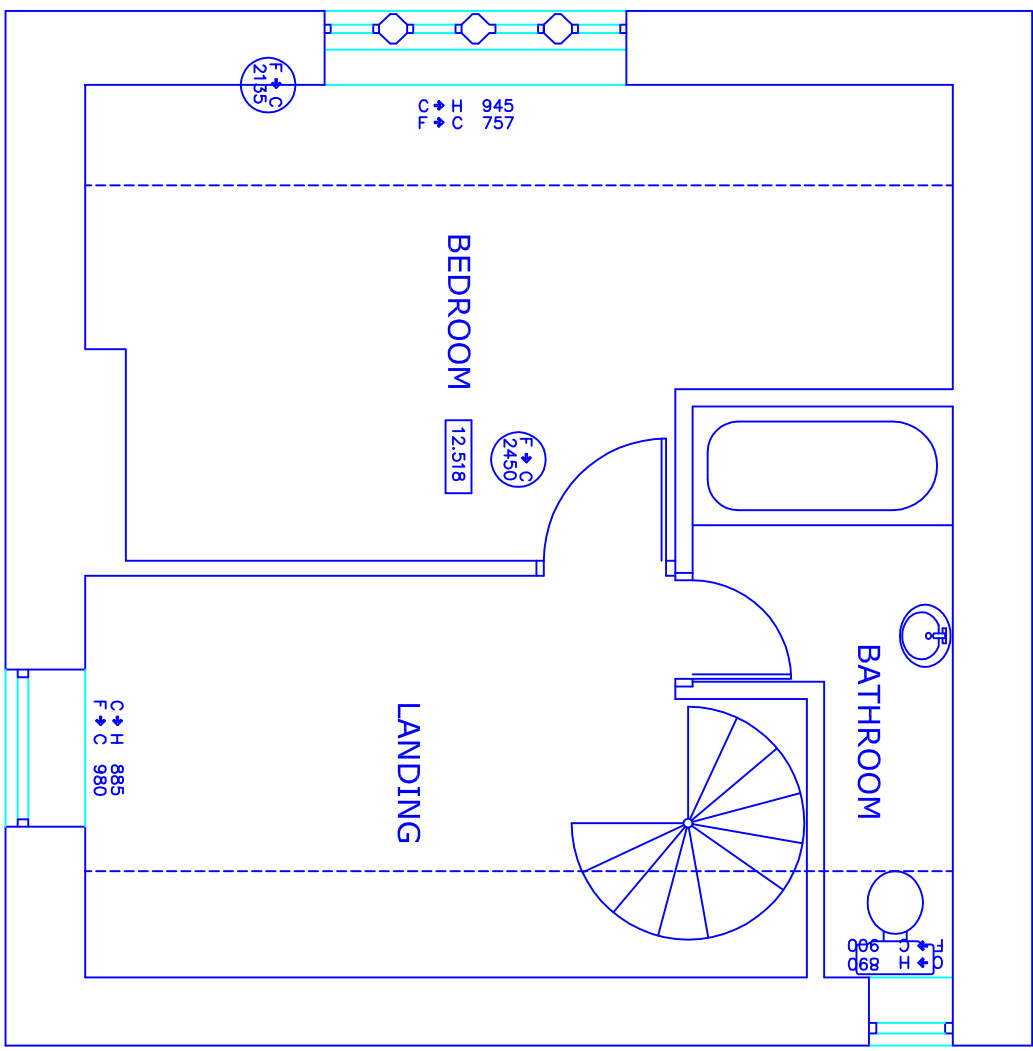

Existing Plan
First Floor

This drawing and design concept is the property of PPV design. It should not be reproduced without written permission

0 1 2 3 m

3 Alba Street
Holcombe Village
BL8 4NA

scale 1:150 at A1
January 2022

SG2-03

Existing Plans
and Elevations

PPV design Ltd

2 Henshore Road, Holcombe Village
Ramsbottom, Lancashire BL8 4PA

Gary Dearden (BA Hons) DipArch RIBA
garn@ppv-design.co.uk www.ppv-design.co.uk
t. 01706 822751 m. 07712 669482