



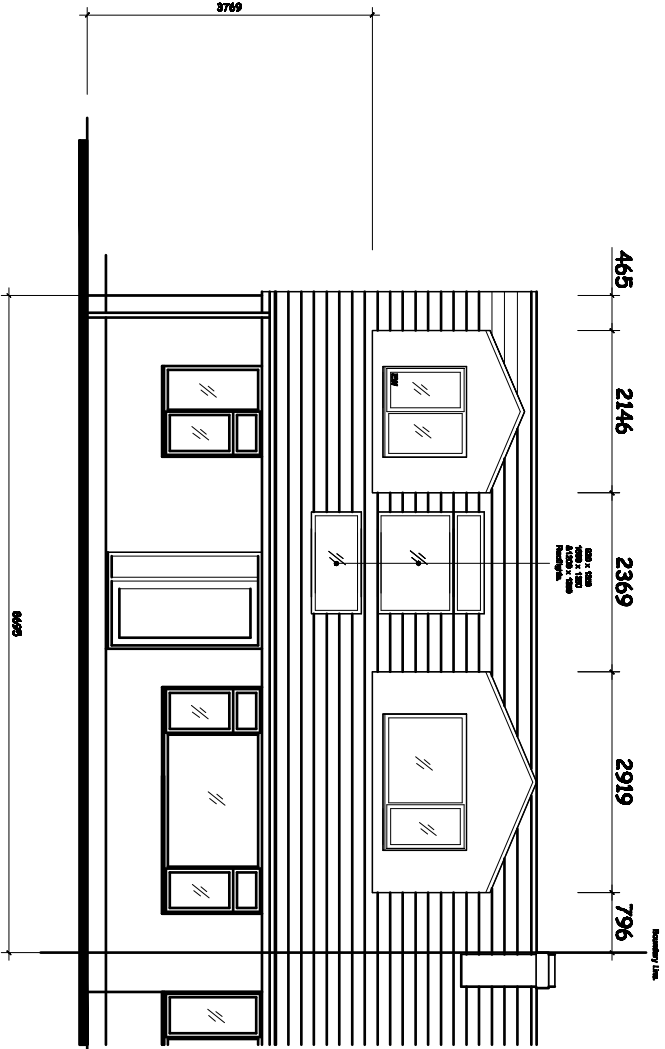

PROPOSED FRONT ELEVATION.

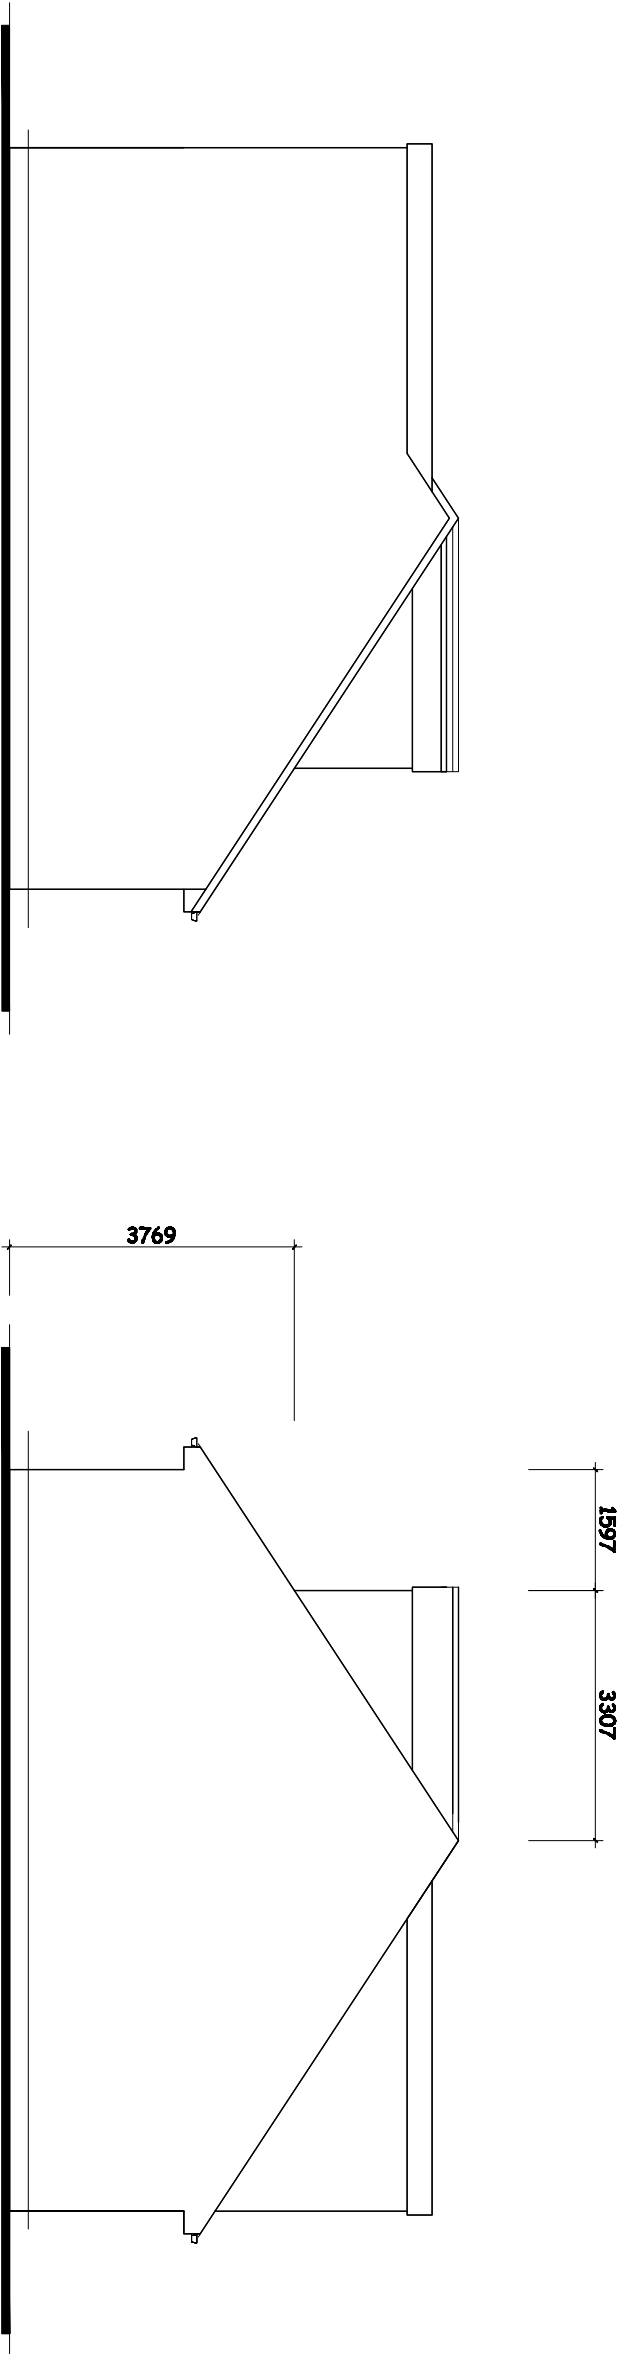

PROPOSED SIDE ELEVATION.
(Viewed From 6 Whitburn Drive).

Revision A - Rooflights Amended. - 28th August 2023.	Title : PROPOSED FRONT DORMERS.	Project : 16, WHITBURN DRIVE, BLURY, BL8 1EH	MTC Designs Scale 1:100 @ A3 Date: June 2023.	31 Exford Drive Bolton BL3 6TB T: 01204 418714, M: 0776020014 Email: info@mtcdesigns.co.uk
			Drawing No: P03A	