




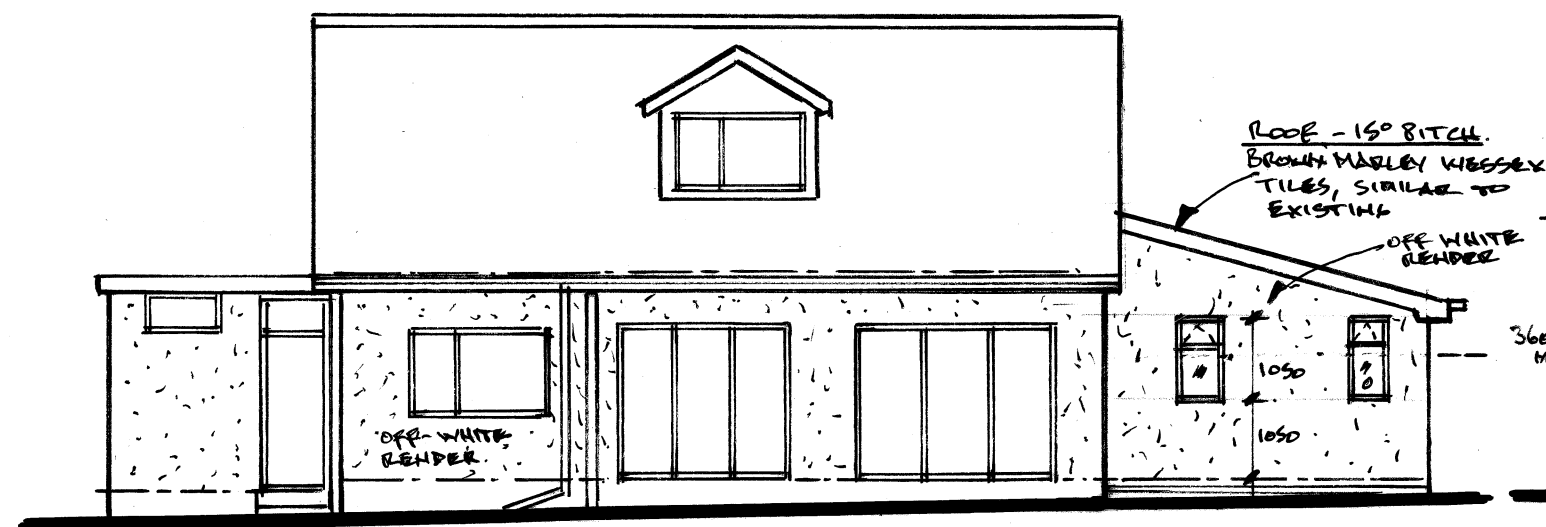


REAR ELEVATION 1:100

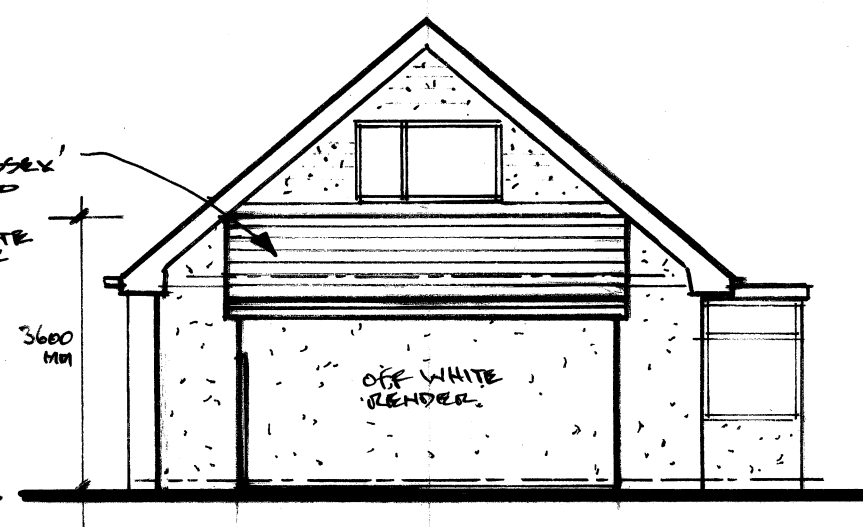

L.H. SIDE ELEVATION

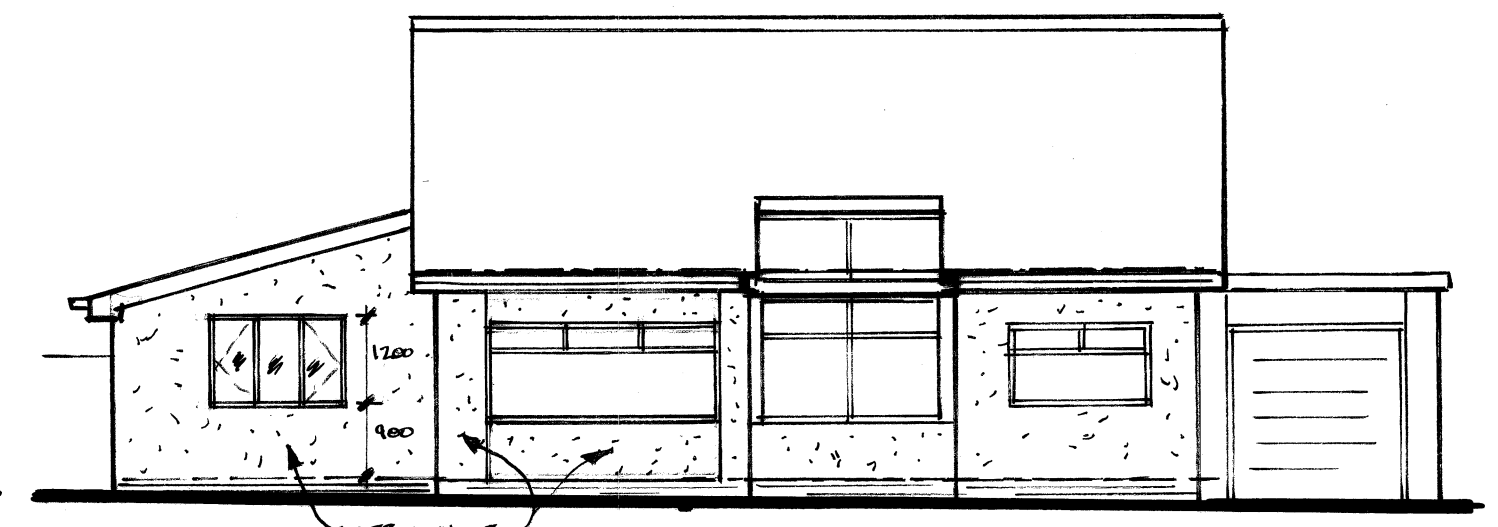

FRONT ELEVATION

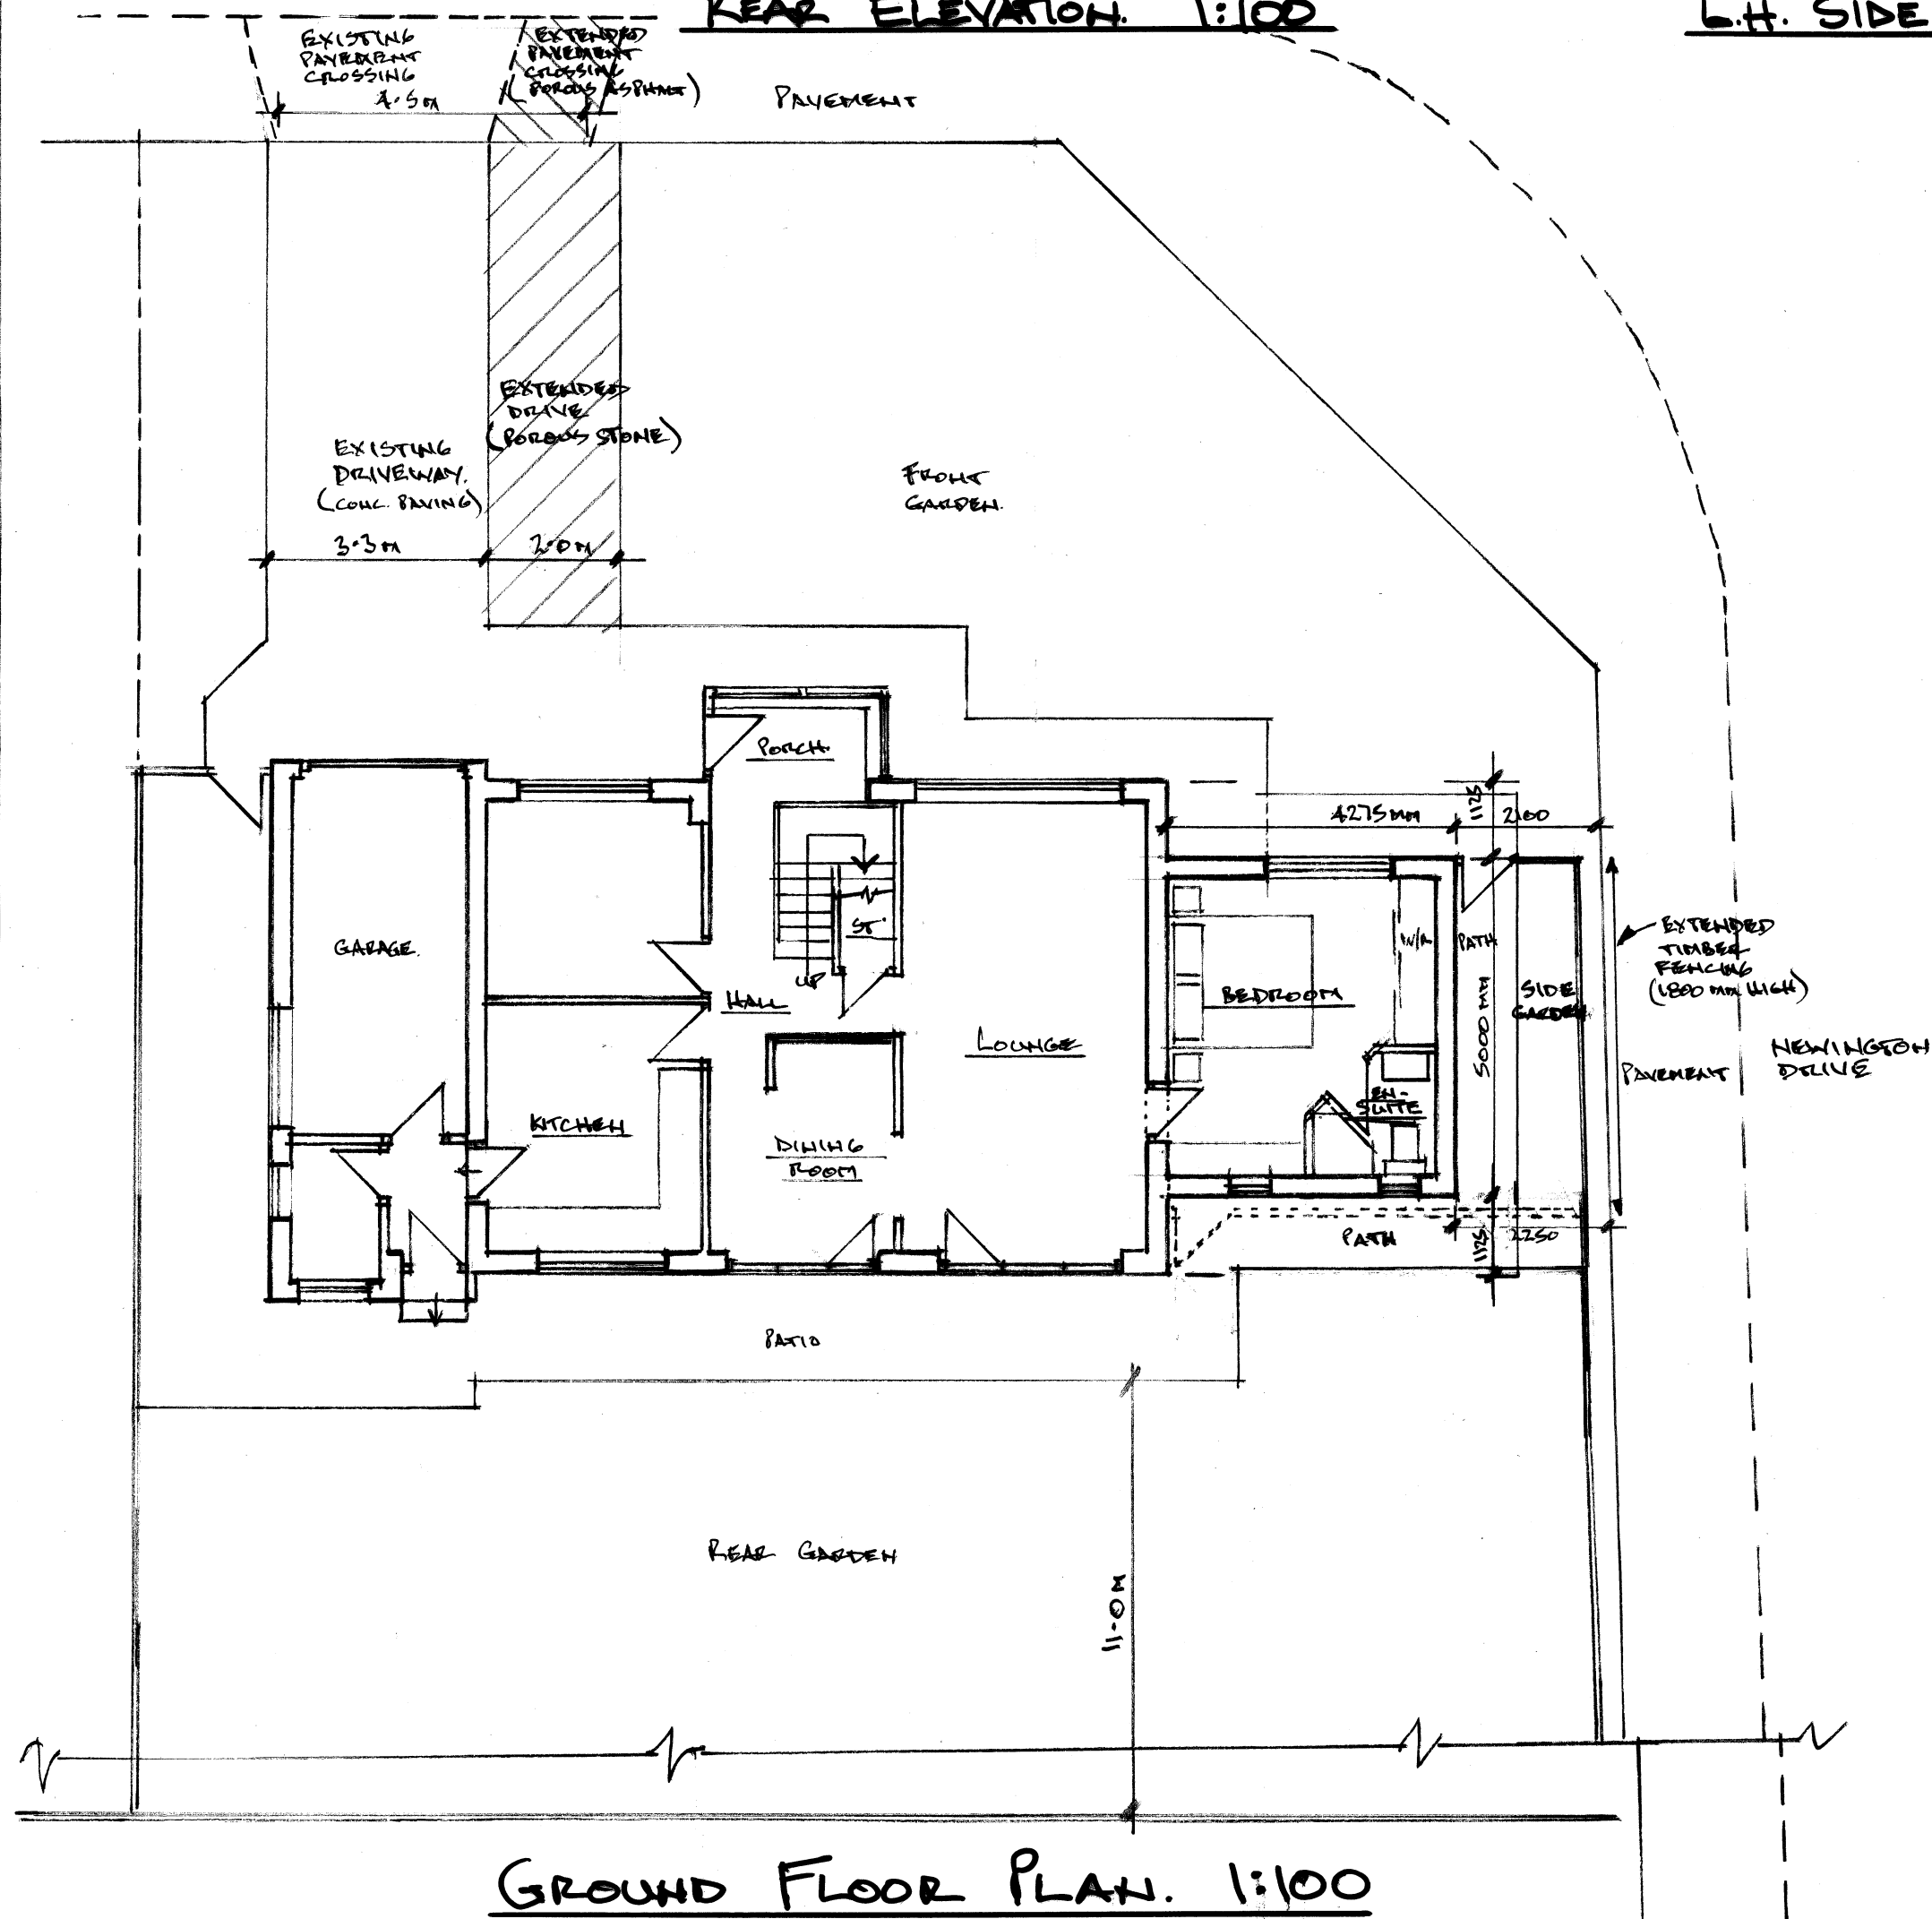


GROUND FLOOR PLAN. 1:100

Architectural & Building Services

NEIL BUTTERWORTH

Tel:
Mobile: 07785 275483

89 Higher Ainsworth Road,
Radcliffe, Manchester, M26 4JJ

 

Job Title PROPOSED SINGLE STOREY REAR
EXTENSION, & EXTERNAL ALTERATIONS,
AT 10 MILE LANE, BURY,
FOR MR & MRS S. BAILEY.

Drawing Title PLANS & ELEVATIONS (PROPOSED)

Scale <u>1:100</u>	Date <u>DEC. 22</u>	Drawn by <u>N.B.</u>	Drawing No. <u>2</u>
-----------------------	------------------------	-------------------------	-------------------------

© copyright.