



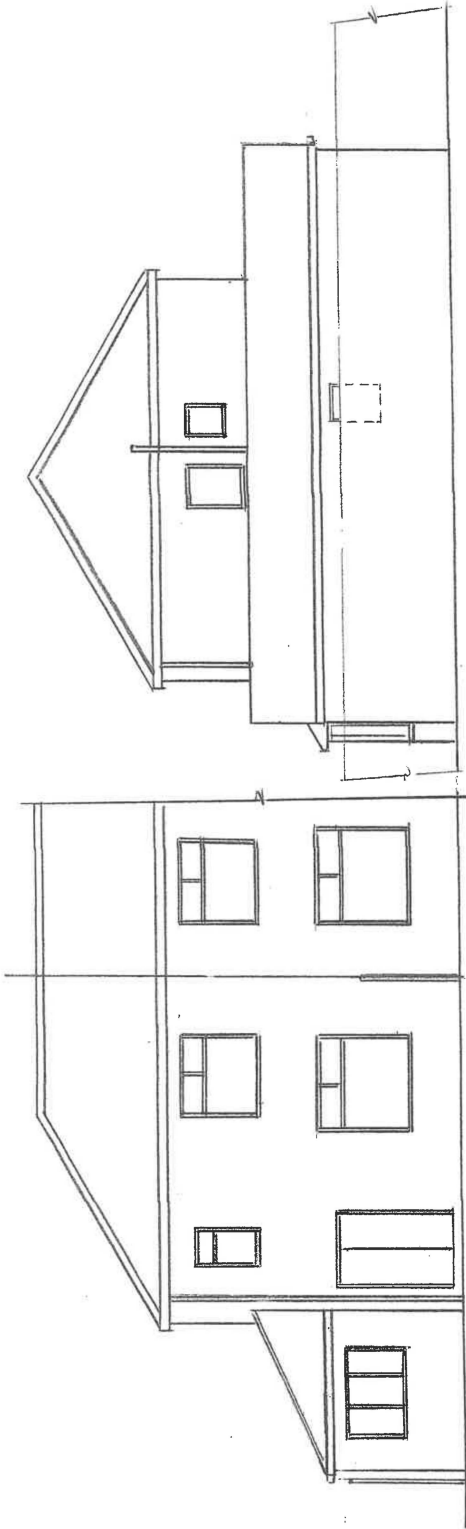


EXISTING REAR ELEVATION

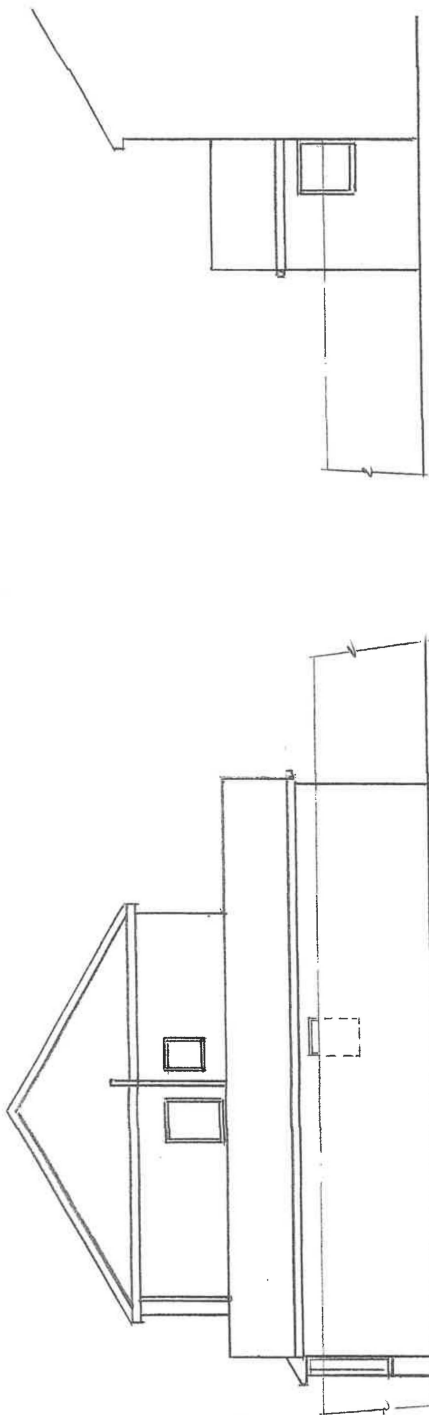


EXISTING SIDE ELEVATION


EXISTING SIDE ELEVATION

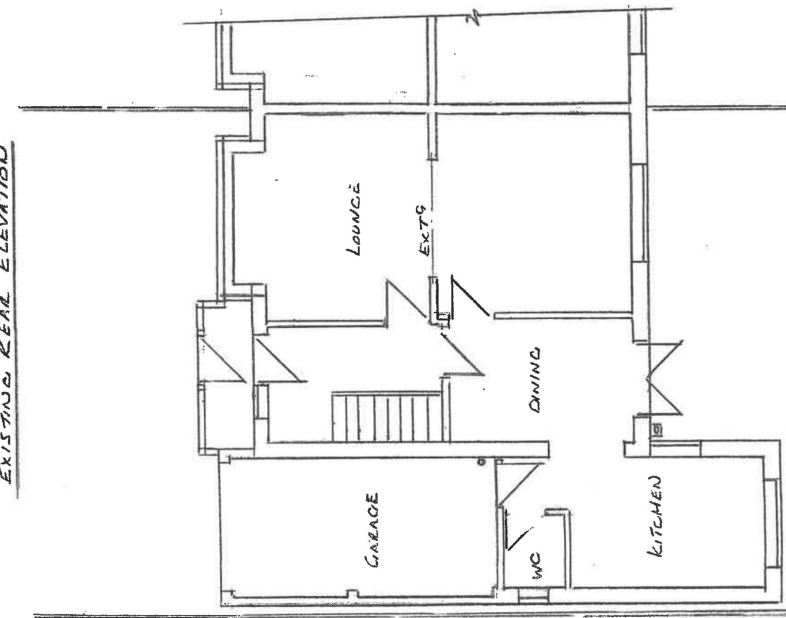

EXISTING GROUND FLOOR PLAN

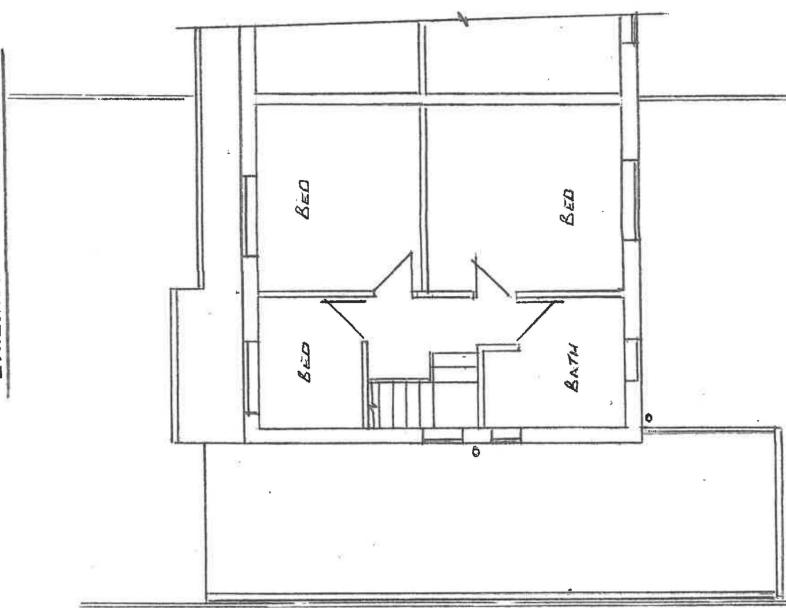

EXISTING FIRST FLOOR PLAN

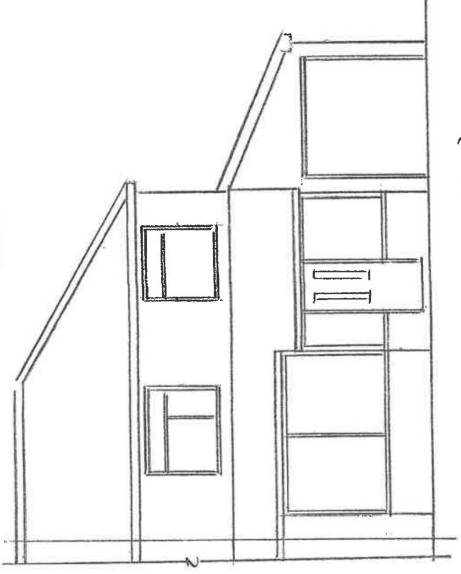

EXISTING FRONT ELEVATION

Thompson Designs Tel 0161 705 1458 Mob 07884 318634	
Sheet 1 Existing Plans and Elevations 11 Brocklehurst Avenue Bury BL9 9AQ Scale 1:100 @ A3 Date June 2023	