




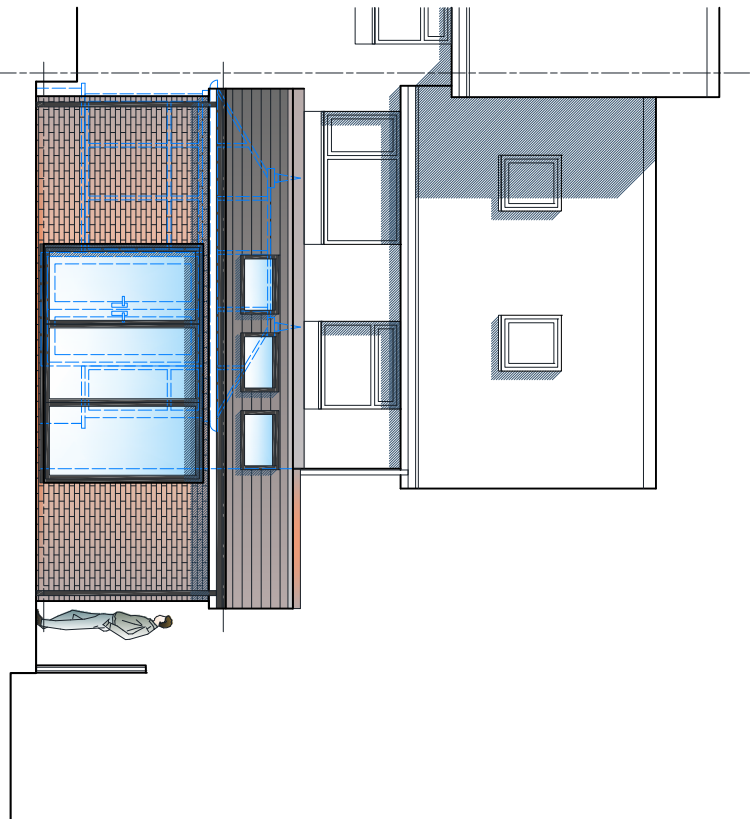


PROPOSED REAR ELEVATION scale 1:100

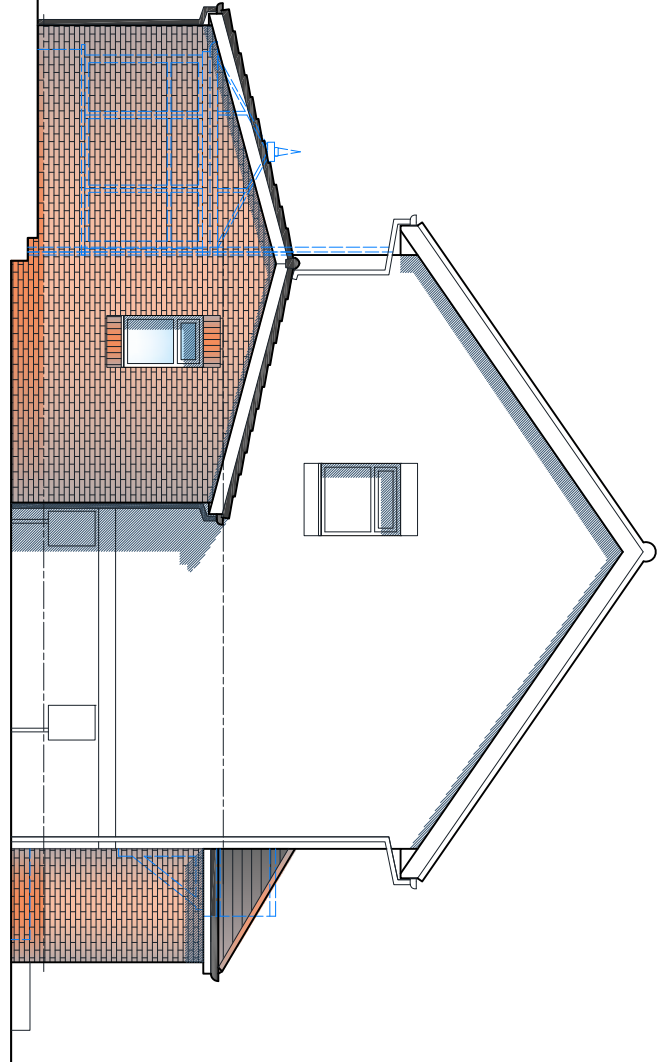


PROPOSED SIDE ELEVATION scale 1:100

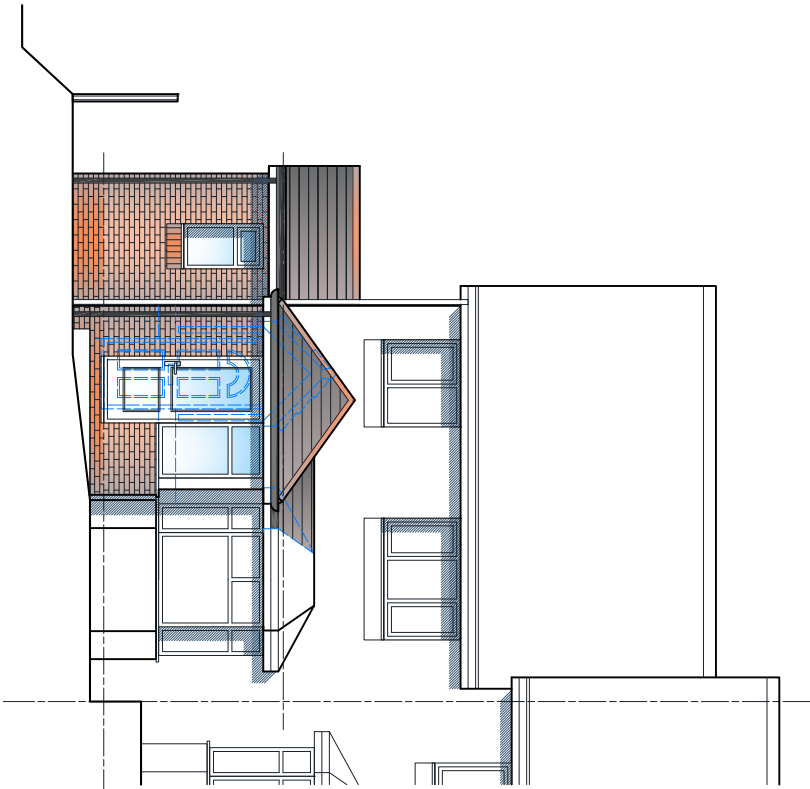


PROPOSED FRONT ELEVATION scale 1:100

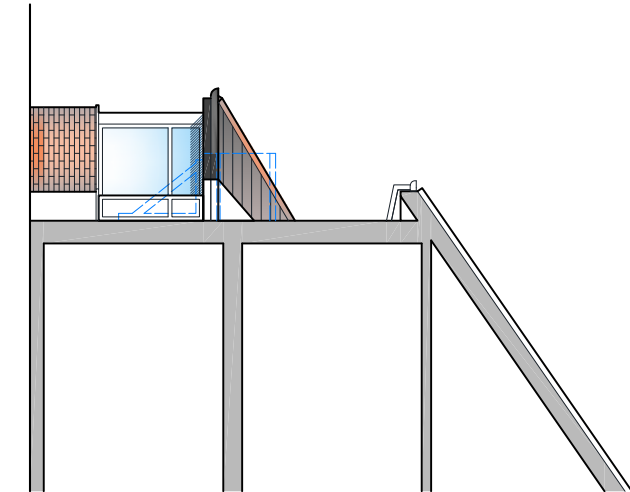


PROPOSED SIDE ELEVATION scale 1:100

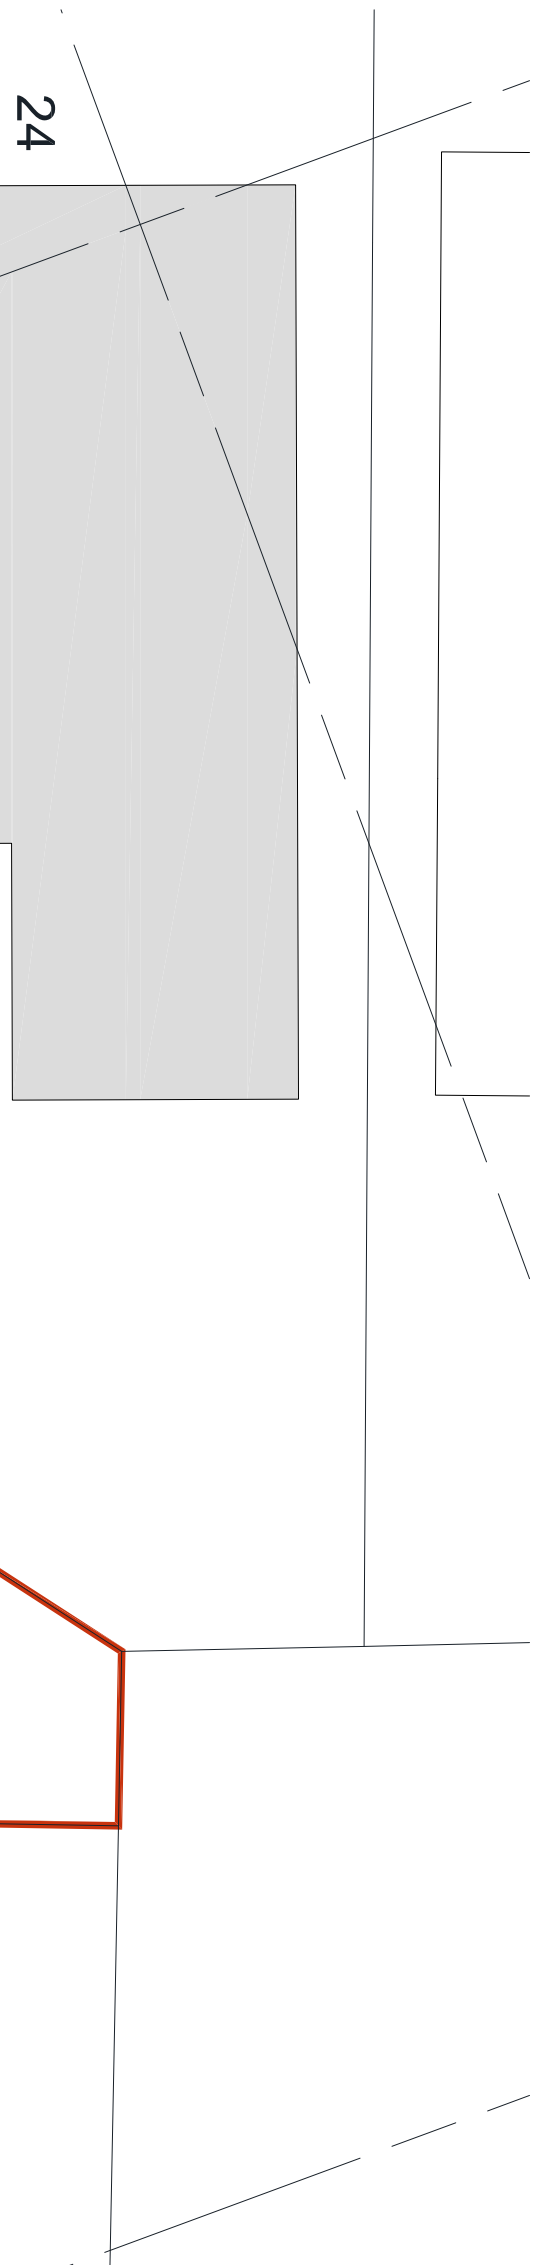

SITE PLANS PROPOSED
SHOWING ROOF DESIGN scale 1:100

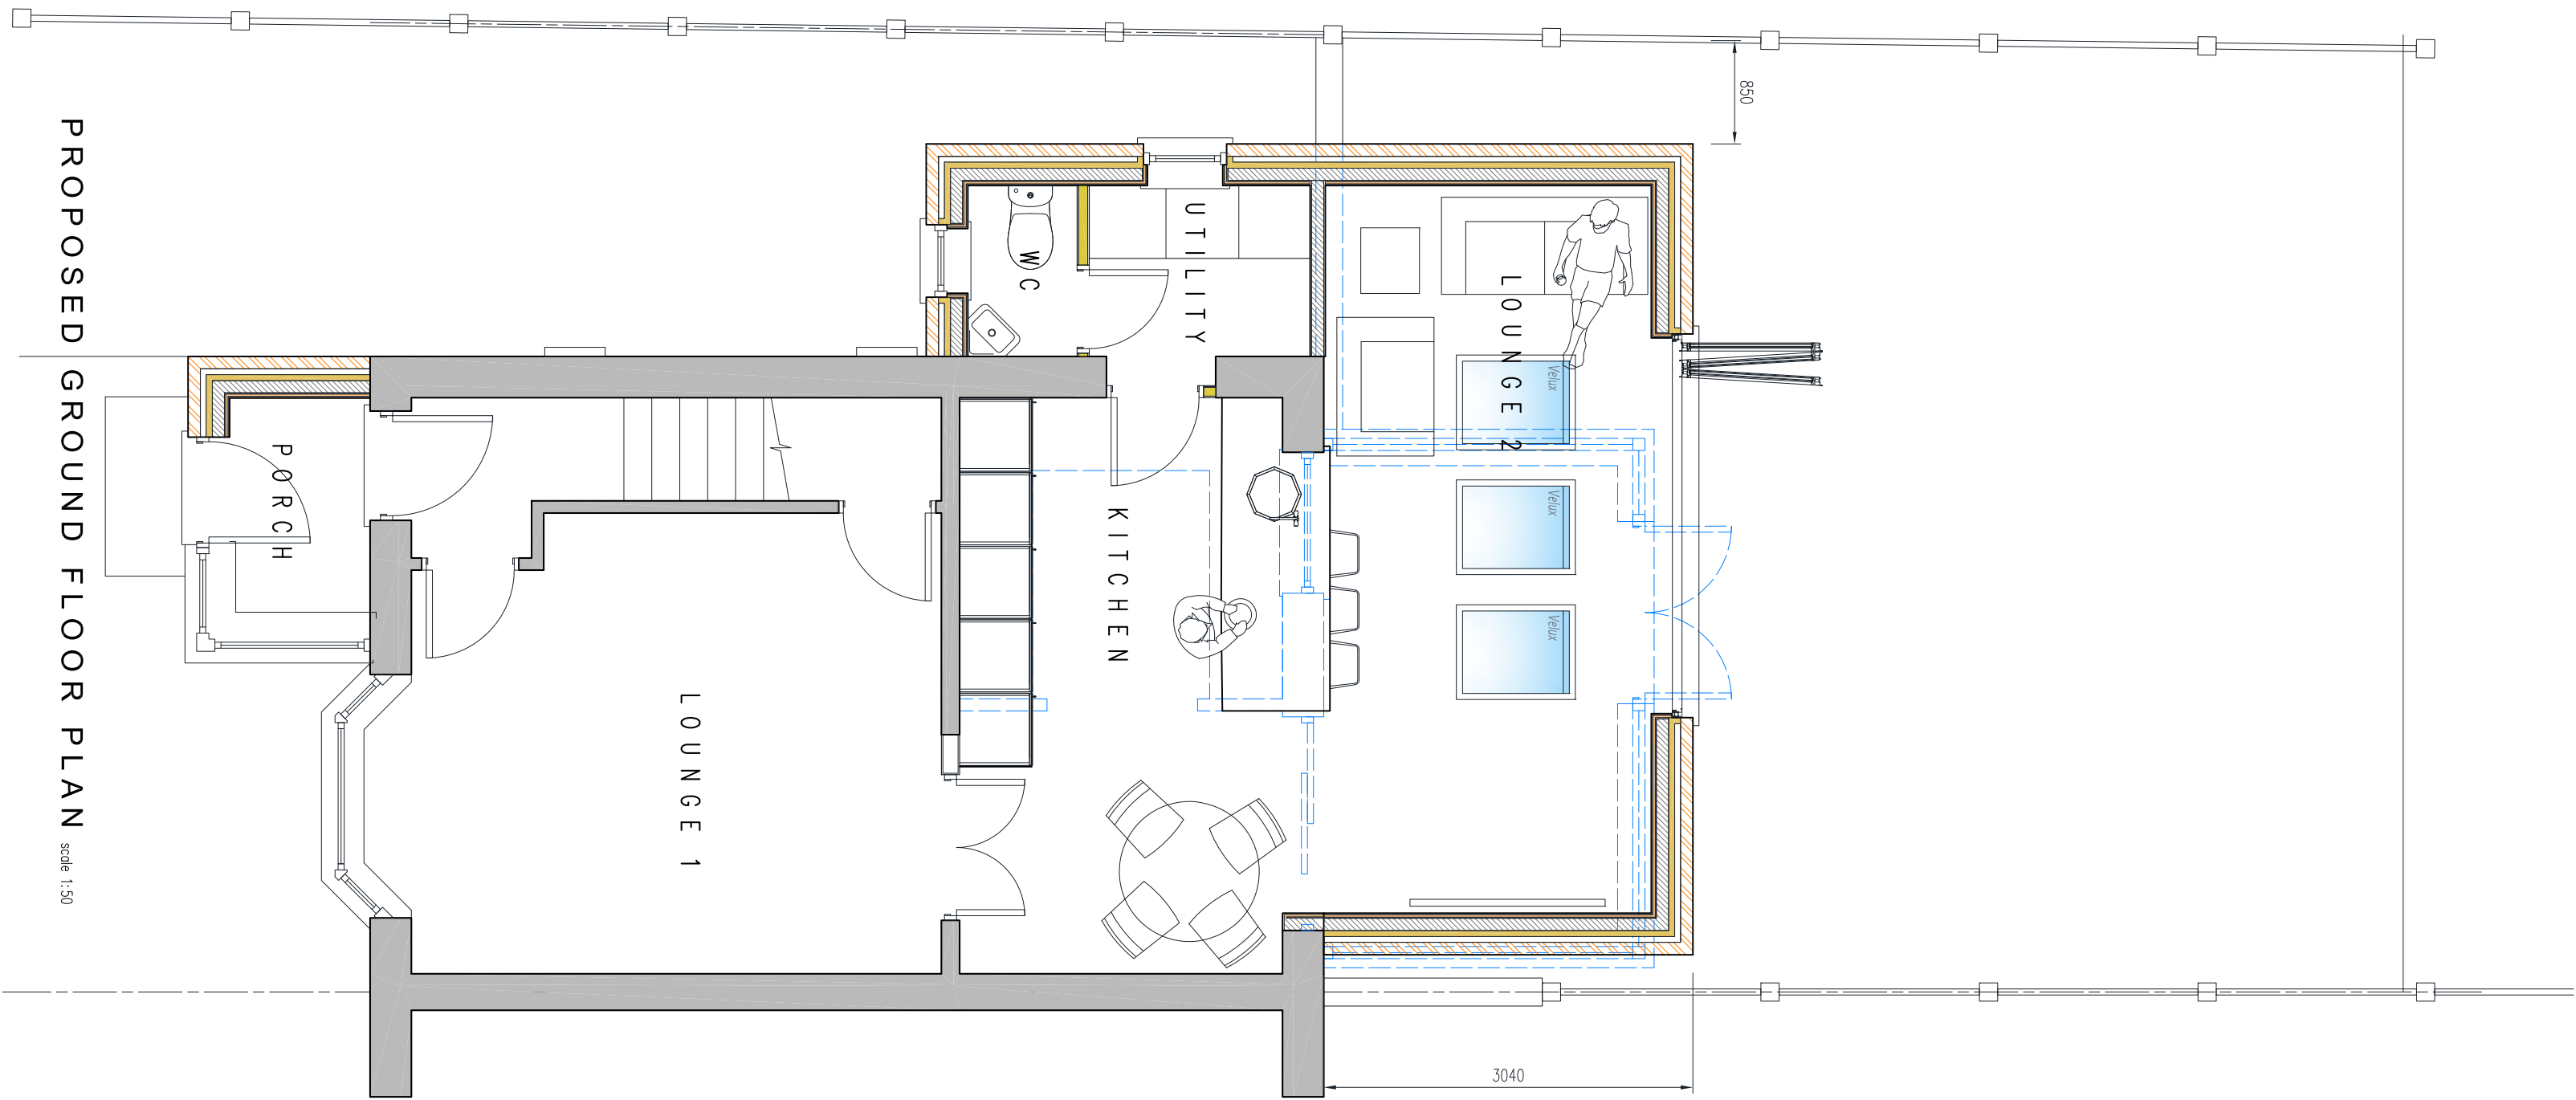

PROPOSED GROUND FLOOR PLAN scale 1:50

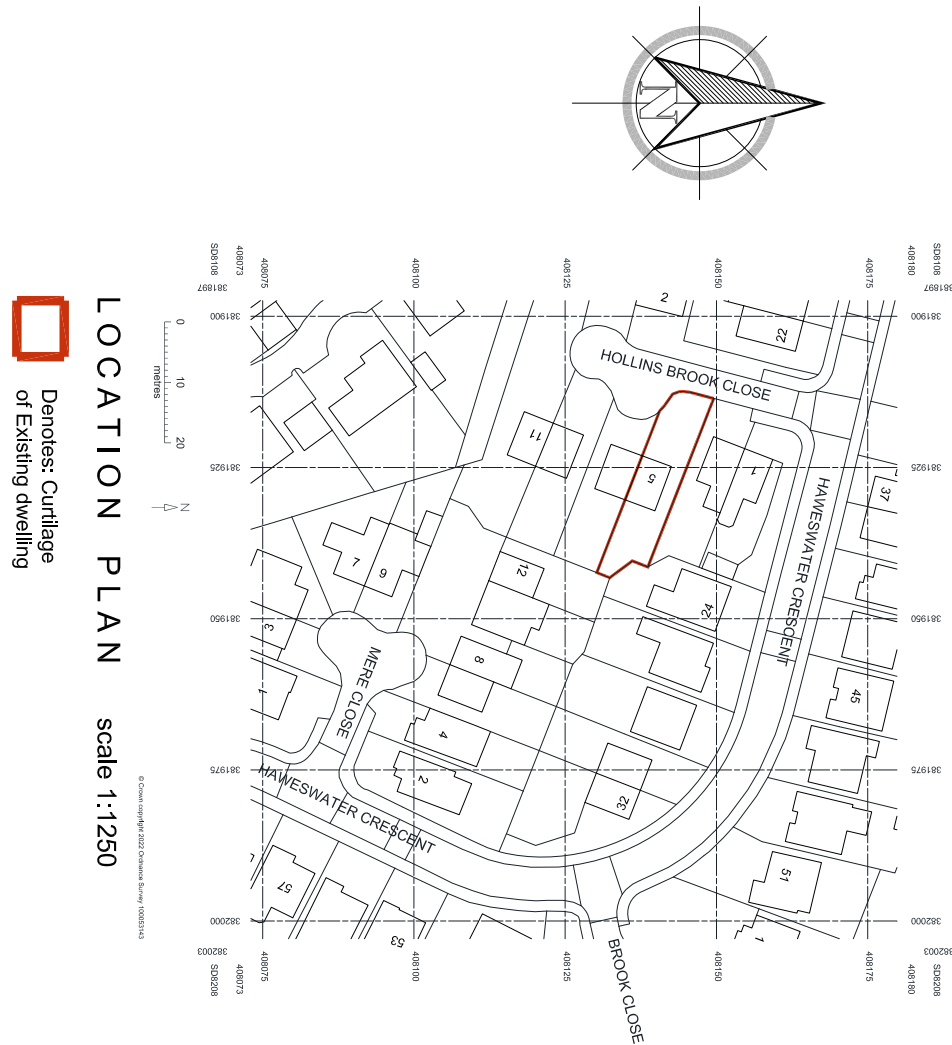

LOCATION PLAN scale 1:1250
Denotes Outillage
of Existing dwelling



HOLLINS BROOK CLOSE