

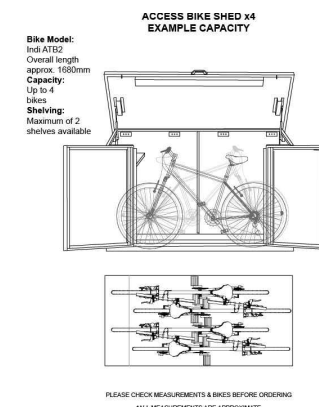


SITE LOCATION PLAN (470sqm)
1:1250@A3

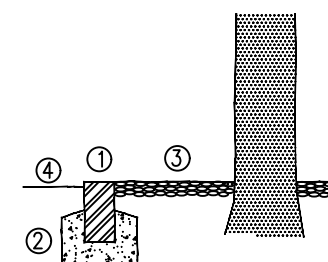



METAL SHED FOR 4no CYCLES BEING 2060mm WIDE AND 1045mm WIDE, WITH A HEIGHT OF 1140mm

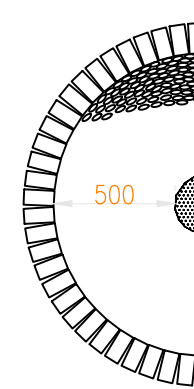

1. BRICK ON END SURROUND.
2. 75 MM 1:6 CONCRETE SURROUND.
3. 50 MM HAND CONSOLIDATED COARSE HOGGIN.
4. Permeable Tarmac finish

HOGGIN SURROUND DETAIL TO EXISTING RETAINED TREES
1:250@A3

PROPOSED SITE PLAN
1:200@A3

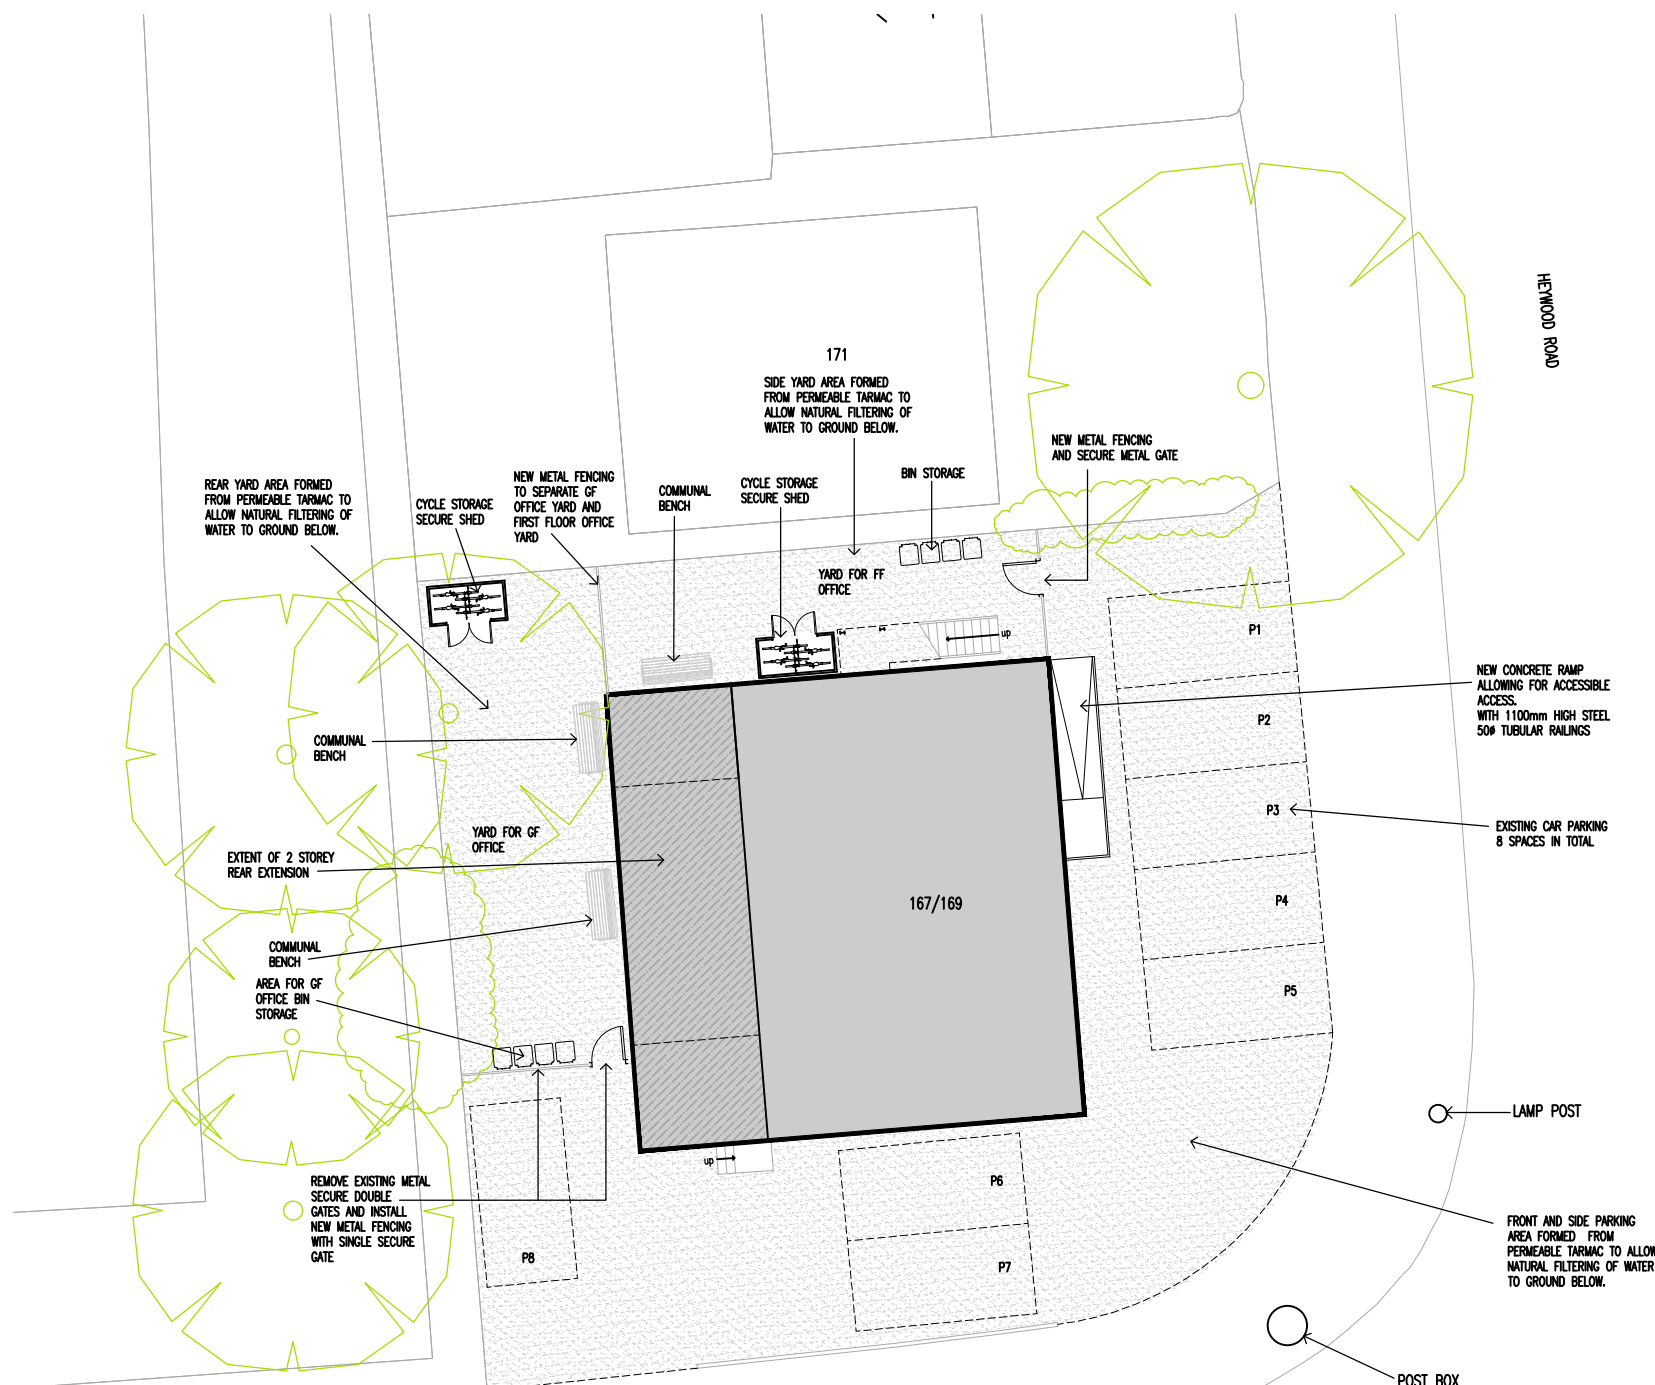 

P3	Amendments after planning comments	30.06.23	MG
P2	Amendments after planning comments	22.06.23	MG
P1	Amendments after planning comments	19.04.23	MG
Rev	Amendments	Date	Ints

Mark Gordon
Design + Associates

Project

167-169 HEYWOOD ROAD
PRESTWICH, M25 1LB

Drawing Title
SITE LOCATION PLAN
PROPOSED SITE PLAN

Drawn TW
Date NOV 2021
Scale@A3 1 : 100

Drawing No. 169HR/200/PL
Rev. P3