
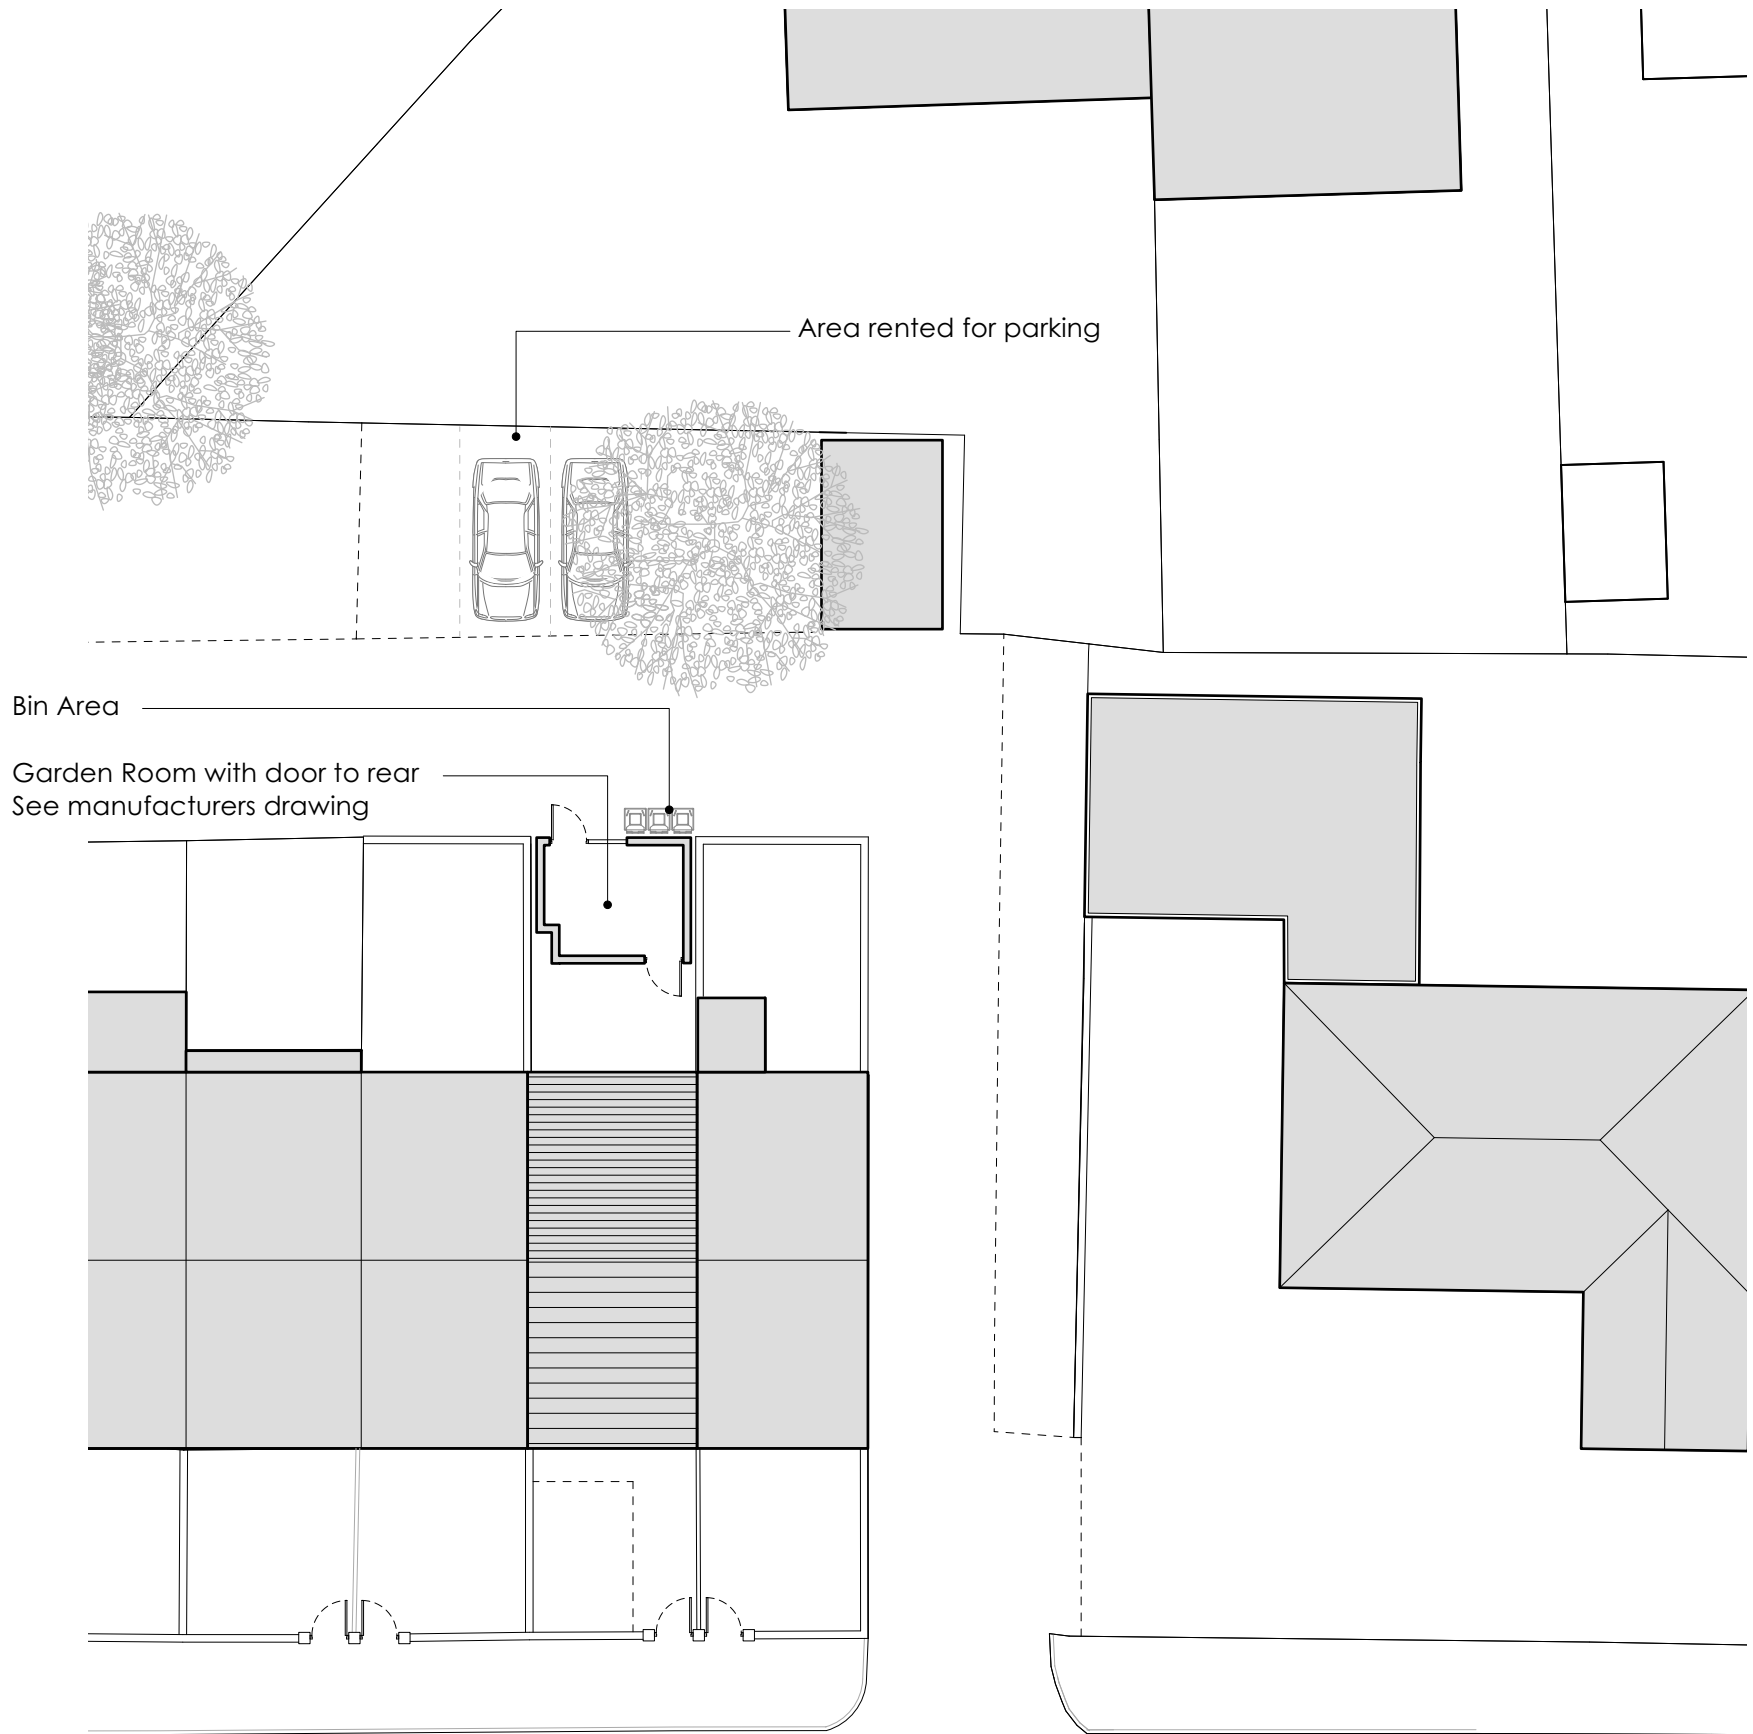


Rev -

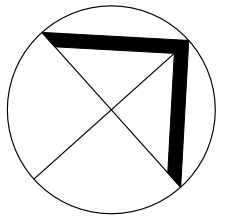

192 Parr Lane

DP209 02

Site Plan with Garden Room

08.03.23

Scale 1:200@A3

This drawing is for planning purposes only. All measurements and setting out must be verified and confirmed on site, before any demolition or construction commences.
© Copyright designPush Architectural Design