


All illustrations are to be checked on site, any discrepancies are to be reported to the Architect. Access routes, construction, layout, etc. shall be subject to the Architect's approval. The Architect is not responsible for any discrepancies or omissions. All structural engineering drawings are to be checked on site. Details / calculations of structural members shall be subject to the Architect's approval.


The drawing is copyright.

A External floor standing included
B Show area of building


24/02/2022
24/02/2022

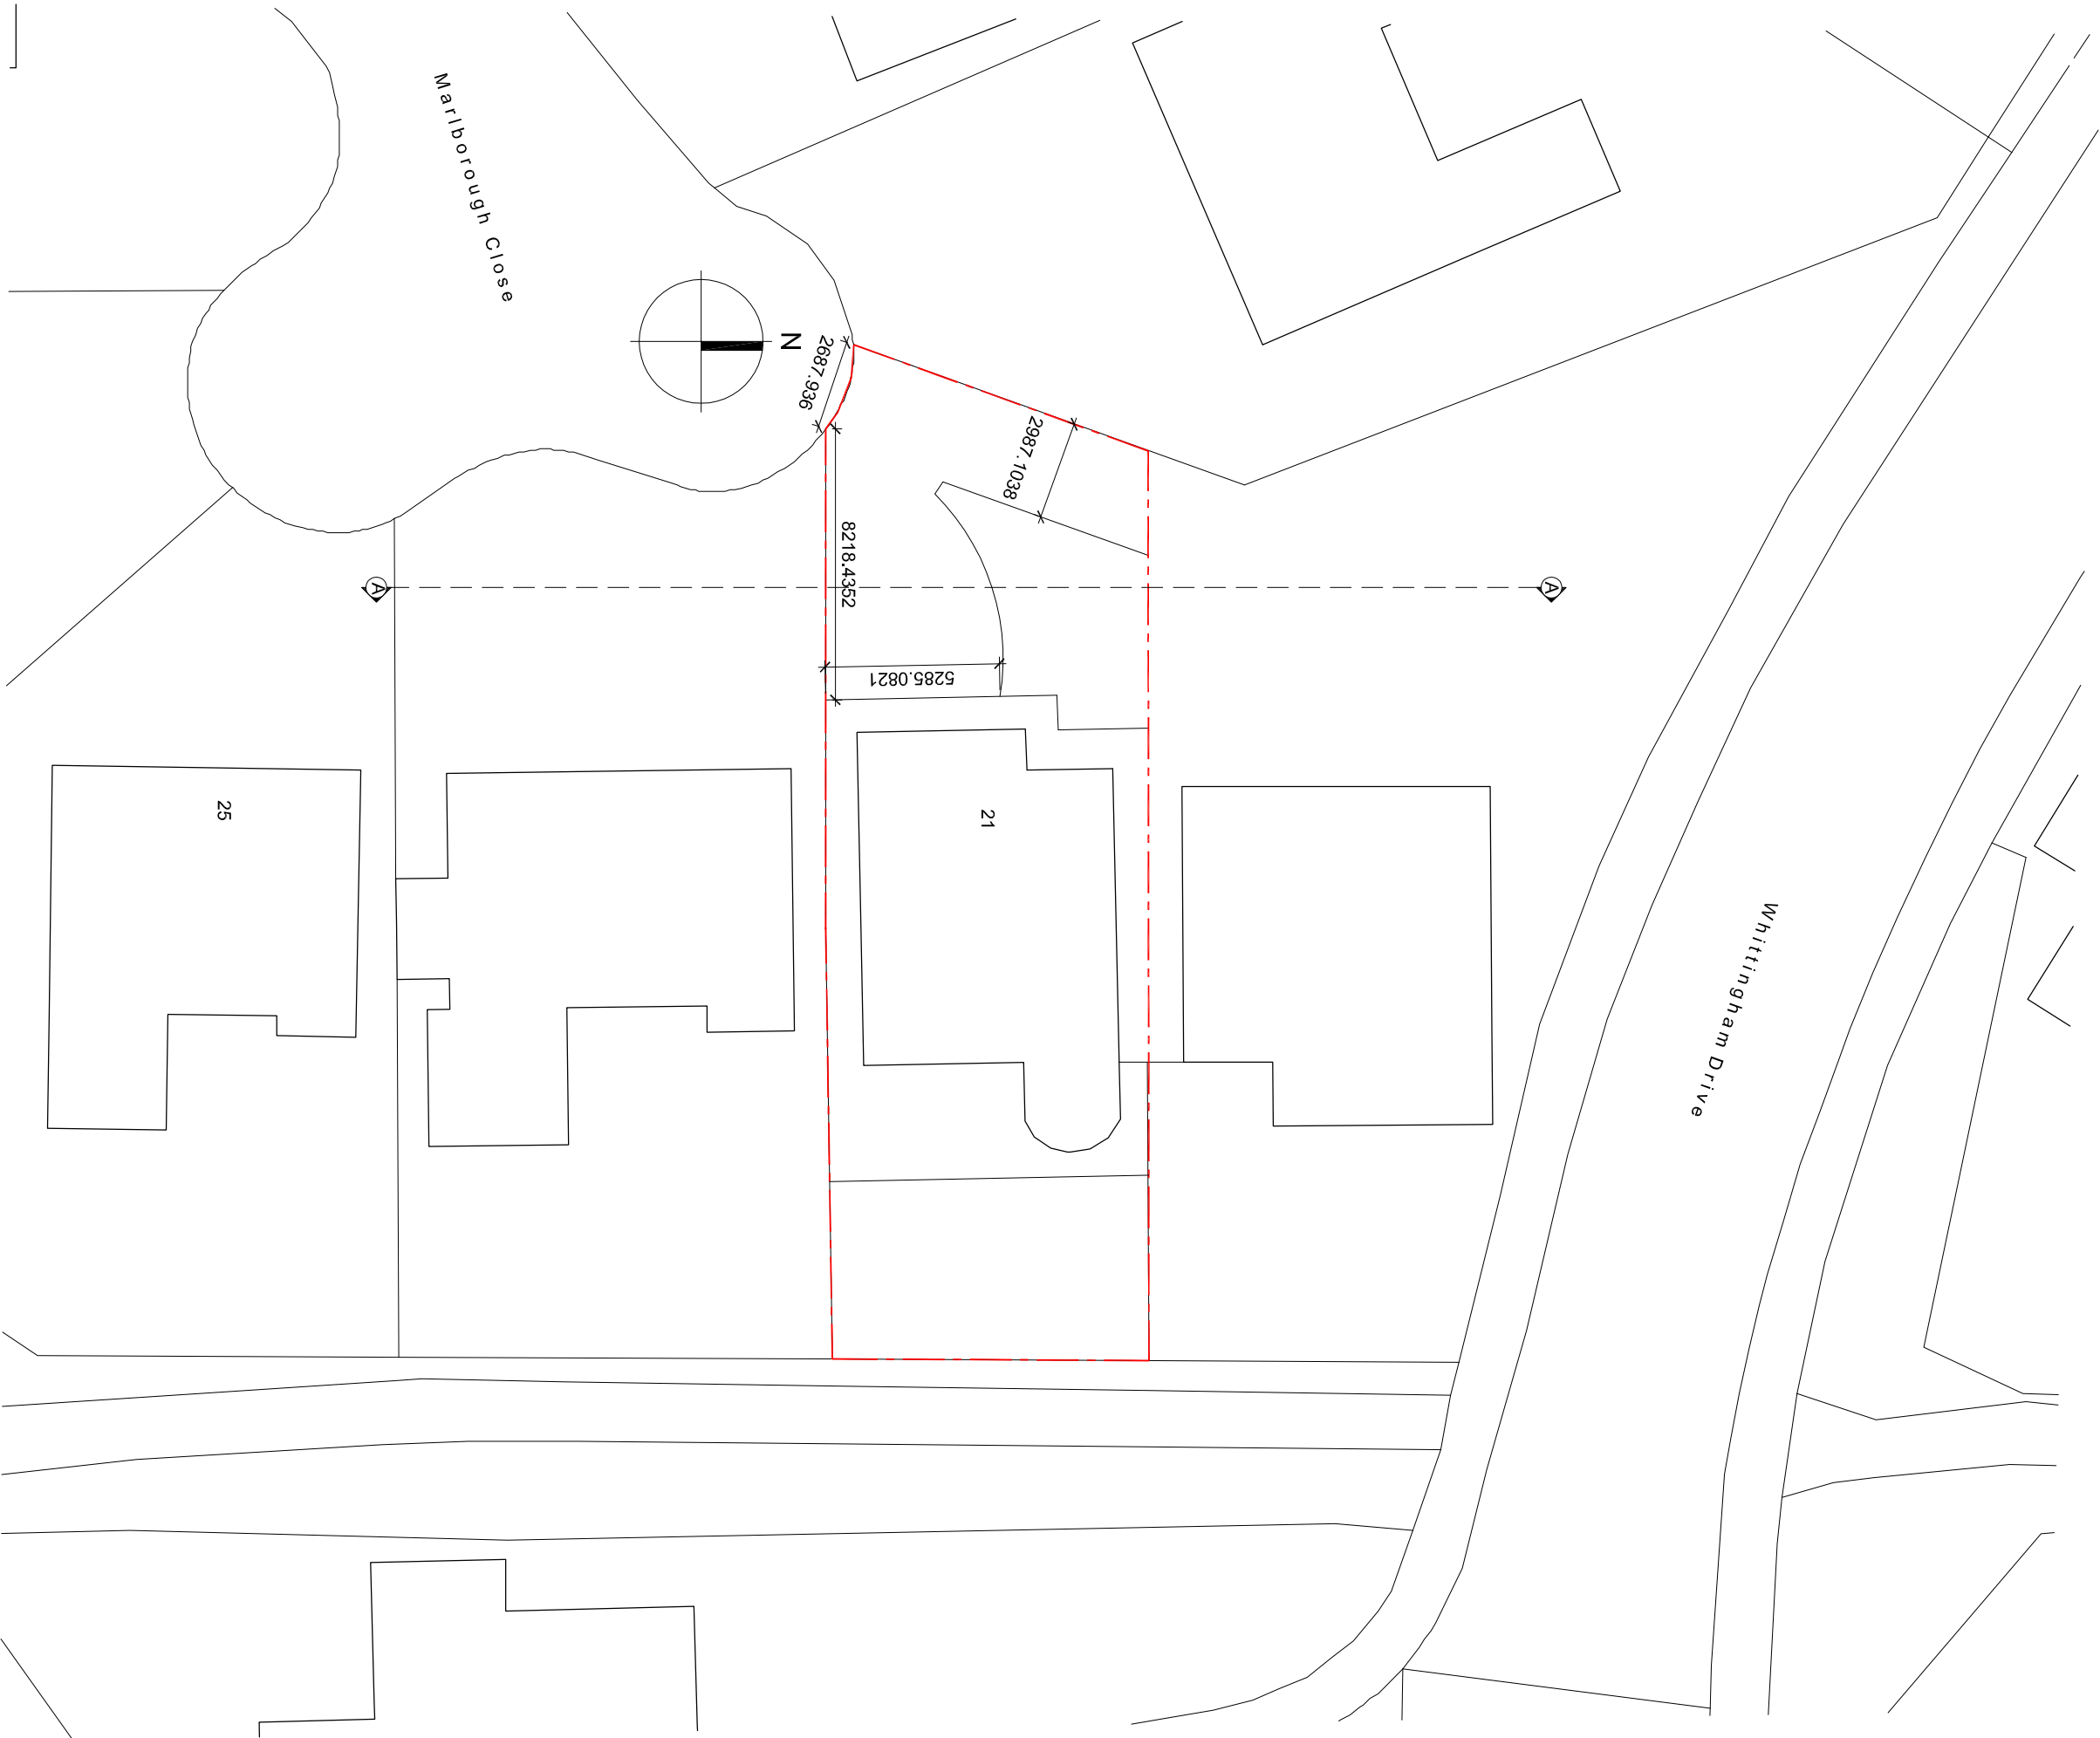


Existing Site Plan

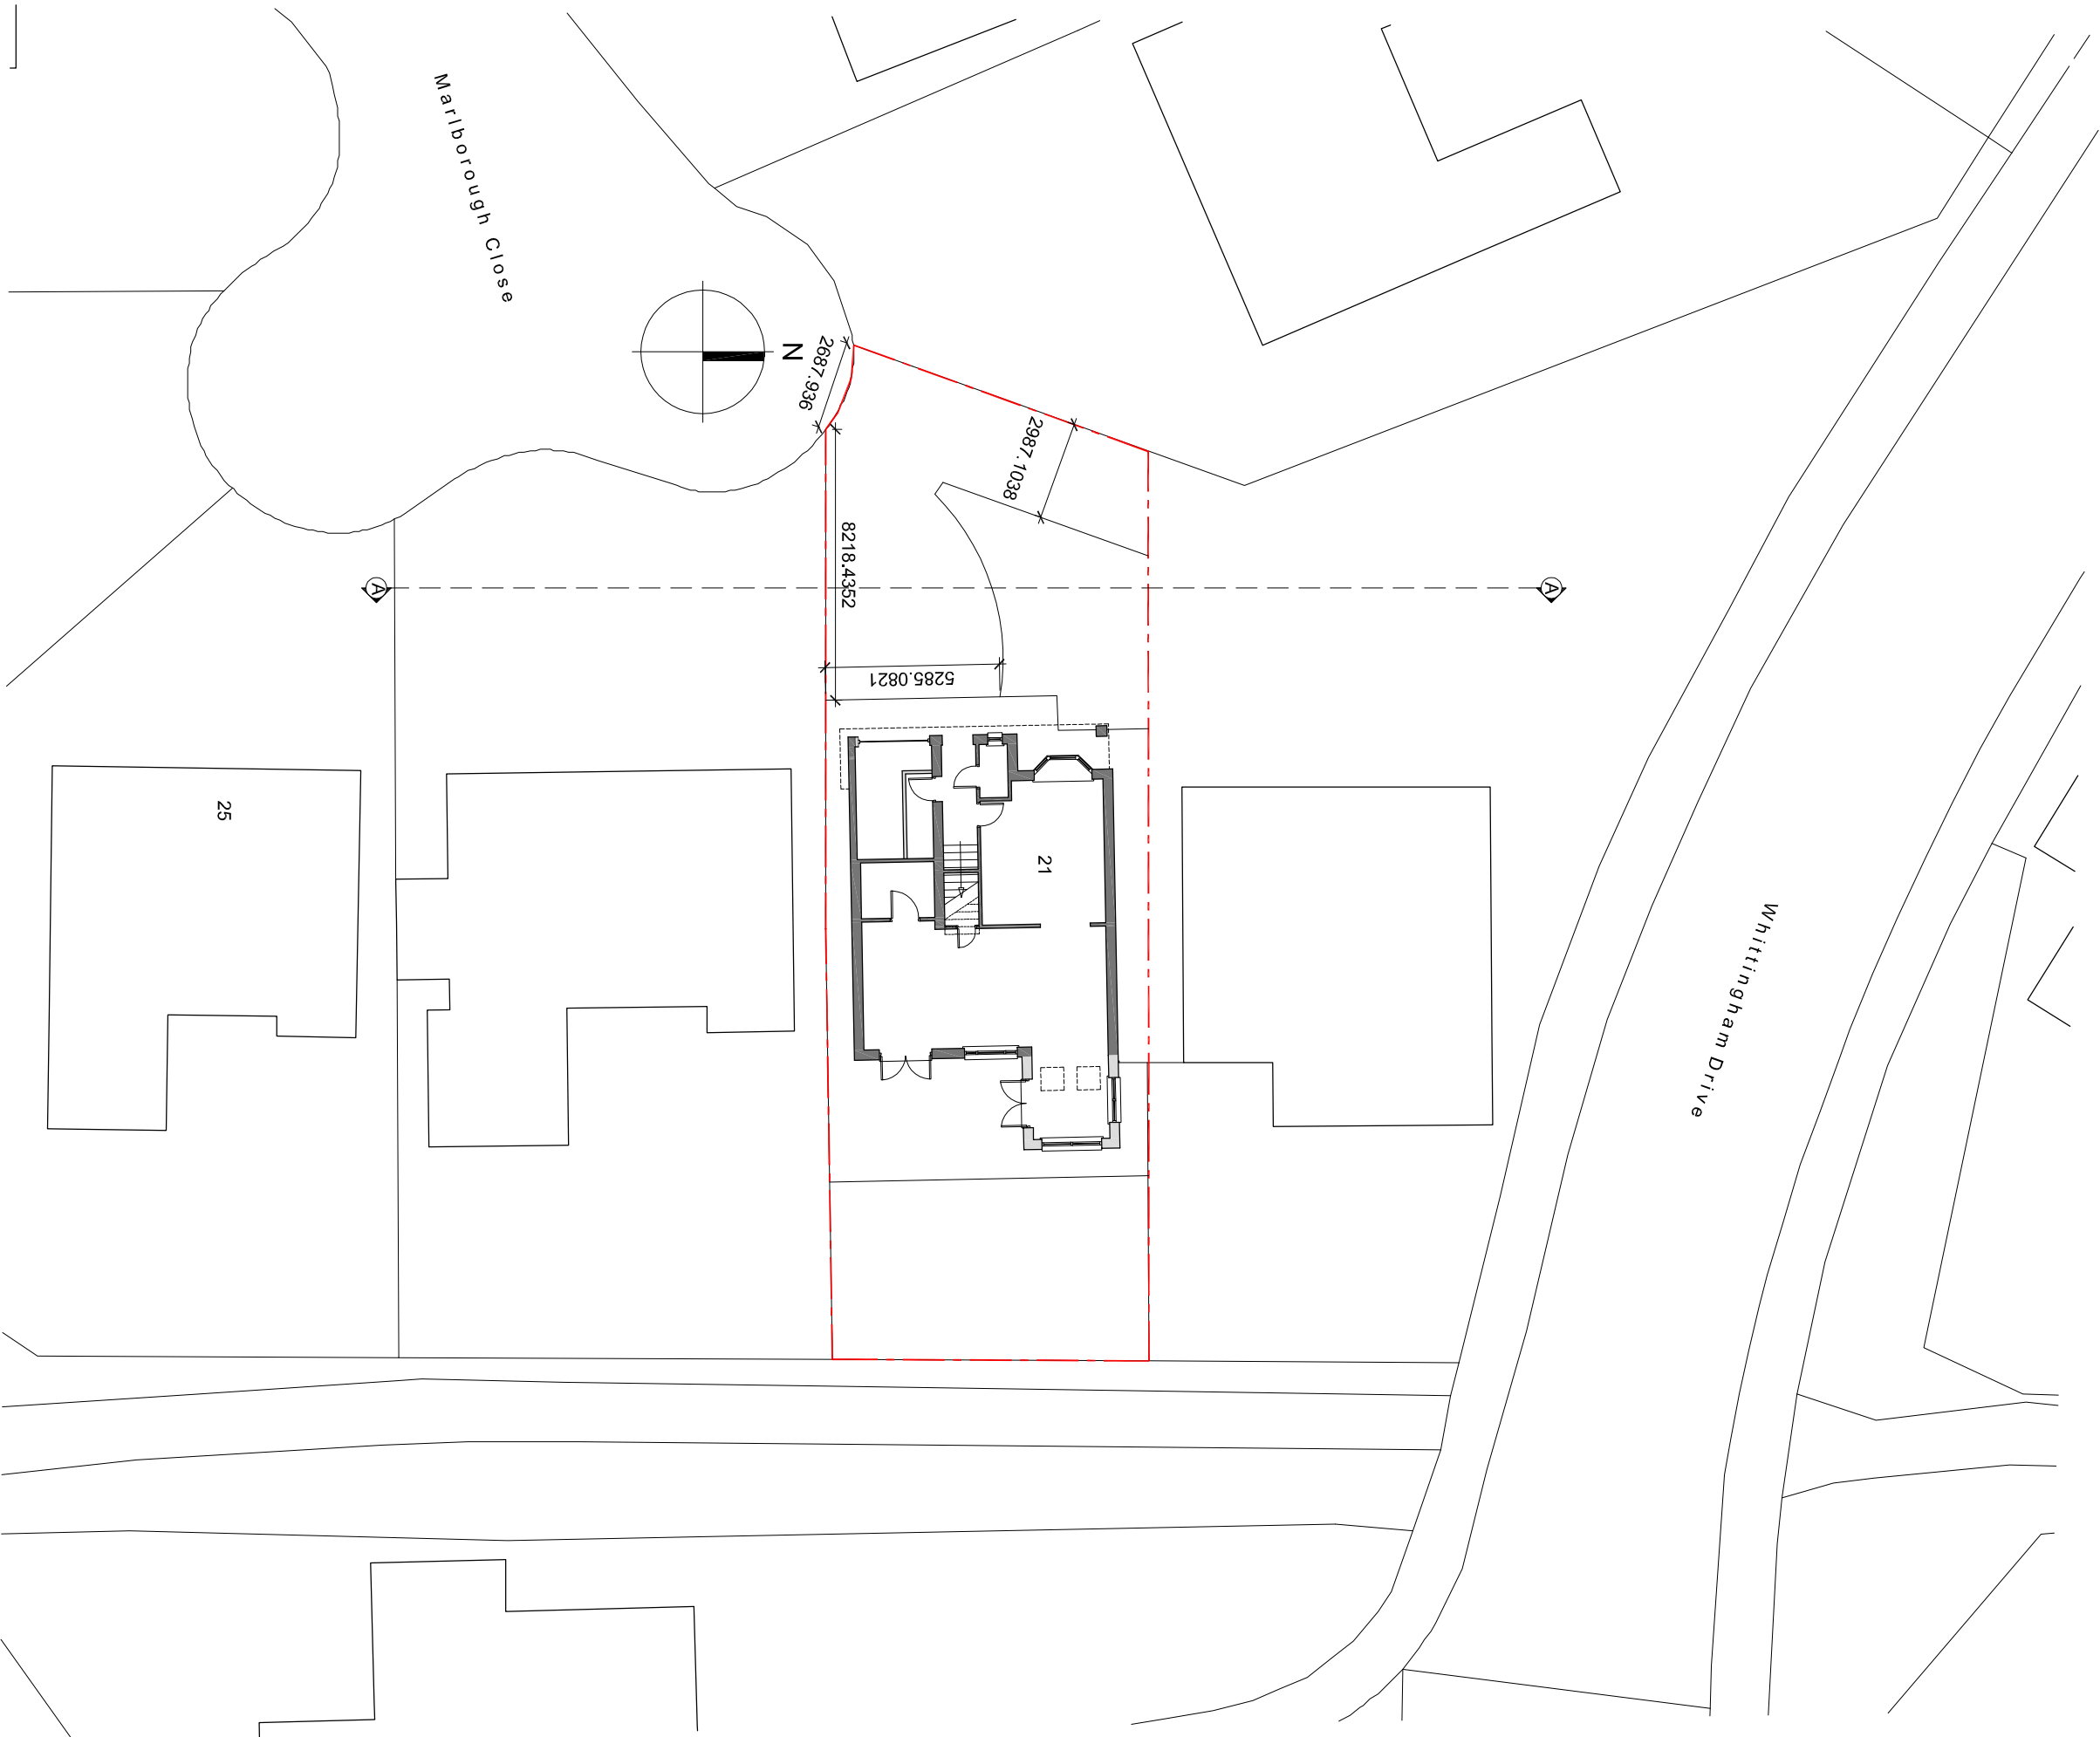


Proposed Site Plan

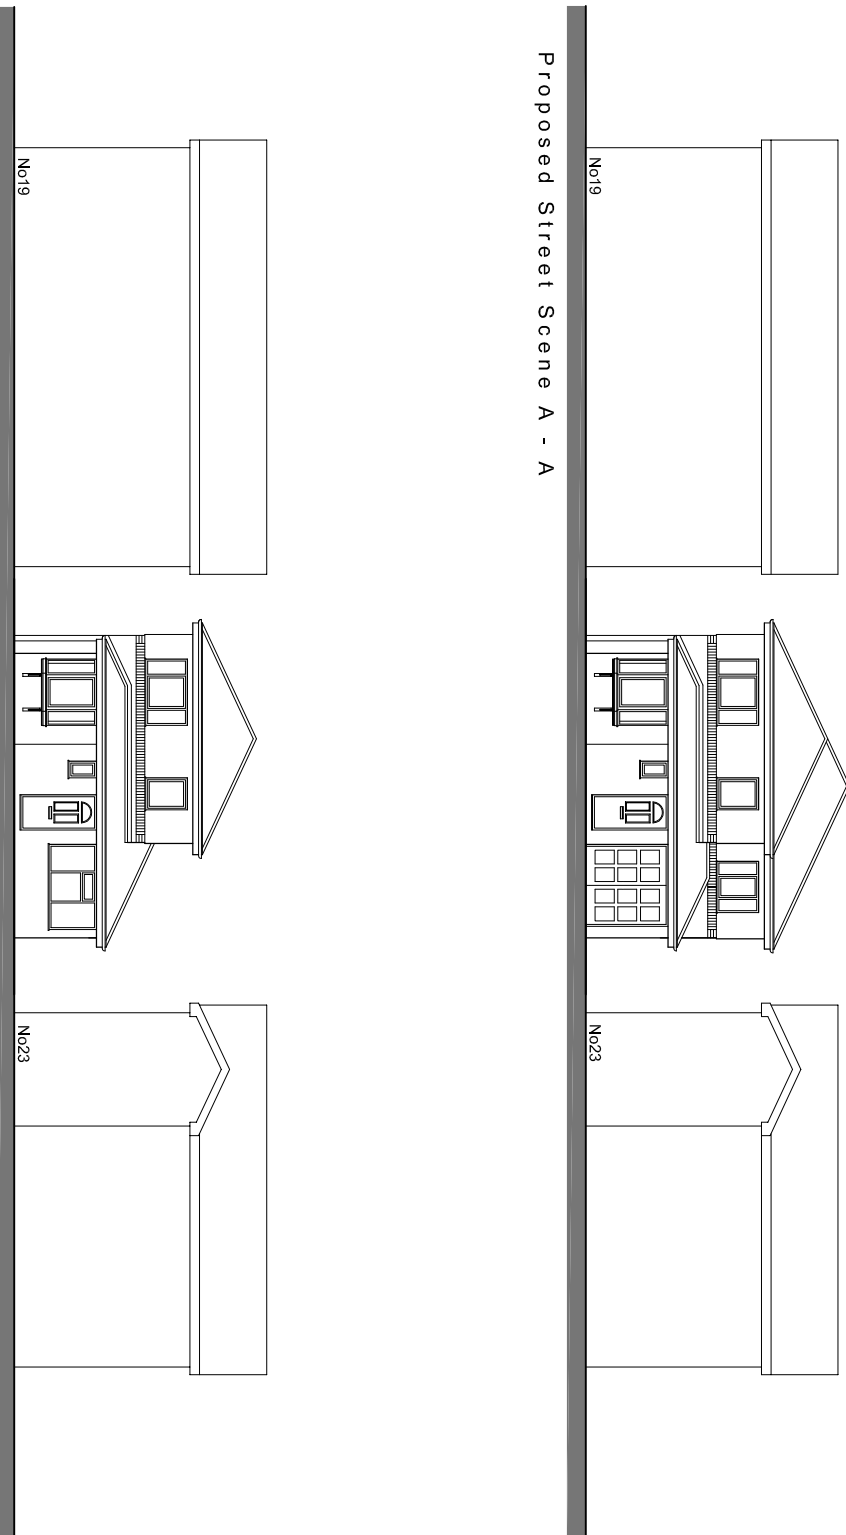

Existing Street Scene A - A

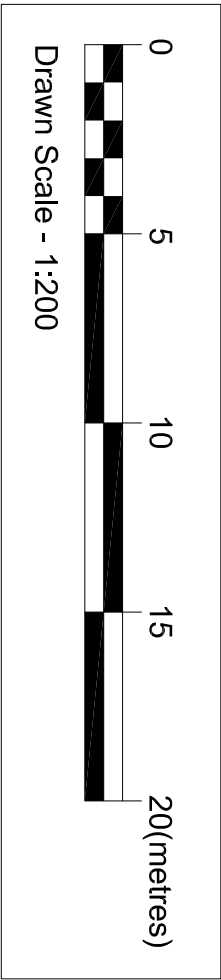

Drawn Scale - 1:200

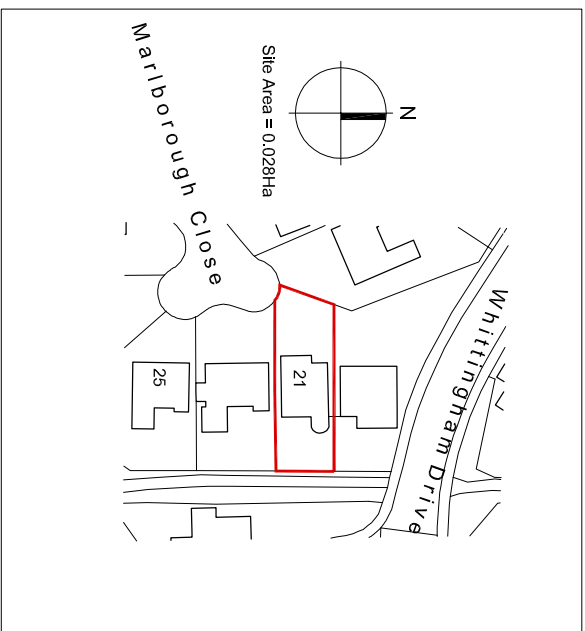

Grays
Architecture
Limited

Tel : 0161 848 7233
Email: mail@graysarchitecture.co.uk
Office: 21 Marlborough Close, Ramsbottom, BL0 9YU
Manchester, M24 2CH

Mr & Mrs Bready

Project: 21 Marlborough Close, Ramsbottom, BL0 9YU

Existing and Proposed Site Plans / Location Plan

Scale: 1:200 / 1:1250 @ A1 Date: January 2022

Drawing No: 2234/110 Revision: B