




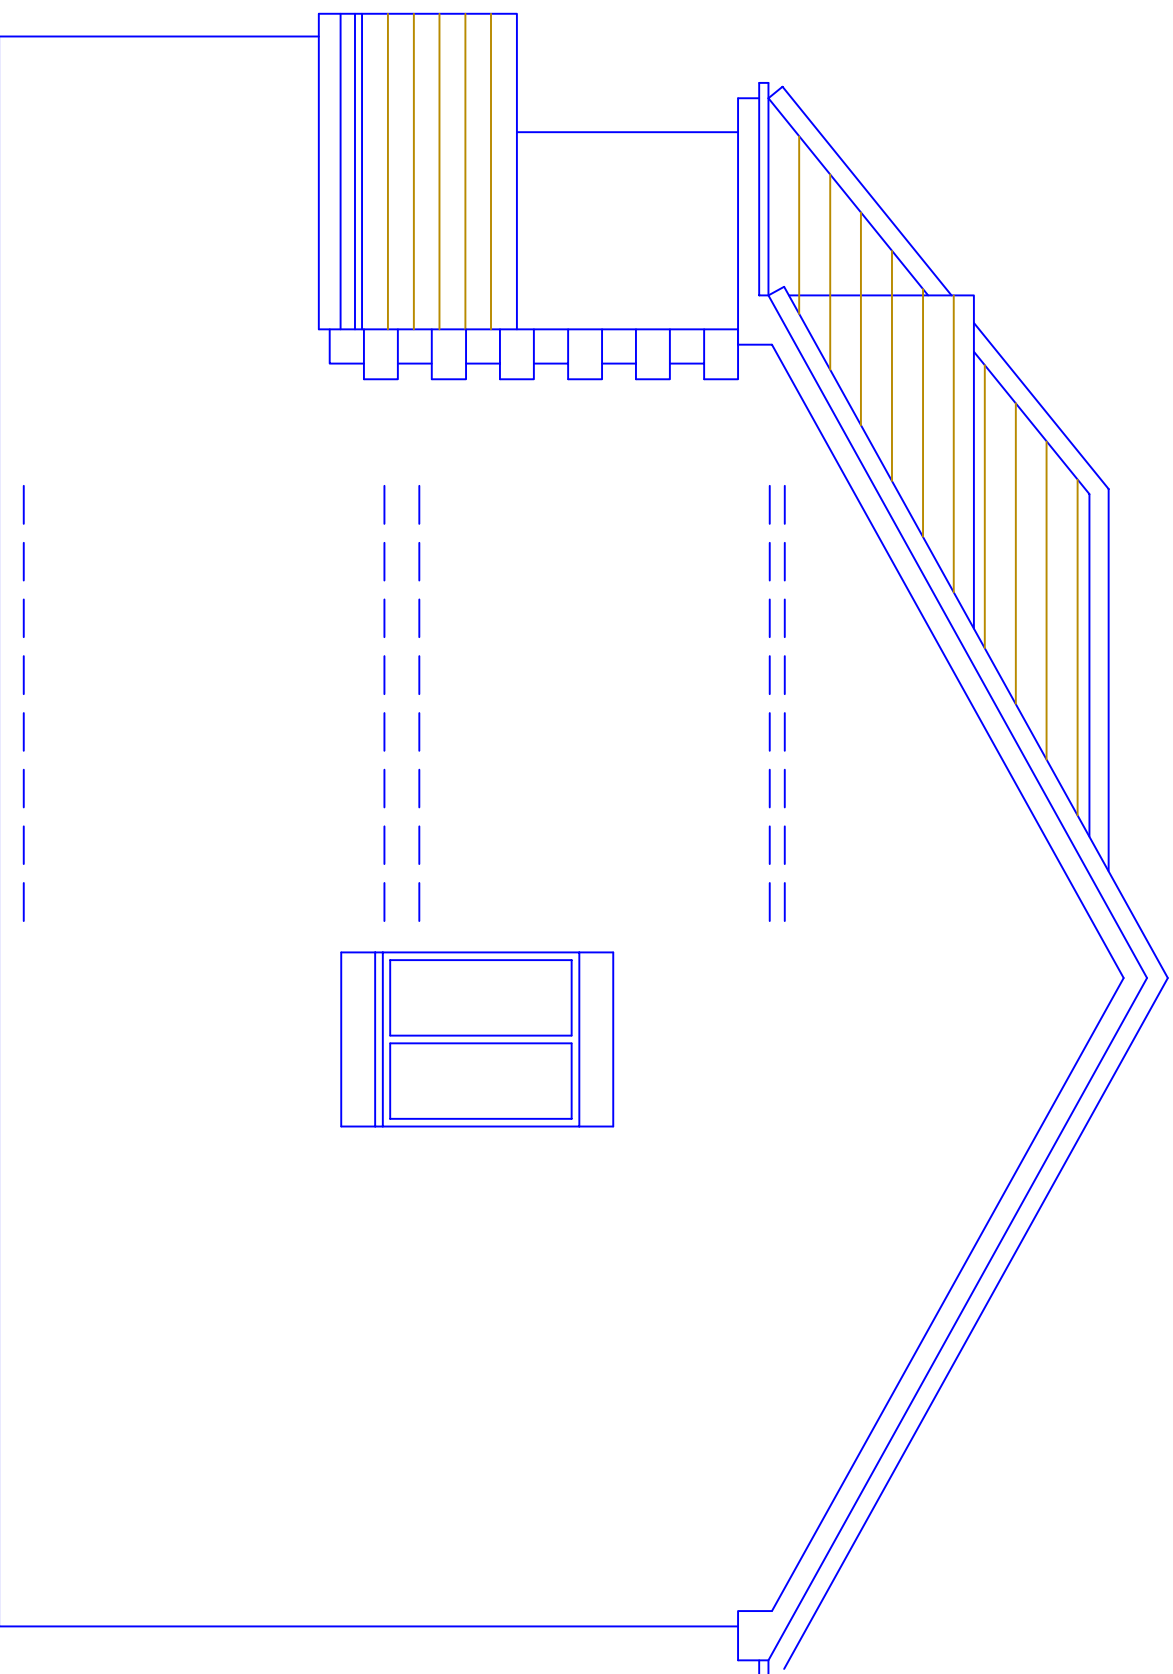


Existing Side Elevation

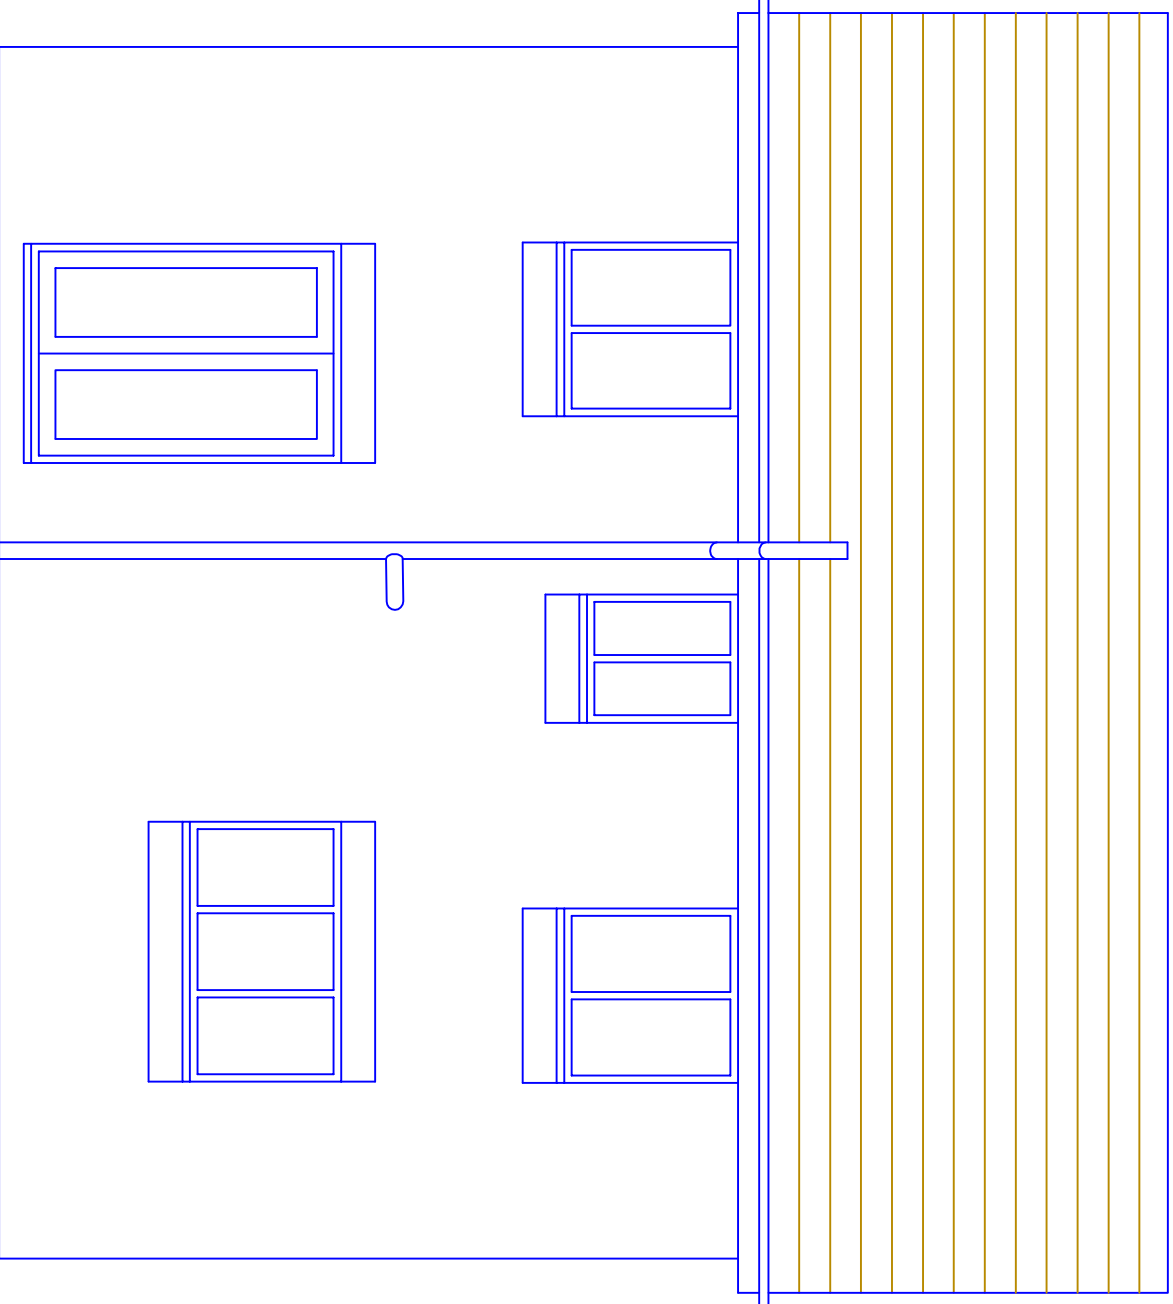


Existing Rear Elevation

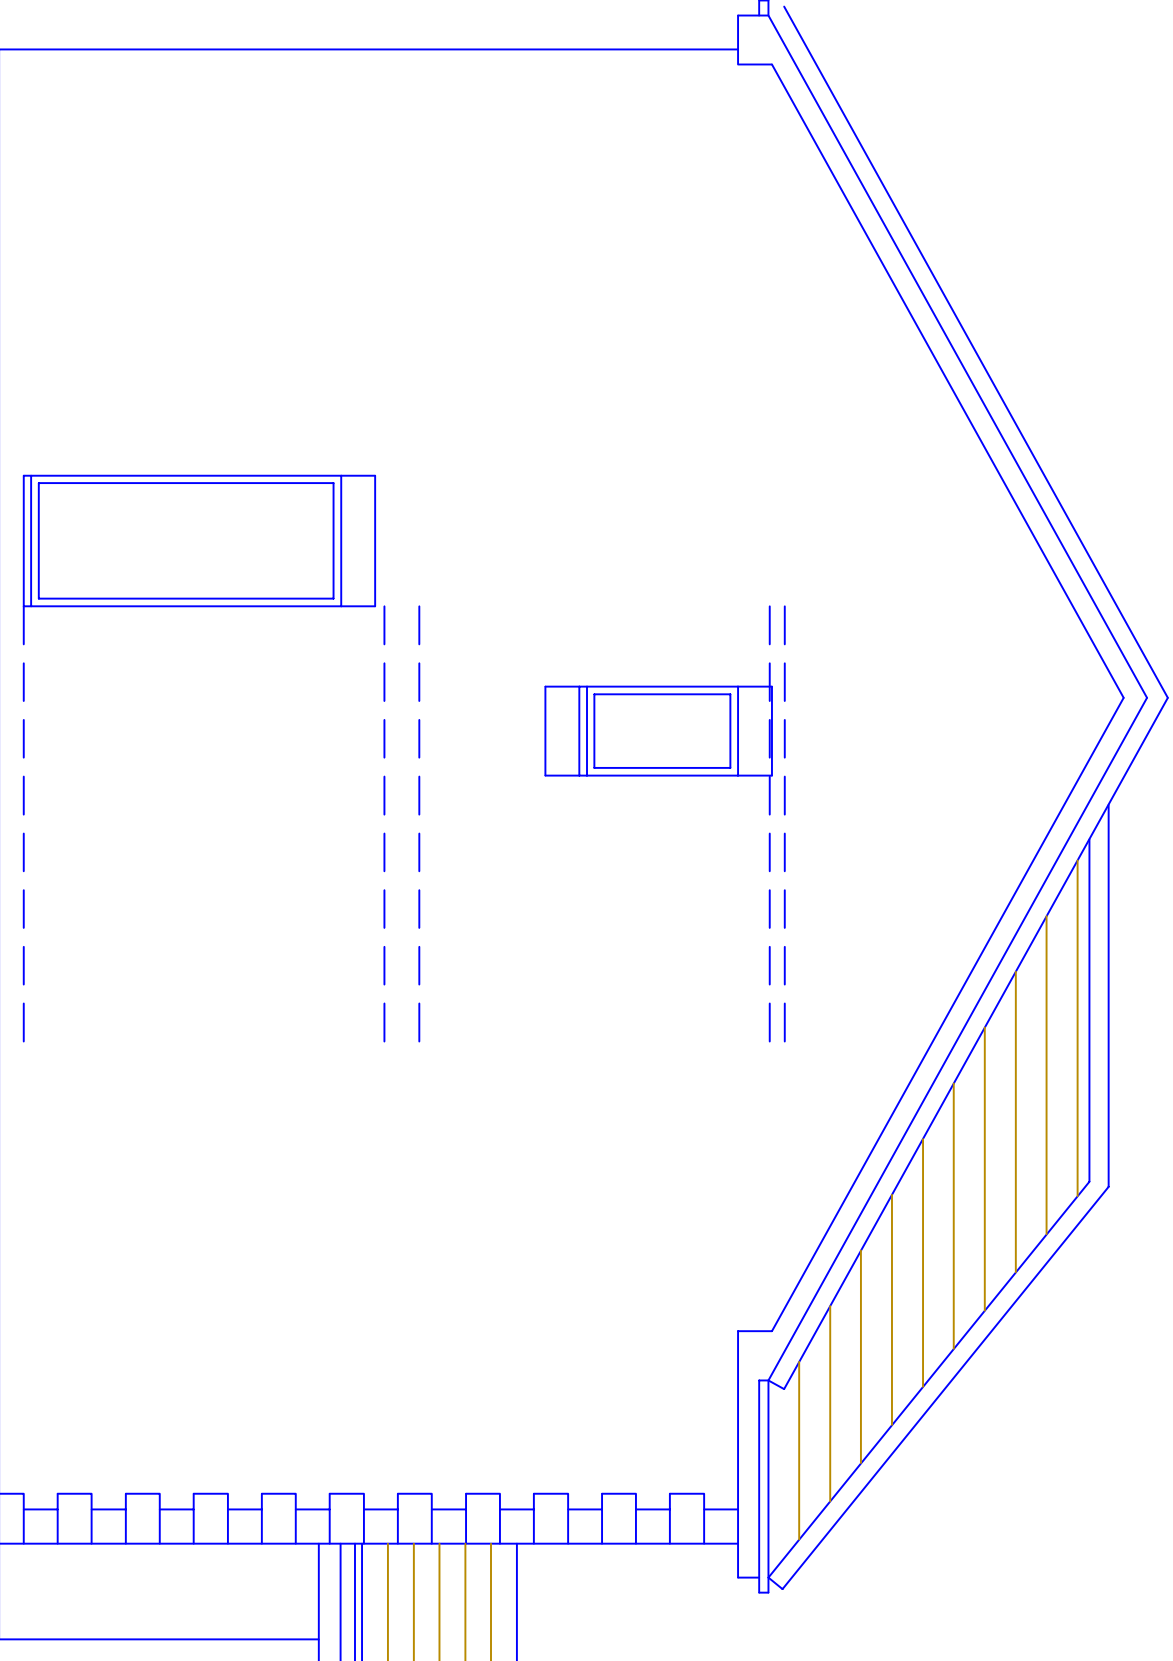


Existing Side Elevation

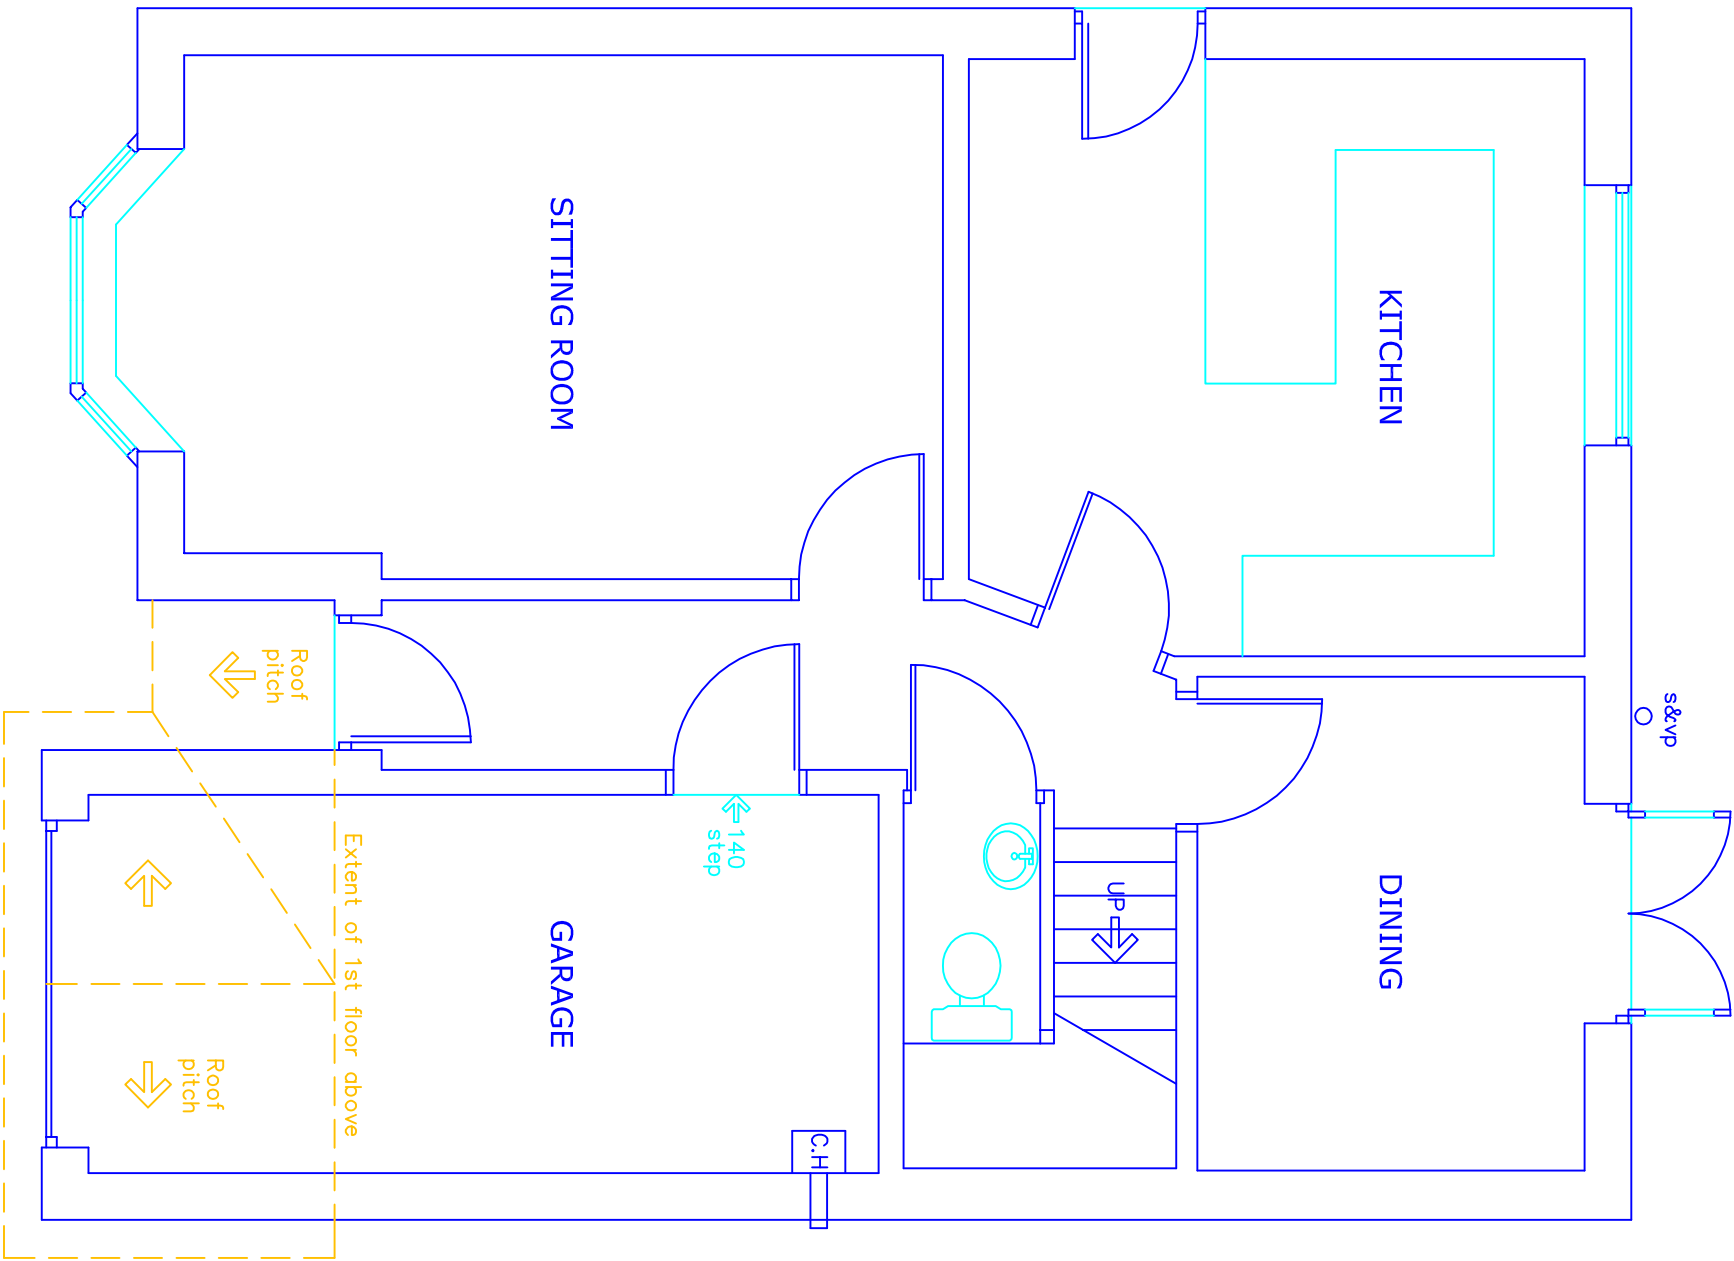

Existing Ground Floor Plan

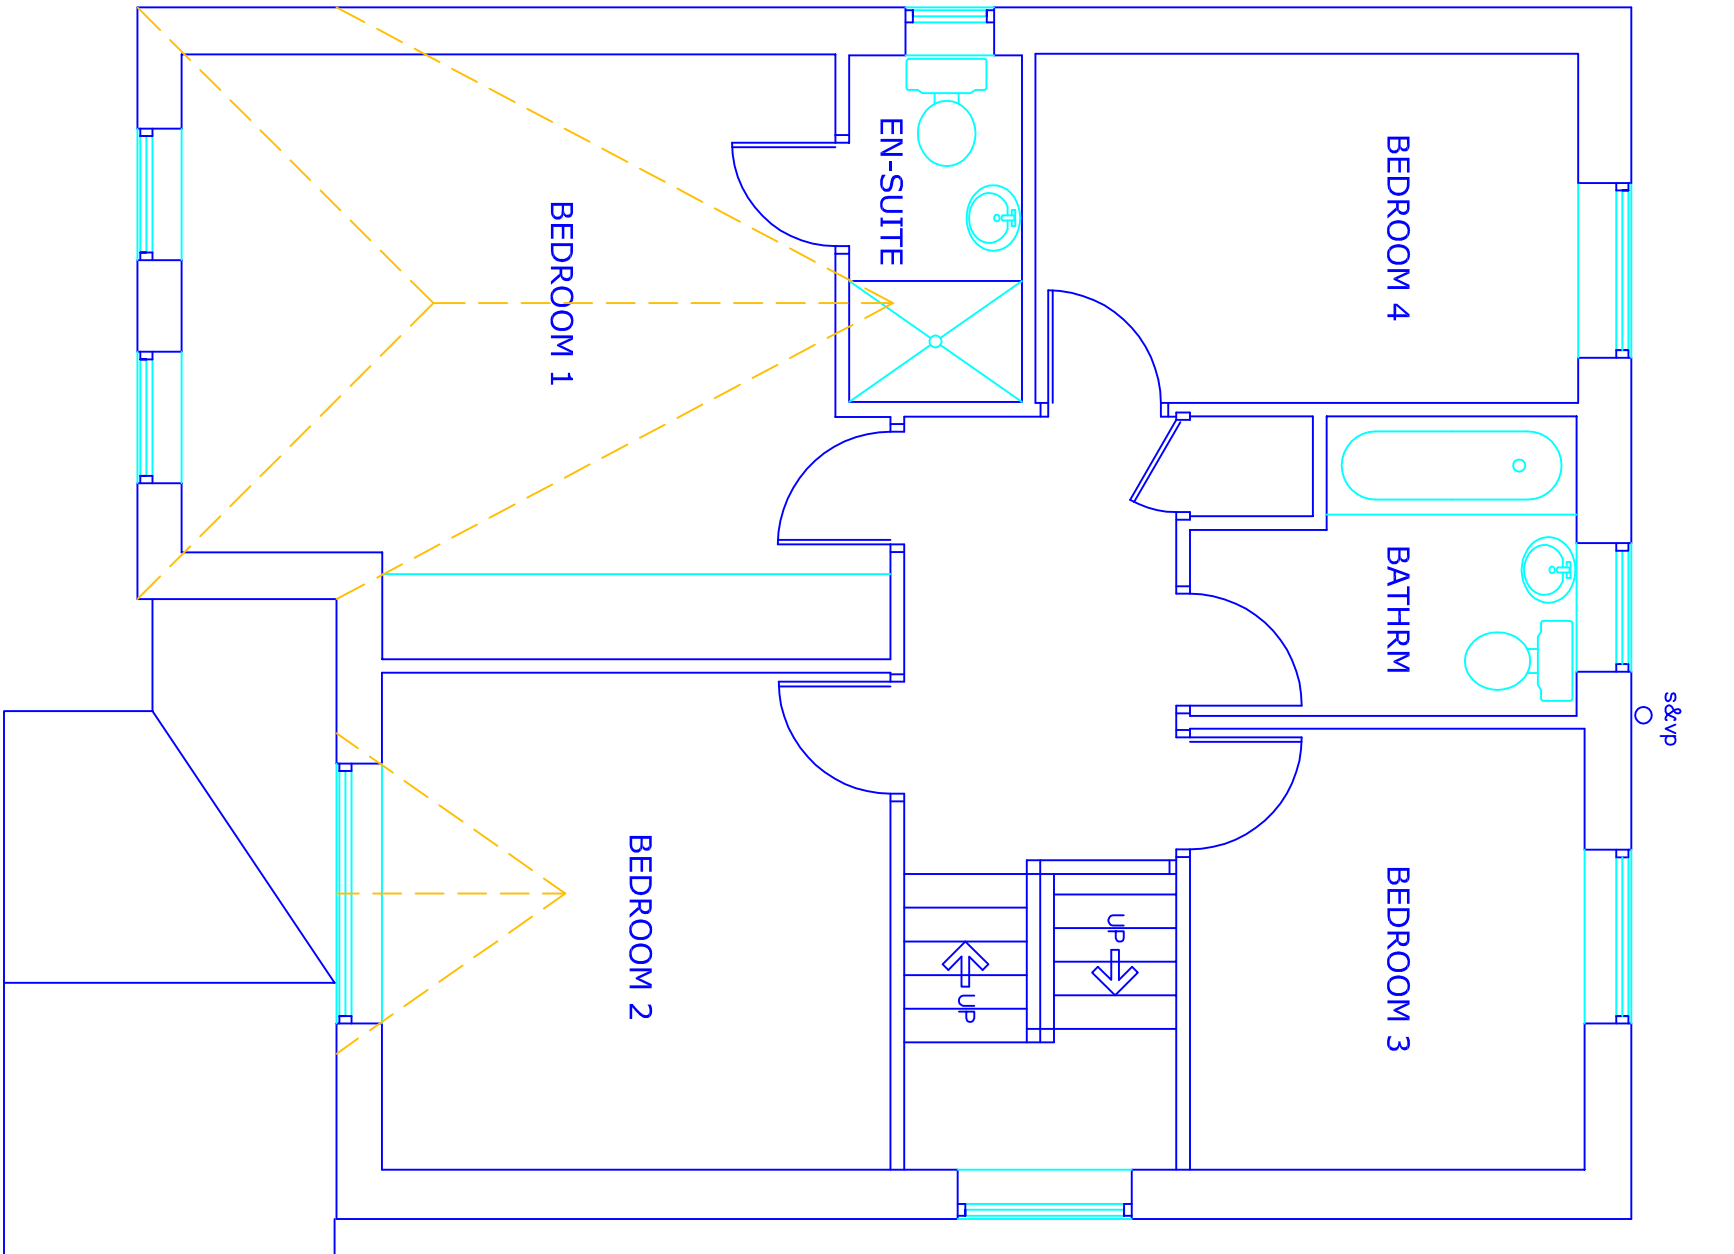

Existing First Floor Plan

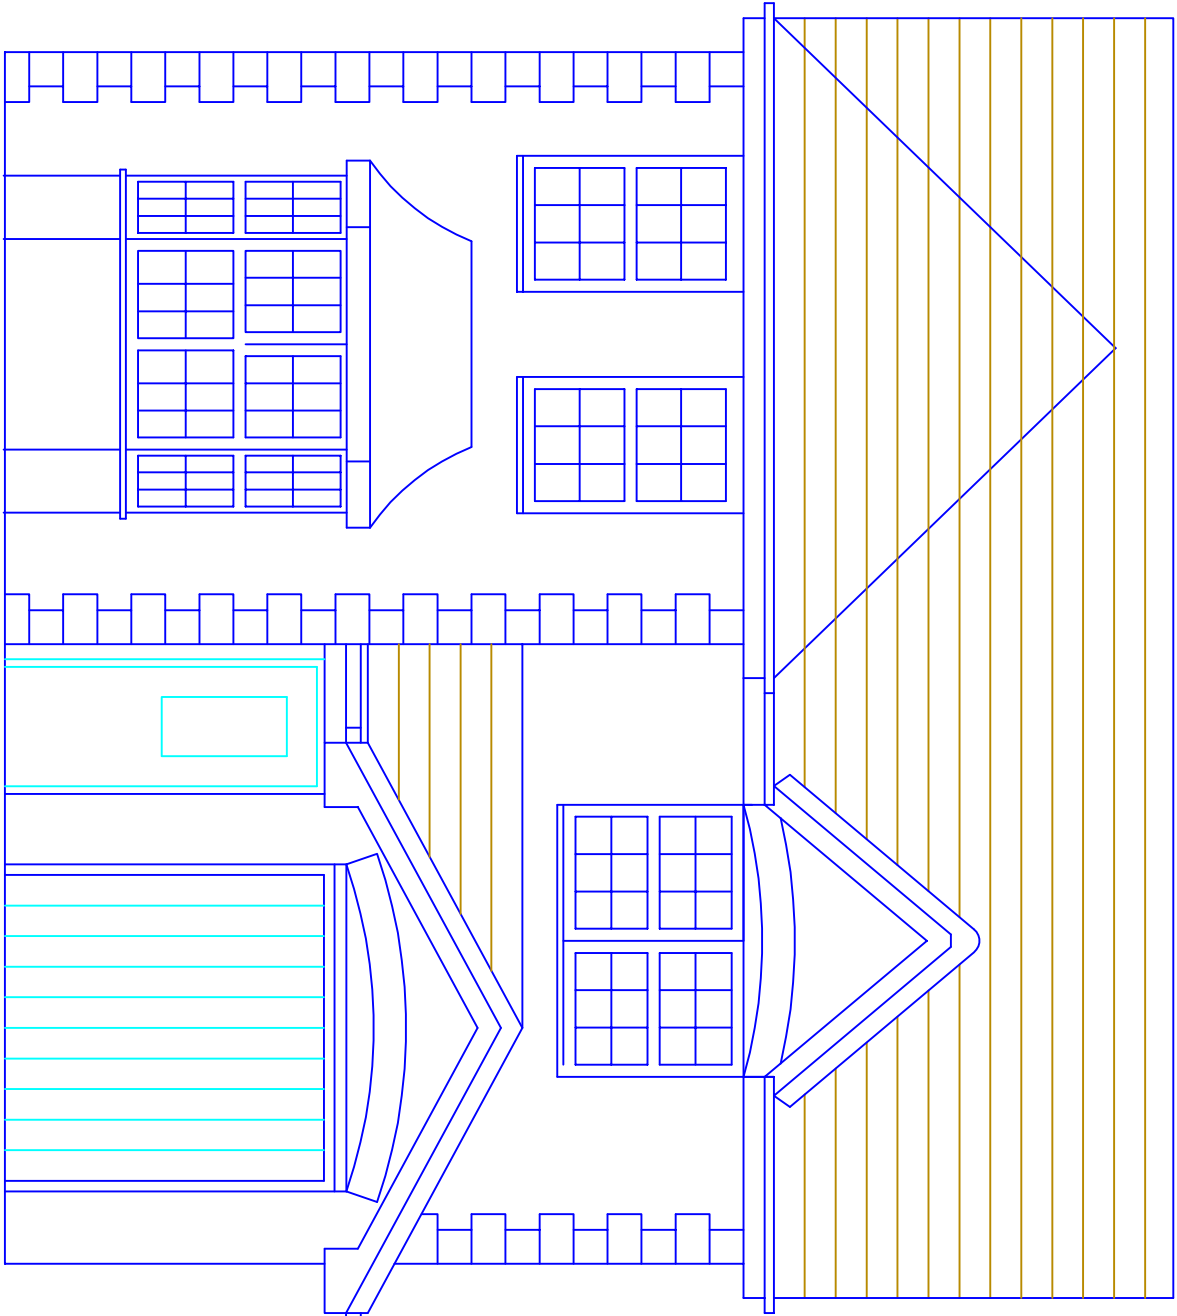

Existing Front Elevation

Existing Materials

Roof: Brown interlocking roof tiles.
Walls: Red brick with buff brick detailing.
Windows and Doors: White upvc.

This drawing and design concept is the property of PPV design. It should not be reproduced without written permission

0 1 2 3 m

34 Grasmere Drive
Bury
BL9 9GA
scale 1:50 @ A1
October 2021

JK8-01 Existing Plan and Elevations

PPV design Ltd

2 Helmshore Road, Holcombe Village
Ramsbottom, Lancashire BL8 4PA
Gary Dearden (JK home) Diphych RJ3A
gary@ppv-design.co.uk www.ppv-design.co.uk
T: 0706 622731 M: 07112 669482