



THE BUILDER MUST CHECK THE SITE AND THE APPROVED DRAWINGS BEFORE COMMENCING THE WORKS AND MUST TAKE ANY WORKING MEASUREMENTS AS NECESSARY. ANY DISCREPANCY IN THE DRAWING MUST BE REPORTED TO THE CLIENT .

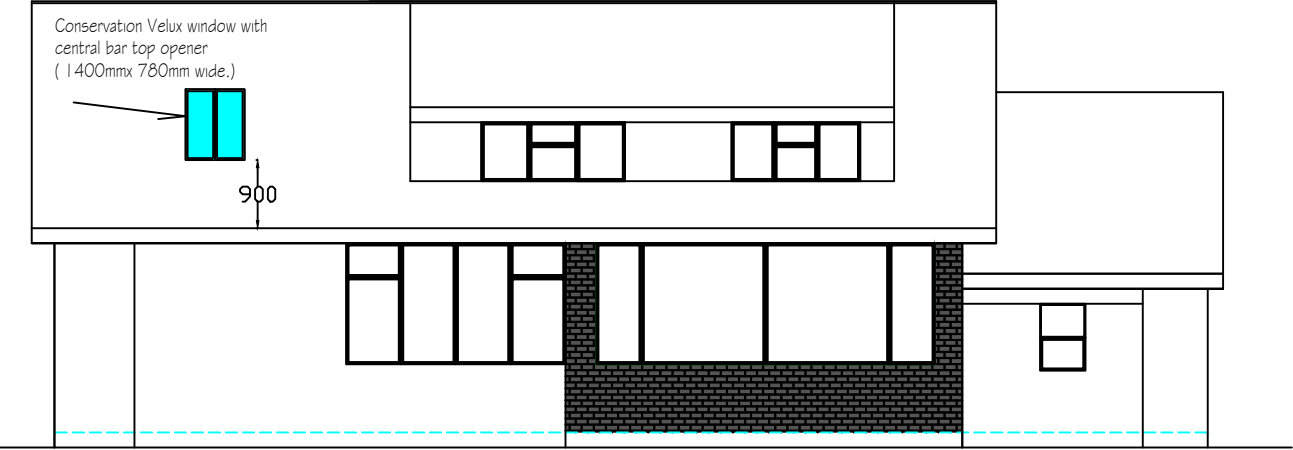

Rear Elevation

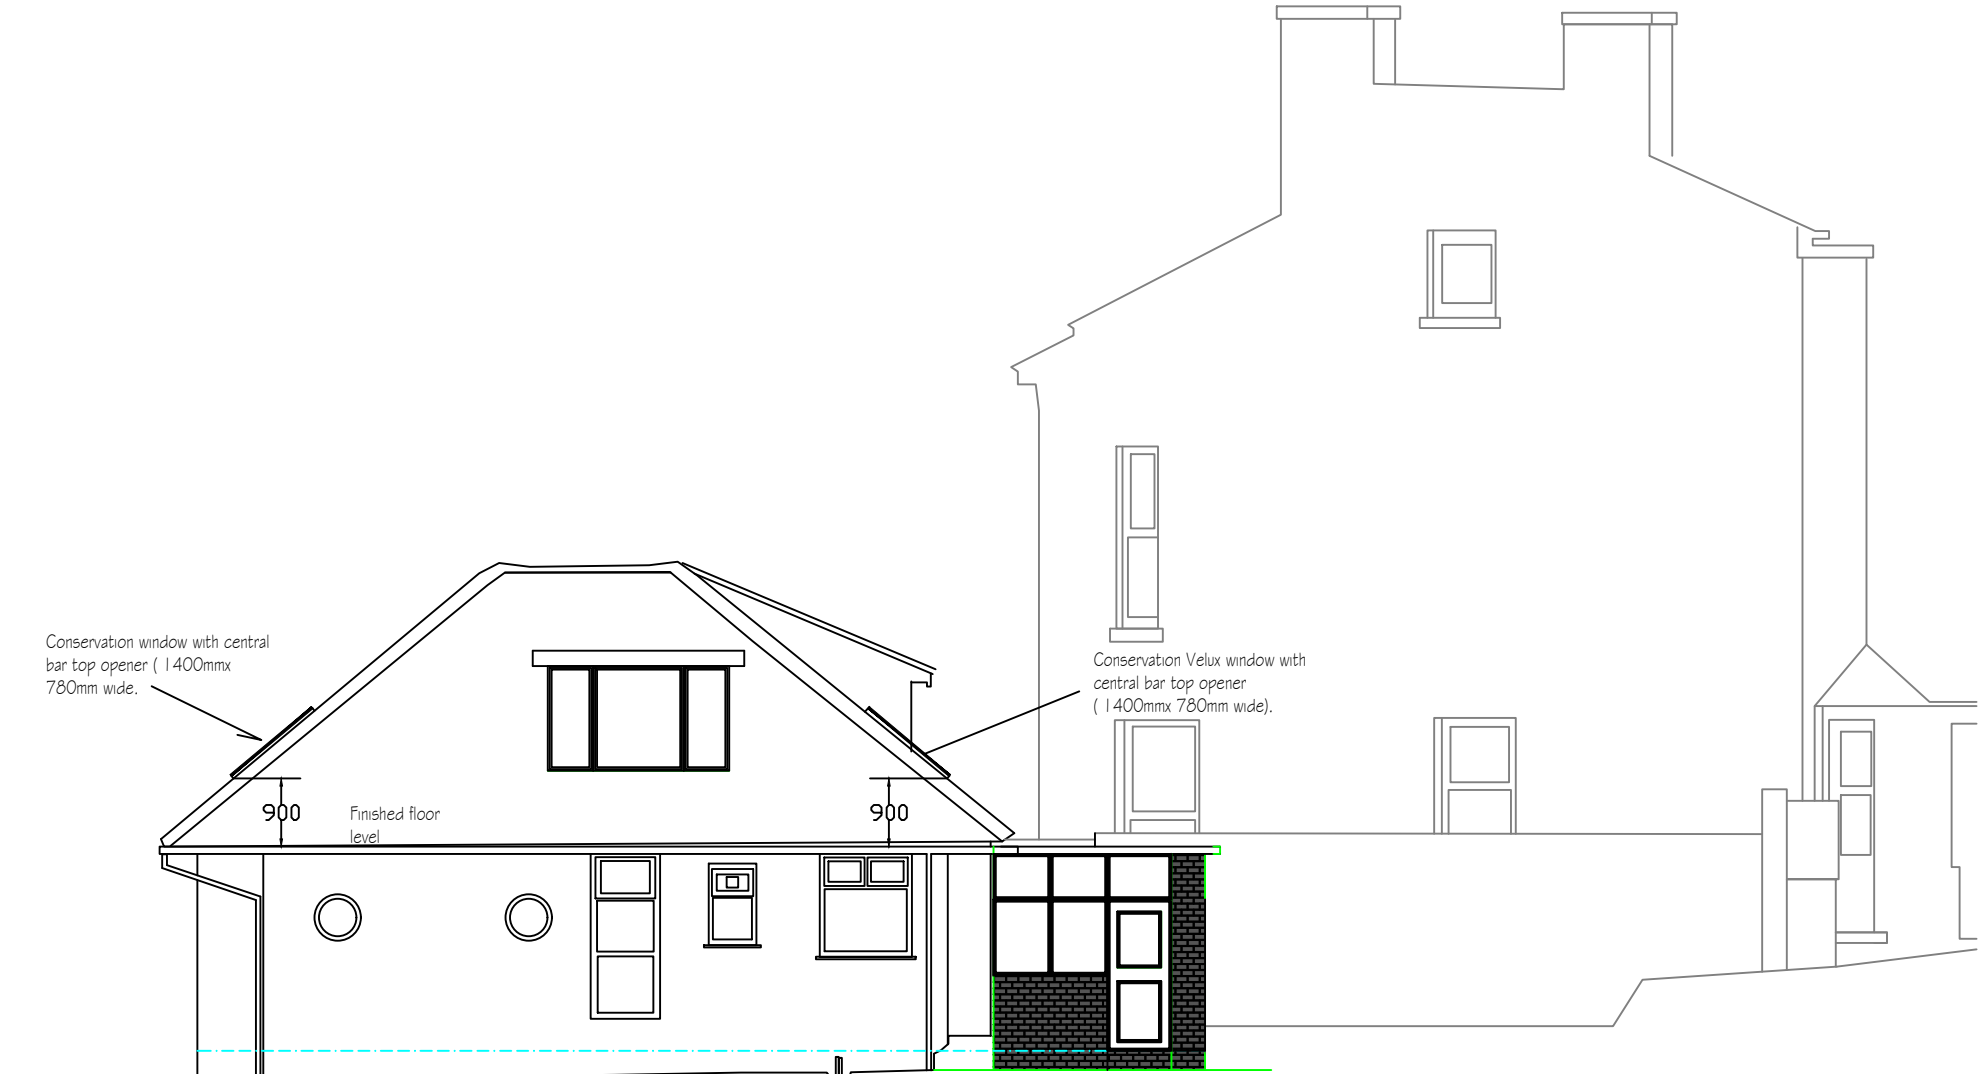

Side Elevation

Date	Rev	Description	
25.1.23	A	Description	
30.1.23	B	Description	
17.2.23	C	Description	
22.2.23	D	Description	
H S H Engineering Design Services 428 Cheetham Hill Road Cheetham Manchester M8 9LE, UK 0161 7956385, 07940197 333			
project title	Proposed construction of a front dormer including front & rear single storey extension to a bungalow to form a habitable room.		
client	Dr Rehana Rehman		
dwg. title	Proposed Plan & Elevations		
dwg. no.	sheet no.	scale.	job no.
8D		1:100 ● A3	
1 Prestwich Park Road M25 9PF			
drawn by.	checked by.	approved by.	date
TZ		-	Feb 2021