


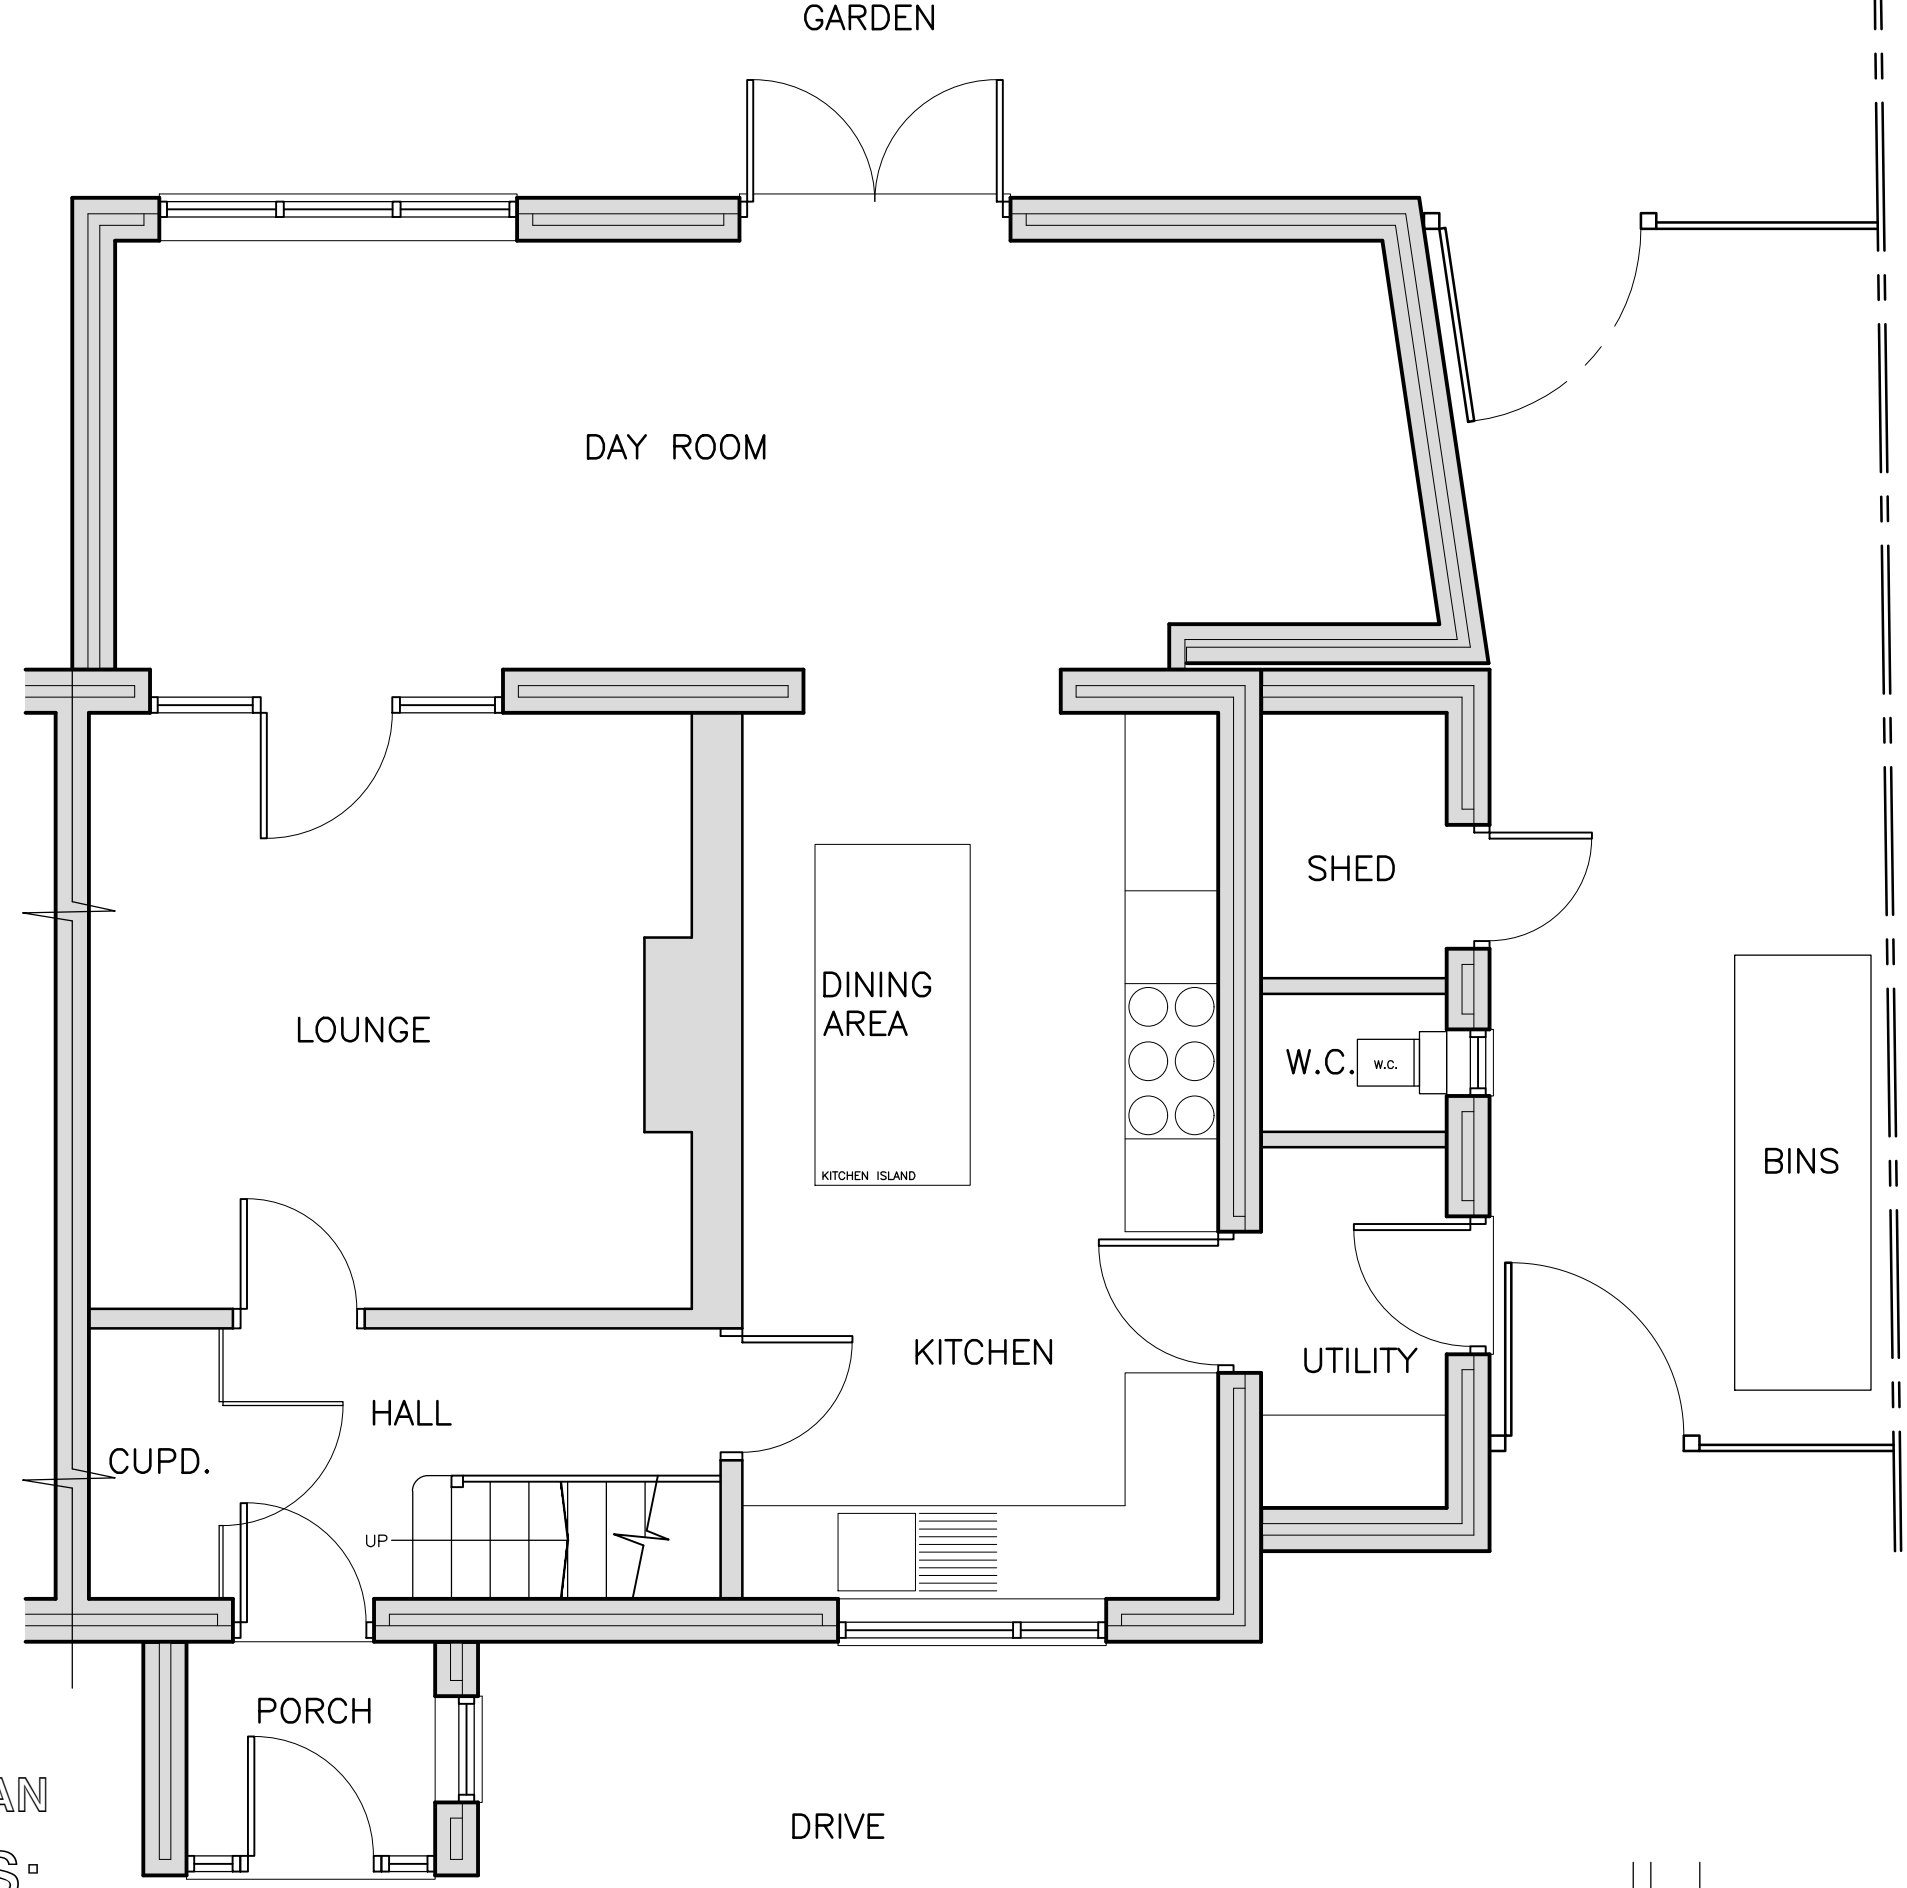

EXISTING GROUND FLOOR PLAN

EXISTING FLOOR PLANS:

COPYRIGHT RESERVED
This drawing is the property of Phil Corns Architectural Services Ltd. and must not be copied or used in whole or in part without their consent.
C.D.M.
Client and contractors working on projects lasting more than 30 days or involving more than 500 persons must fulfil their duties under the CDM Regulations 2015.
THIS DRAWING (OR ANY PART THEREOF) MAY NOT BE COPIED, TRANSMITTED OR DISCLOSED TO ANY THIRD PARTY OR UNAUTHORIZED PERSON WITHOUT THE PRIOR WRITTEN PERMISSION OF PHIL CORNS ARCHITECTURAL SERVICES LTD. THIS DRAWING IS TO BE READ IN CONJUNCTION WITH ALL OTHER RELEVANT DRAWINGS PREPARED BY CONSULTANTS AND SUB-CONTRACTORS. DO NOT SCALE FROM THIS DRAWING. WORK ONLY TO PRINTED DIMENSIONS. REPORT ANY DISCREPANCIES TO PHIL CORNS ARCHITECTURAL SERVICES LTD OR REPRESENTATIVES THEREOF.
ONCE PRINTED AND DISTRIBUTED THIS DOCUMENT IS ASSUMED UNCONTROLLED.
ALL DIMENSIONS AND LEVELS ARE TO BE CHECKED ON SITE.



revis		description			
STATUS Information ☒ Comment ☐ Approval ☐ Tender ☐ Construction ☐ As-Built ☐ PROJECT NUMBER SCALE ORIGINAL DRG. SHEET SIZE 2022_01_04 1:50 A3 DRAWN BY CHECKED BY DATE PAC - FEB.22 DRAWING NUMBER REV. 2022_01_04 - 02 -  PHIL CORNS ARCHITECTURAL SERVICES Ltd. 142 ELMSFIELD AVENUE NORWICH, NORWICH NR11 5XA TEL:01706 564197 MOB:077594 214758 email:phil@philcornsarchitecturalservices.co.uk PROJECT MR & MRS SMITH 89 PARRENTHORN ROAD PRESTWICH MANCHESTER M25 2RL DRAWING EXISTING: GROUND FLOOR PLAN					