


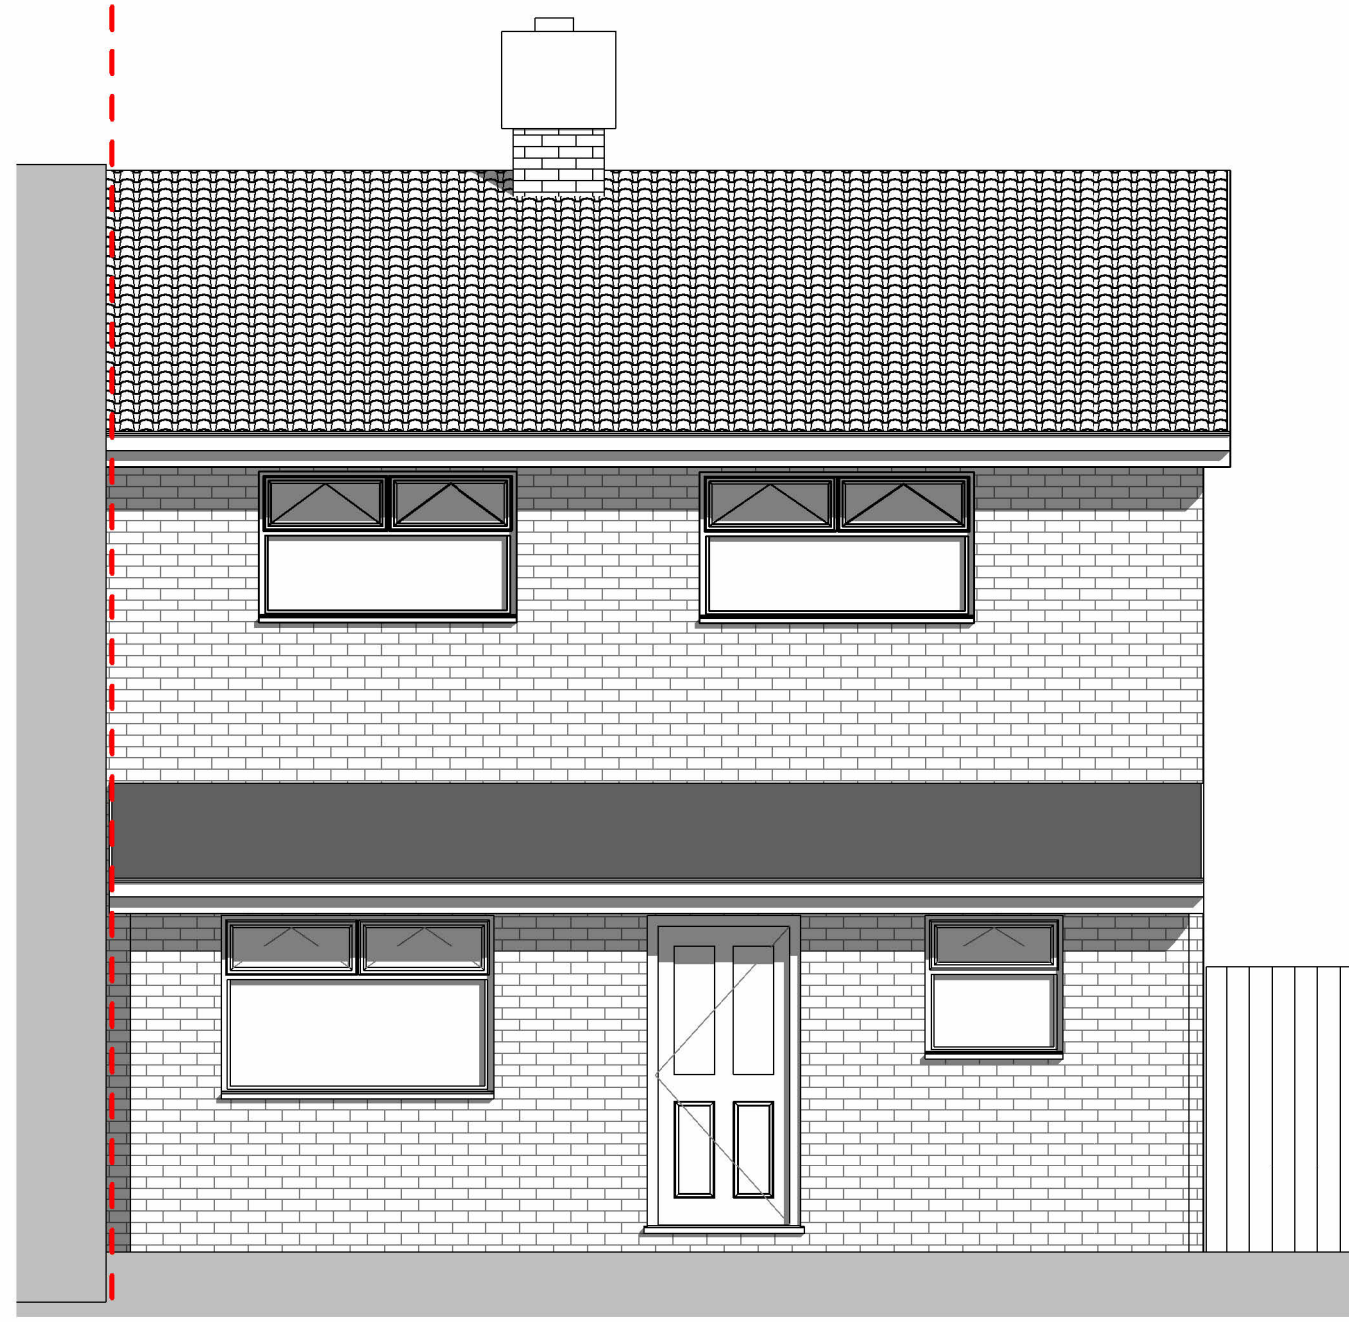
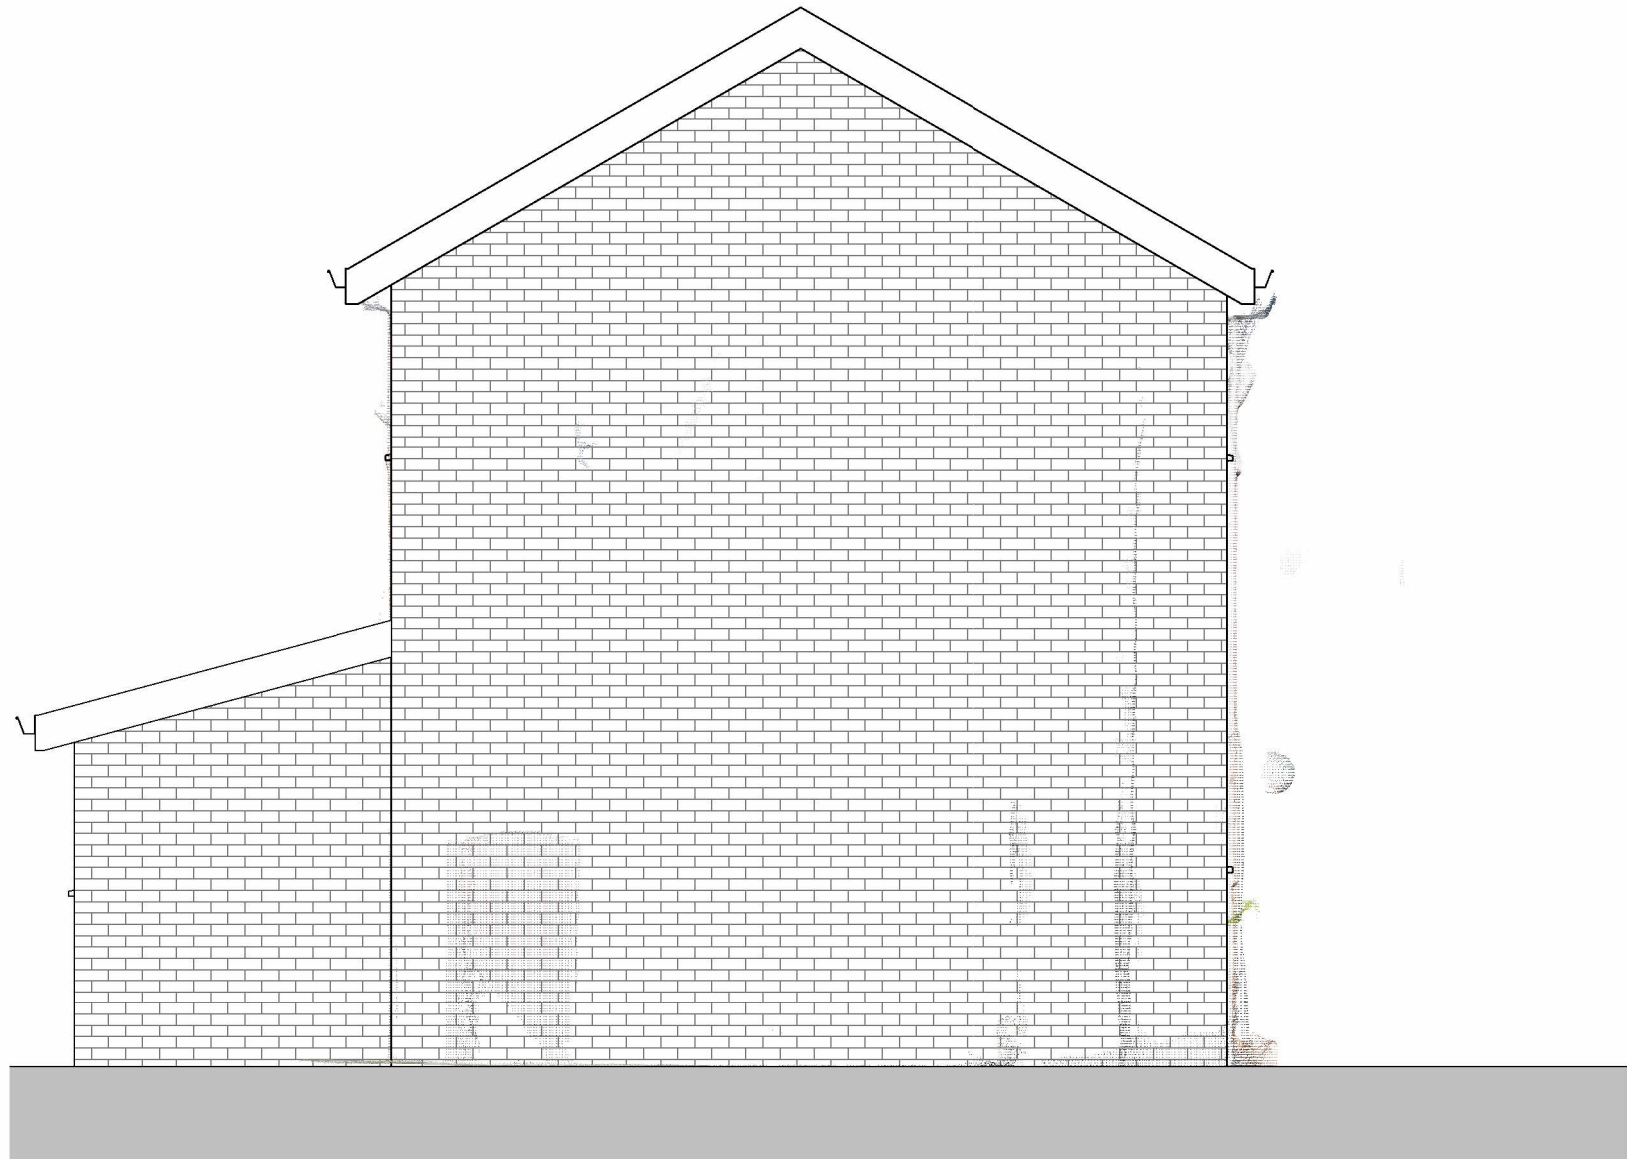


 



Front Elevation
1 : 50

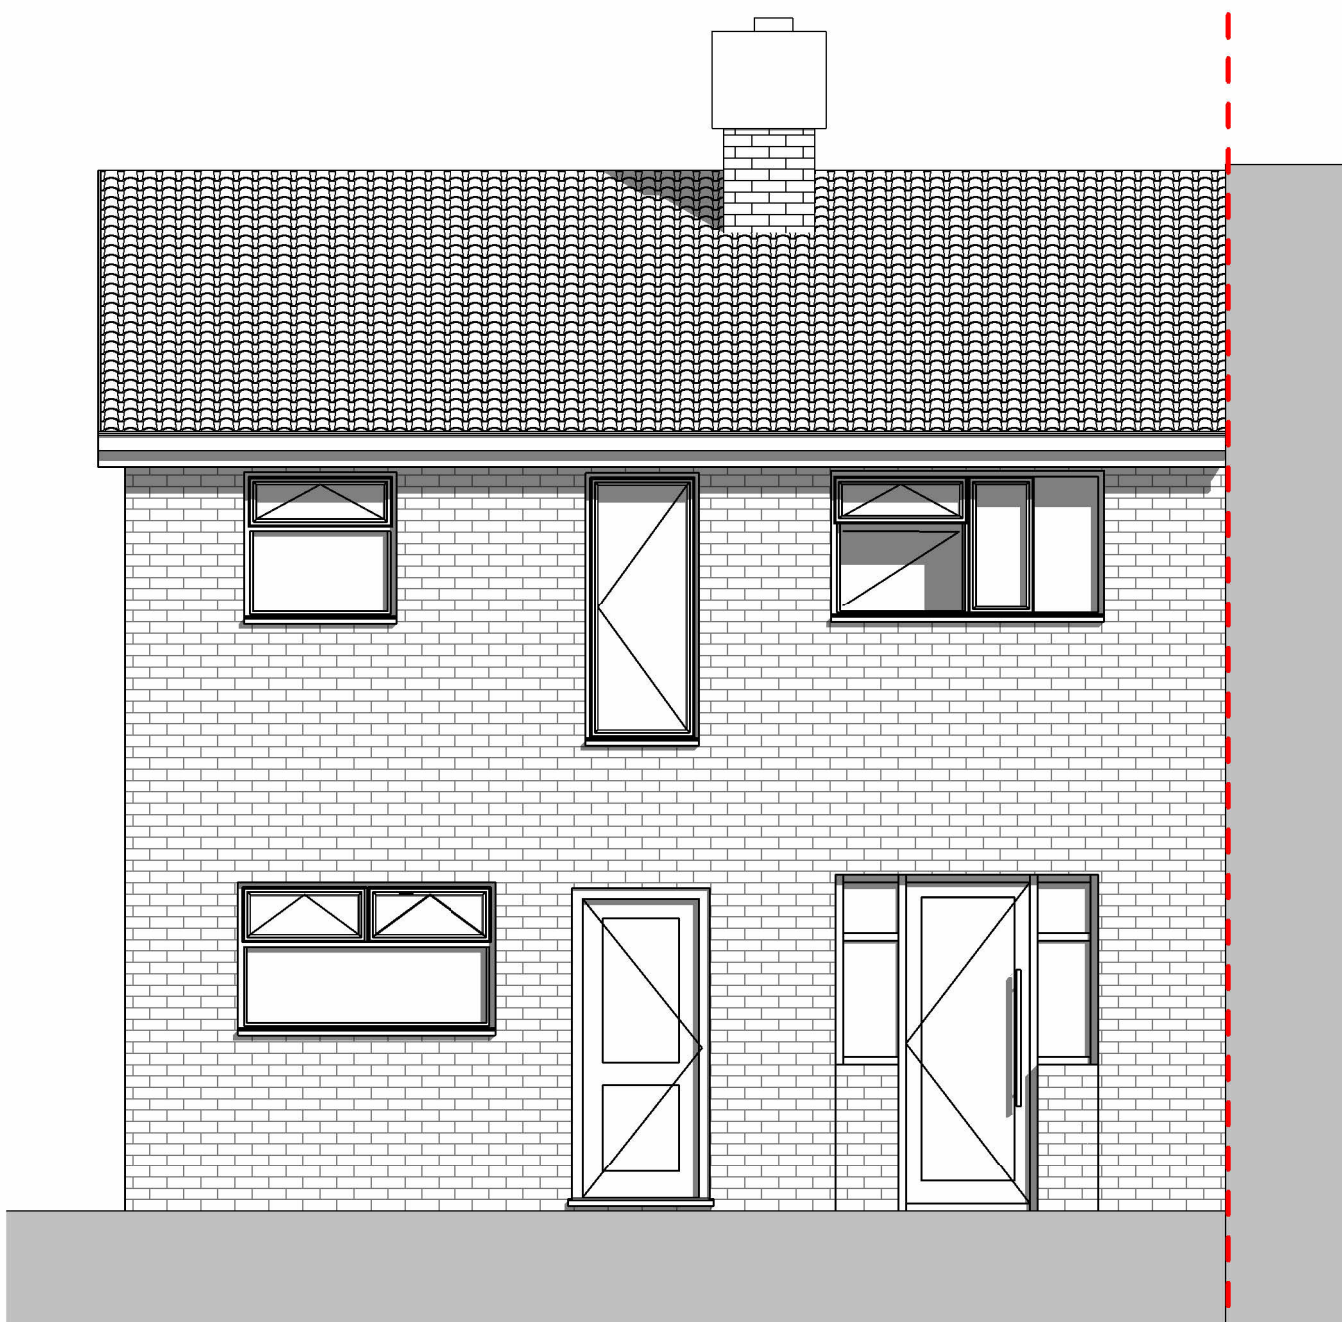



Side Elevation
1 : 50

 



Rear Elevation
1 : 50

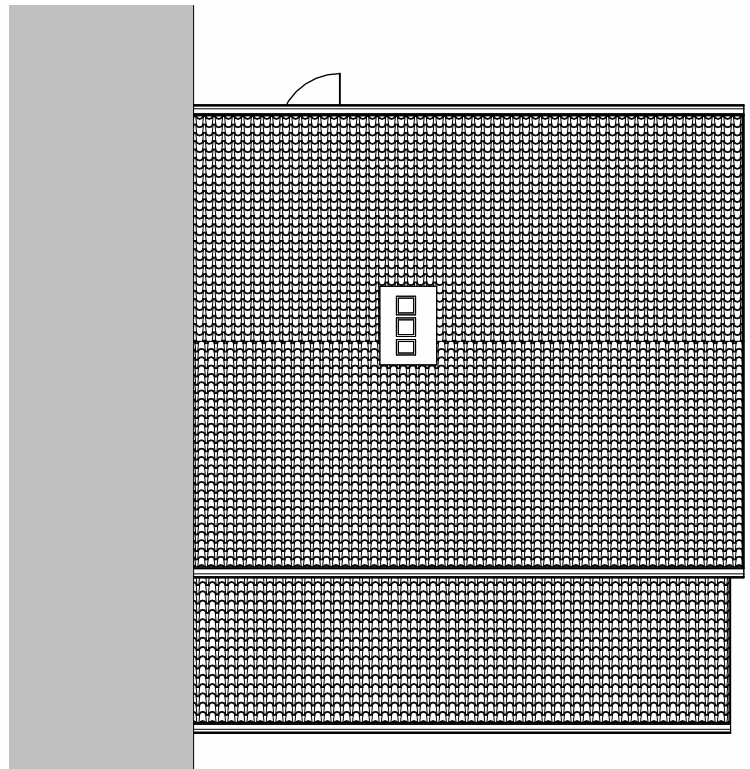 


Roof Plan
1 : 100

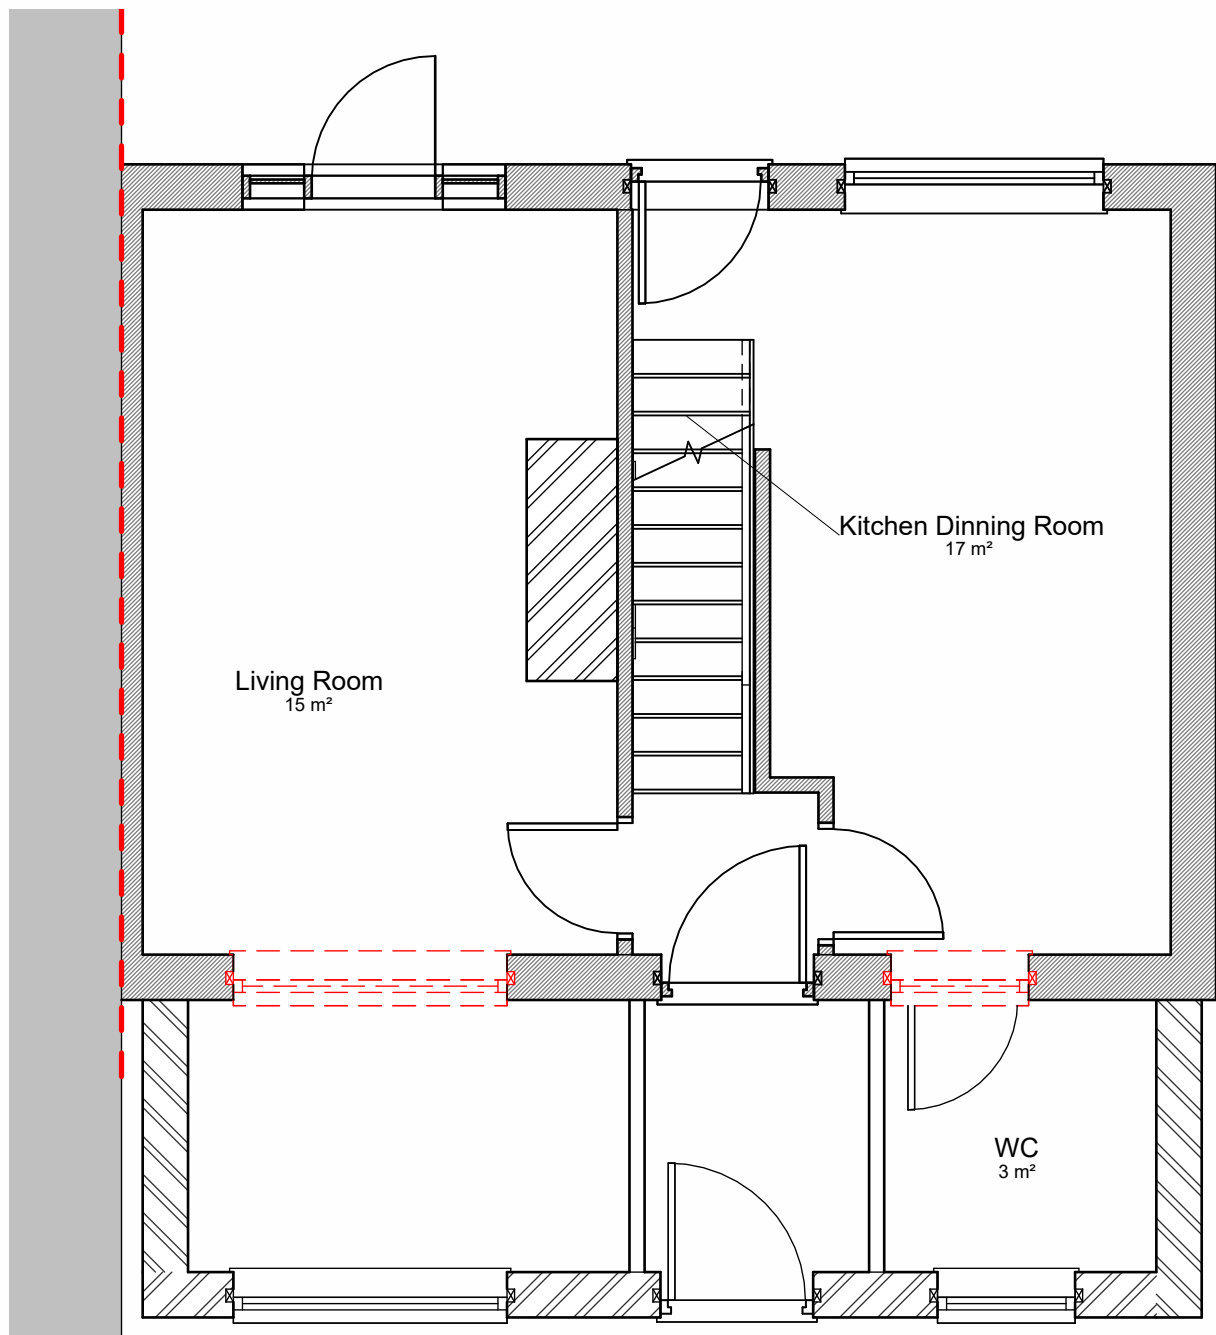 

Ground Floor Plan
1 : 50

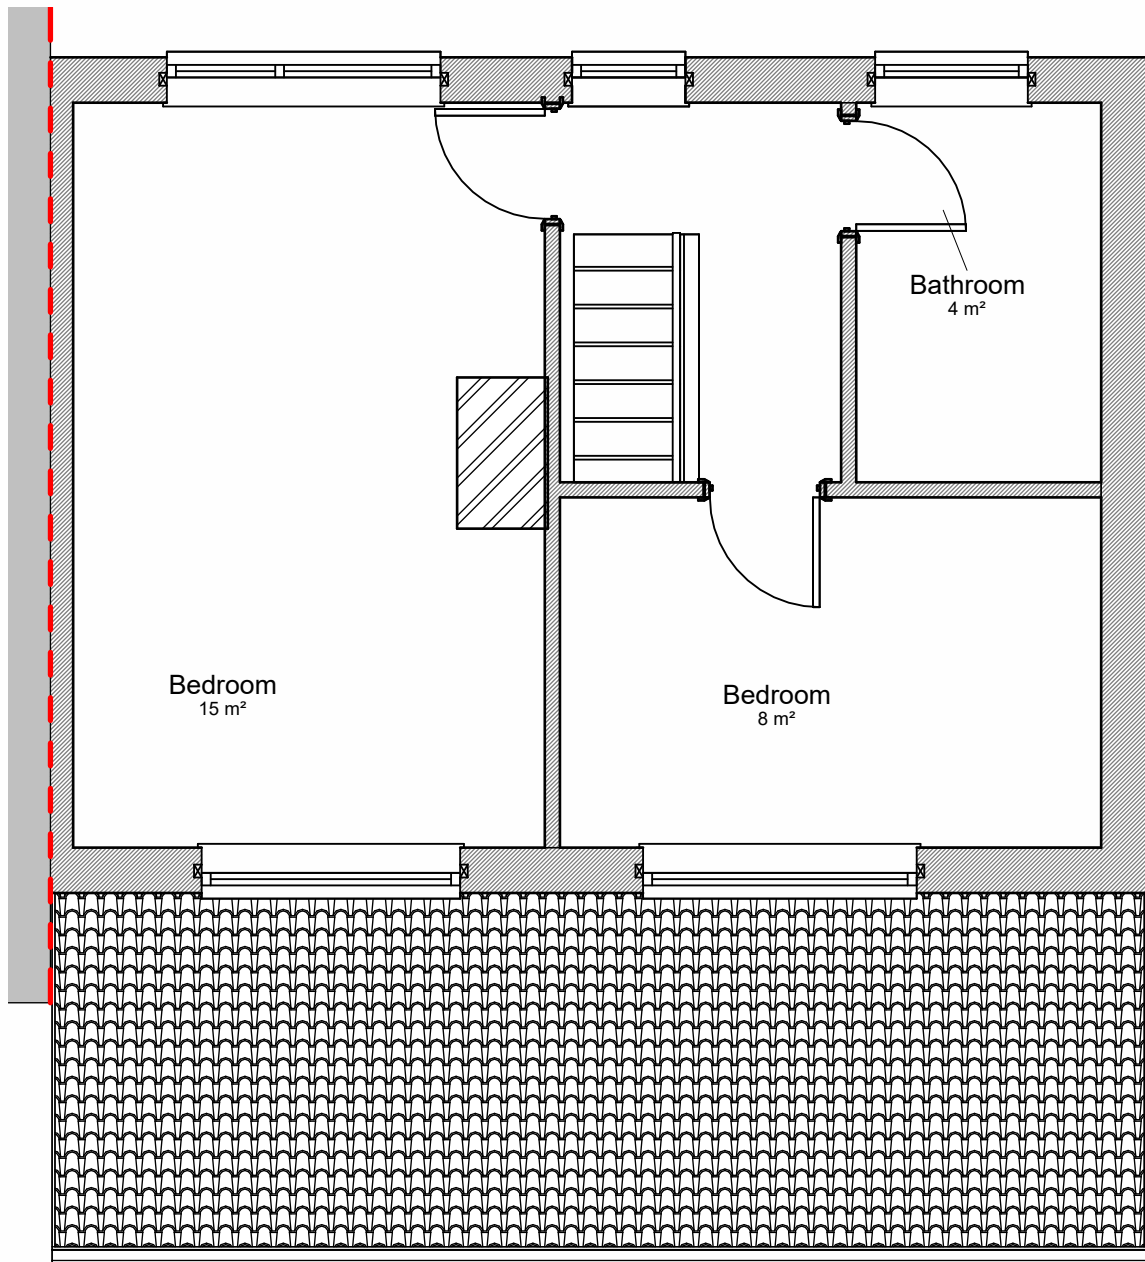 

First Floor Plan
1 : 50

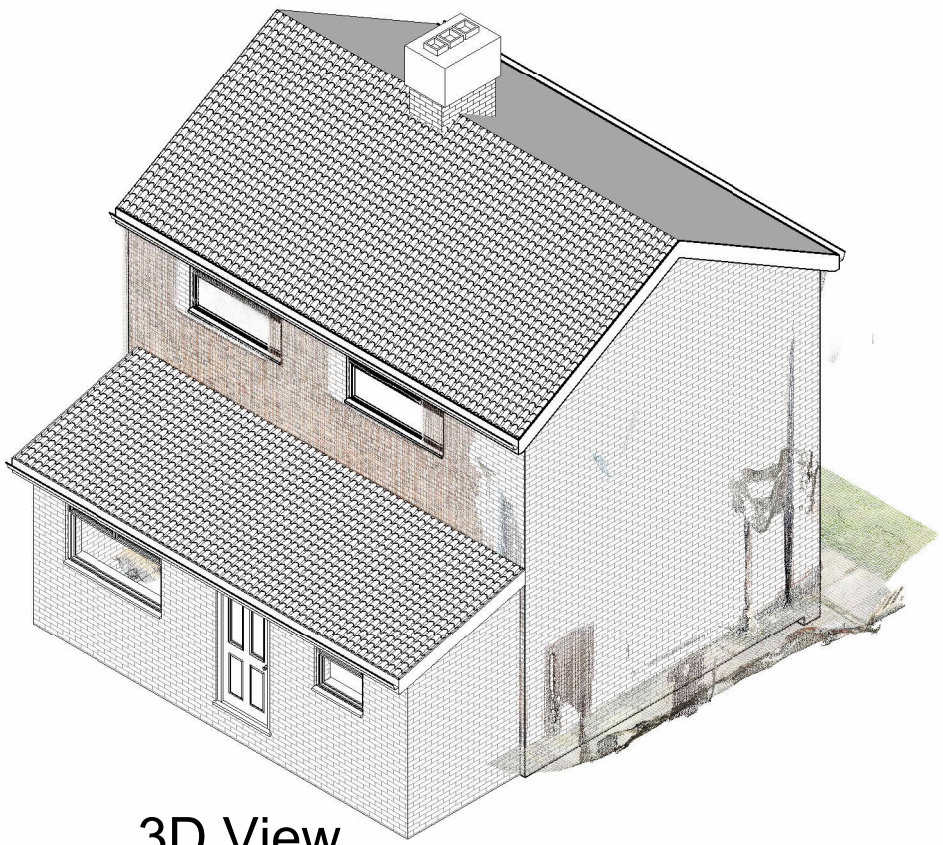

3D View

Revision	Description	
Location		
Mr&Mrs Krajnikovics 52 Woodward Road Prestwich Manchester M25 9TU		
Title		
Proposed Plans and Elevations		
Scale	Drawing No.	Revision
As indicated @A1	25001 P04	