




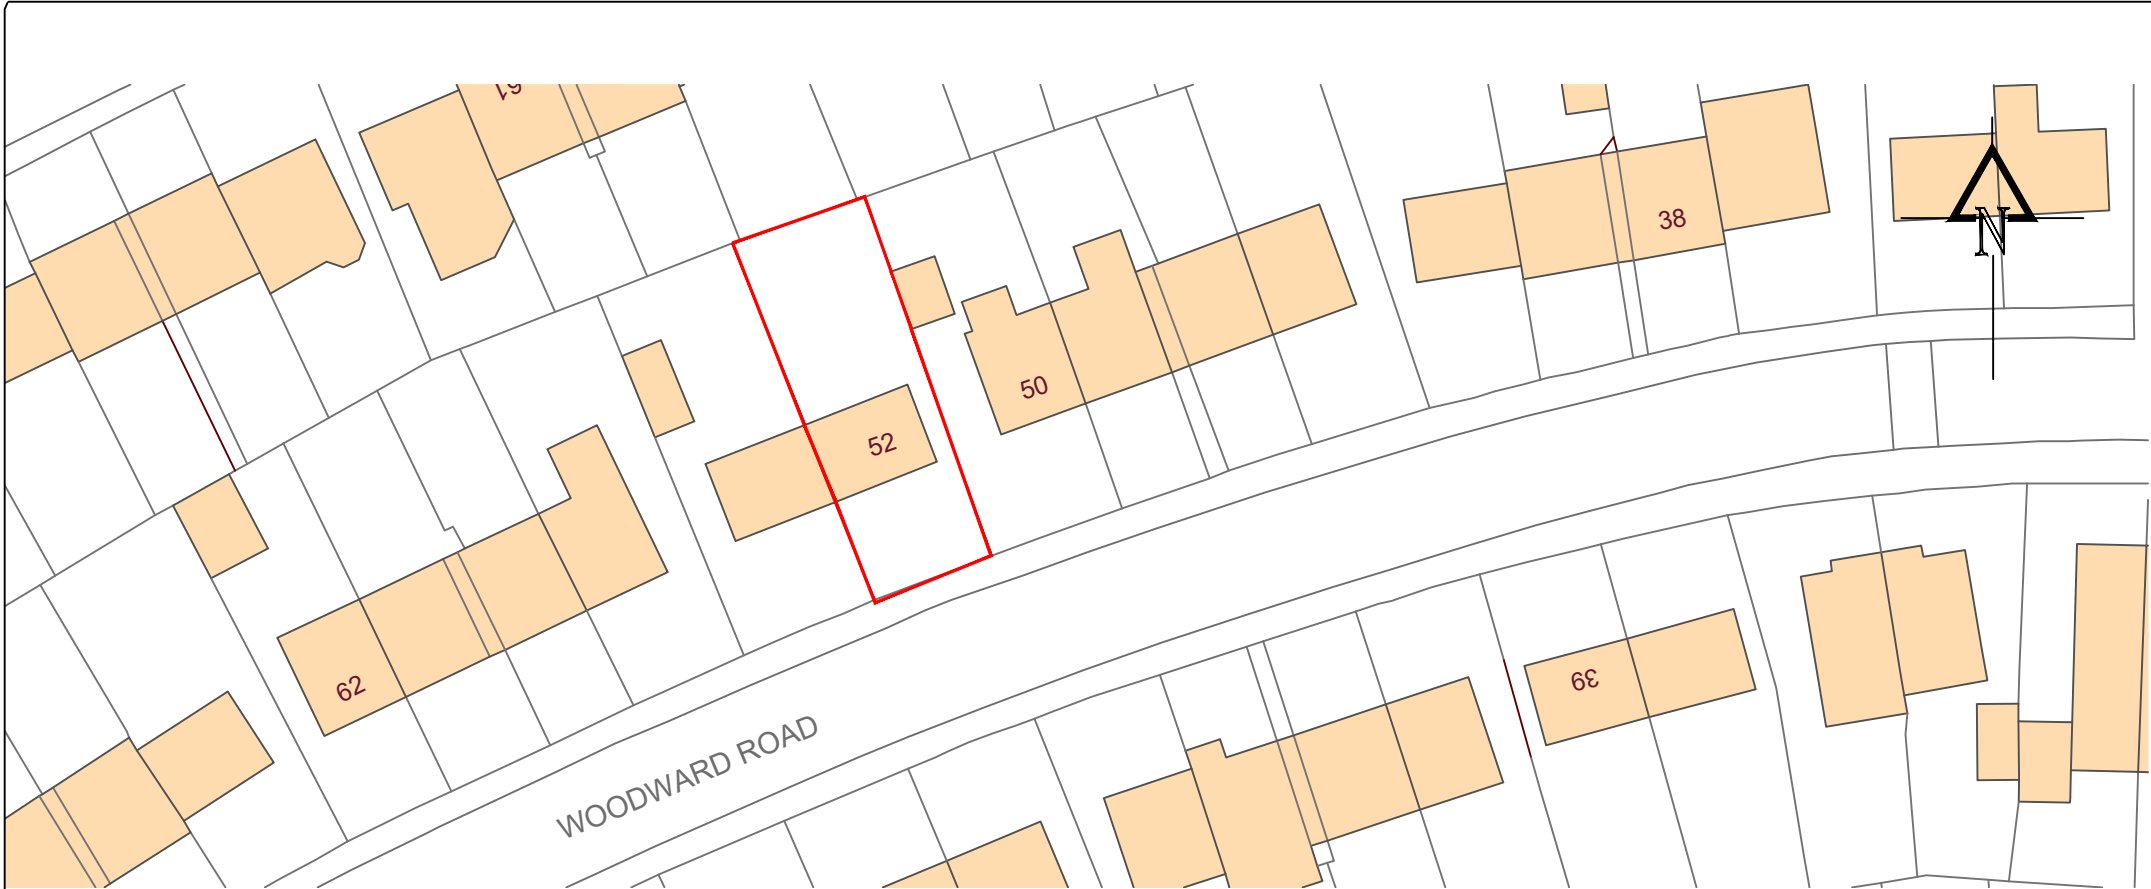

Existing Site Plan

 

Proposed Site Plan

 

Rev.	Description	
Location.		
Mr&Mrs Krajnikovics		
52 Woodward Road		
Prestwich		
Manchester		
M25 9TU		
Title. Site Plan Existing and proposed		
Scale.	1:500@ A3	Dwg No. 25001-P02
		Revision.