


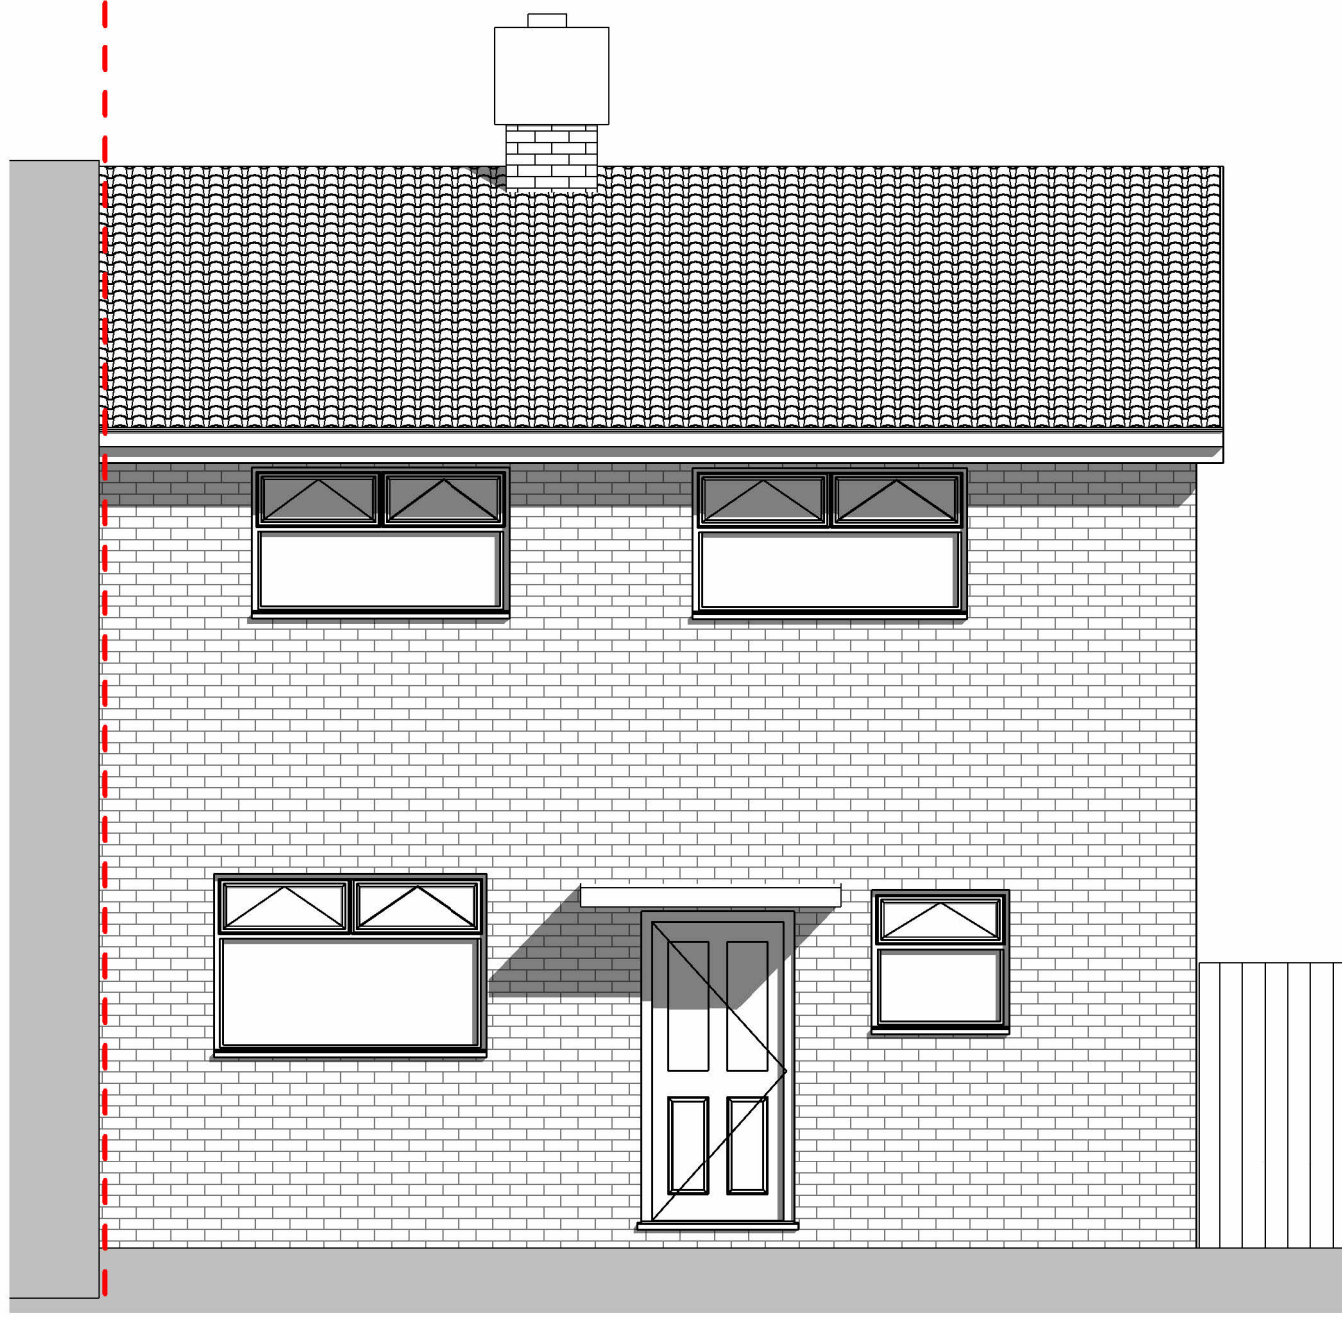
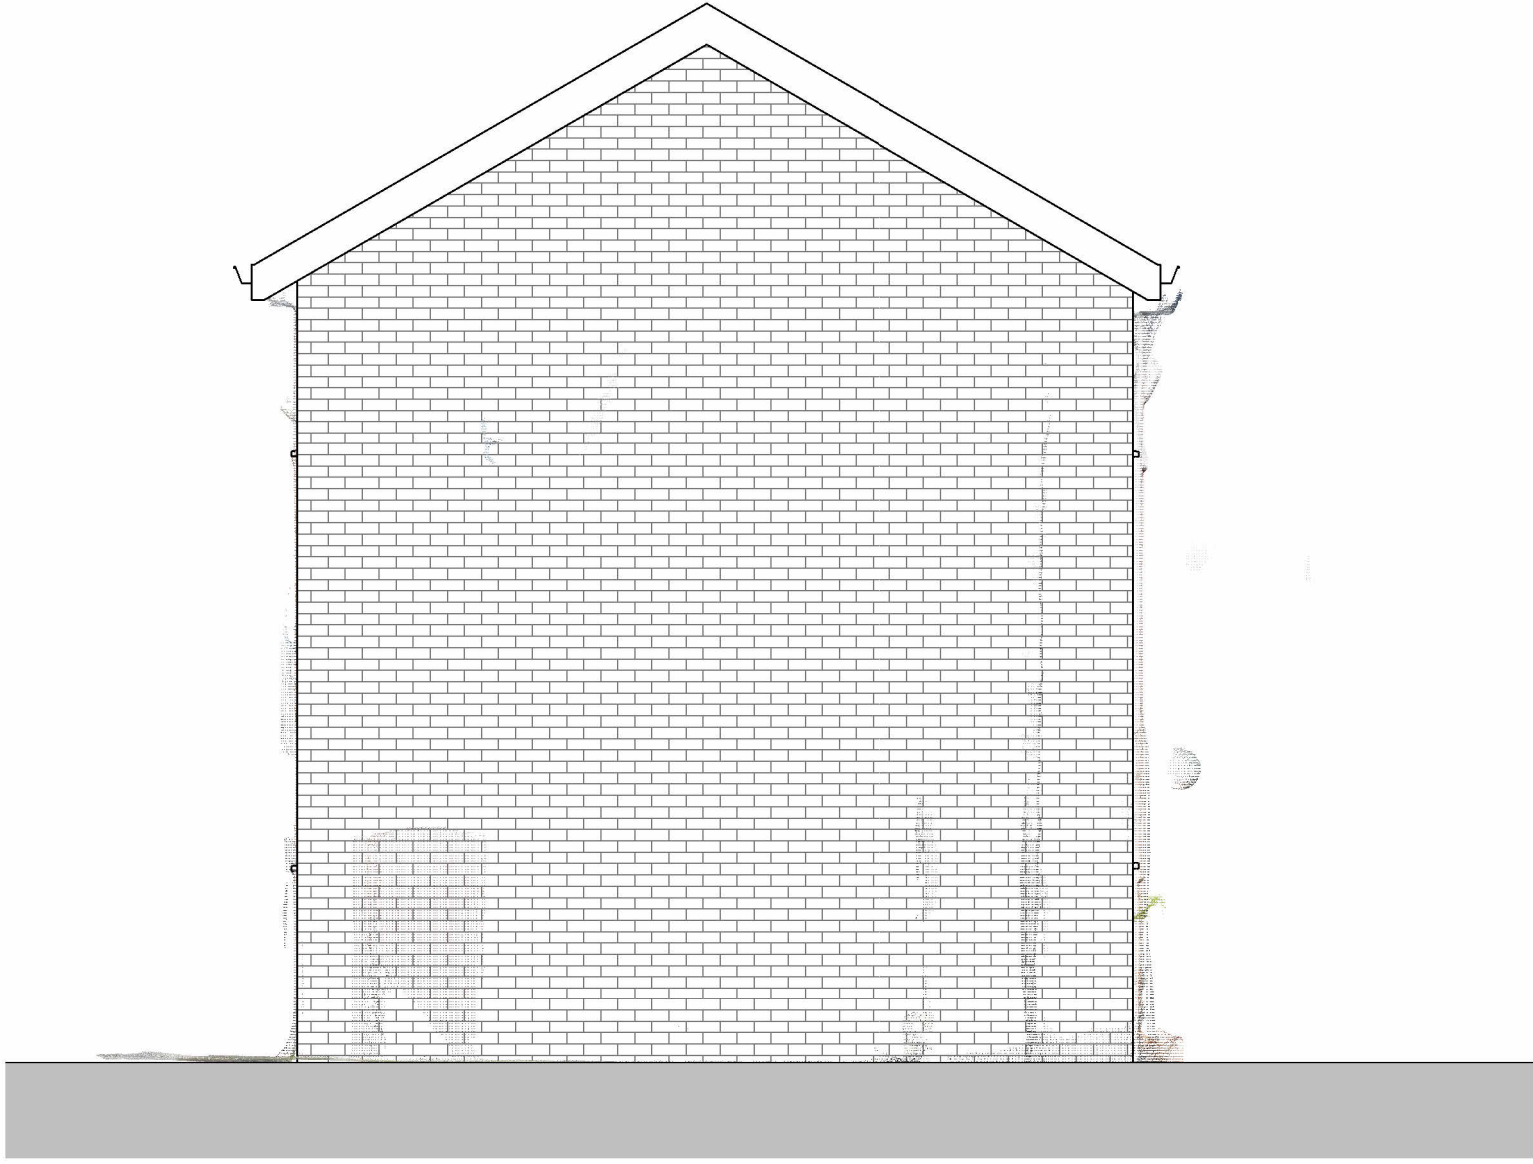


 



Front Elevation
1 : 50

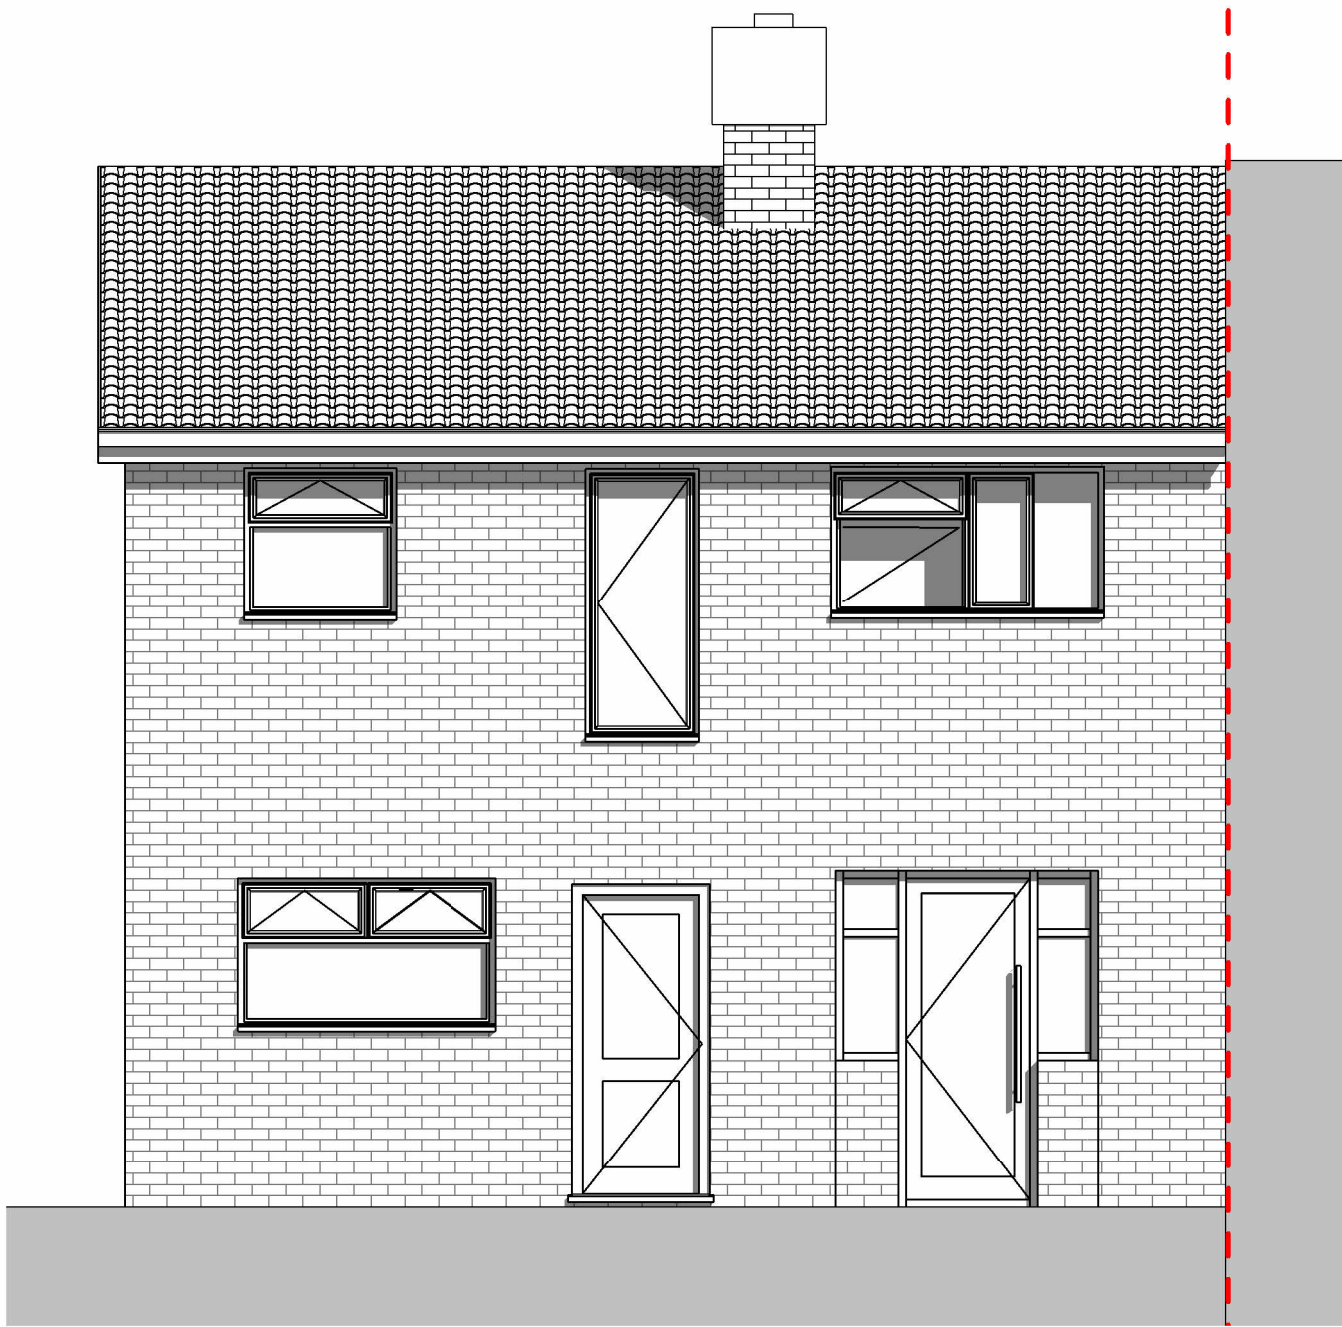



Side Elevation
1 : 50

 



Rear Elevation
1 : 50

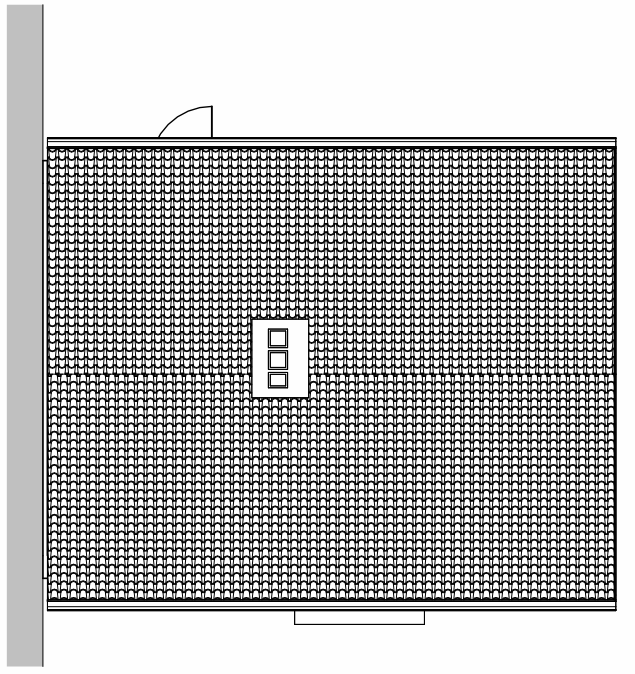 


Roof Plan
1 : 100

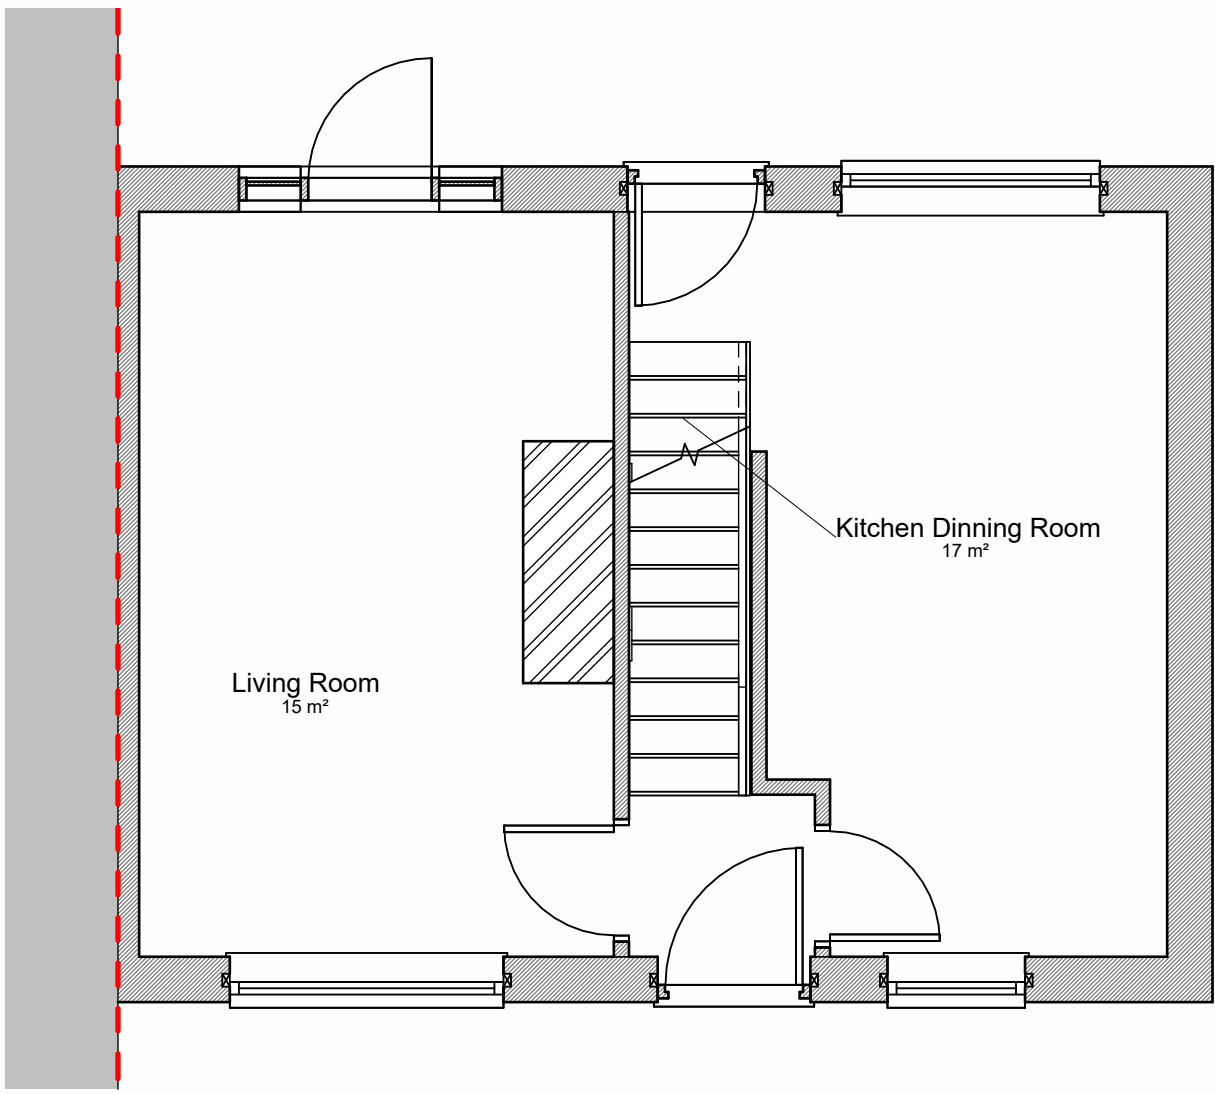 

Ground Floor Plan
1 : 50

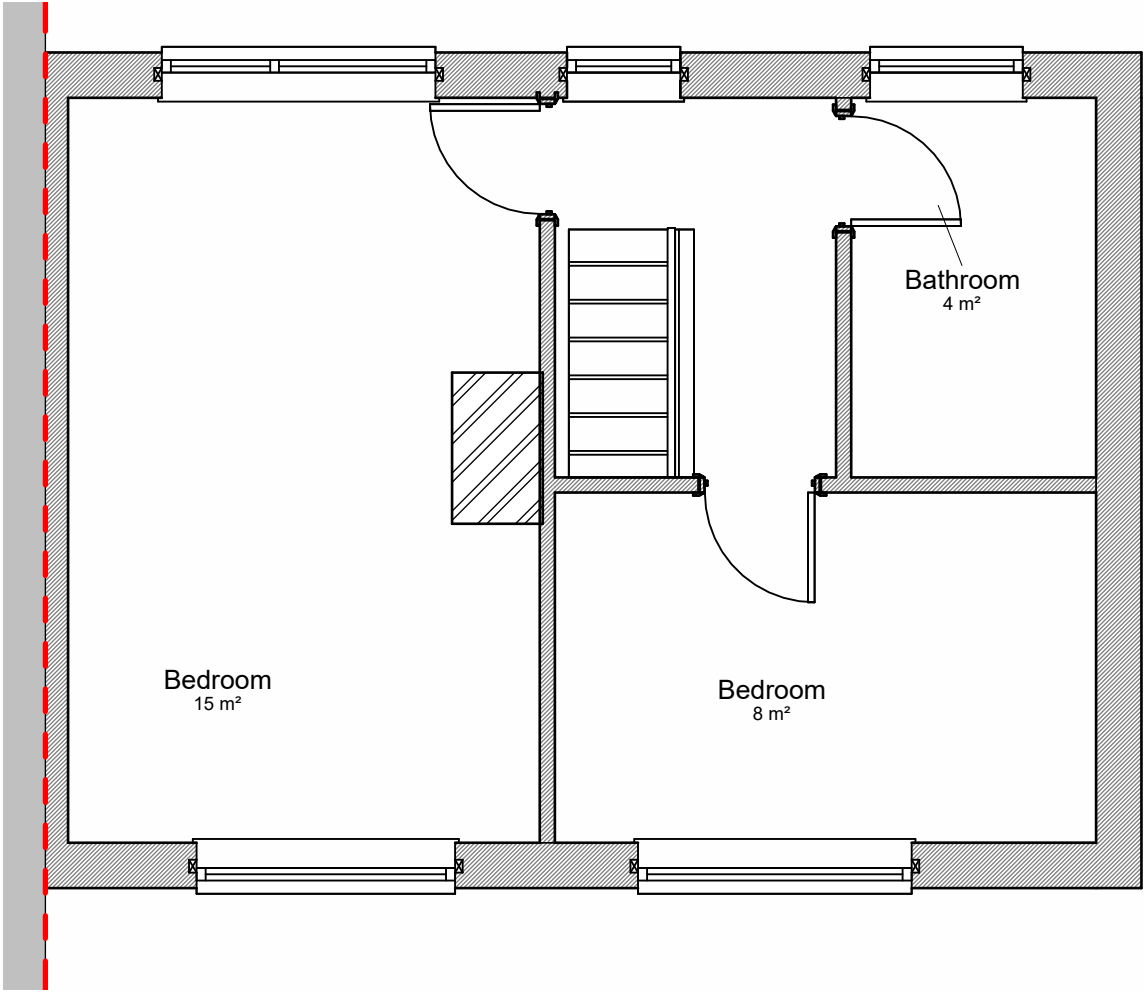 

First Floor Plan
1 : 50

 

3D View

Revision	Description
Location Mr&Mrs Krainikovics 52 Woodward Road Prestwich Manchester M25 9TU	
Title Existing Plans and Elevations	
Scale As indicated @A1	Drawing No. 25001 P03
Revision	