


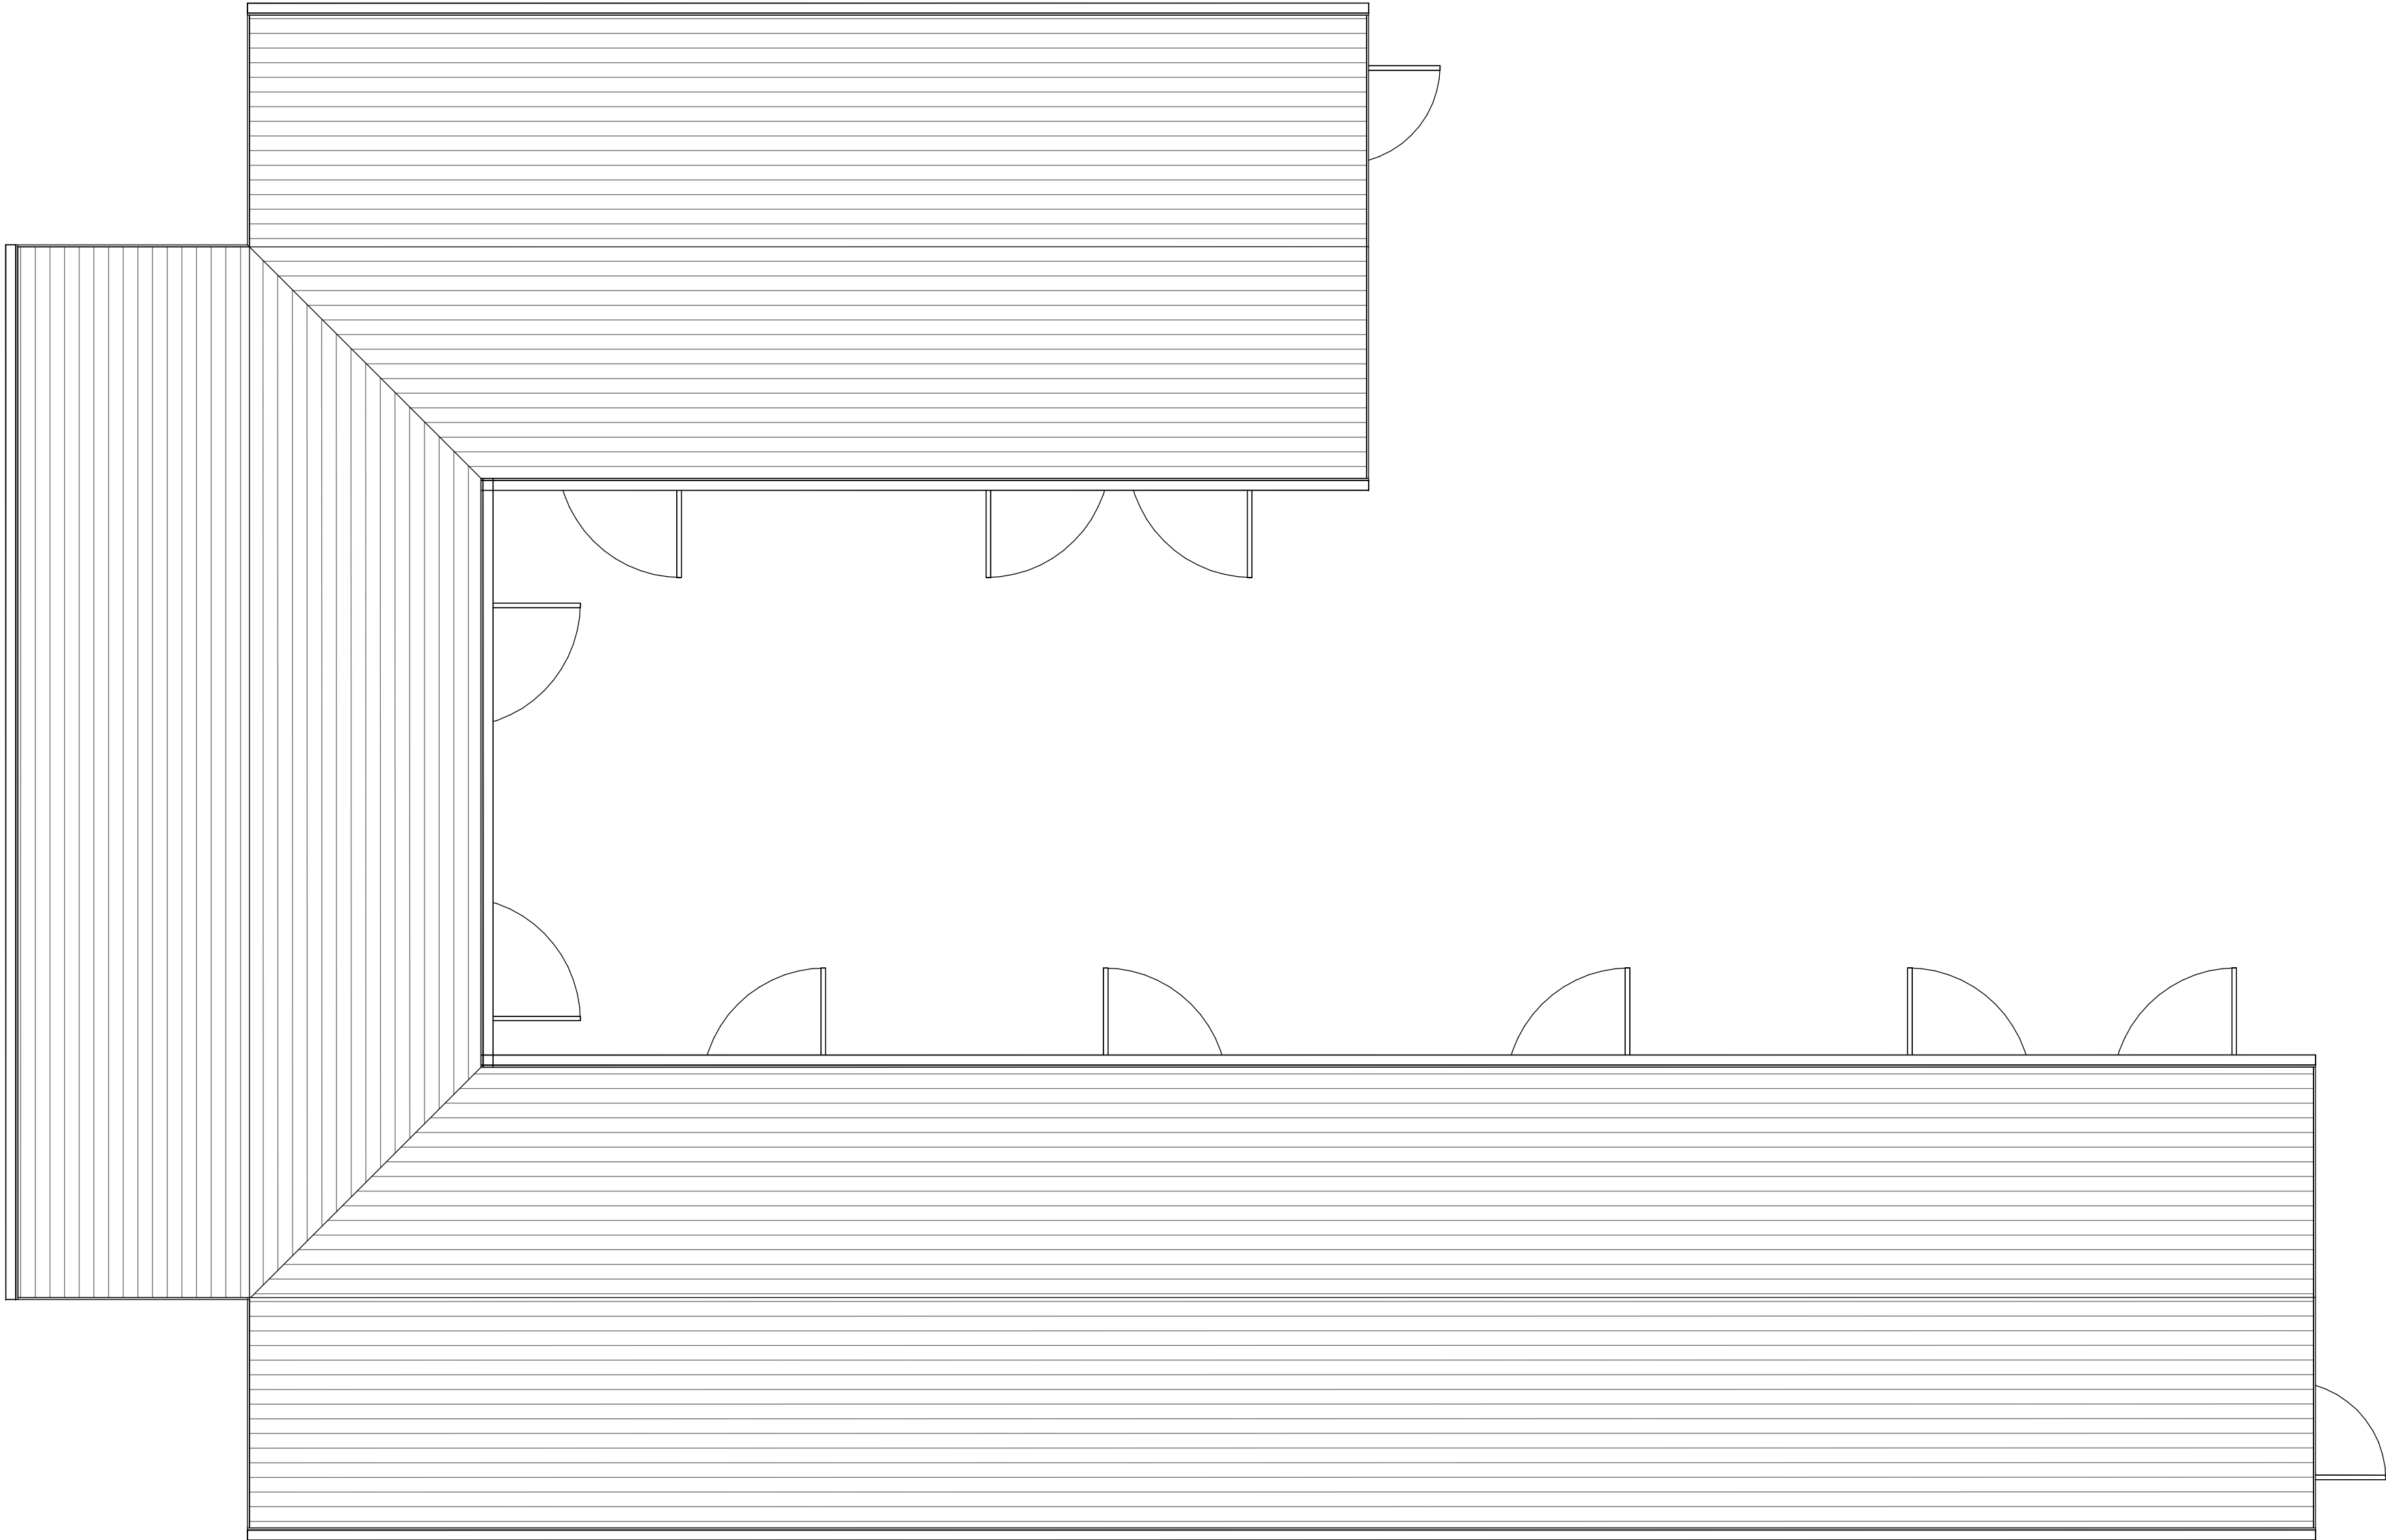

CLIENT
JOHNSTON

PROJECT NUMBER DRAWING SCALE:
21844 1 : 50 @ A2

DRAWING NUMBER / TITLE
105 PROPOSED ROOF PLAN
PROJECT
LAND OFF 104 BURY NEW ROAD

29/07/22 REV P1 - APPLICATION PACKAGE

RIBA 
Chartered Practice

WEBSITE: **WWW.SHWILKINSON.CO.UK** ADDRESS: **6 DALE LEE,**
EMAIL: **SCOTT@SHWILKINSON.CO.UK** **WESTHOUGHTON,**
TEL: **01942 538 533** **BOLTON,**
MOB: **07809 373 066** **BL5 3YE**

NOTES: DO NOT SCALE; USE FIGURED DIMENSIONS ONLY. ALL DIMENSIONS TO BE VERIFIED ON SITE. PRIOR TO THE COMMENCEMENT OF ANY WORK OR THE PRODUCTION OF ANY SHOP DRAWING. ALL DISCREPANCIES TO BE REPORTED TO THE ARCHITECT. © COPYRIGHT IN THIS DRAWING IS VESTED IN SHWILKINSON ARCHITECTS LIMITED.