


Conway Architectural Design shall have no responsibility for any use made of this document other than for that which it was prepared and issued. This drawing should not be scaled. Work to figured dimensions only. All dimensions and levels to be checked on site. No building work is to be started until all relevant approvals are in place. Any discrepancies should be reported to Conway Architectural Design. This drawing should not be reproduced without written permission from Conway Architectural Design. **Standard Building Regs Notes are to be provided by Conway Architectural Design prior to a building regs application being submitted.**




SCALE 1:200

 

SCALE 1:500




SCALE 1:1250

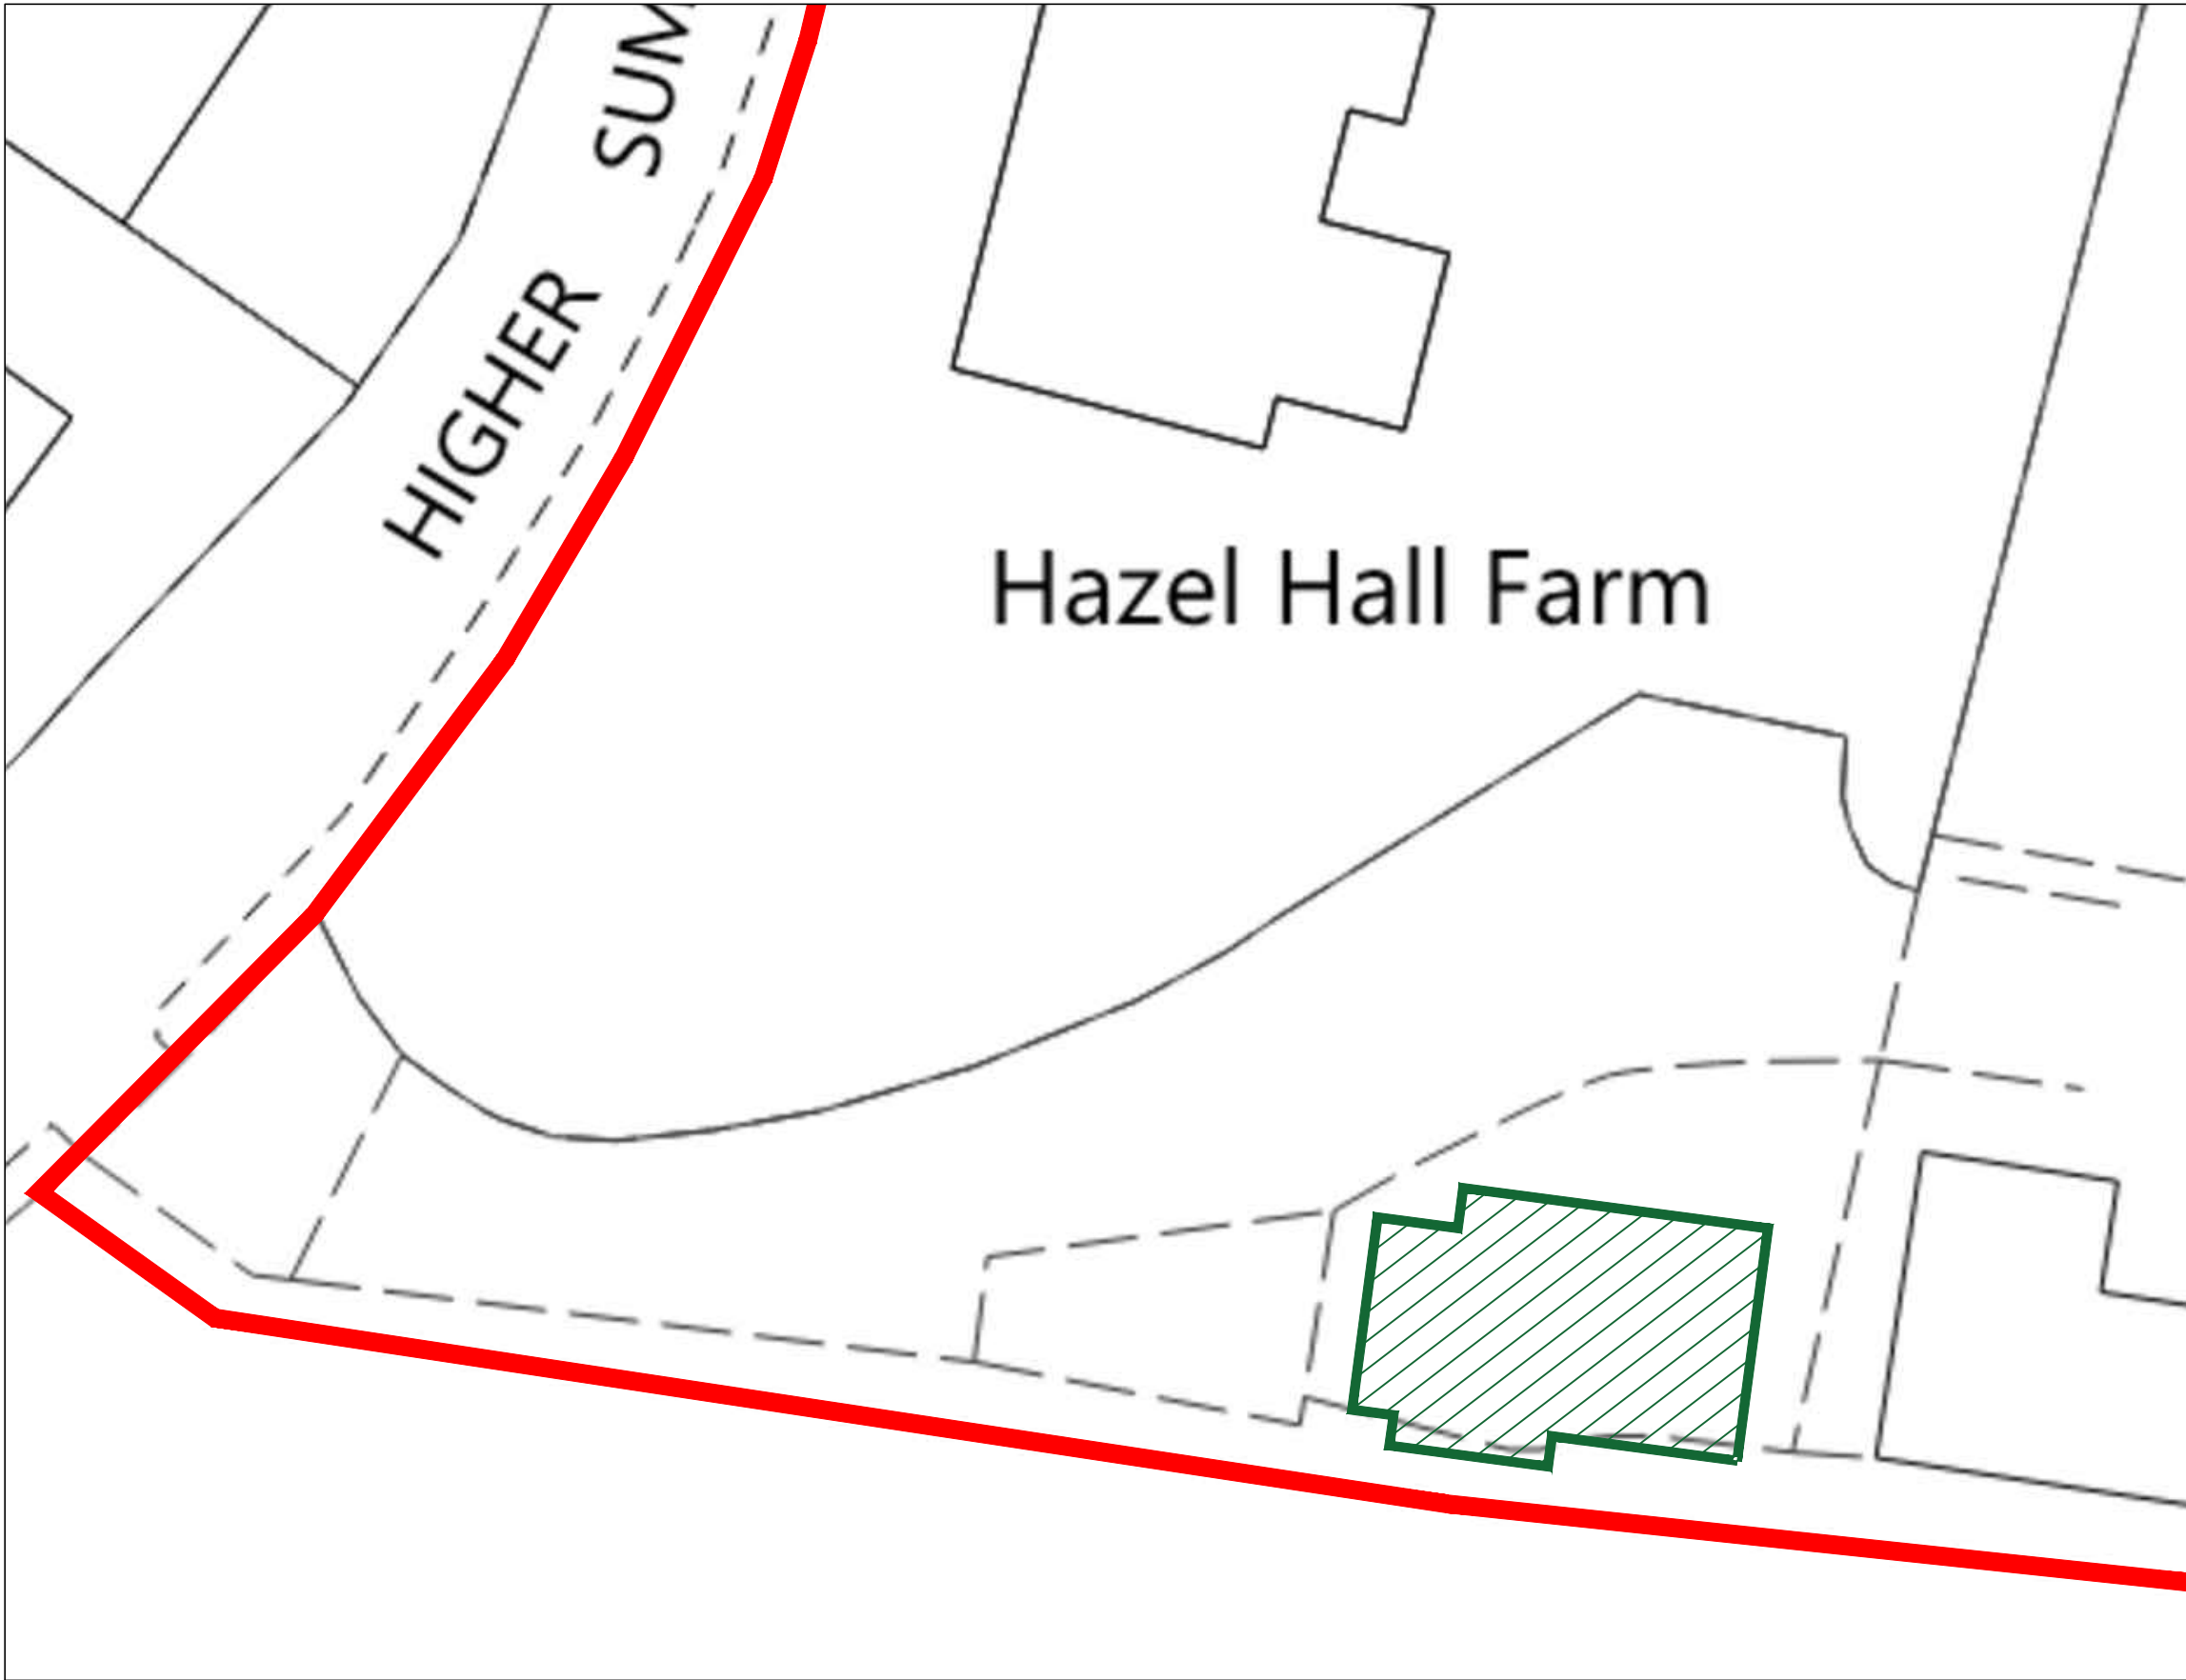


Site Plan

Scale 1:200

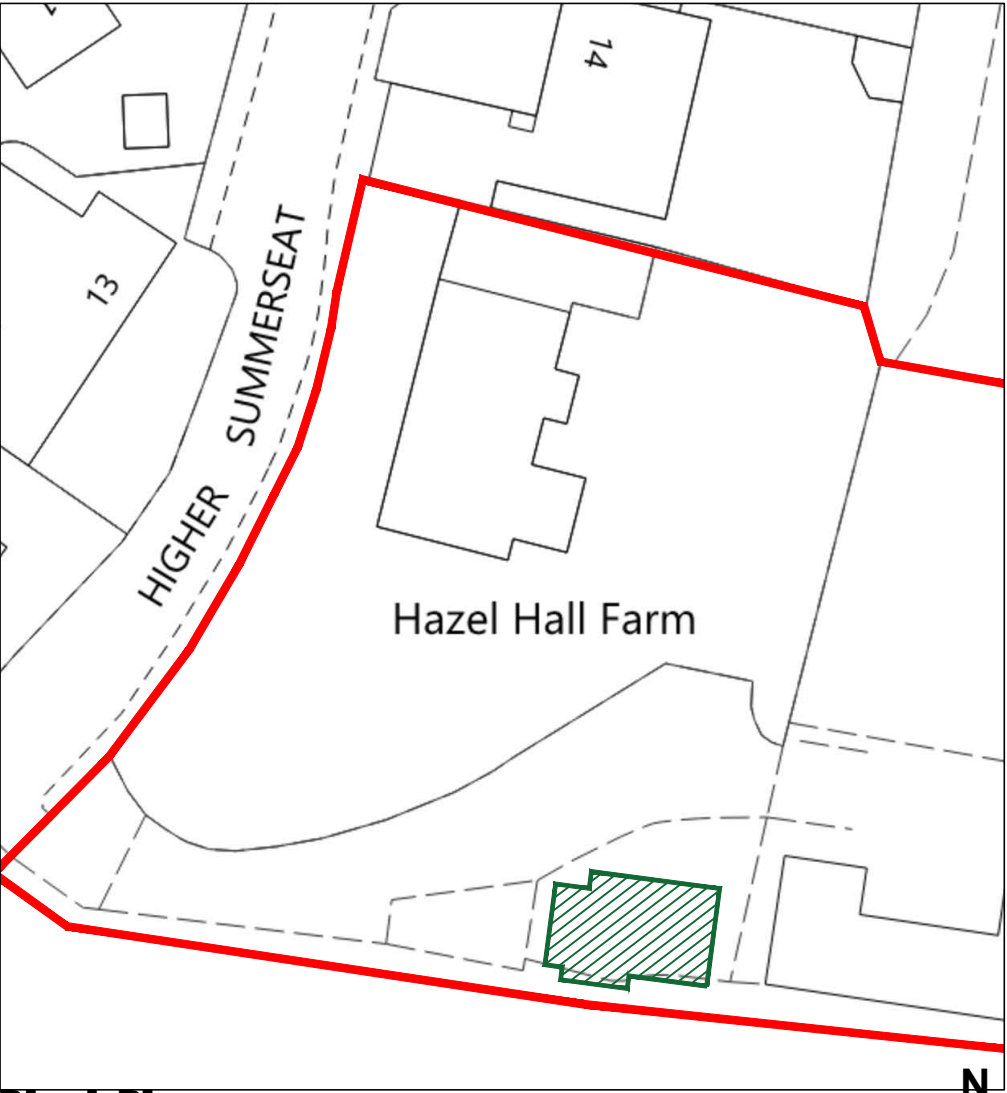

Block Plan

Scale 1:500

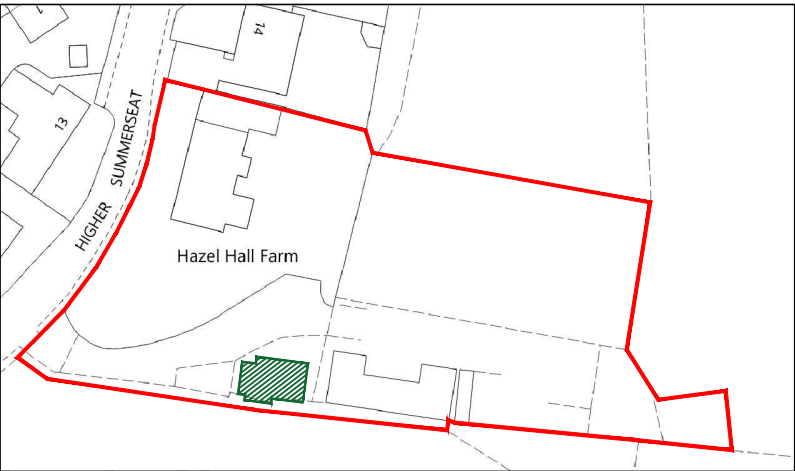

Location Plan

Scale 1:1250

**Conway
Architectural
Design**

6 Conway Close
Alkington
Middleton, M24 1EW
E: conway-design@outlook.com

JOB TITLE : Detached Garage
ADDRESS : Hazel Hall Farm, Summerseat
DRAWING TITLE : Proposed Site, Block And Location Plans
SCALE : As Noted @ A2
DRAWN : xxx DATE : 21.02.25

JOB NO./ DWG NO. 933-03