




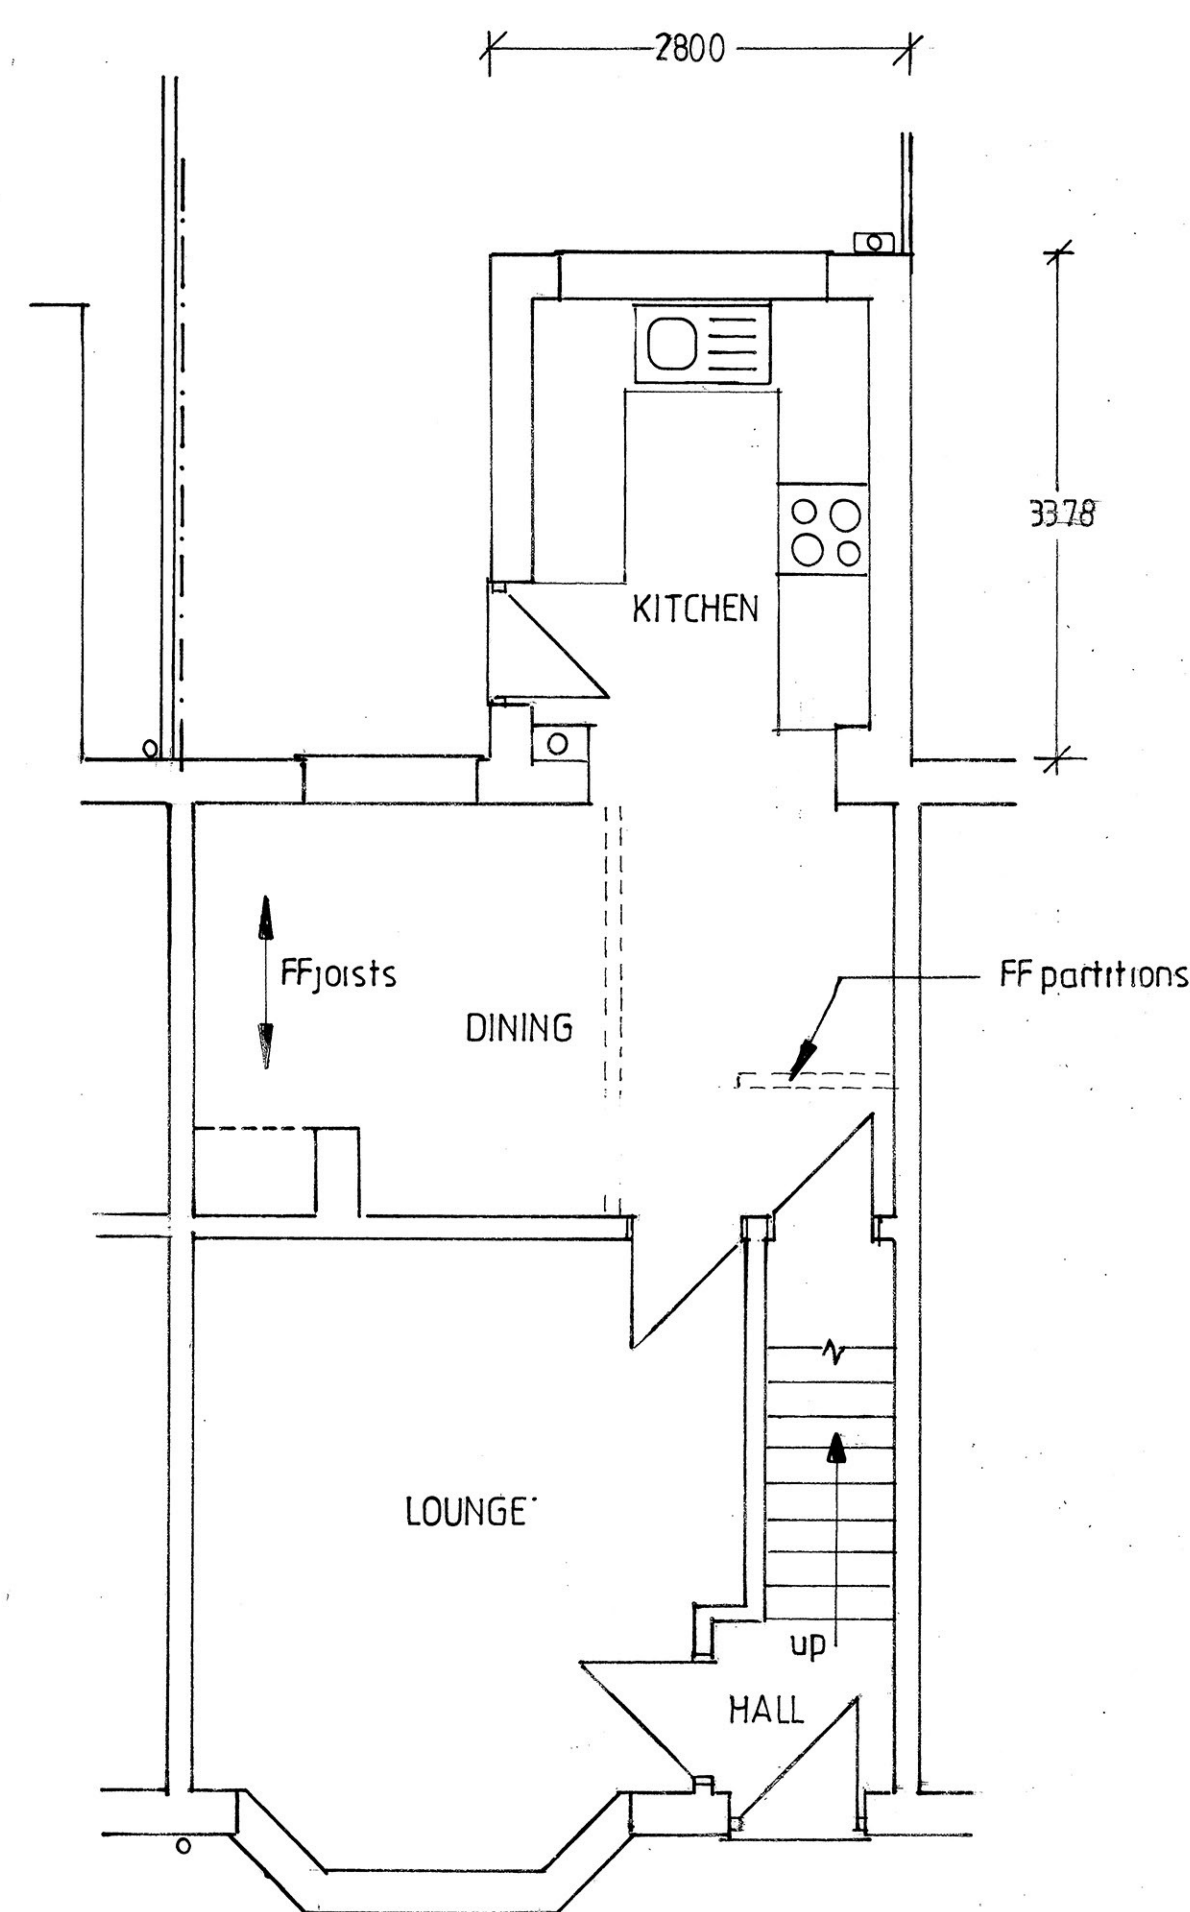


EX. GROUND FLOOR PLAN

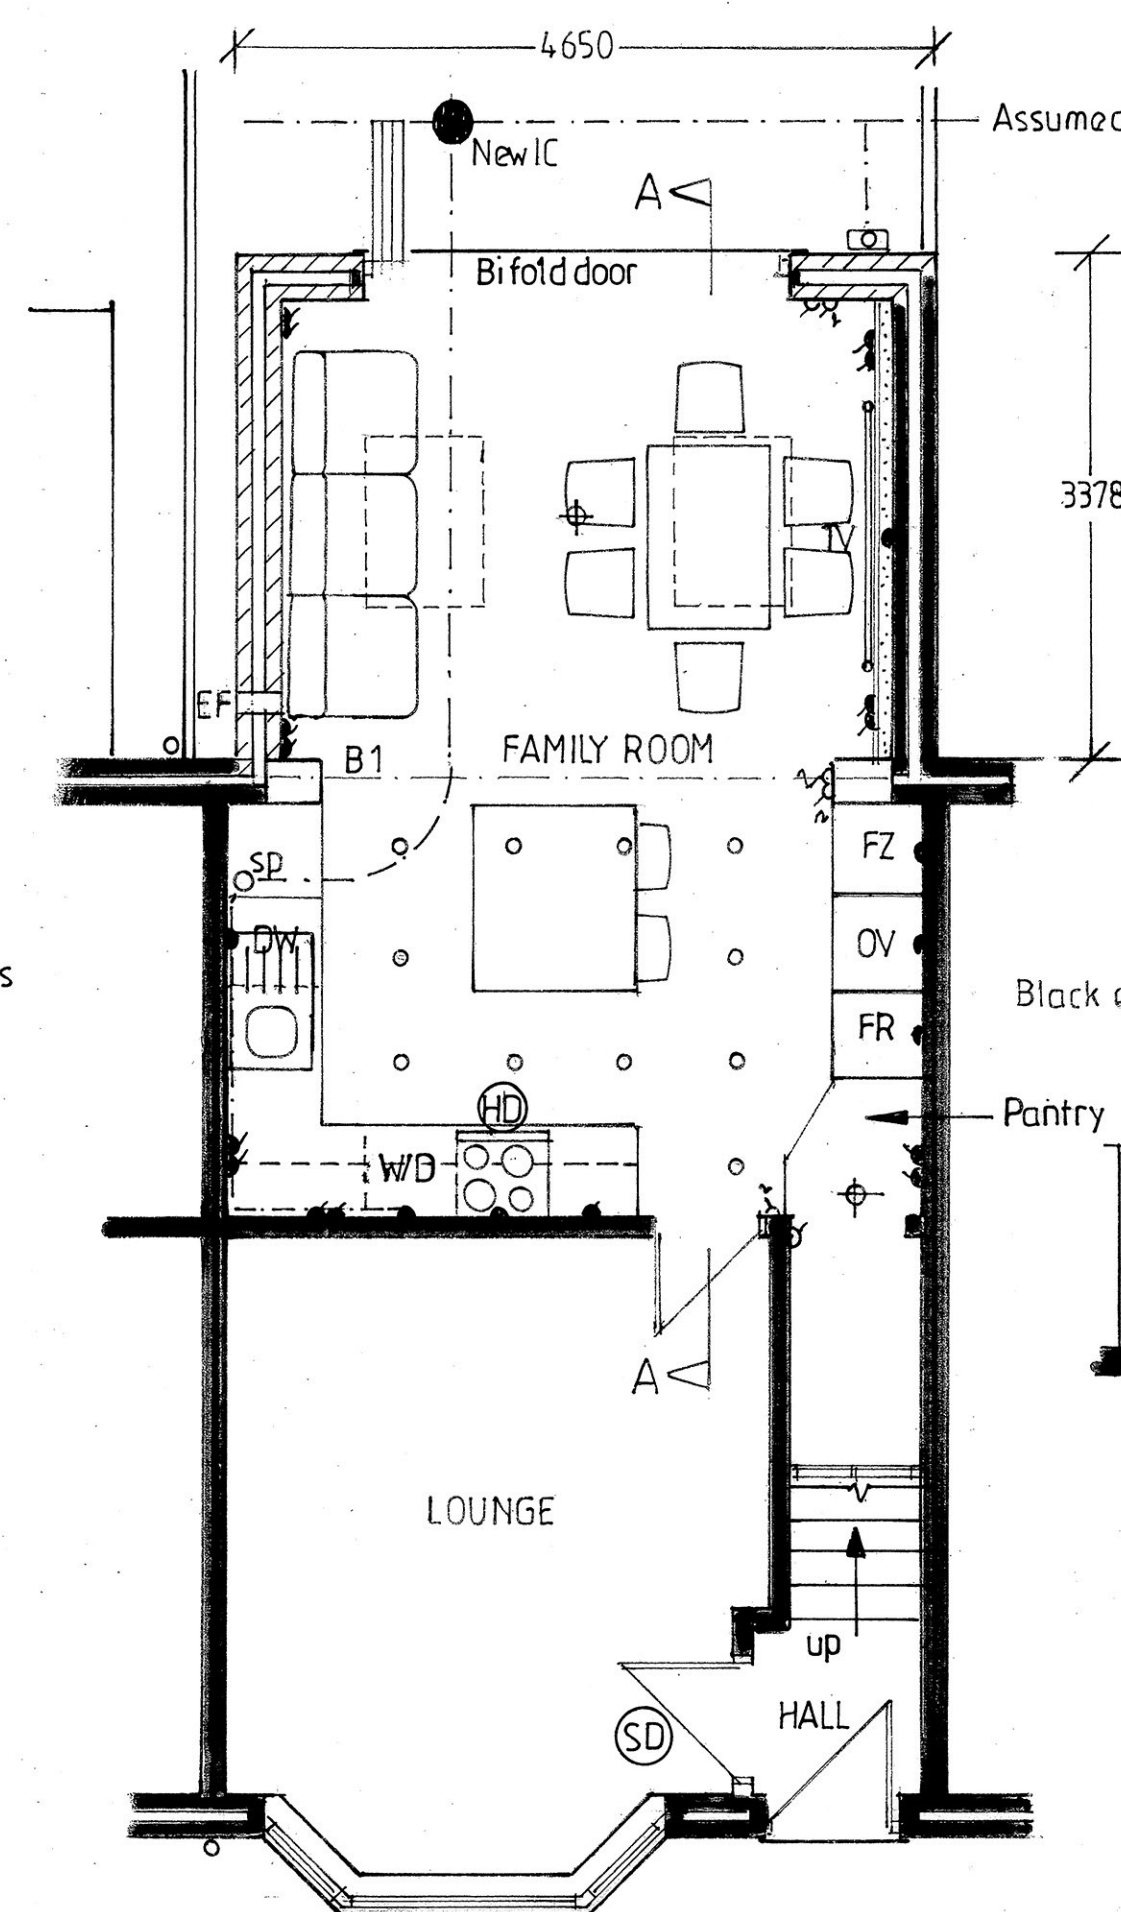


PROP. GROUND FLOOR PLAN

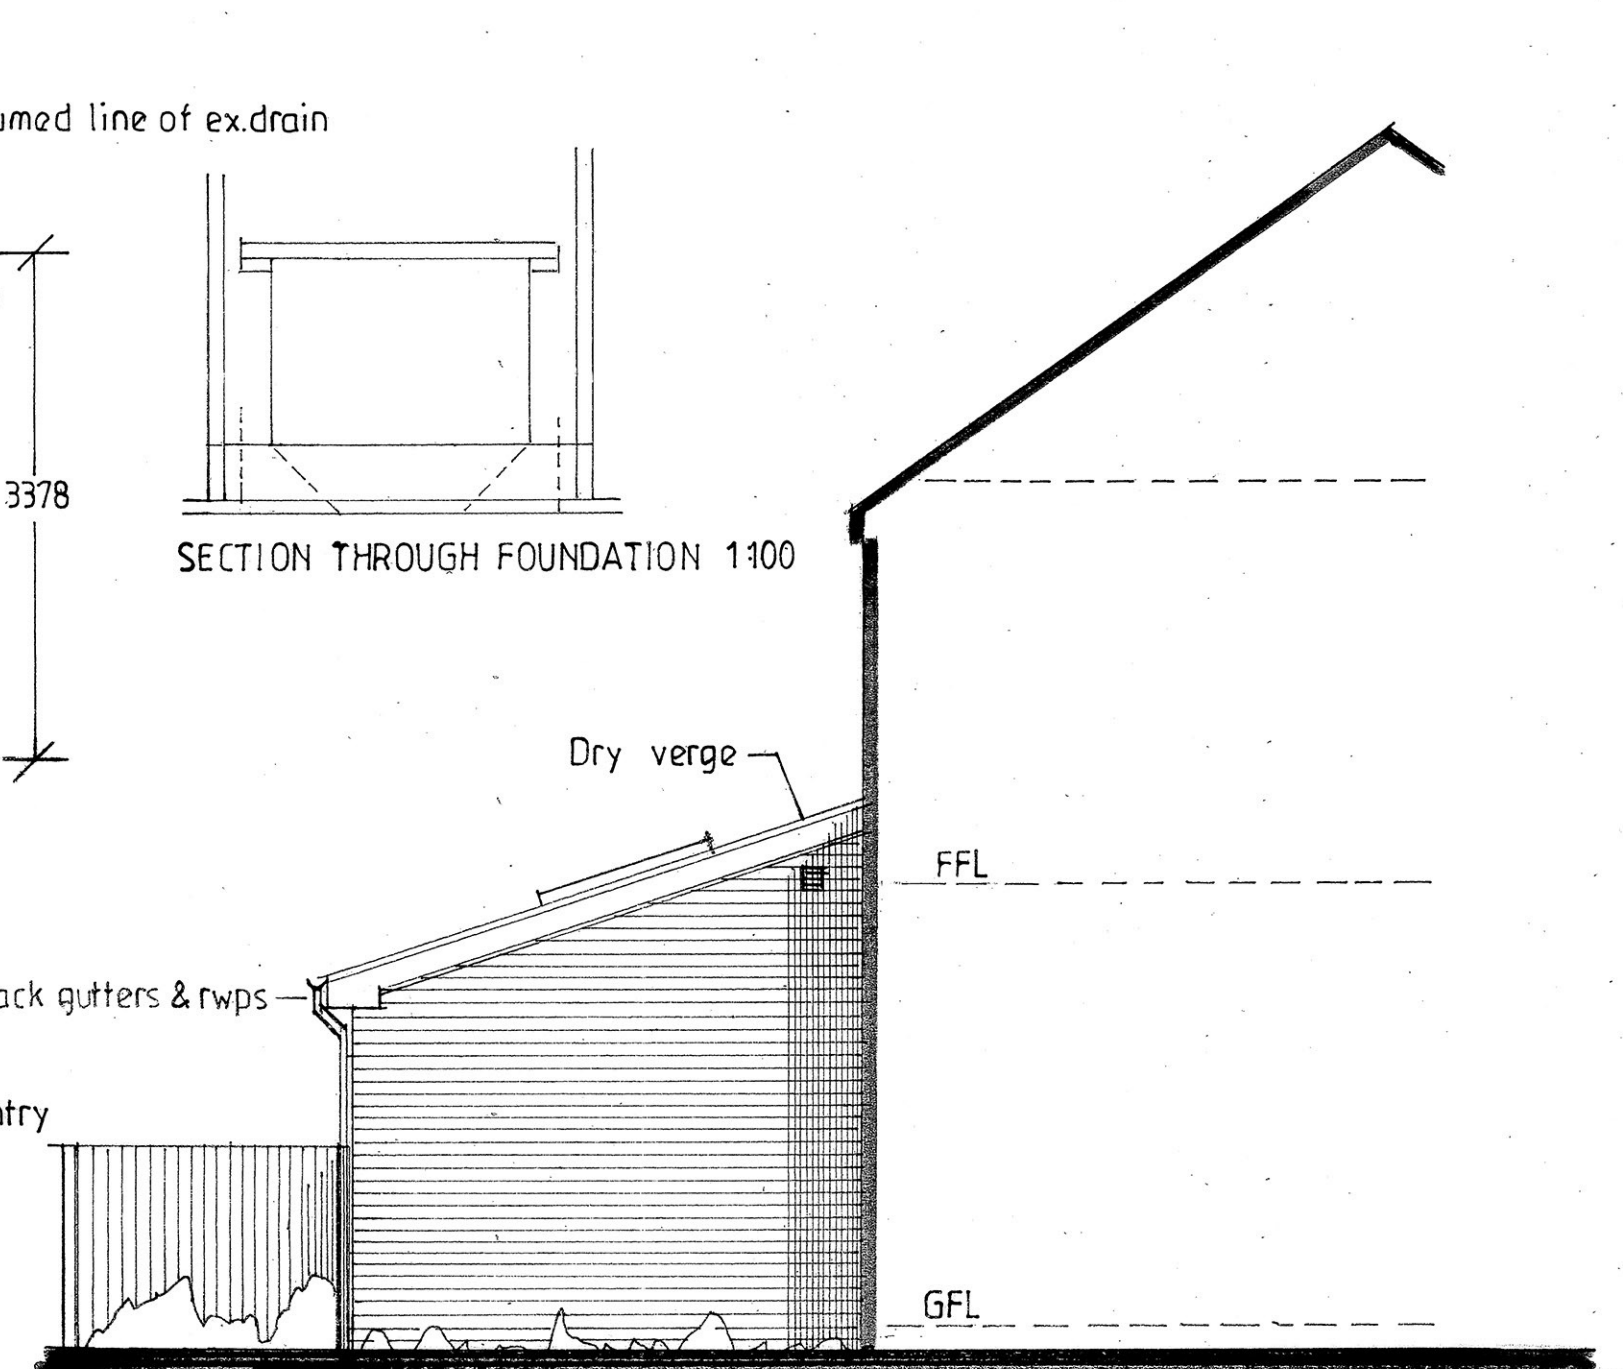



PROPOSED SIDE ELEVATION

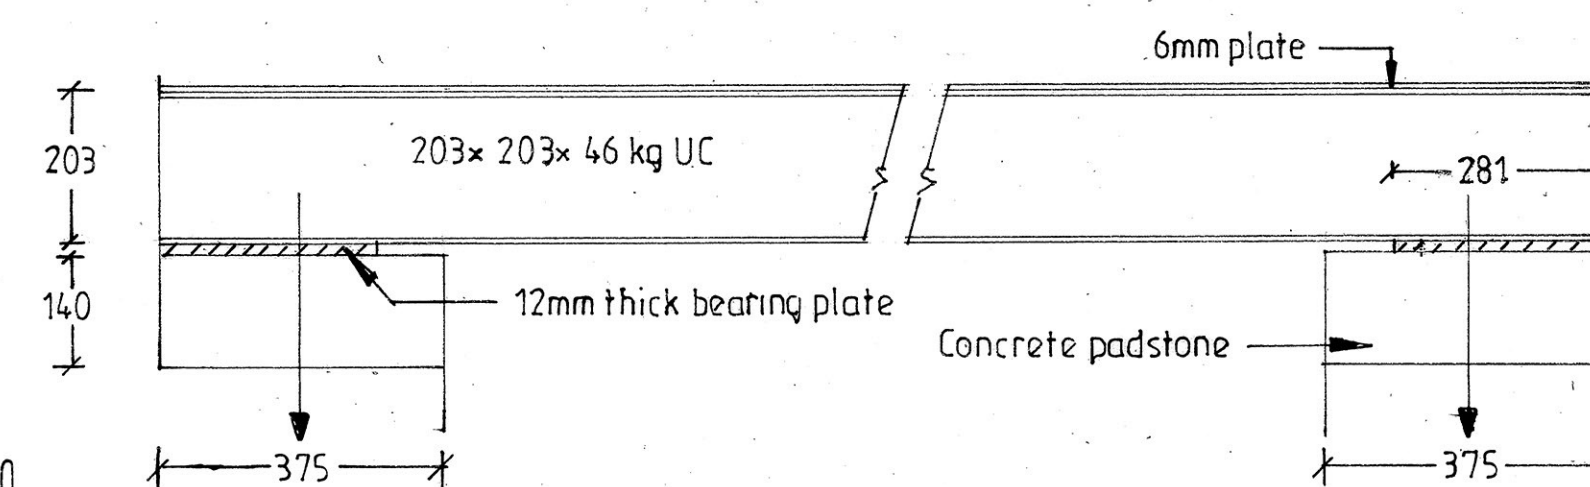


SECTION THROUGH BEAM 1 1:10

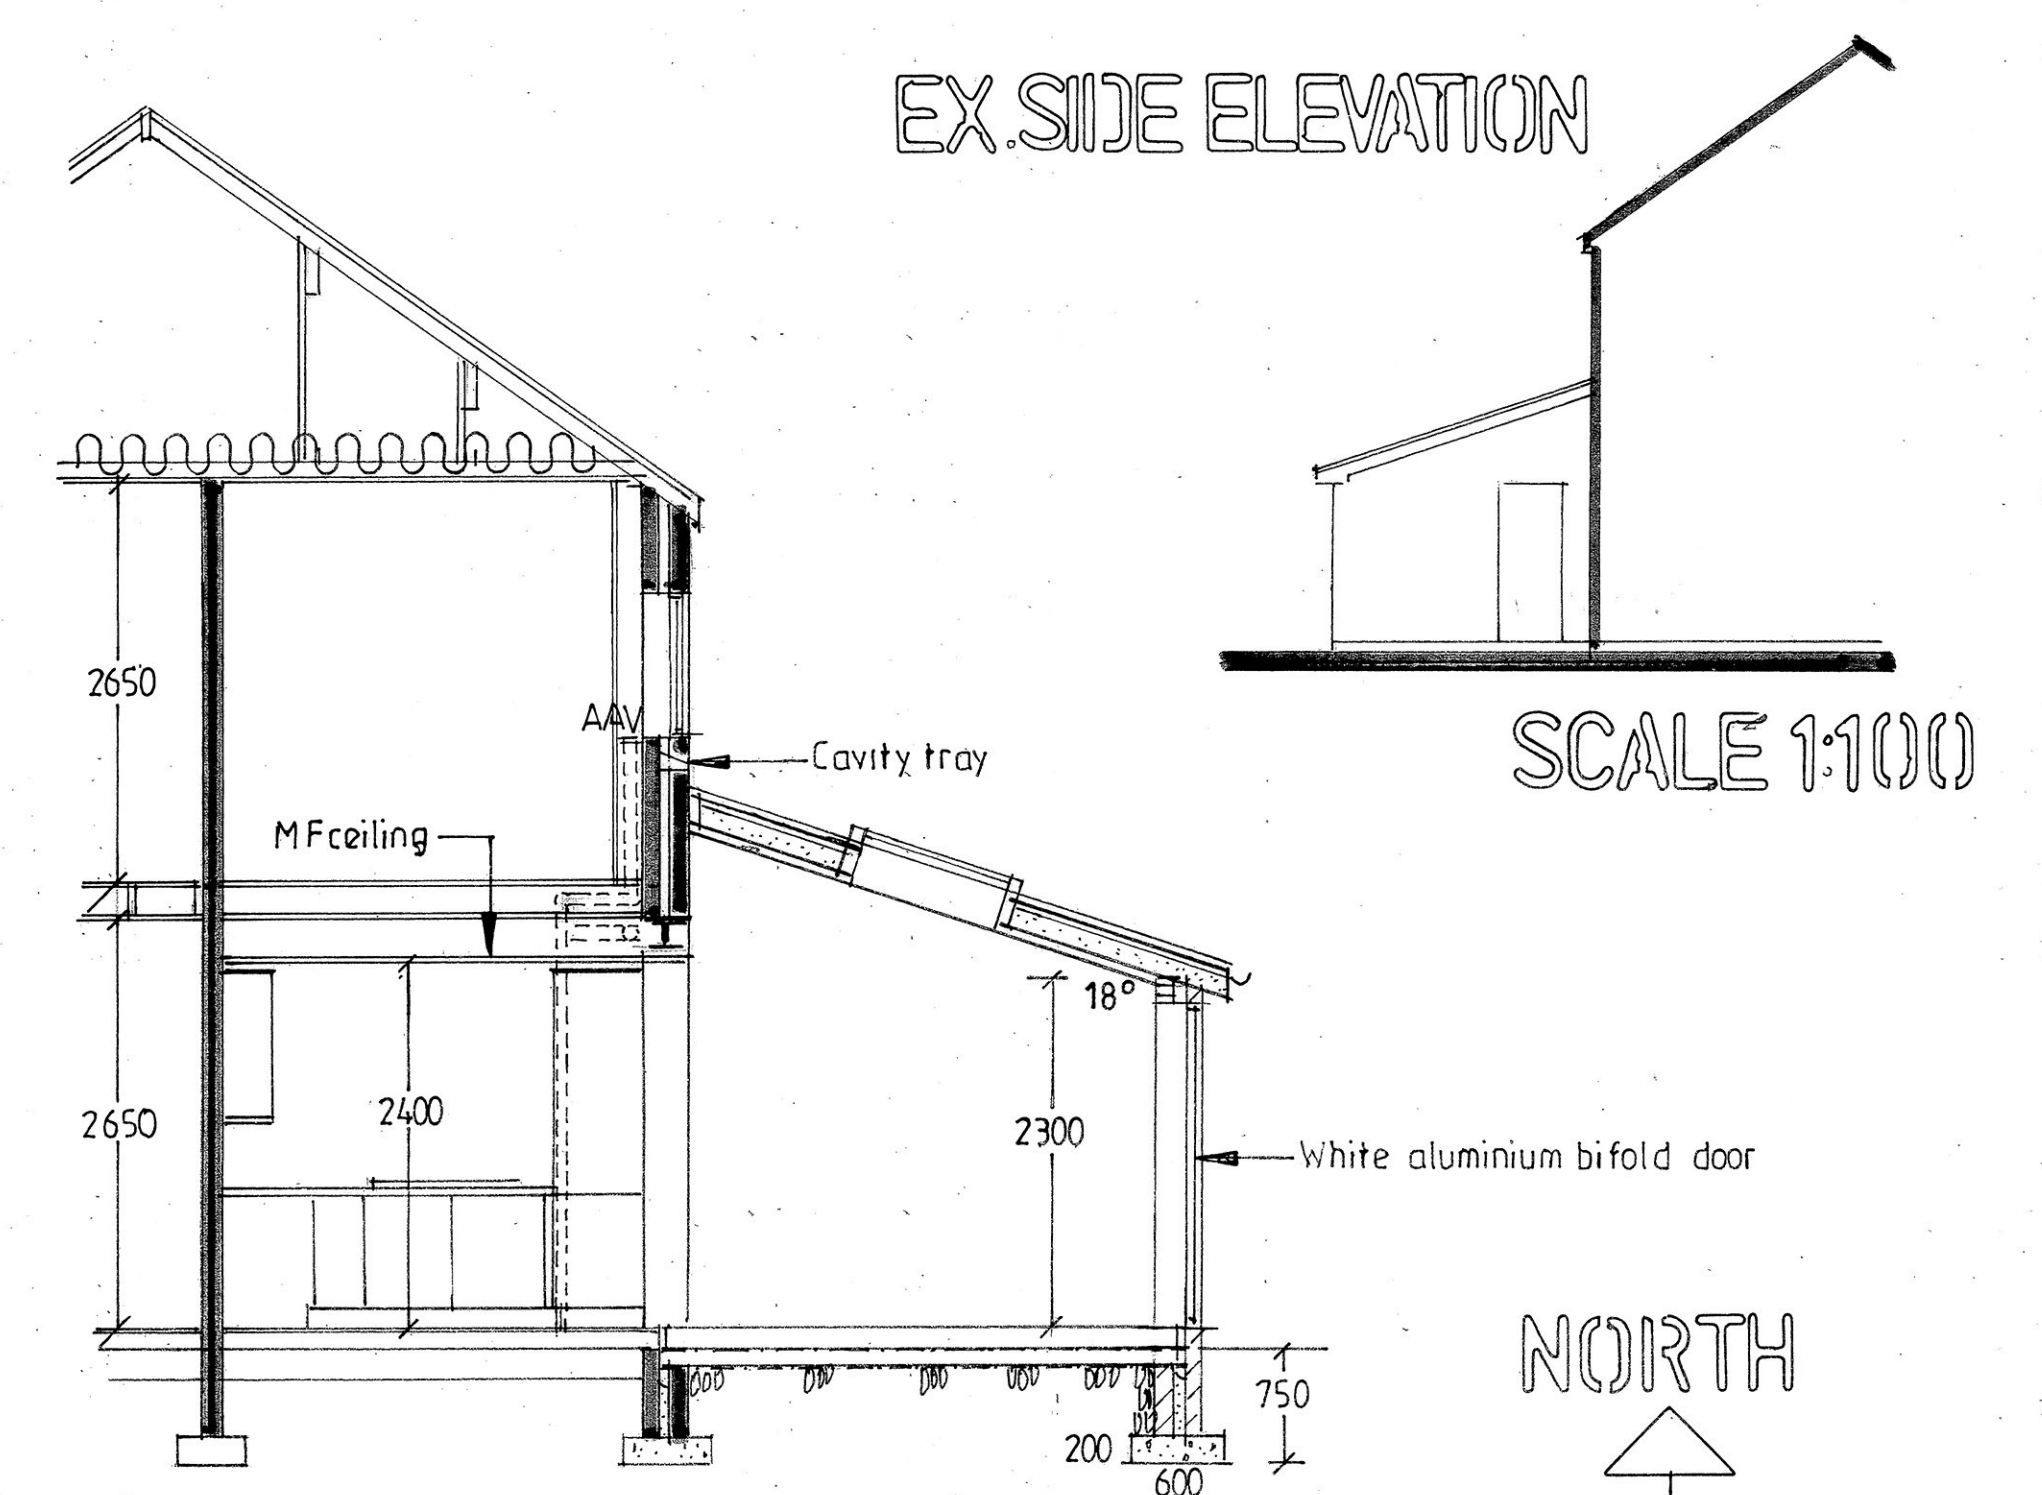


SECTION A-A

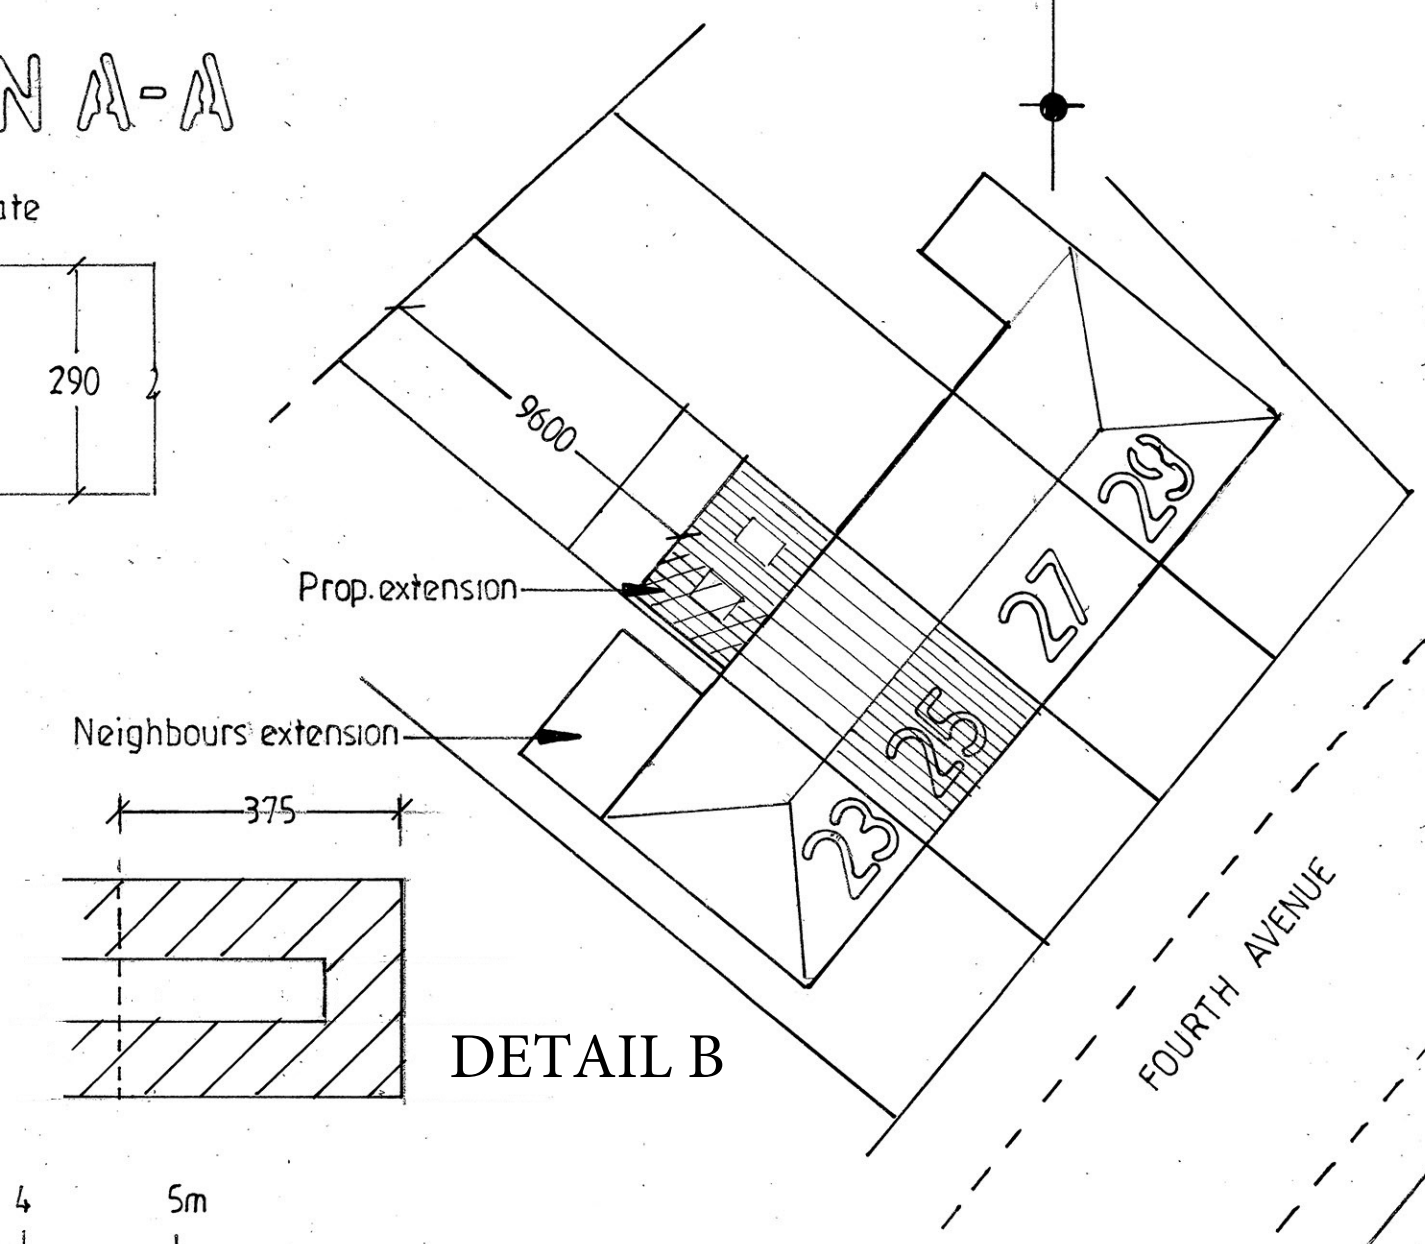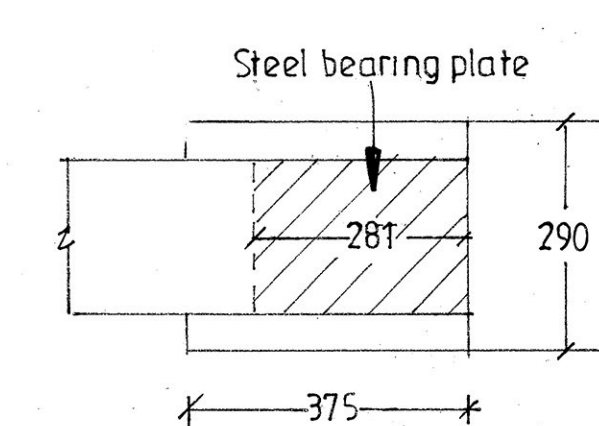


SITE PLAN 1:200

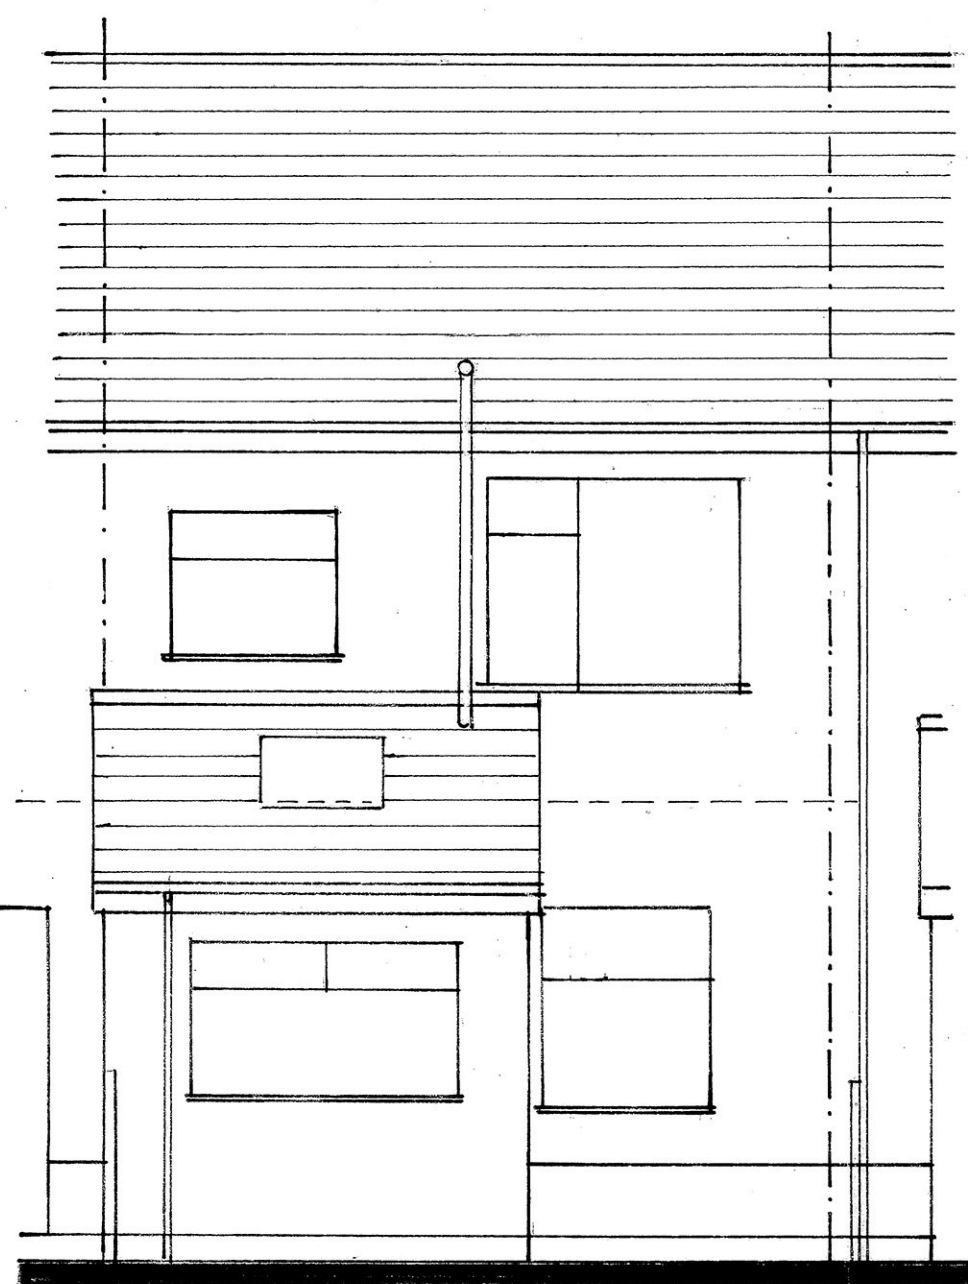


EX. REAR ELEVATION

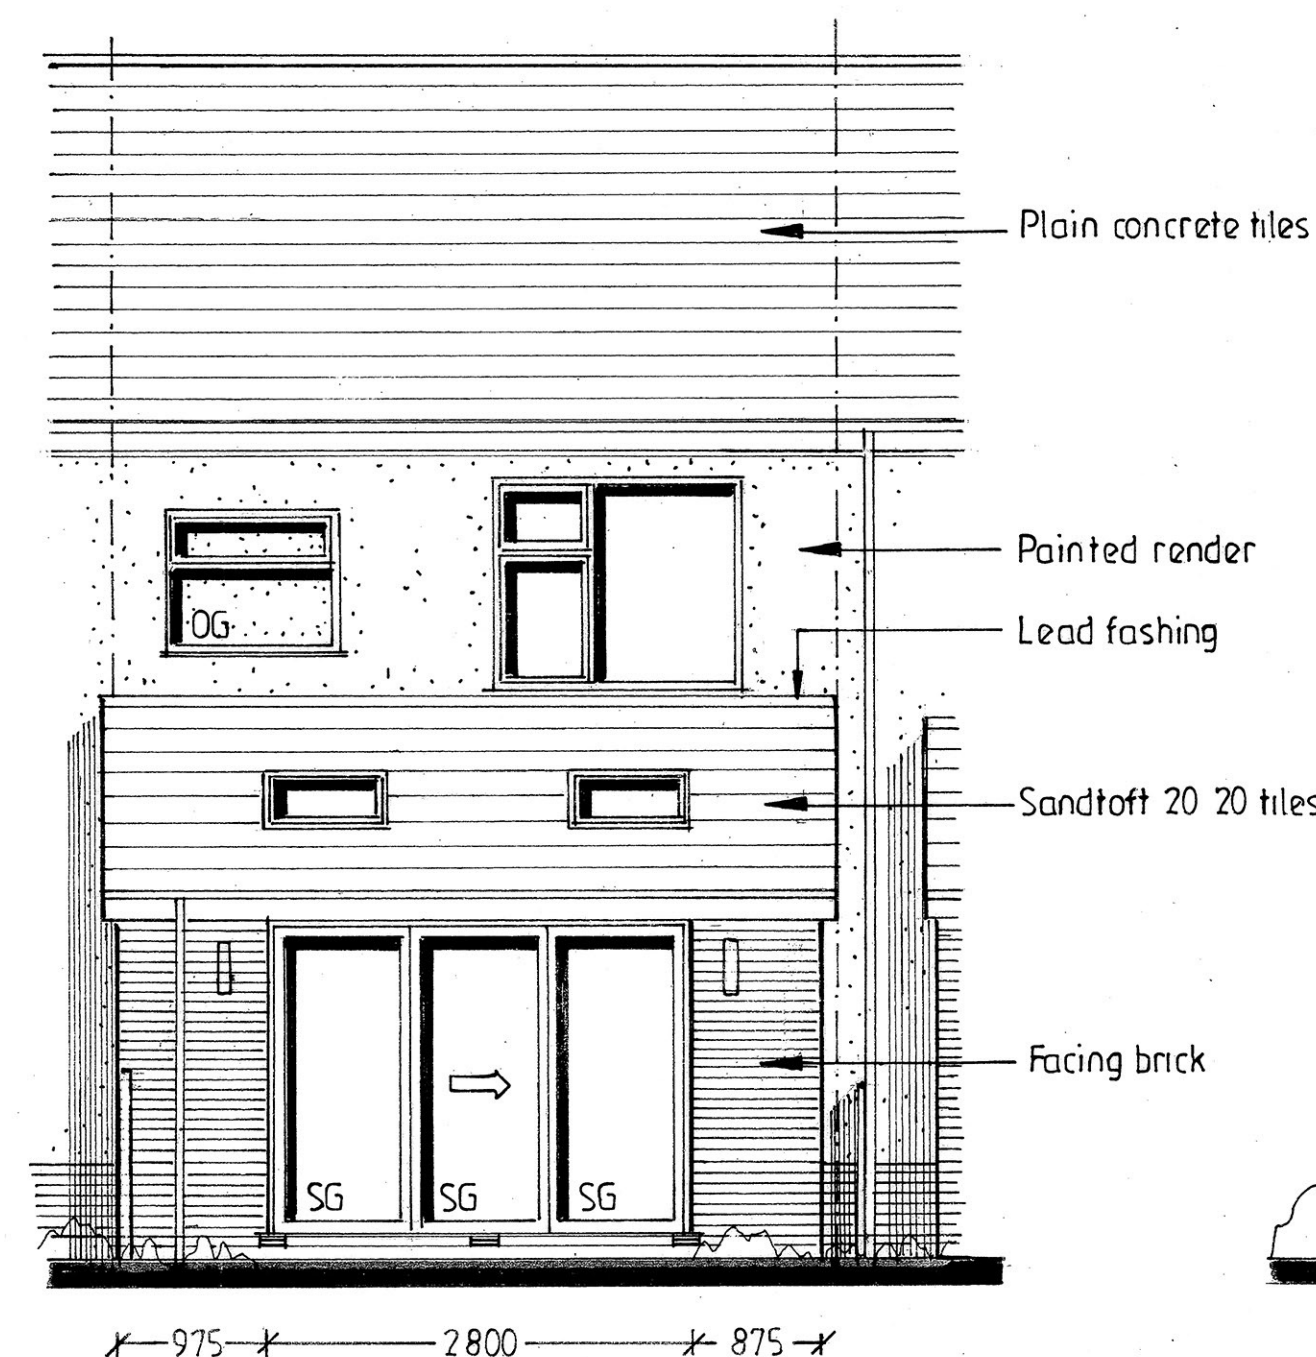

PROP. REAR ELEVATION

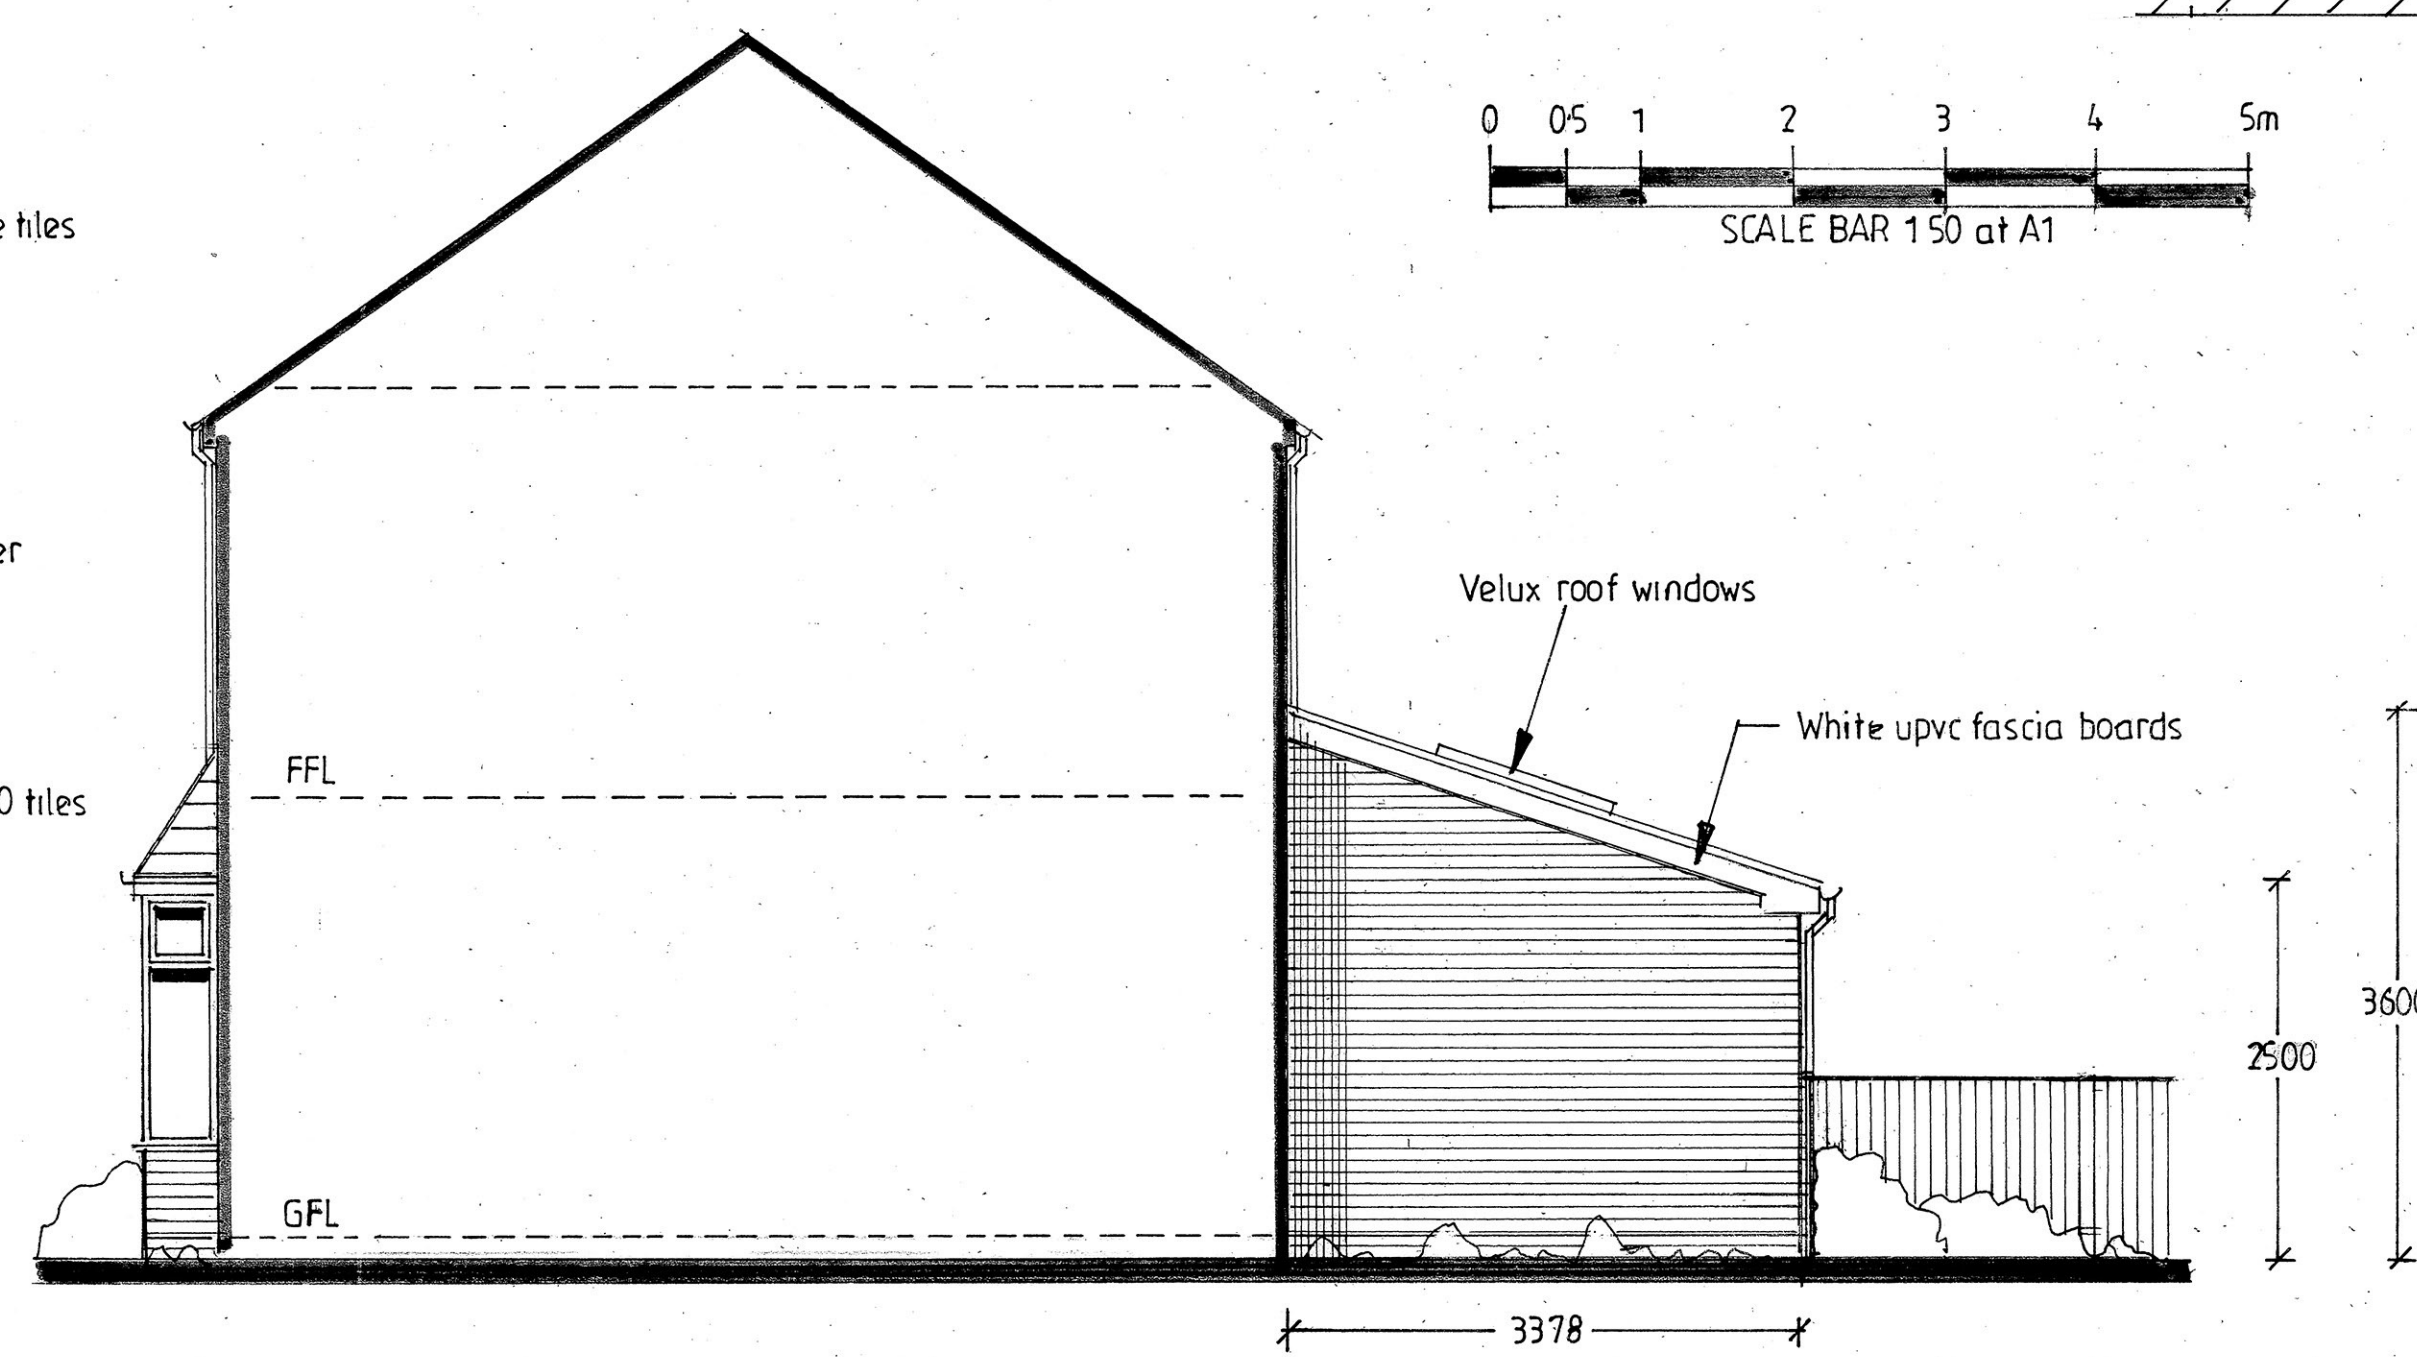

EX./PROPOSED SIDE ELEVATION

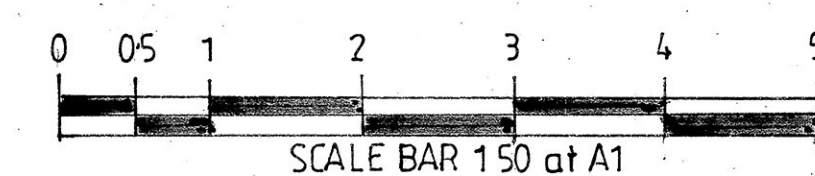

PROPOSED SINGLE STOREY EXTENSION TO REAR

FOR MR & MRS T. PLATT
AT 25 FOURTH AVENUE
BURY
BL9 7RH

ADRIAN HUGHES
ARCHITECTURAL SERVICES

SCALE 1:50 1:100
DATE JAN. 2026

DRAWING NO.
1/37/2026