




All dimensions are to be checked on site. This drawing shall not be scaled to ascertain dimensions.

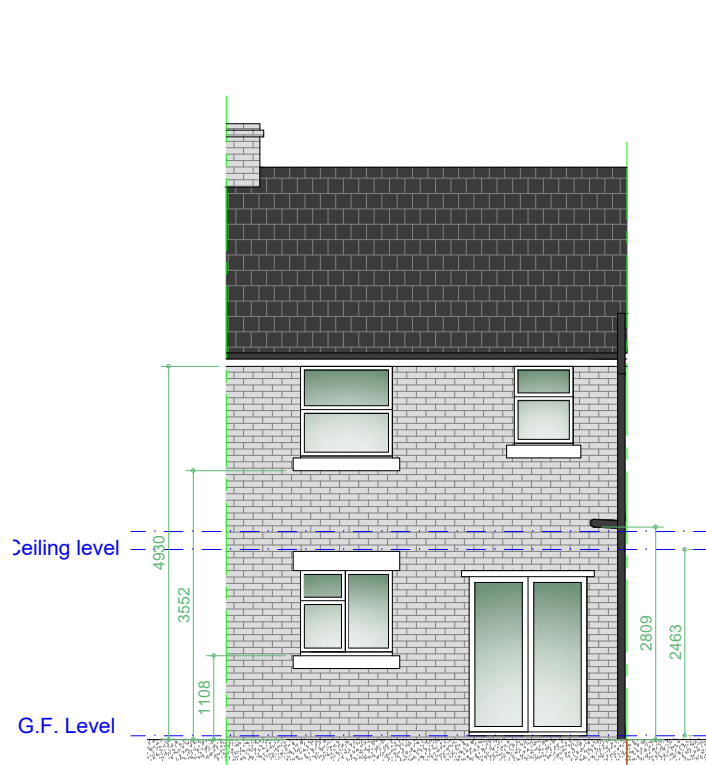


Existing Rear Elevation
Scale 1:100

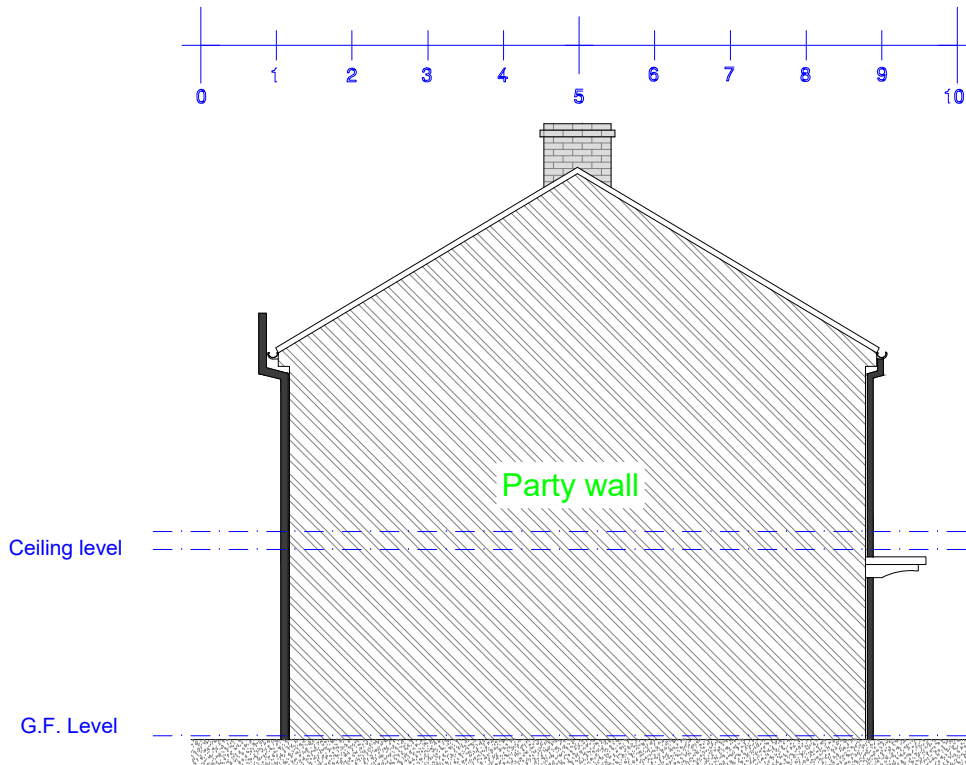

Existing R/H Side Party Wall Elevation
Scale 1:100

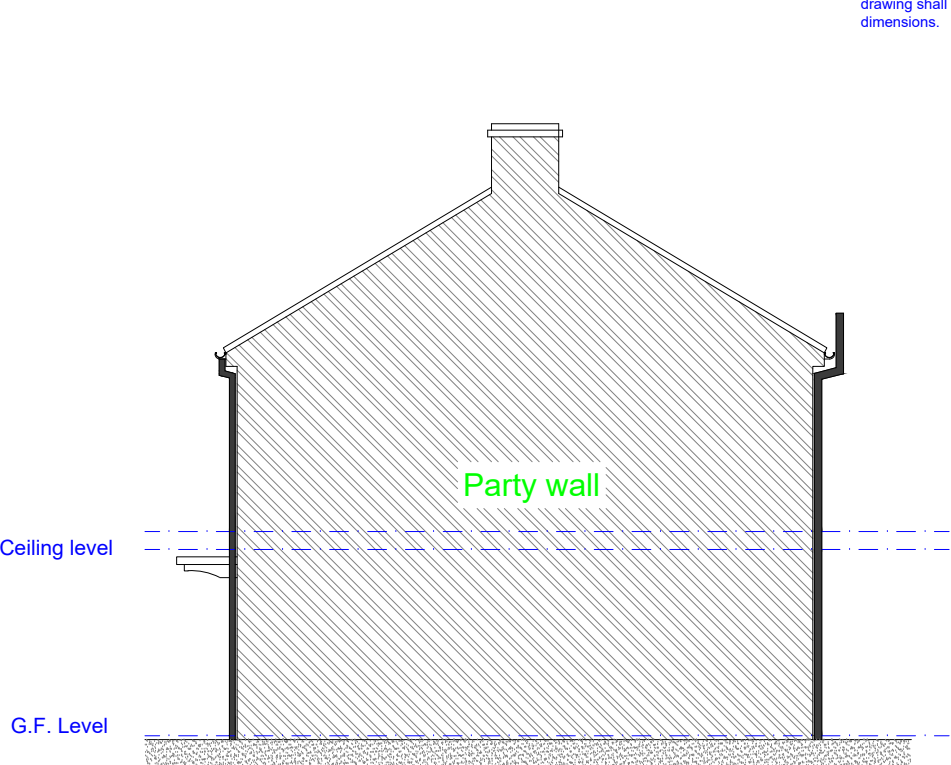

Existing L/H Side Party Wall Elevation
Scale 1:100

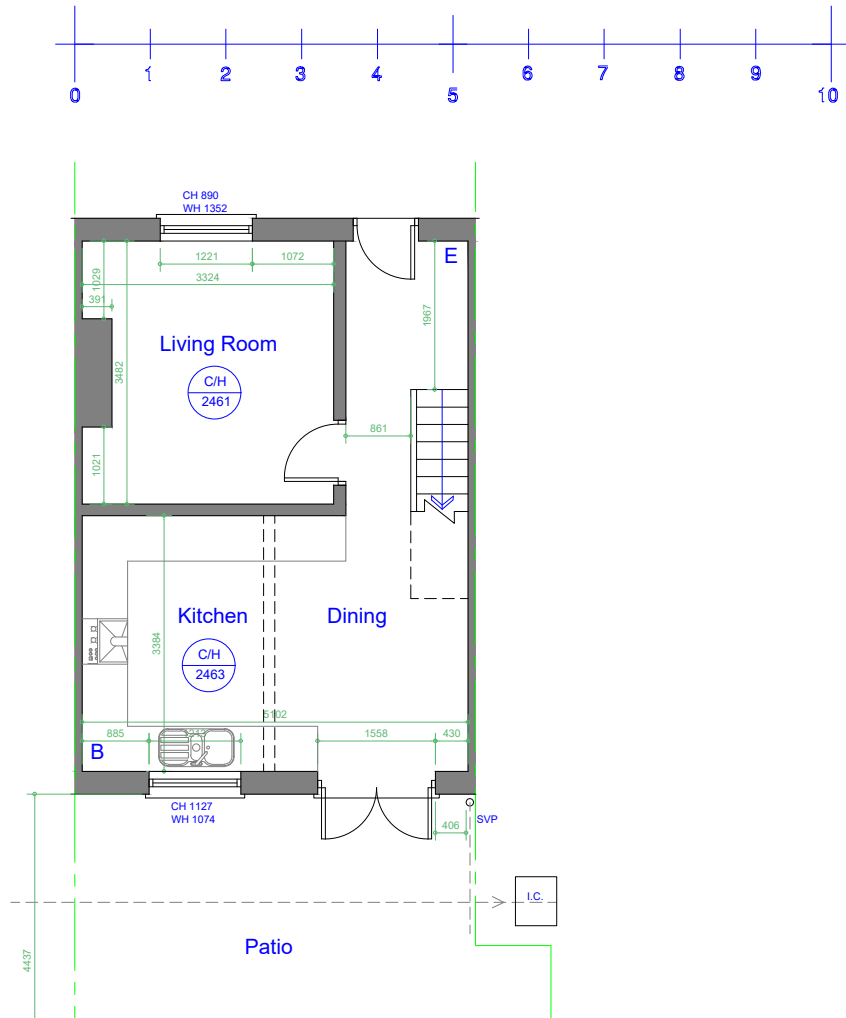

Existing Ground Floor Plan
Scale 1:100

Rev	Date	Description
Issued For : INFORMATION PURPOSES ONLY		
Client		
Mrs. Nicola Tuke - Bury MBC		
Project		
53 Polefield Circle, Prestwich, England, M25 2NP Proposed single storey rear extension.		
Scheme - Drawing Title		
Existing Floor Plans and Elevations.		
01	Date	26.06.25
Drawing No.	Revision	Scale 1:100 @A3
 Plans To Build It Ltd Tel: 0161 728 5730 Mob: 07741175755 www.planstobuildit.com		