



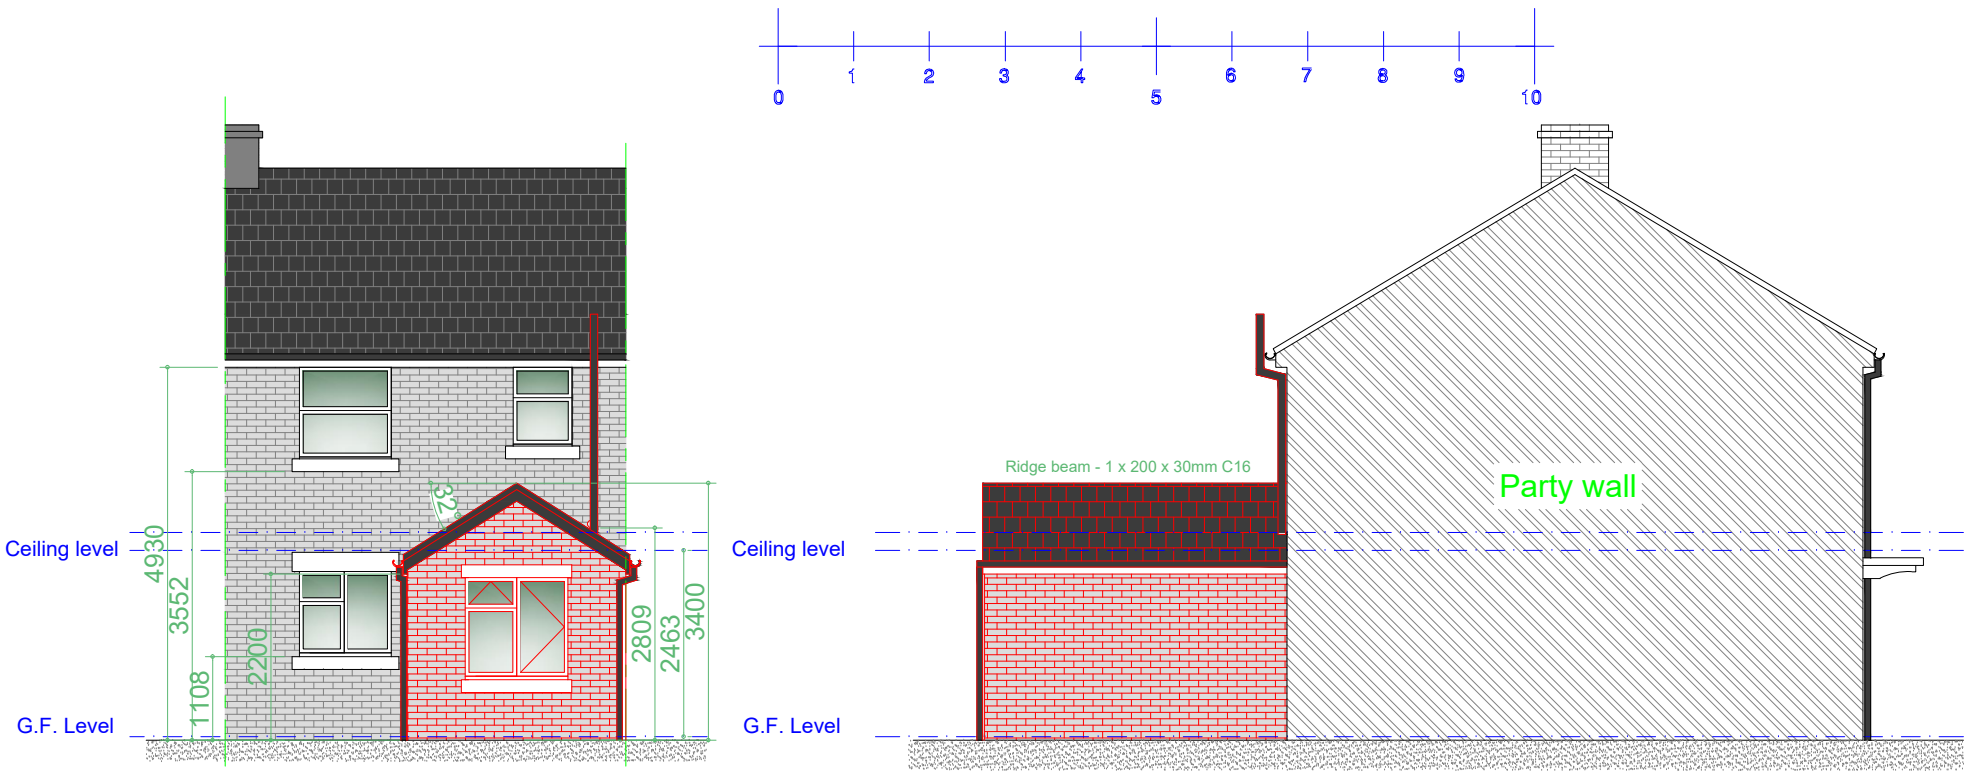

Proposed Rear Elevation
Scale 1:100

Proposed L/H Side Party Wall Elevation
Scale 1:100

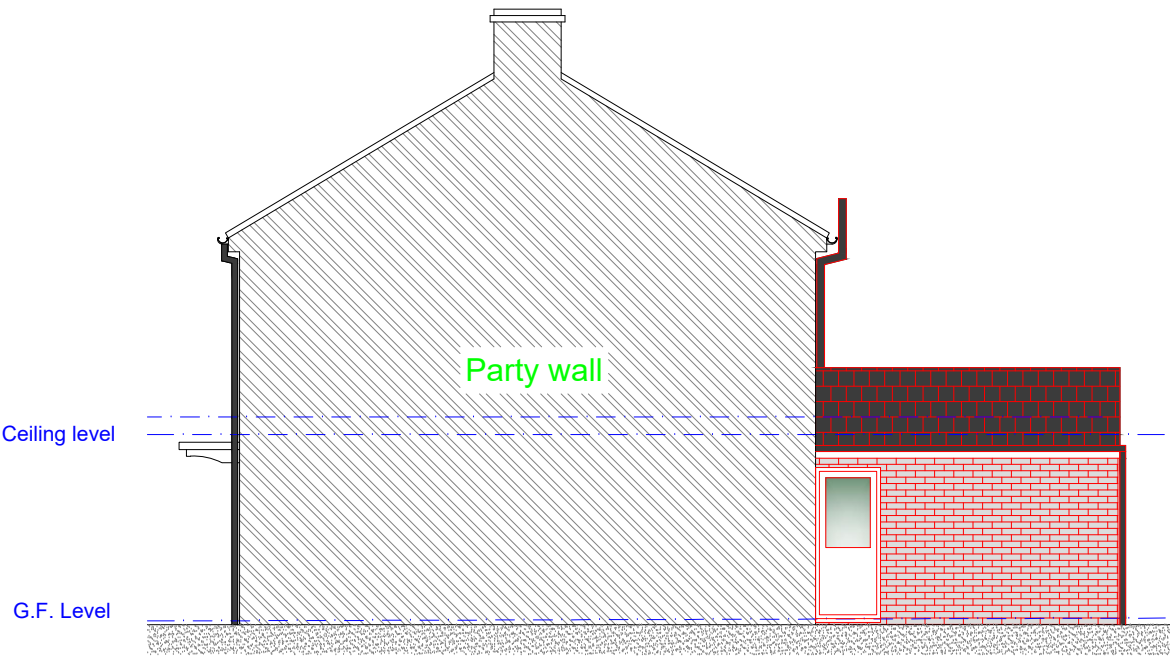

Proposed R/H Side Party Wall Elevation
Scale 1:100

Rev	Date	Description
Issued For : INFORMATION PURPOSES ONLY		
Client		
Mrs. Nicola Tuke - Bury MBC		
Project		
53 Polefield Circle, Prestwich, England, M25 2NP Proposed single storey rear extension.		
Scheme - Drawing Title		
Proposed Elevations.		
03	Date	26.06.25
Drawing No.	Revision	Scale
		1:100 @A3
 Plans To Build It Ltd Tel: 0161 728 5730 Mob: 07741175755 www.planstobuildit.com		